
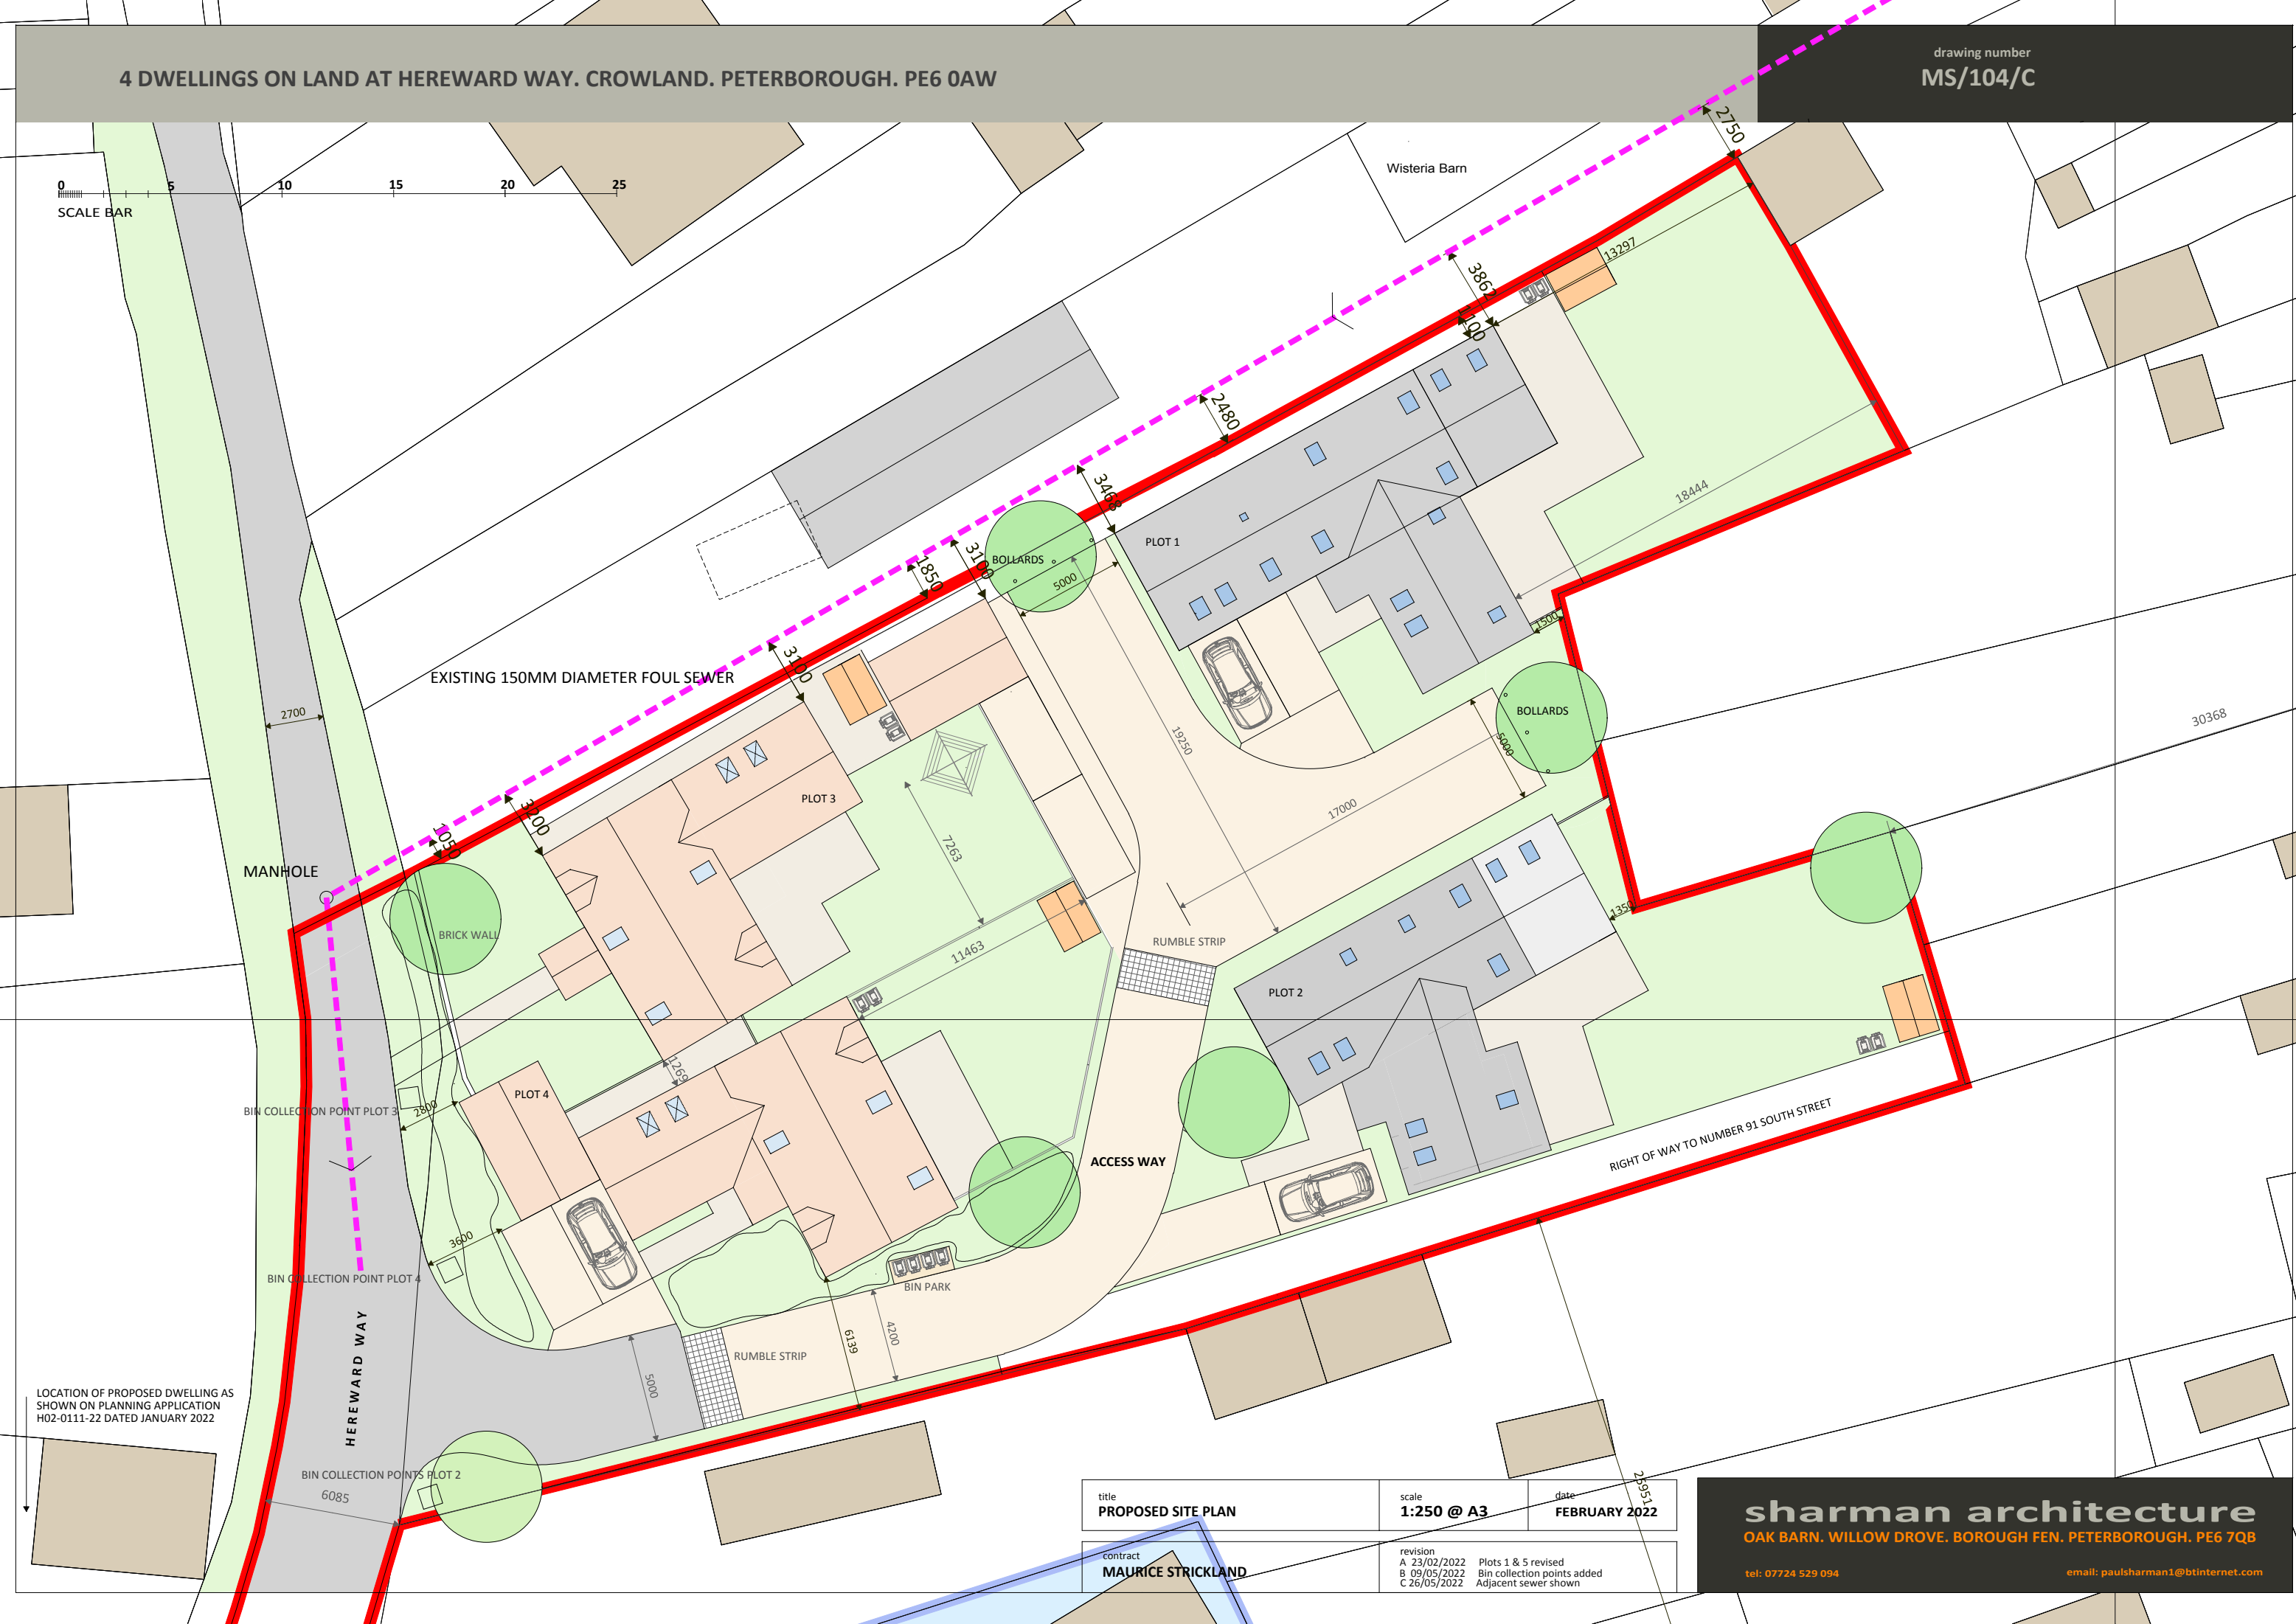


 

LOCATION OF PROPOSED DWELLING AS SHOWN ON PLANNING APPLICATION H02-0111-22 DATED JANUARY 2022

title PROPOSED SITE PLAN	scale 1:250 @ A3	date FEBRUARY 2022
contract MAURICE STRICKLAND	revision A 23/02/2022 Plots 1 & 5 revised B 09/05/2022 Bin collection points added C 26/05/2022 Adjacent sewer shown	

sharman architecture
OAK BARN, WILLOW DROVE, BOROUGH FEN, PETERBOROUGH, PE6 7QB
tel: 07724 529 094 email: paulsharman1@btinternet.com