


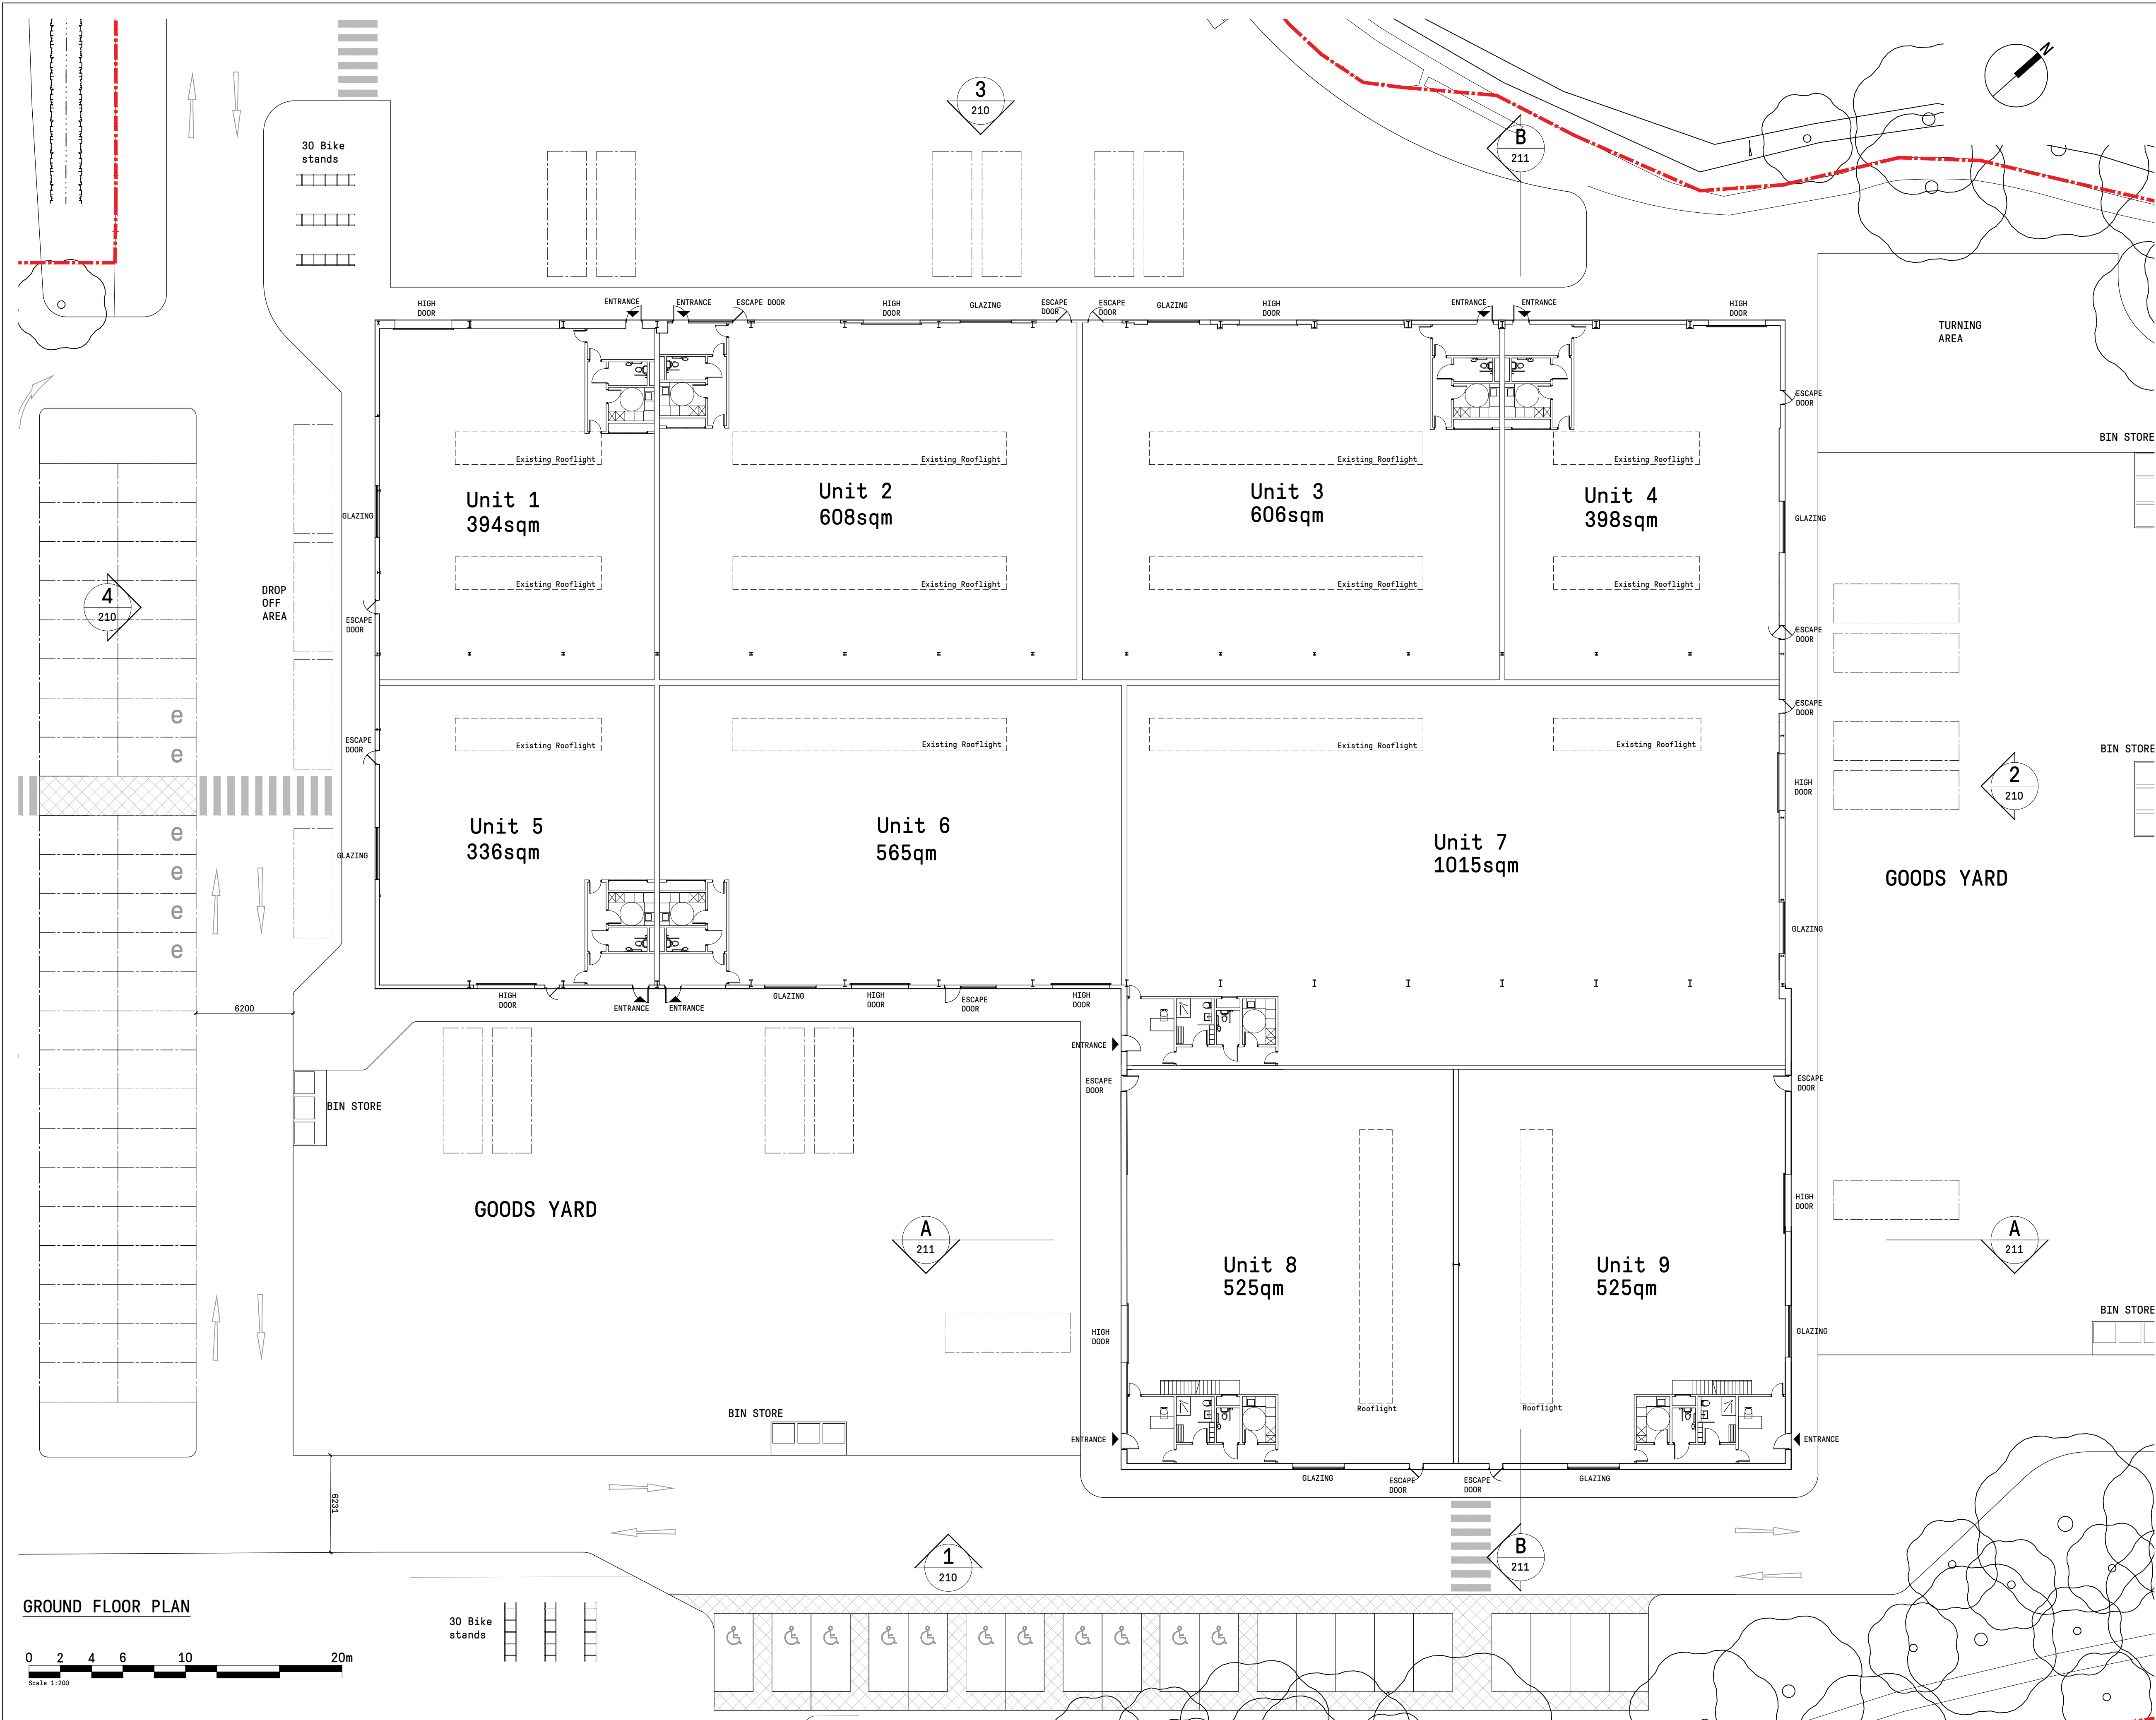

GROUND FLOOR PLAN

- Do not scale from this drawing, except for planning purposes.
- Check all dimensions on site.
- Subject to survey.
- Subject to site inspection.
- Site boundary lines are indicative only.

|         |        |
|---------|--------|
| Unit 1  | 394sqm |
| Unit 2  | 608sqm |
| Unit 3  | 606sqm |
| Unit 4  | 398sqm |
| Unit 5  | 336sqm |
| Unit 6  | 339sqm |
| Unit 7  | 564sqm |
| Unit 8  | 525sqm |
| Unit 9  | 525sqm |
| Unit 10 | 669sqm |

Total 4,964sqm

|                   |          |    |                                                                                        |
|-------------------|----------|----|----------------------------------------------------------------------------------------|
| Rev               | Date     | By | Description                                                                            |
|                   | 28/01/21 | NG | Changes from planning application HQ2-0142: Bathroom units amended and glazing removed |
| Revision Schedule |          |    |                                                                                        |



project  
168 POSTLAND ROAD  
CROWLAND  
PE6 0JB

title  
PROPOSED  
GROUND FLOOR PLAN

sheet number  
060001

drawing status  
PLANNING

contract no. client ref.

|                                              |              |                |                        |          |            |    |
|----------------------------------------------|--------------|----------------|------------------------|----------|------------|----|
| scale                                        | 1 : 200 @ A1 | date           | JUNE 19                | NG       | checked by | JK |
| project no.                                  | P19-020      | drawing number | CGL-XX-00-DR-A-060001- | revision |            |    |
| originator-zone-level-type-role-sheet number |              |                |                        |          |            |    |



Level 2 Irongate  
House  
30 Dukes Place  
London EC3A 7LP

T: +44 (0)20 7539 1200  
E: hqecgluk.com  
www.cgluk.com