


Car Parking

166 nos.total Car parking spaces

6 nos. Electrical charging bays

10 nos. Disabled parking bays

- Do not scale from this drawing, except for planning purposes.	
- Check all dimensions on site.	
- Subject to survey.	
- Subject to site inspection.	
- Site boundary lines are indicative only.	
Unit 1	394sqm
Unit 2	608sqm
Unit 3	606sqm
Unit 4	398sqm
Unit 5	336sqm
Unit 6	339sqm
Unit 7	564sqm
Unit 8	525sqm
Unit 9	525sqm
Unit 10	669sqm
Total	4,964sqm

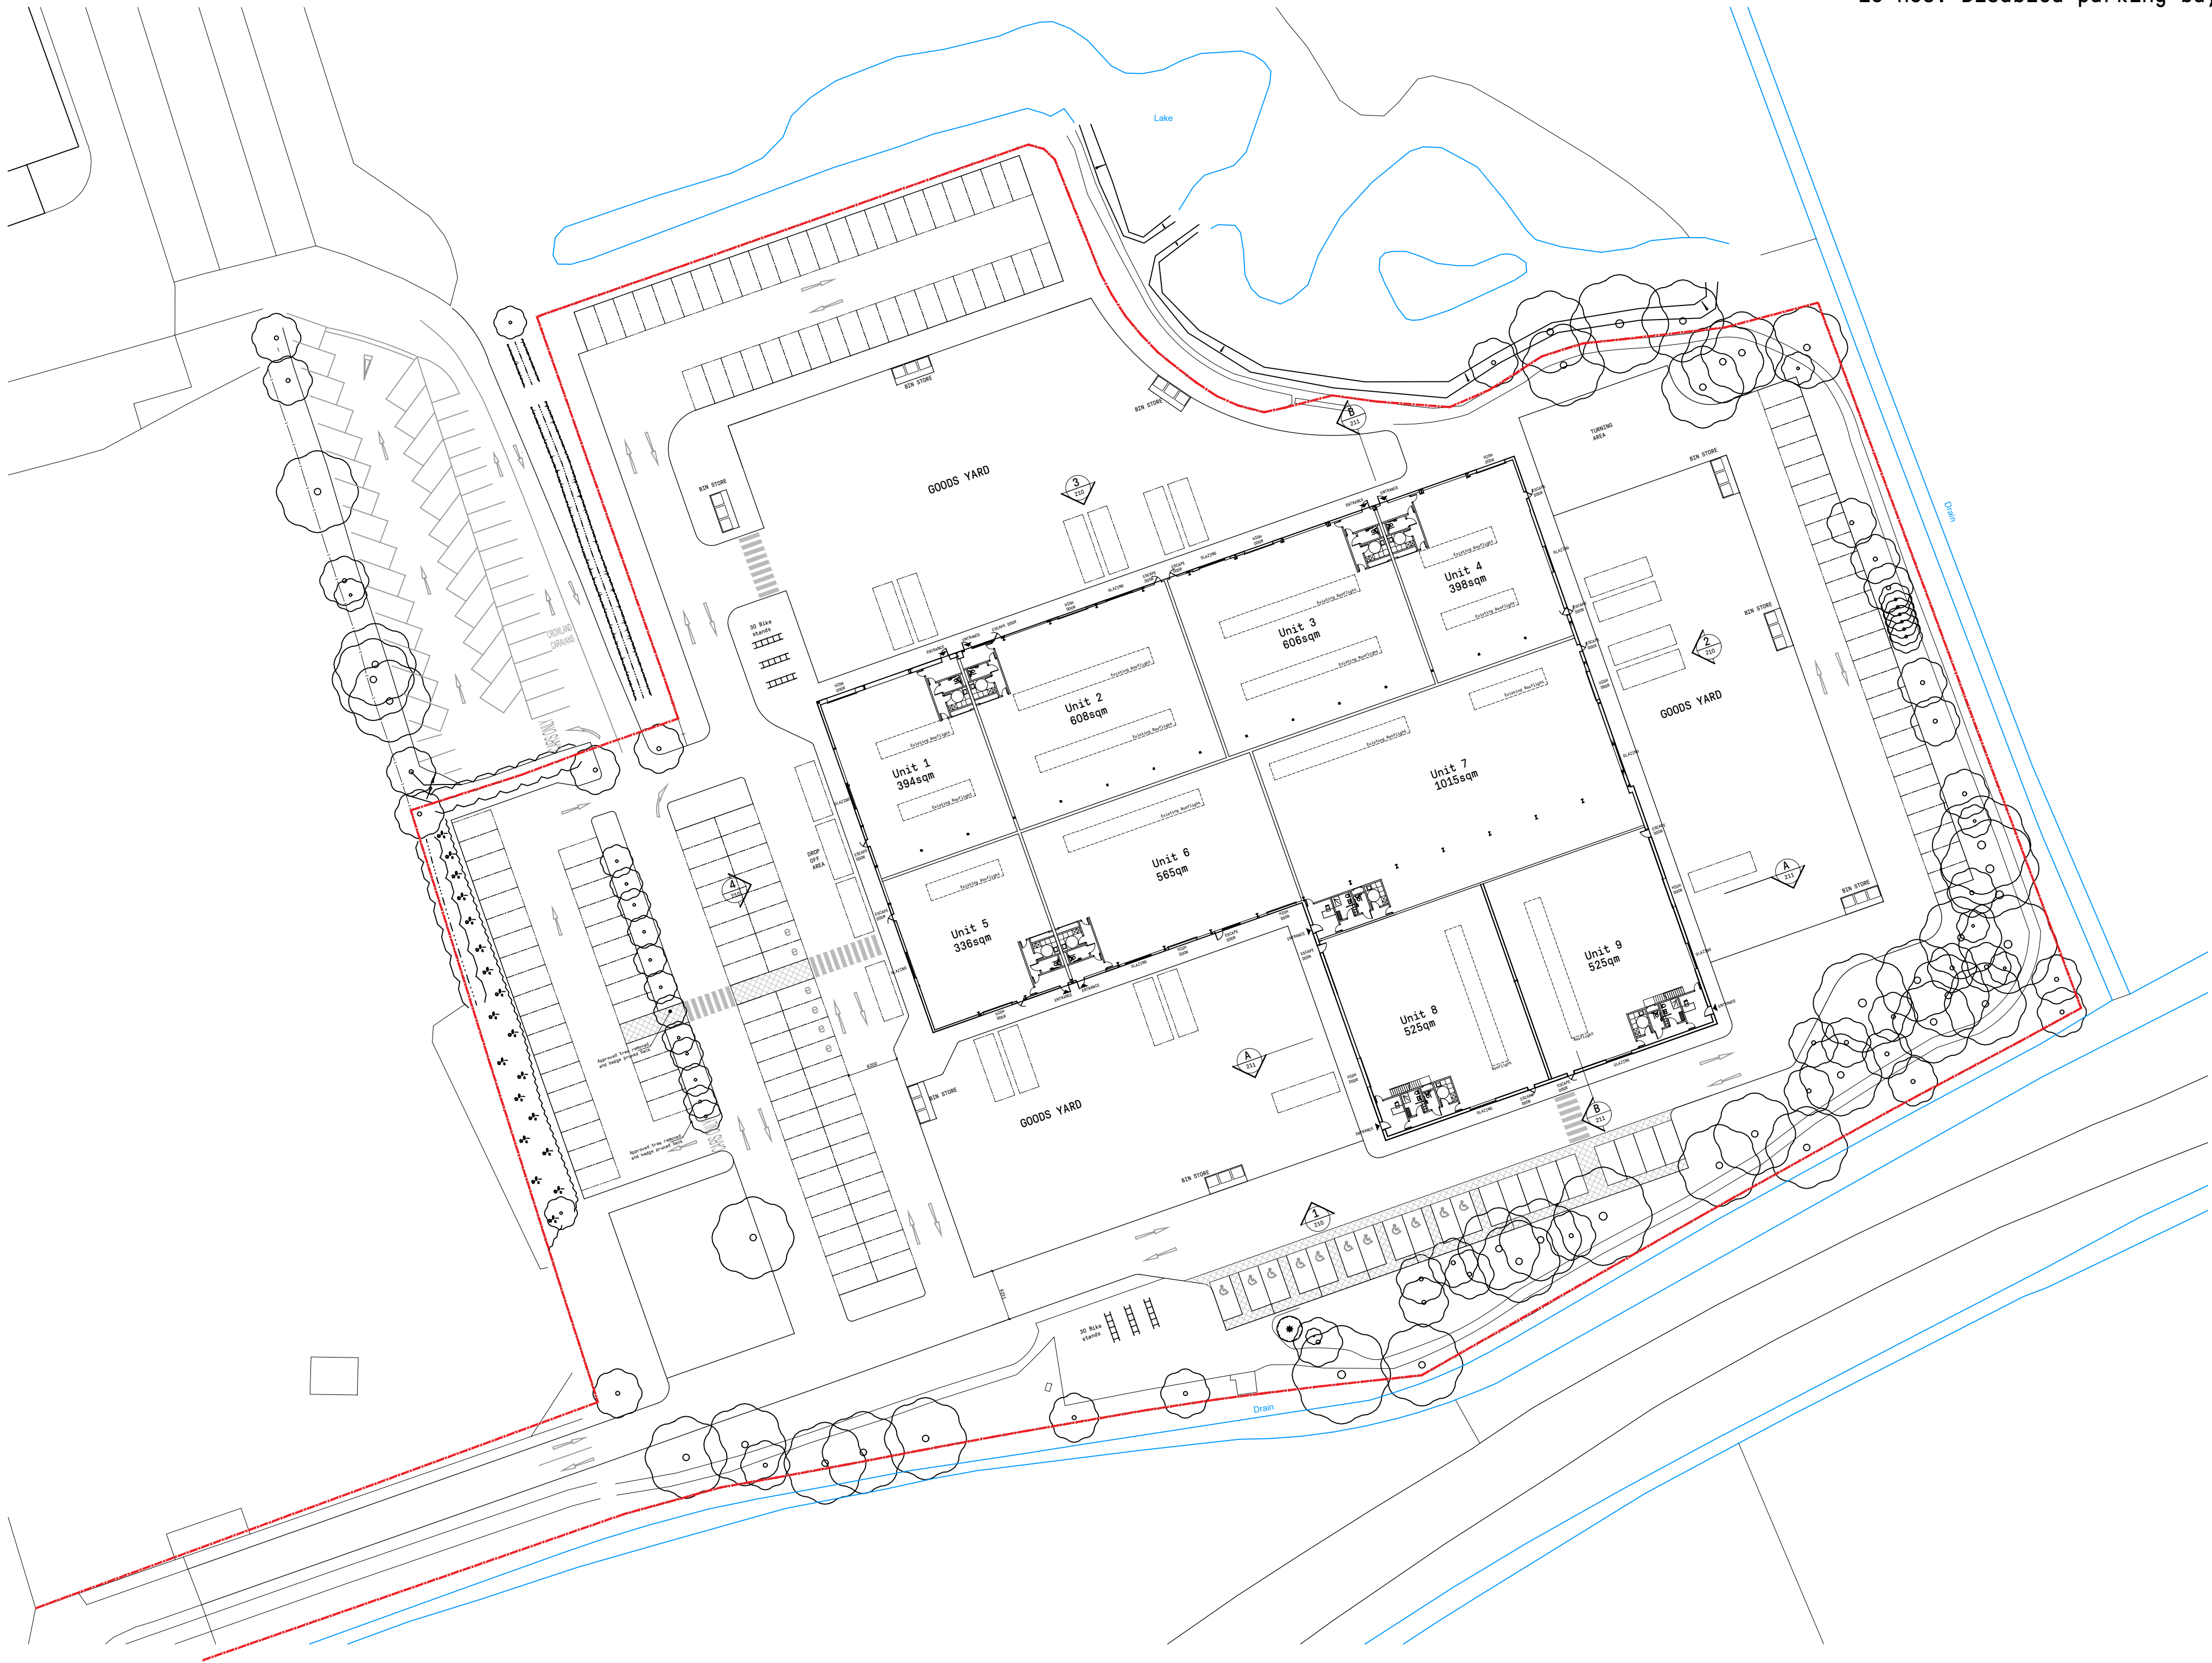

Rev	Date	By	Description
1	28/01/21	NG	Changes from planning application W02-0142: Bathroom units amended and glazing removed

Revision Schedule



project
168 POSTLAND ROAD
CROWLAND
PE6 OJB

title
PROPOSED
SITE PLAN

sheet number
060XX1

drawing status
PLANNING

contract no. client ref.

scale	date	drawn by	checked by
1 : 500 @ A1	JUNE 19	NG	JK
project no.	drawing number	revision	
P19-020	CGL-XX-00-DR-A-060XX1-		
originator-zone-level-type-role-sheet number			



Level 2 Irongate
House
30 Dukes Place
London EC3A 7LP

T: +44 (0)20 7539 1200
E: hq@cgluk.com
www.cgluk.com

SITE PLAN

