


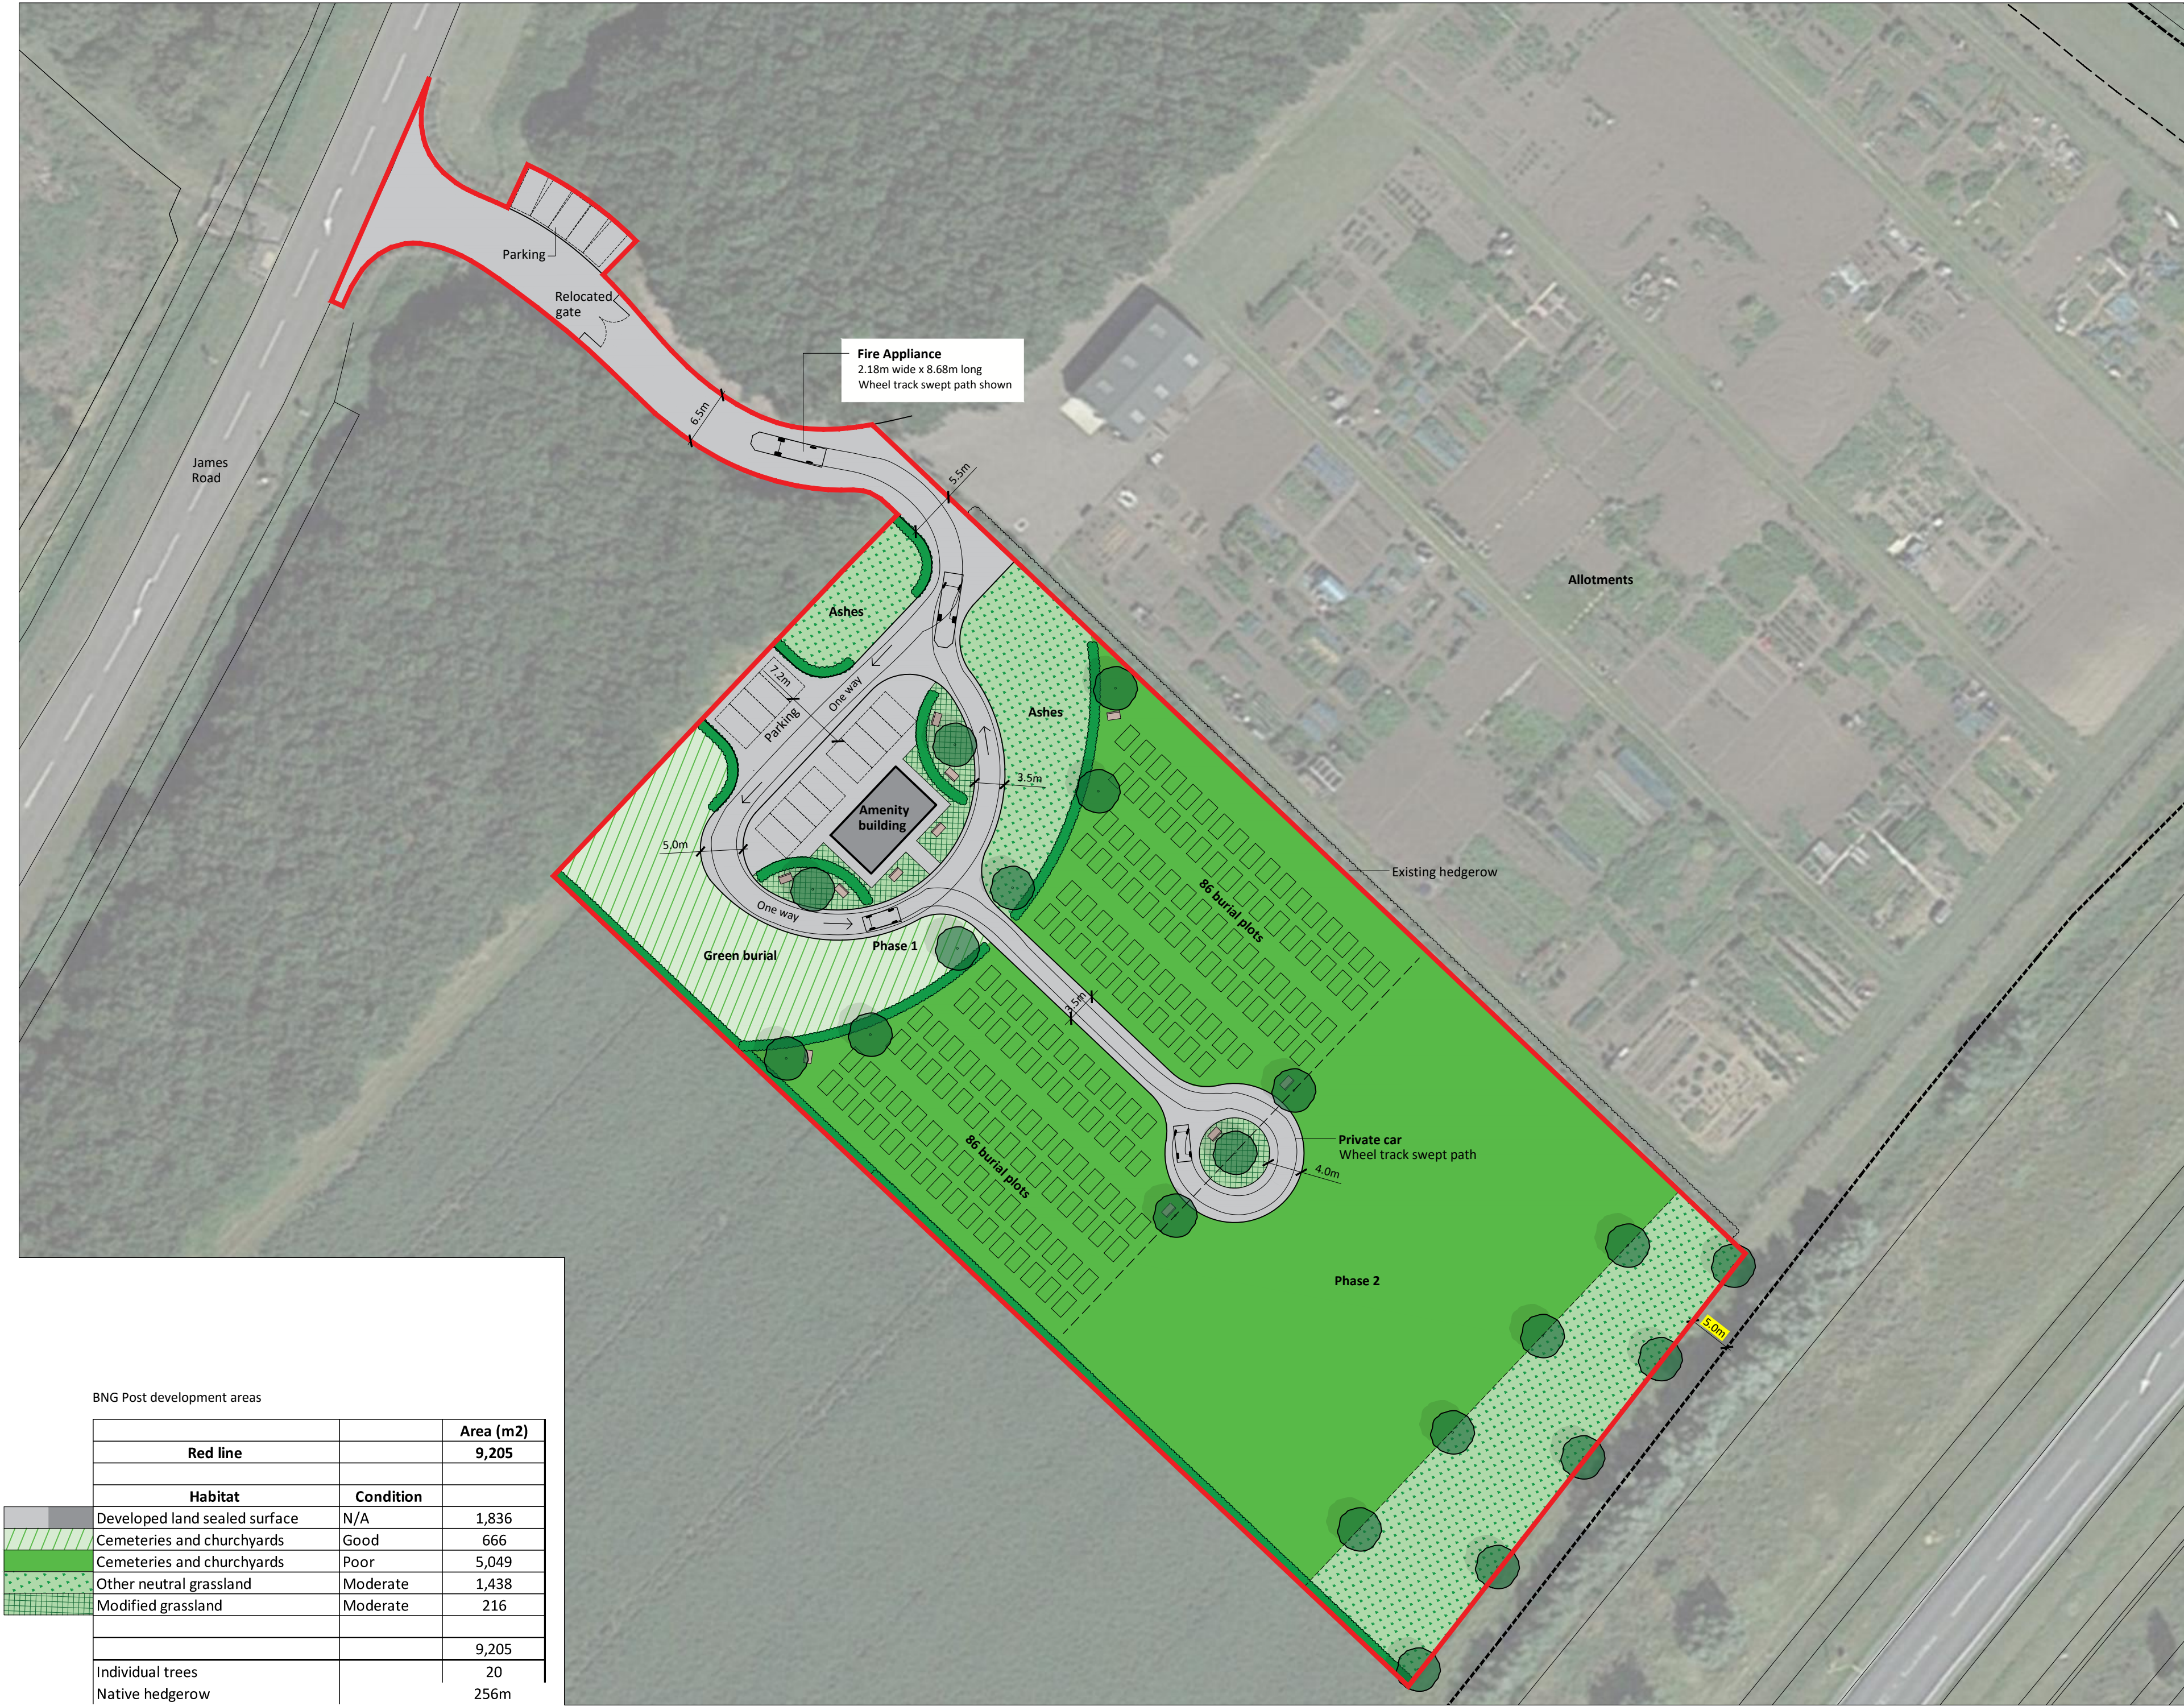

BNG Post development areas			
Red line			Area (m2)
			9,205
Habitat	Condition		
	Developed land sealed surface	N/A	1,836
	Cemeteries and churchyards	Good	666
	Cemeteries and churchyards	Poor	5,049
	Other neutral grassland	Moderate	1,438
	Modified grassland	Moderate	216
			9,205
Individual trees			20
Native hedgerow			256m


Notes

Copyright
© Robert Doughty Consultancy Limited.
All rights described in the Copyright, Designs and Patents Act 1988 have been asserted.

Ordnance Survey Map
© Crown Copyright. OS Licence No: AR 100010613.

Dimensions
All dimensions shown are for the purposes of obtaining the relevant planning permission only.

CDM 2015
This drawing is for illustrative purposes and/or obtaining the relevant planning permission only. It should not be used for construction and accordingly, risk identification under the Construction (Design & Management) Regulations 2015 has not been undertaken.

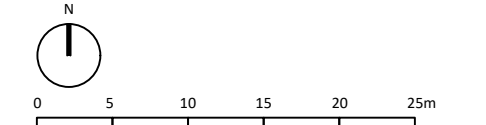

A	WW	Vehicle tracking shown	17.04.25
Rev	By	Description	Date
Current revision checked by: -			

rdc
Robert Doughty
Consultancy

32 High Street, Helpringham
Sleaford, Lincolnshire, NG34 0RA

Tel: 01529 421646
Email: admin@rdc-landplan.co.uk
Web: www.rdc-landplan.co.uk

Client Crowland Parish Council		
Project Cemetery Land off James Road, Crowland		
Drawing Proposed Site Plan		
Scale @ A2 1: 500		Date 14/02/25
Drawn By WW		Checked By LMS
Job Number 1144-9	Status FP	Purpose of Issue Planning
Drawing No. 1144-9_FP_SP02		Rev A