


ROOF FINISH: Marley Modern Tiles in smooth grey.


WALLS: Smooth finish waterproof render painted white.

Windows: in timber frames stained dark brown. Front windows to be with sliding casements. (Sash windows)

SCOPE OF WORK: Demolish existing fire damaged dwelling and construct pair of two bedroomed town houses. Original building was a pair of town houses converted to a single dwelling.

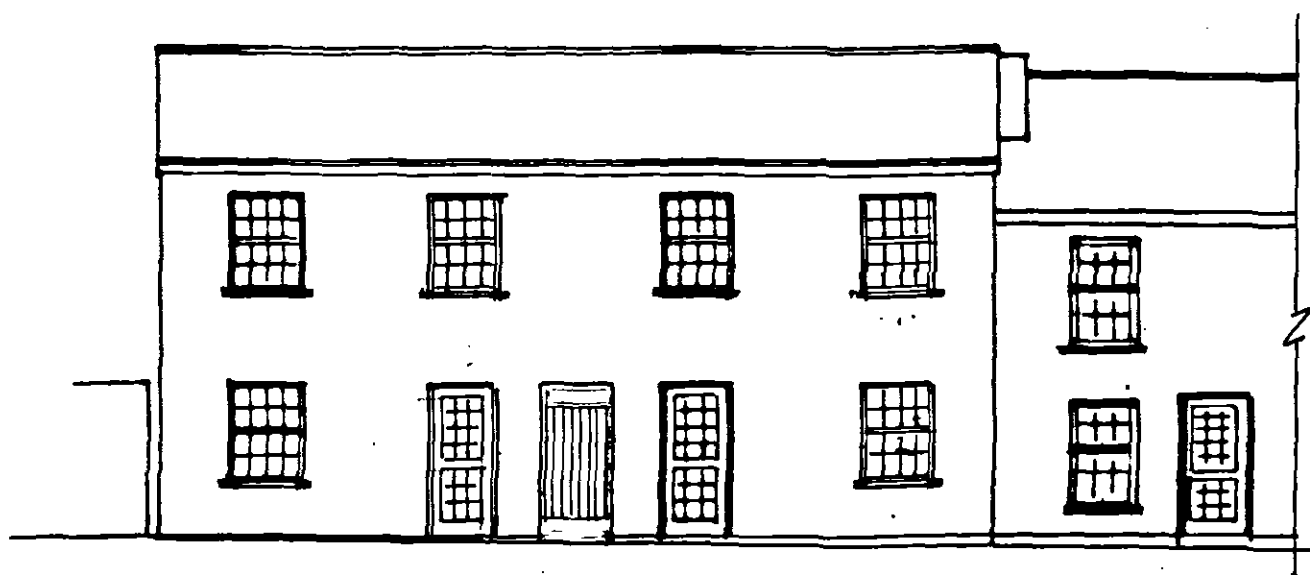


FRONT ELEVATION

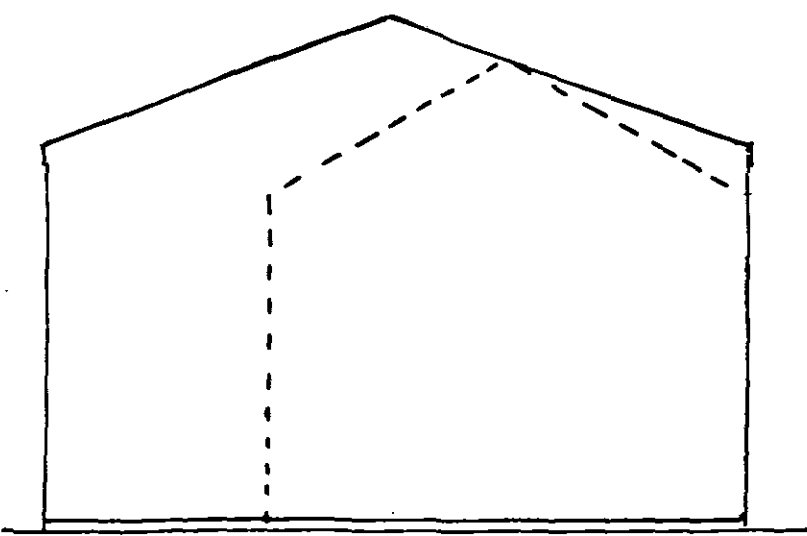


SIDE ELEVATION



REAR ELEVATION

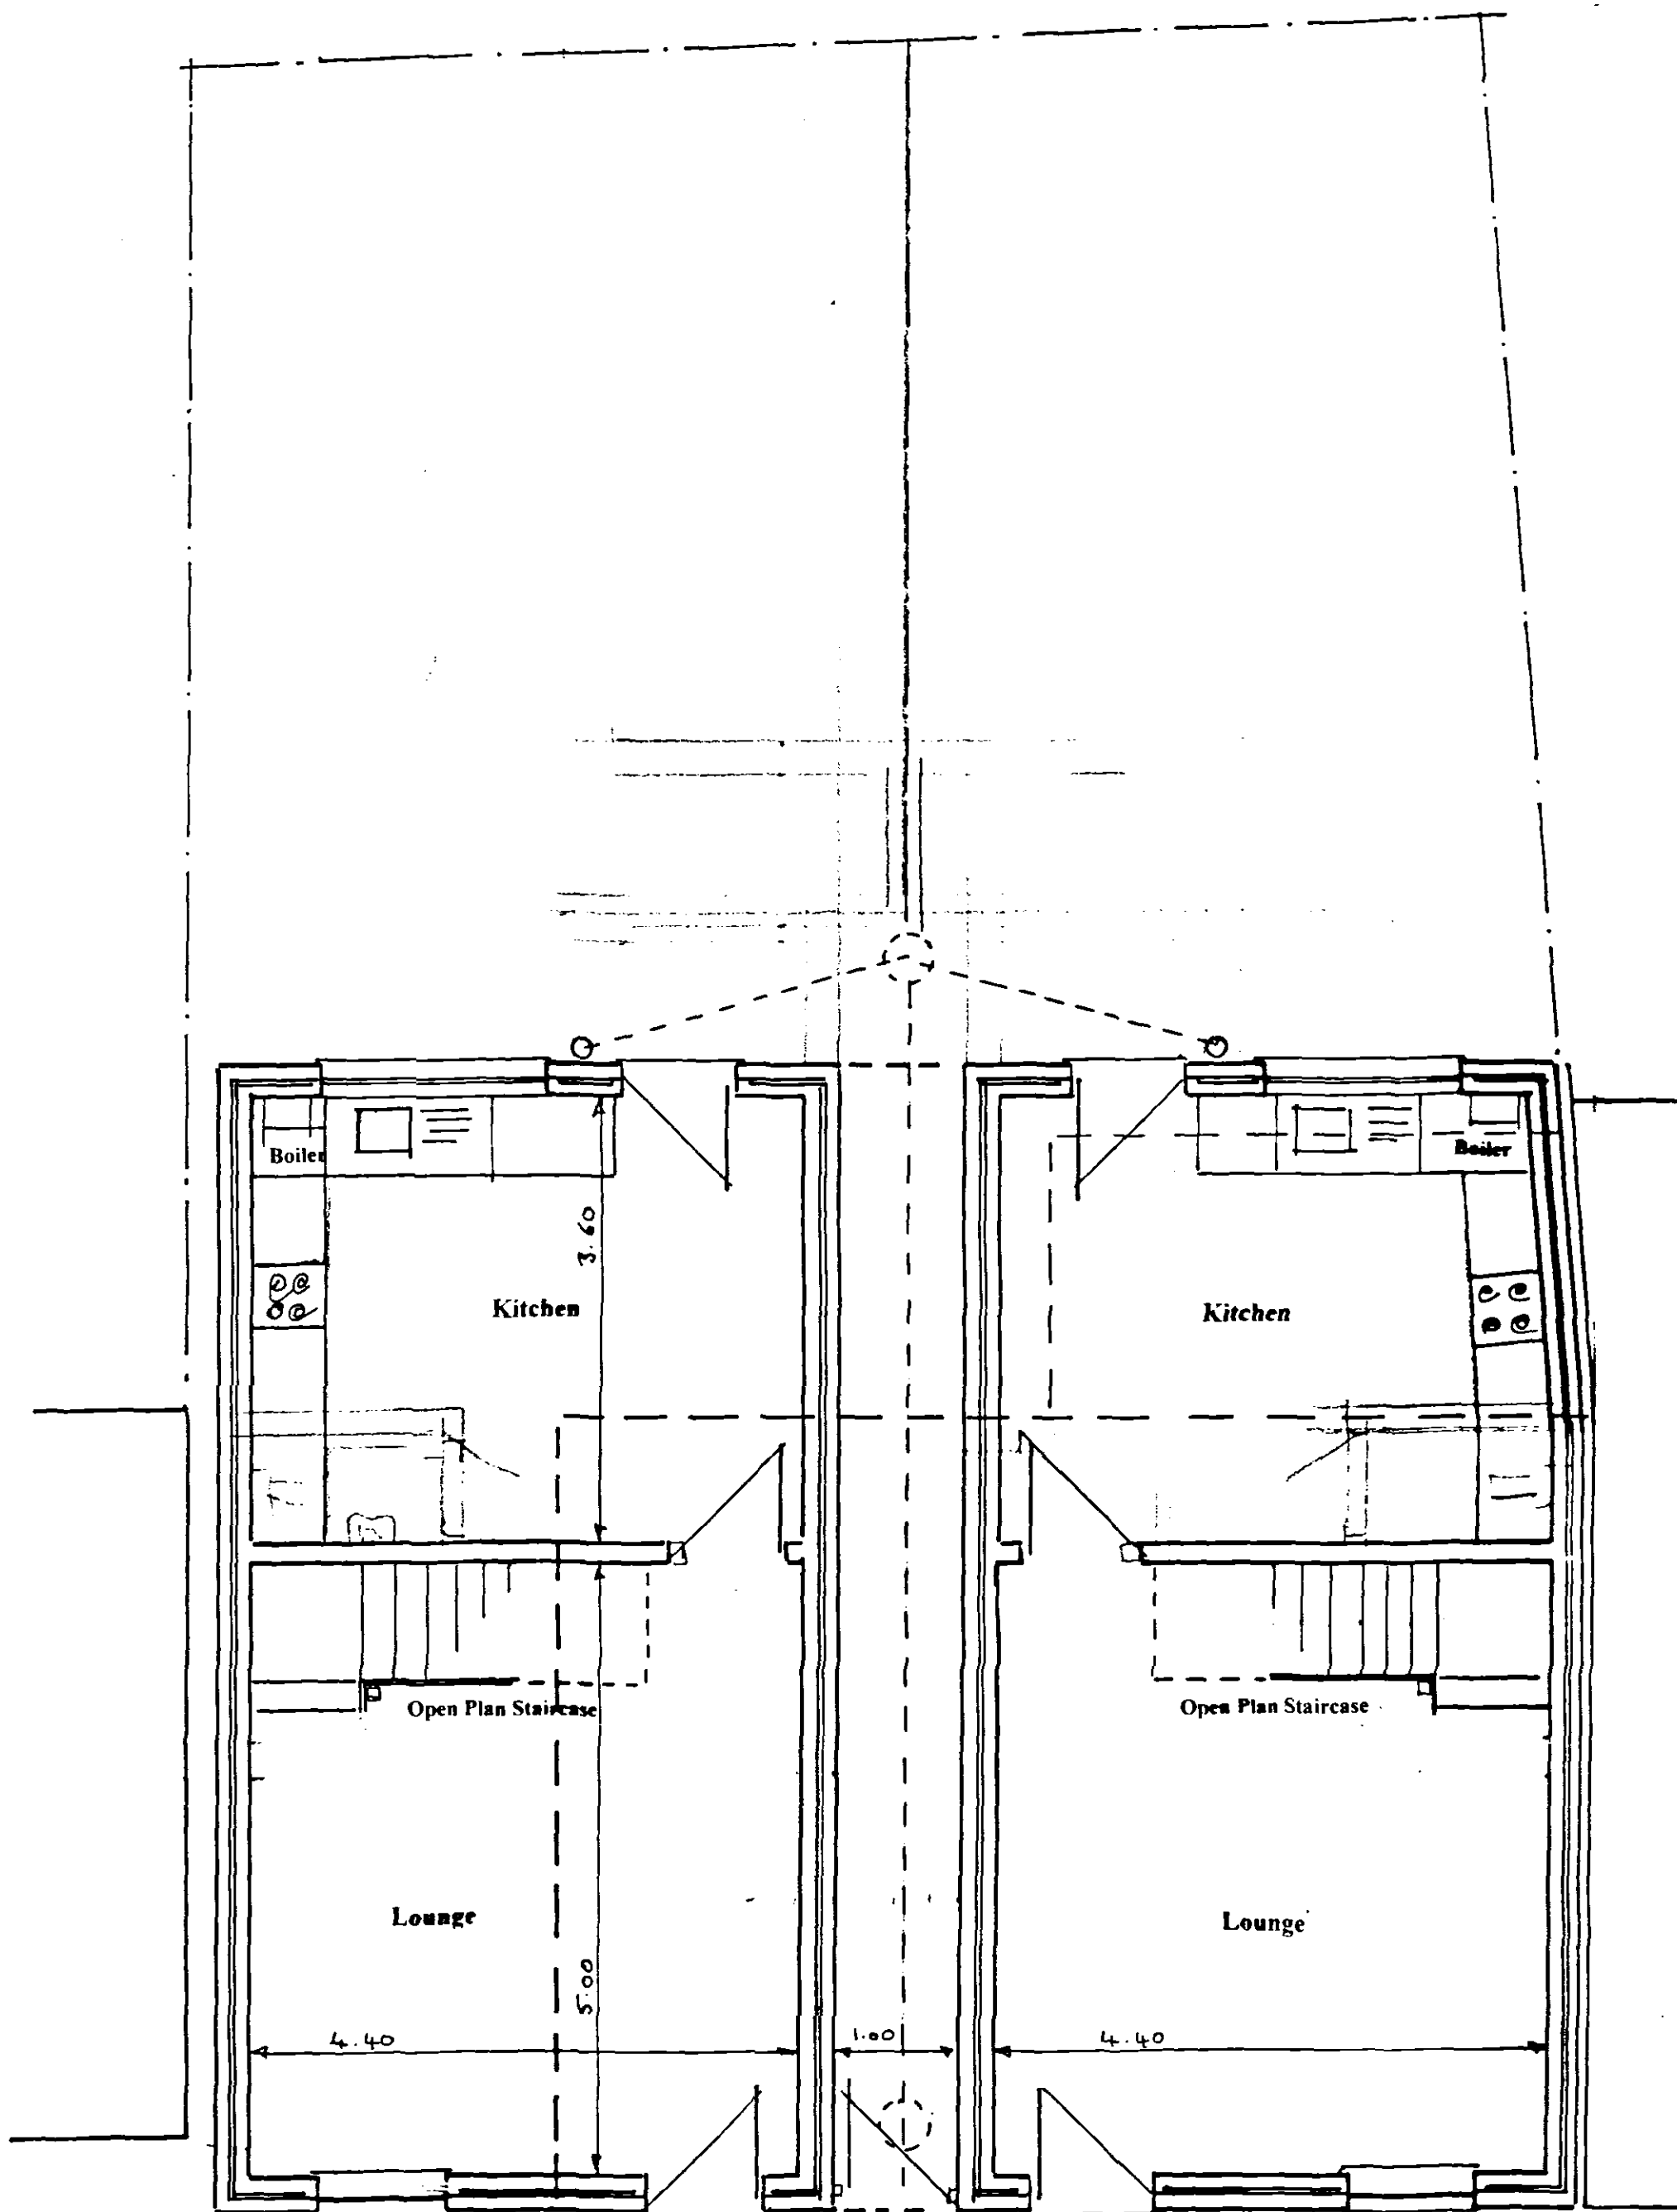

GROUND FLOOR PLAN

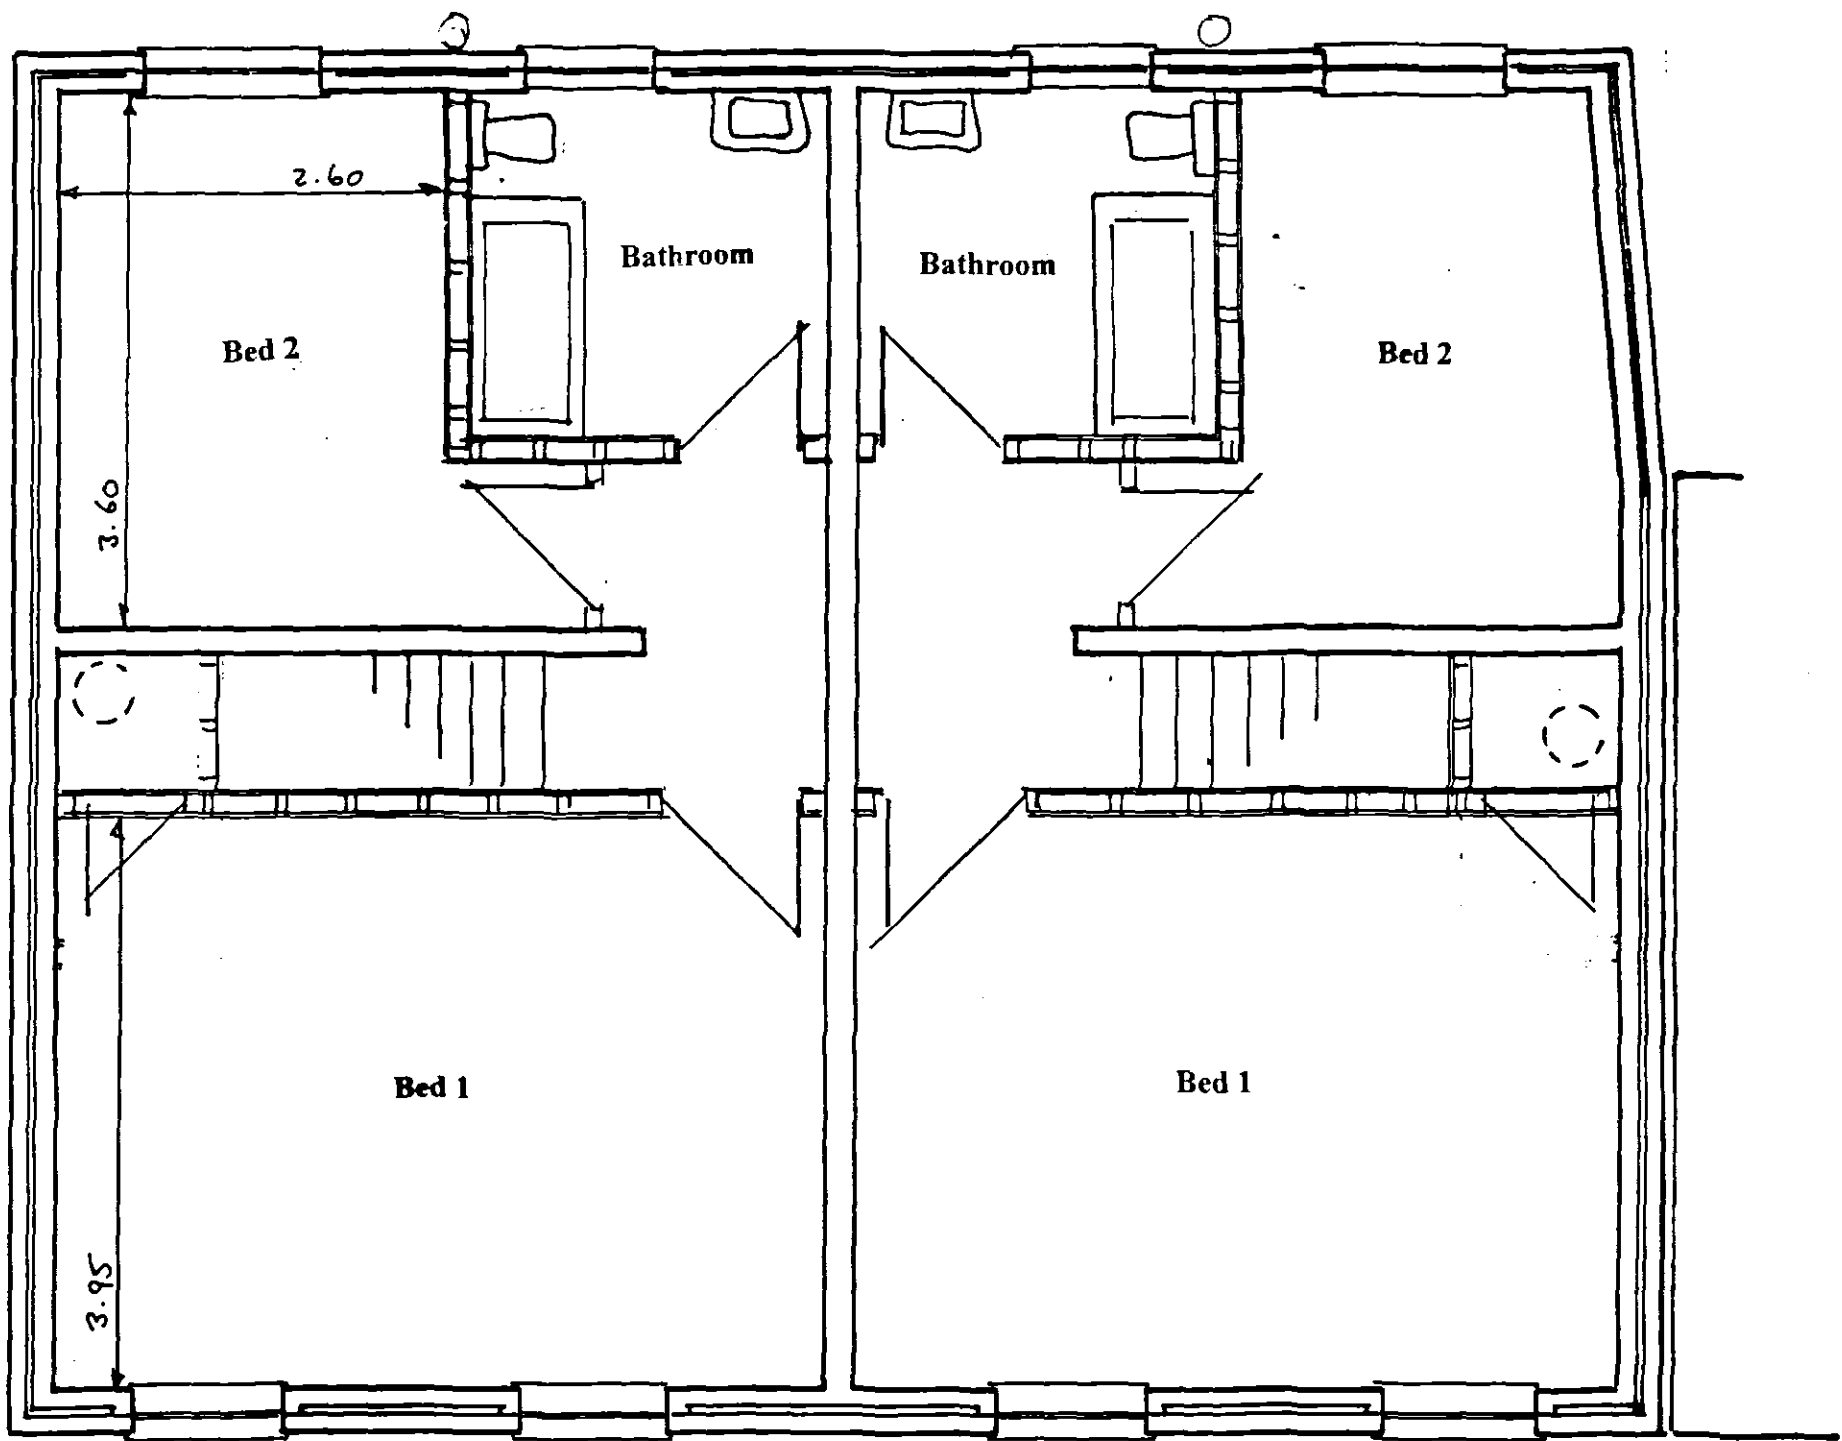

FIRST FLOOR PLAN

SHDC
Planning
27 APR 2007
Ref: 288/07

PROPOSED PAIR OF NEW
DWELLINGS
FOR
MR D KNOTT
AT
6/8 HALL STREET
CROWLAND

N. P. BRANSTON. arics., mciob
400 EASTFIELD ROAD,
PETERBOROUGH,
PE1 4RE
phone: 01733-348119
fax : 01733-358202

Scales: 1 : 100 1 : 50

Date: NOVEMBER 2001

Drawing Number: 21.086/1 A
1 of 3

TERMINED
PLAN