



North-West Elevation



North-East Elevation




South-East Elevation




South-West Elevation

Materials Key


- ① Standing Seam Zinc
- ② Grey Windows/Doors
- ③ Landscaped Bund
- ④ Vertical Non-weathered timber cladding
- ⑤ Black Brickwork

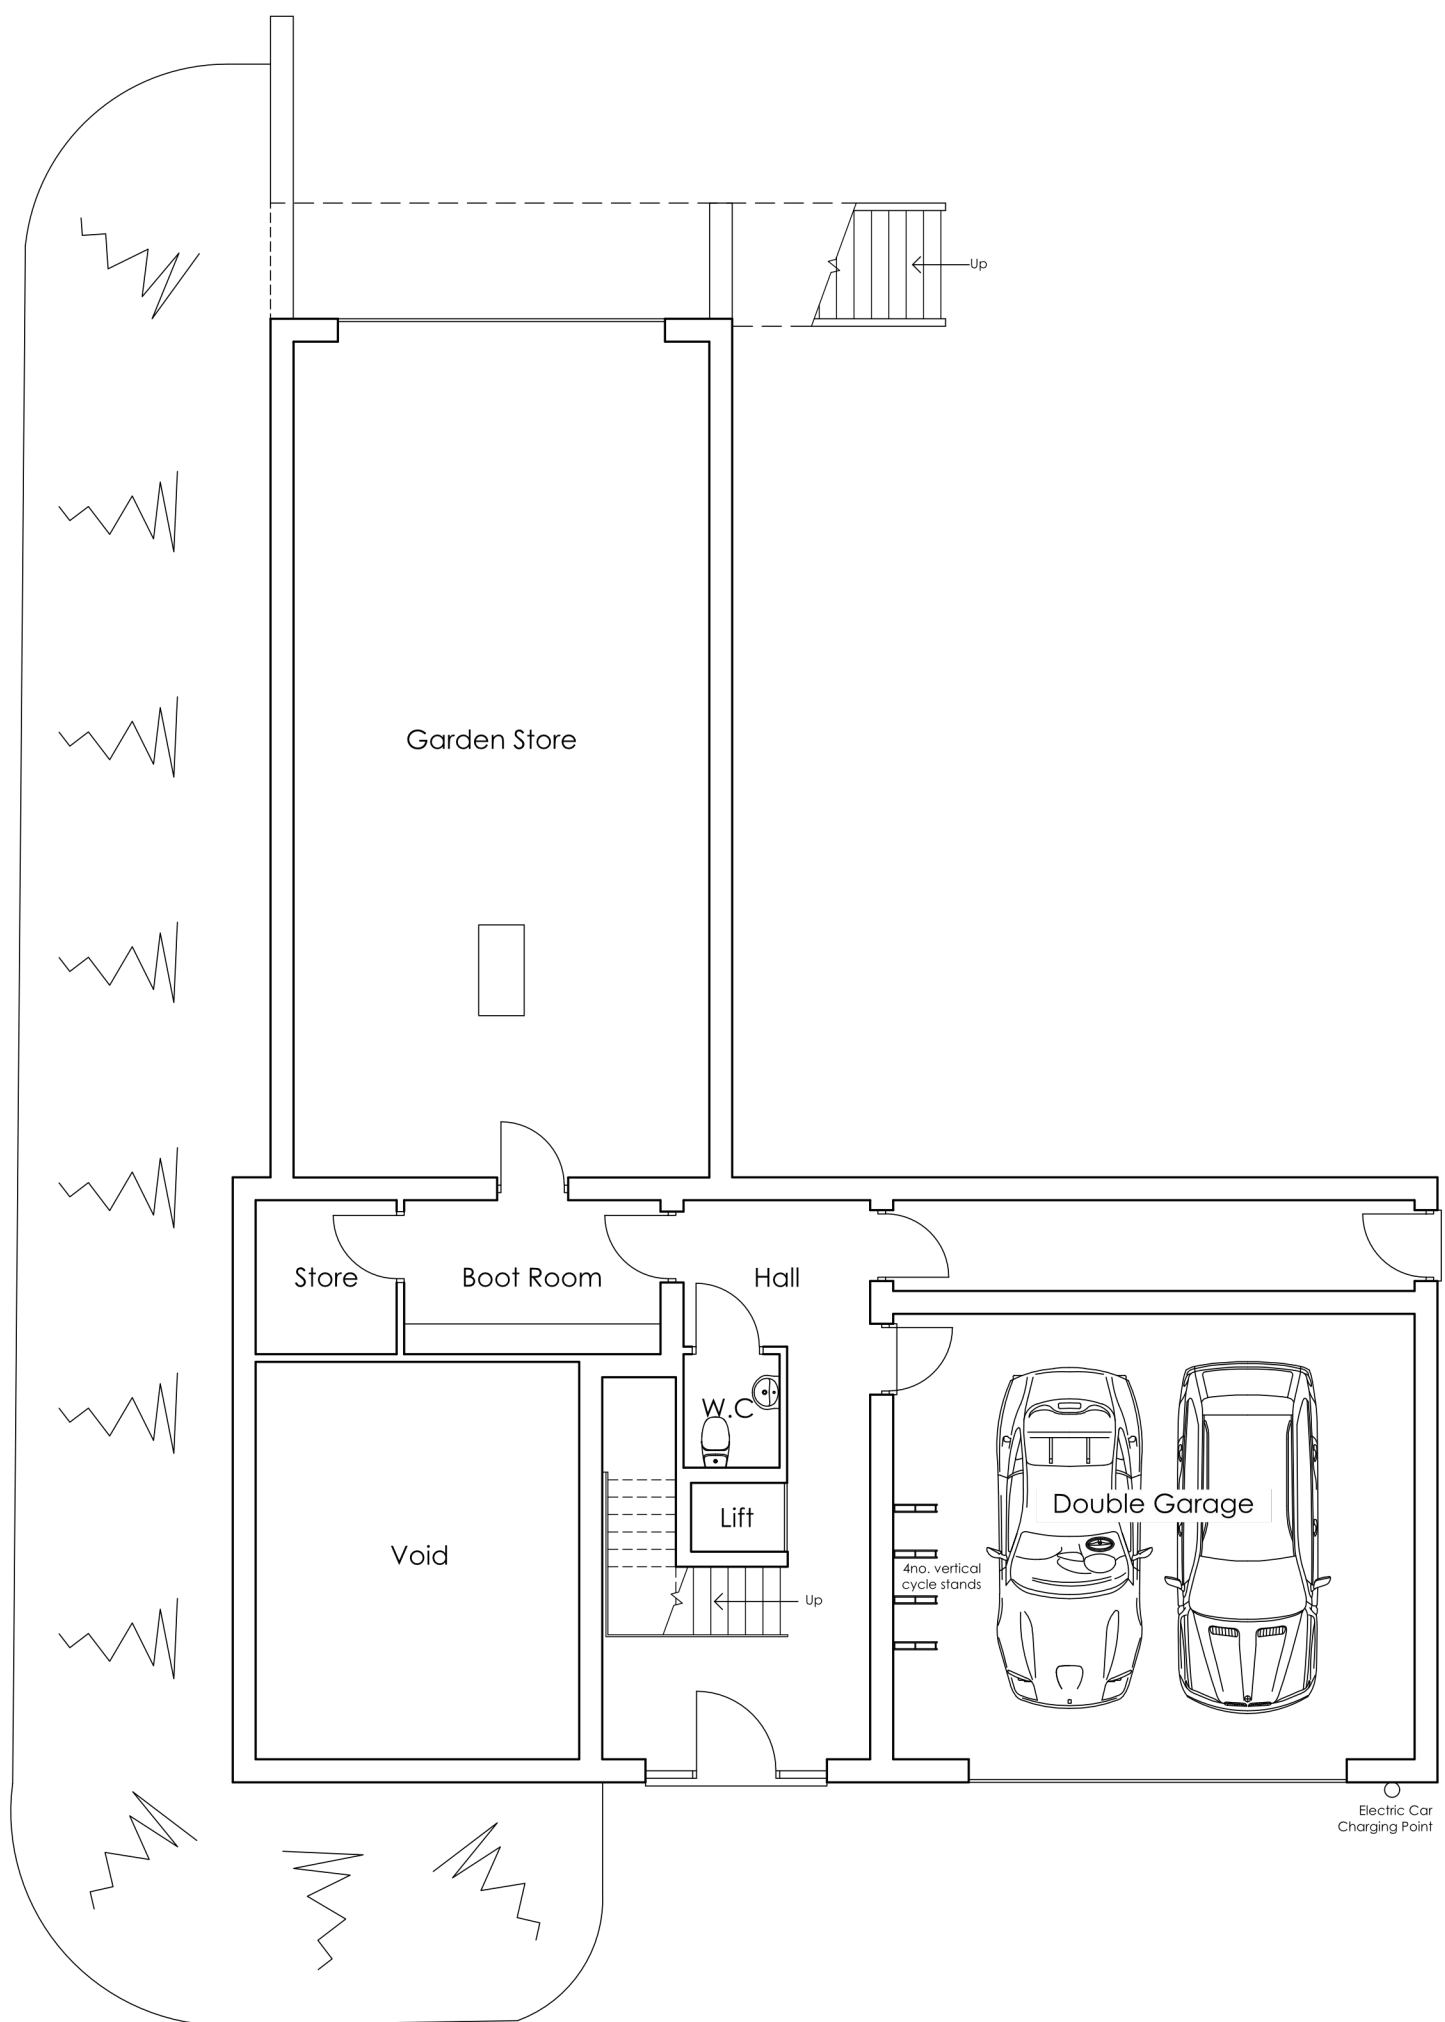

Ground Floor Plan

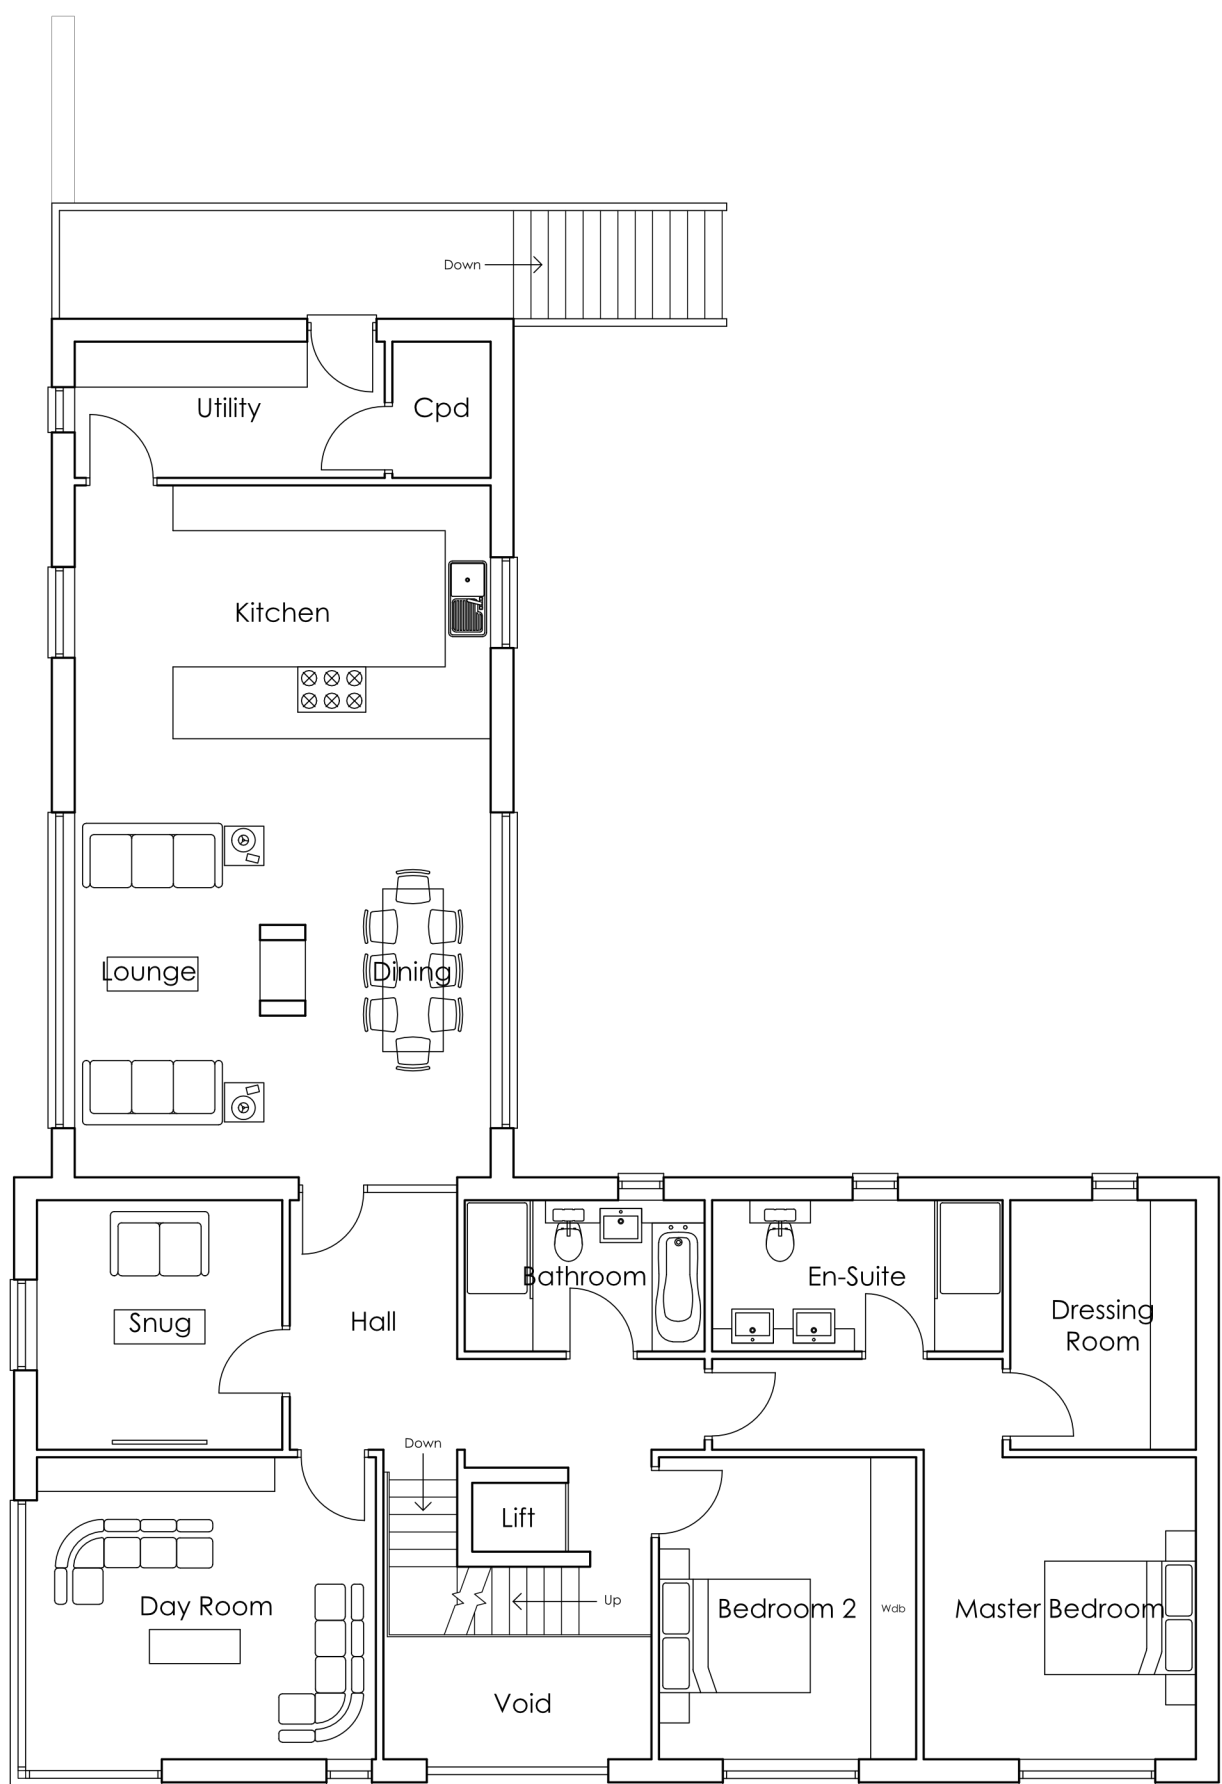

First Floor Plan

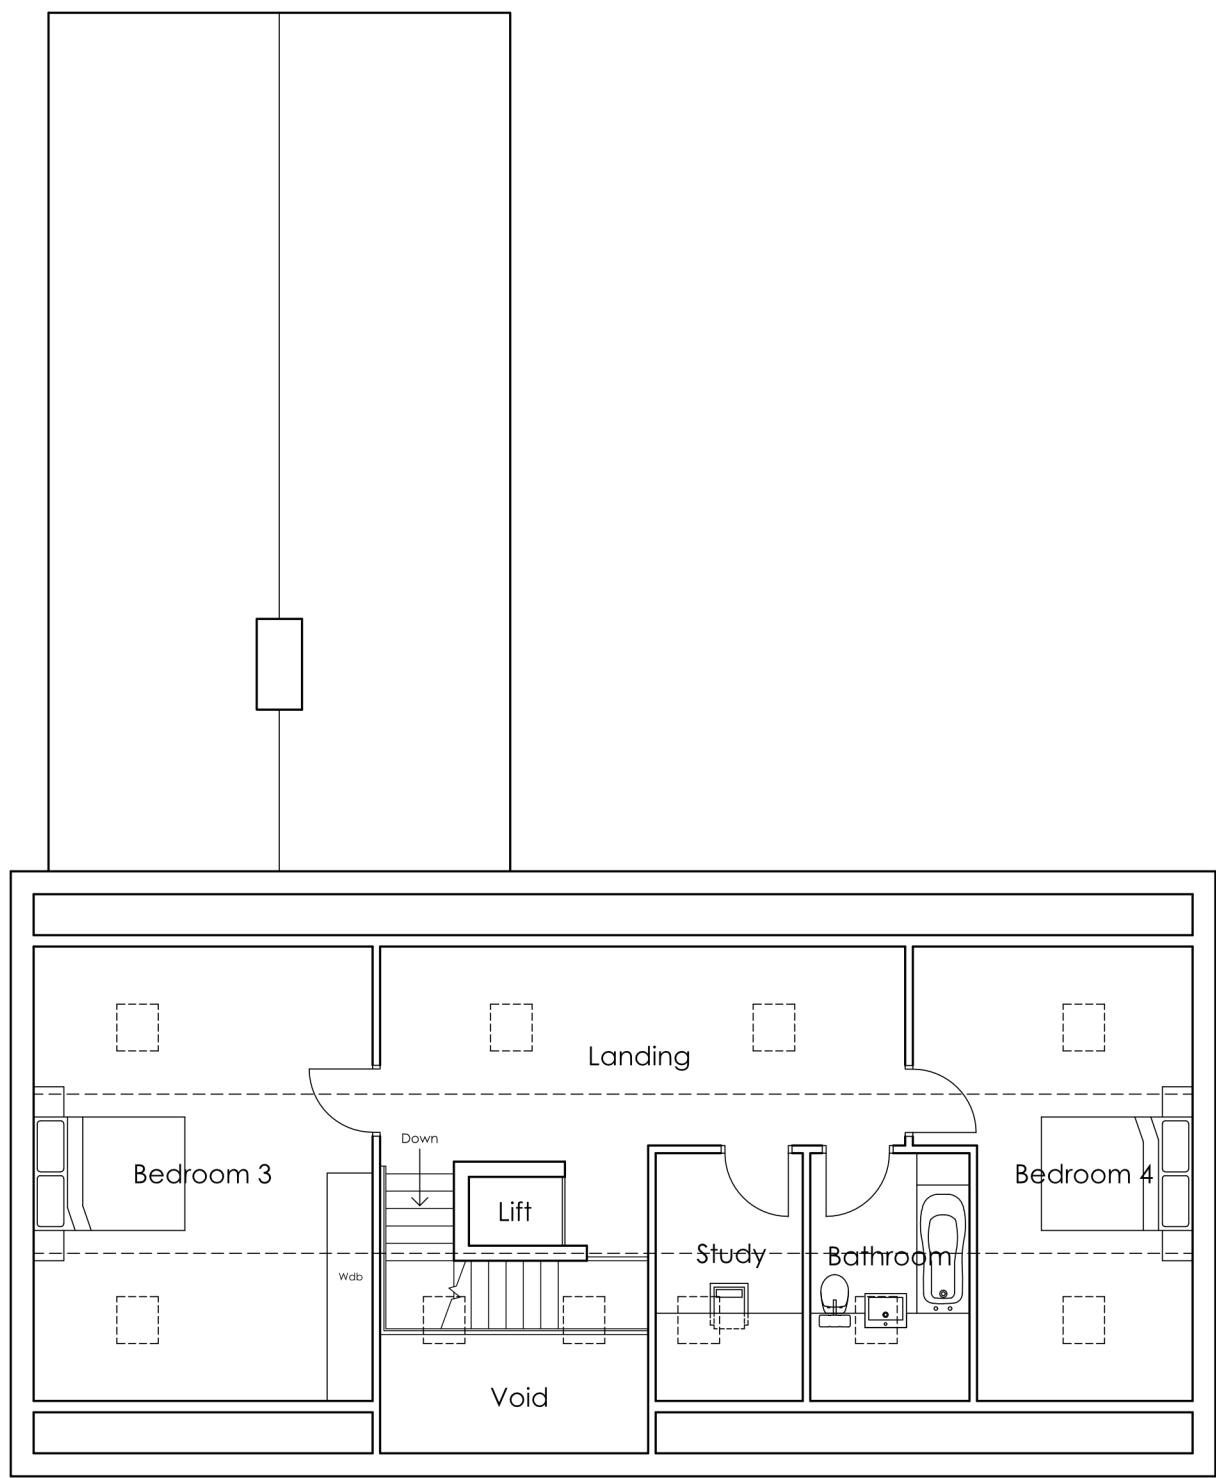

Second Floor Plan



REVISION DATE DRAWN DESCRIPTION



KING'S LYNN INNOVATION CENTRE,
INNOVATION DRIVE, KING'S LYNN,
PE30 5BY

T: 01553 970033
E: design@studio11architecture.co.uk
W: www.studio11architecture.co.uk

CLIENT AD, RM, JM and B Alcock
PROJECT Proposed Residential development of
Self-Build/ Custom Build Homes off
James Road, Crowland
DRAWING Plot 1 - Floor Plans & Elevations

DRAWN EG	PROJECT DESIGNER KB	PROJECT DIRECTOR KB
DATE 21.02.2023	SCALE 1:100	PAPER SIZE A1

DRAWING NUMBER
589.PD.P1.01

Working in partnership with Ralph Charman Associates & Eleven Consultants