



North-West Elevation



South-West Elevation



South-East Elevation




North-East Elevation


All discrepancies are to be brought to the attention of the below office.
The copyright to this drawing is owned by Studio 11 Architecture.

Materials Key


- ① Charred Timber
- ② Grey Render
- ③ Grey Windows/Doors
- ④ Non-weathered Timber Garage Doors

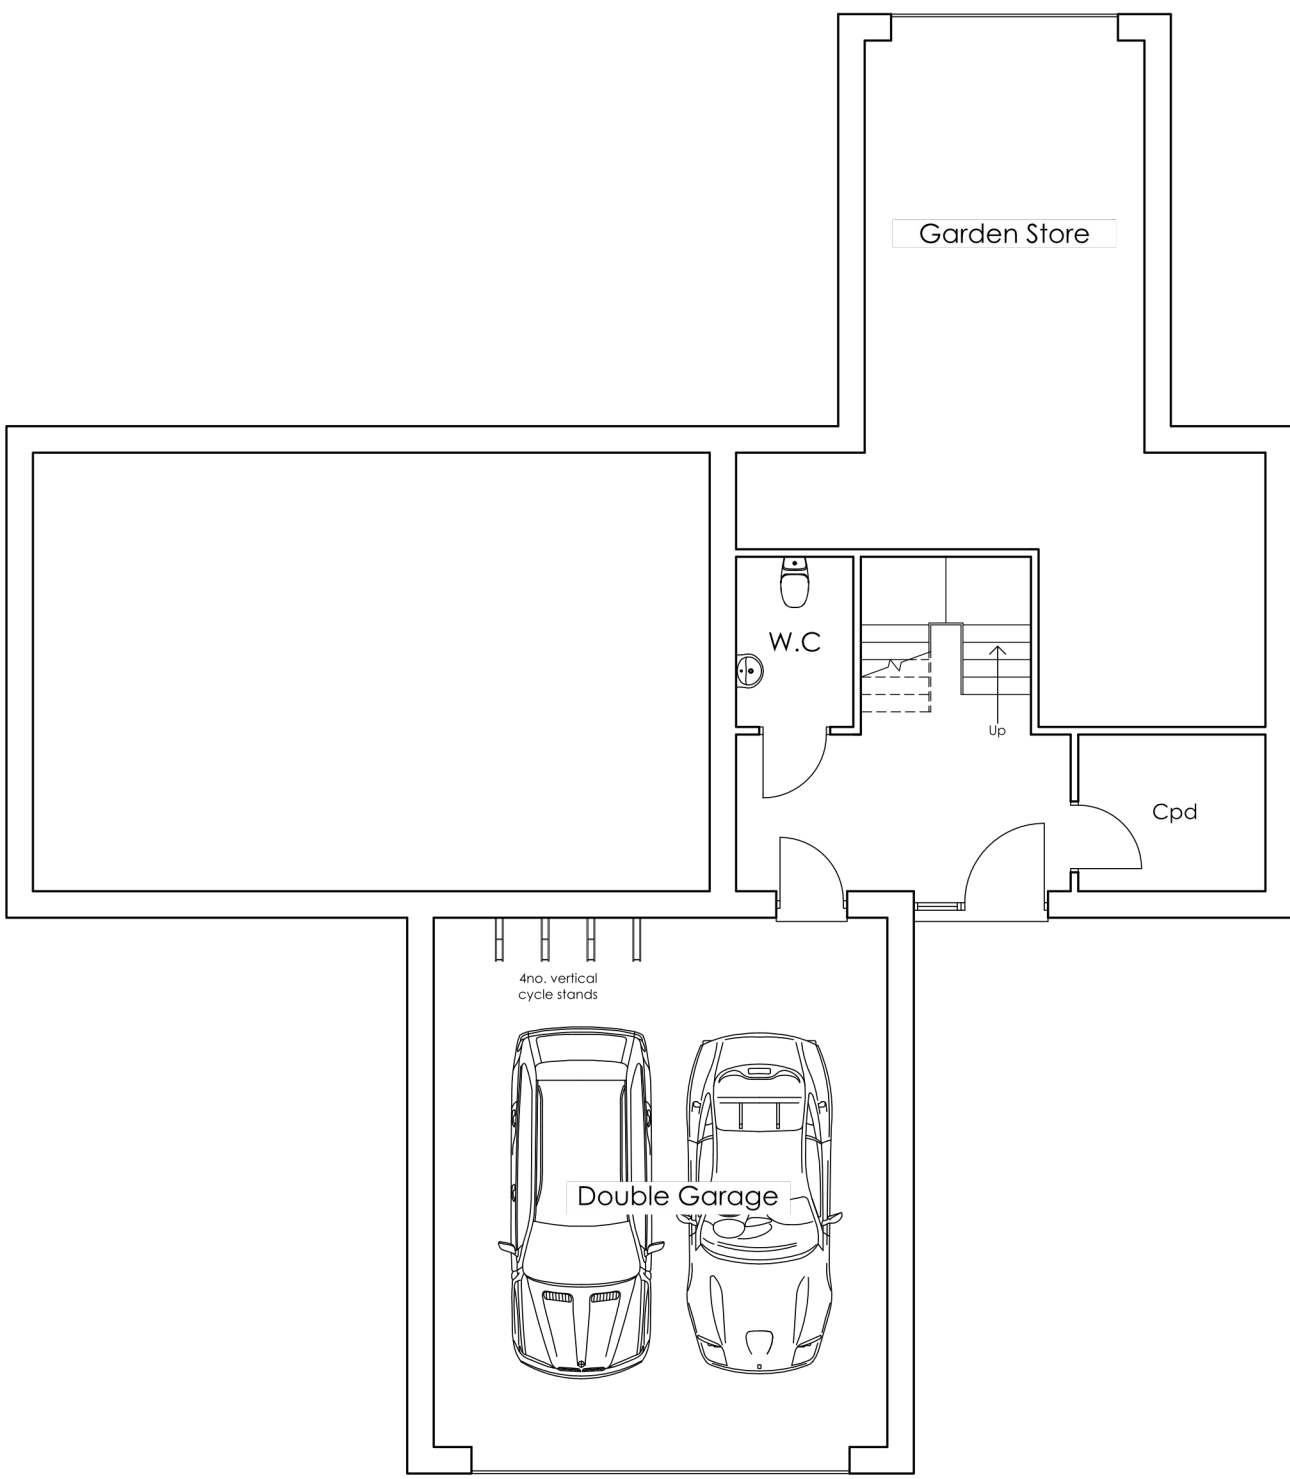

Ground Floor

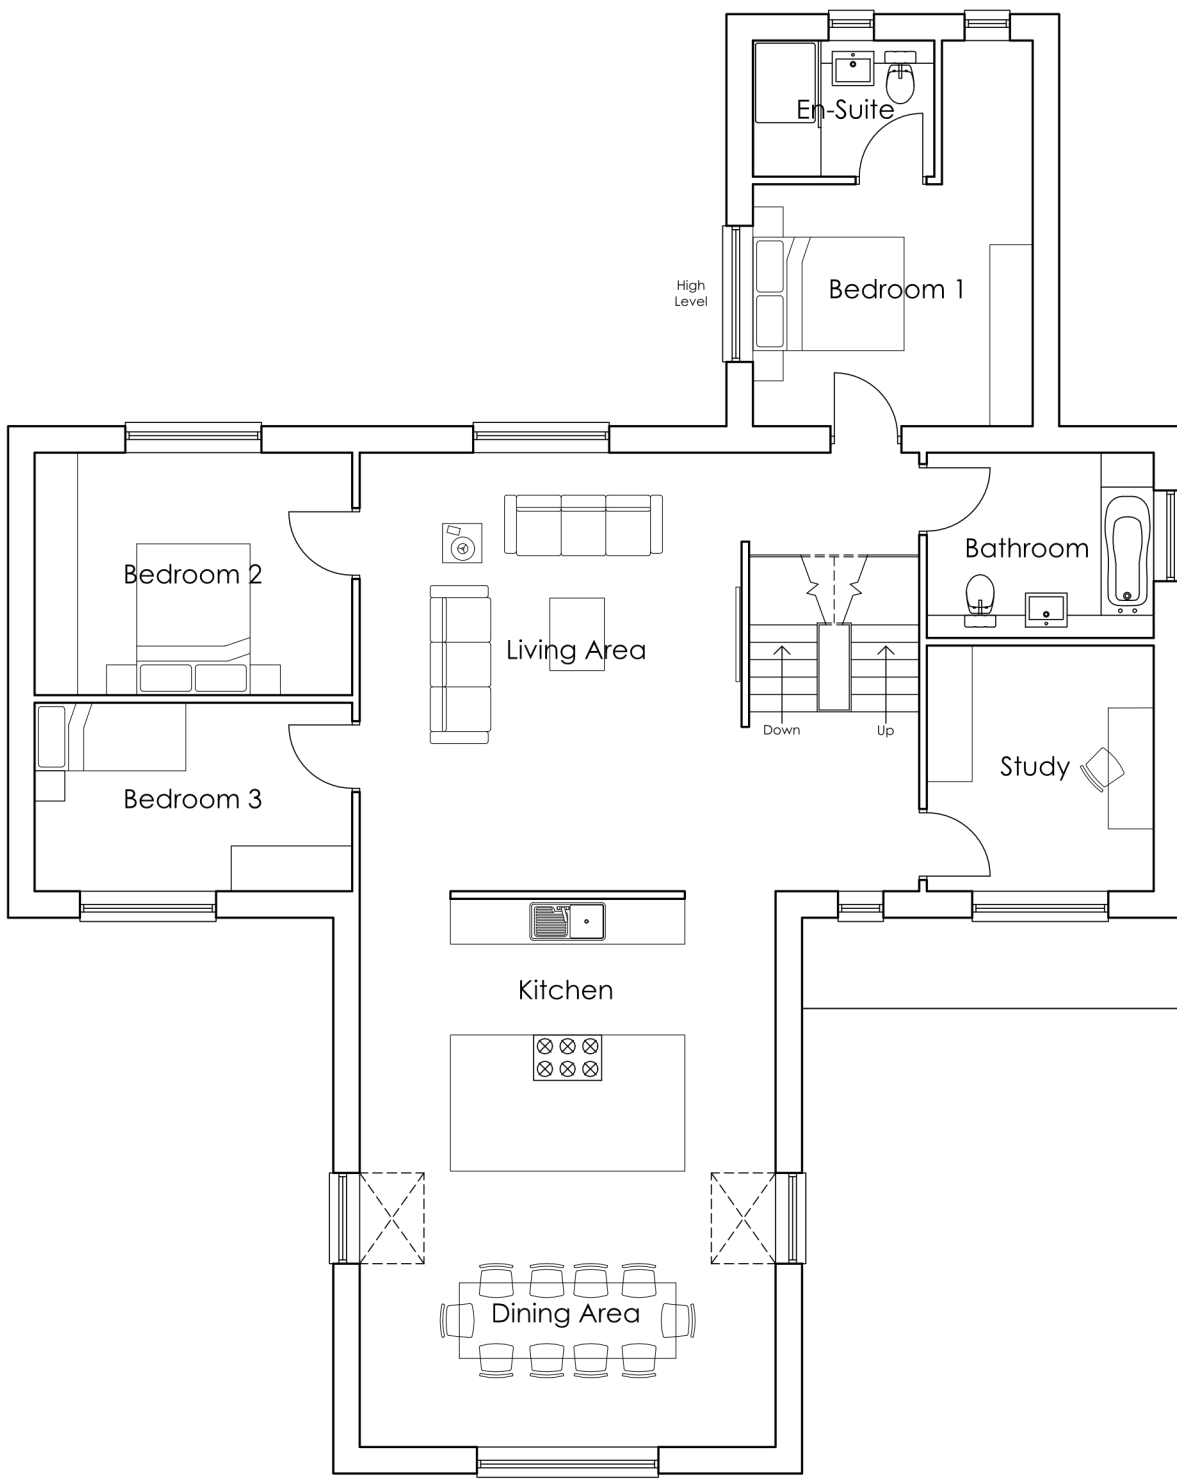

First Floor

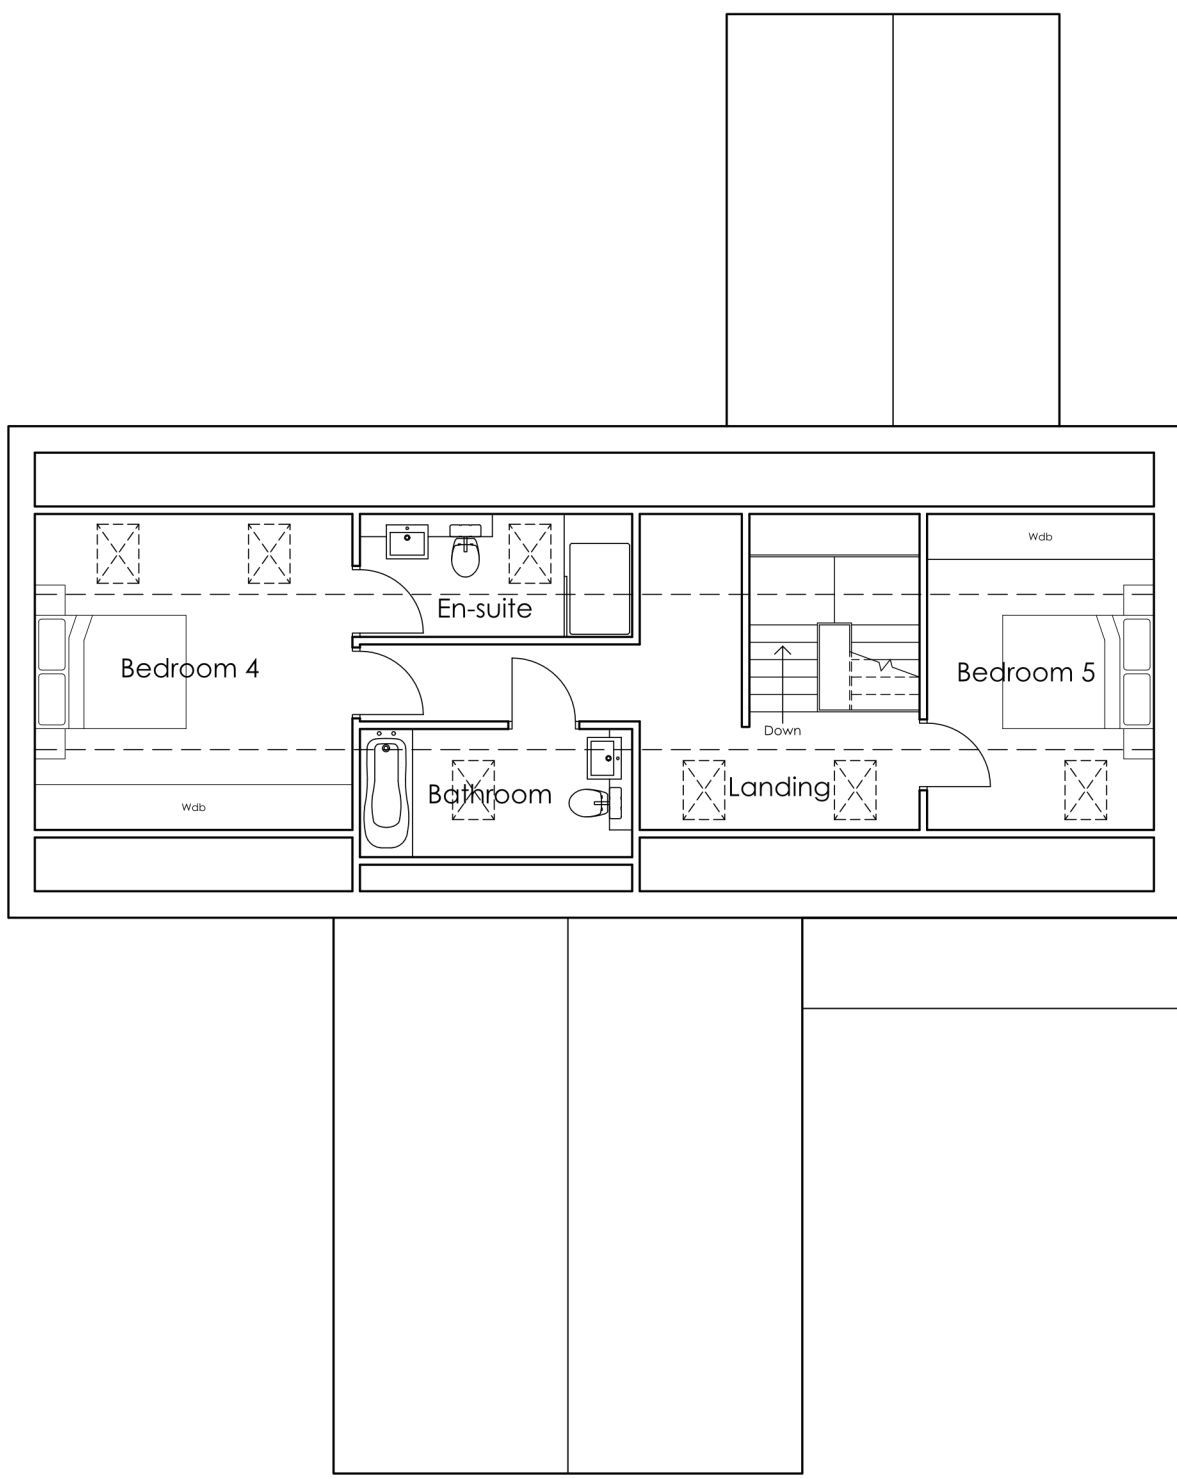

Second Floor

REVISION		DATE	DRAWN	DESCRIPTION
 THE BOATHOUSE, HARBOUR SQUARE, NENE PARADE, WISBECH, CAMBRIDGESHIRE, PE13 3BH T: 01945 467339 E: design@studio11architecture.co.uk W: www.studio11architecture.co.uk				
CLIENT		AD, RM ,JM and B Alcock		
PROJECT		Proposed Residential development of Self-Build/ Custom Build Homes off James Road, Crowland		
DRAWING		Plot 2 - Floor Plans & Elevations		
DRAWN OS		PROJECT DESIGNER KB		PROJECT DIRECTOR KB
DATE 23.02.2023		SCALE 1:100		PAPER SIZE A1
DRAWING NUMBER		589.PD.P2.01		
Working in partnership with Ralph Charman Associates & Eleven Consultants				