



North-West Elevation



South-West Elevation



South-East Elevation




North-East Elevation


Materials Key

- ① Corrugated Steel
- ② Grey Windows/Doors
- ③ Vertical Non-weathered timber cladding
- ④ Cast Concrete


All discrepancies are to be brought to the attention of the below office.
The copyright to this drawing is owned by Studio 11 Architecture.

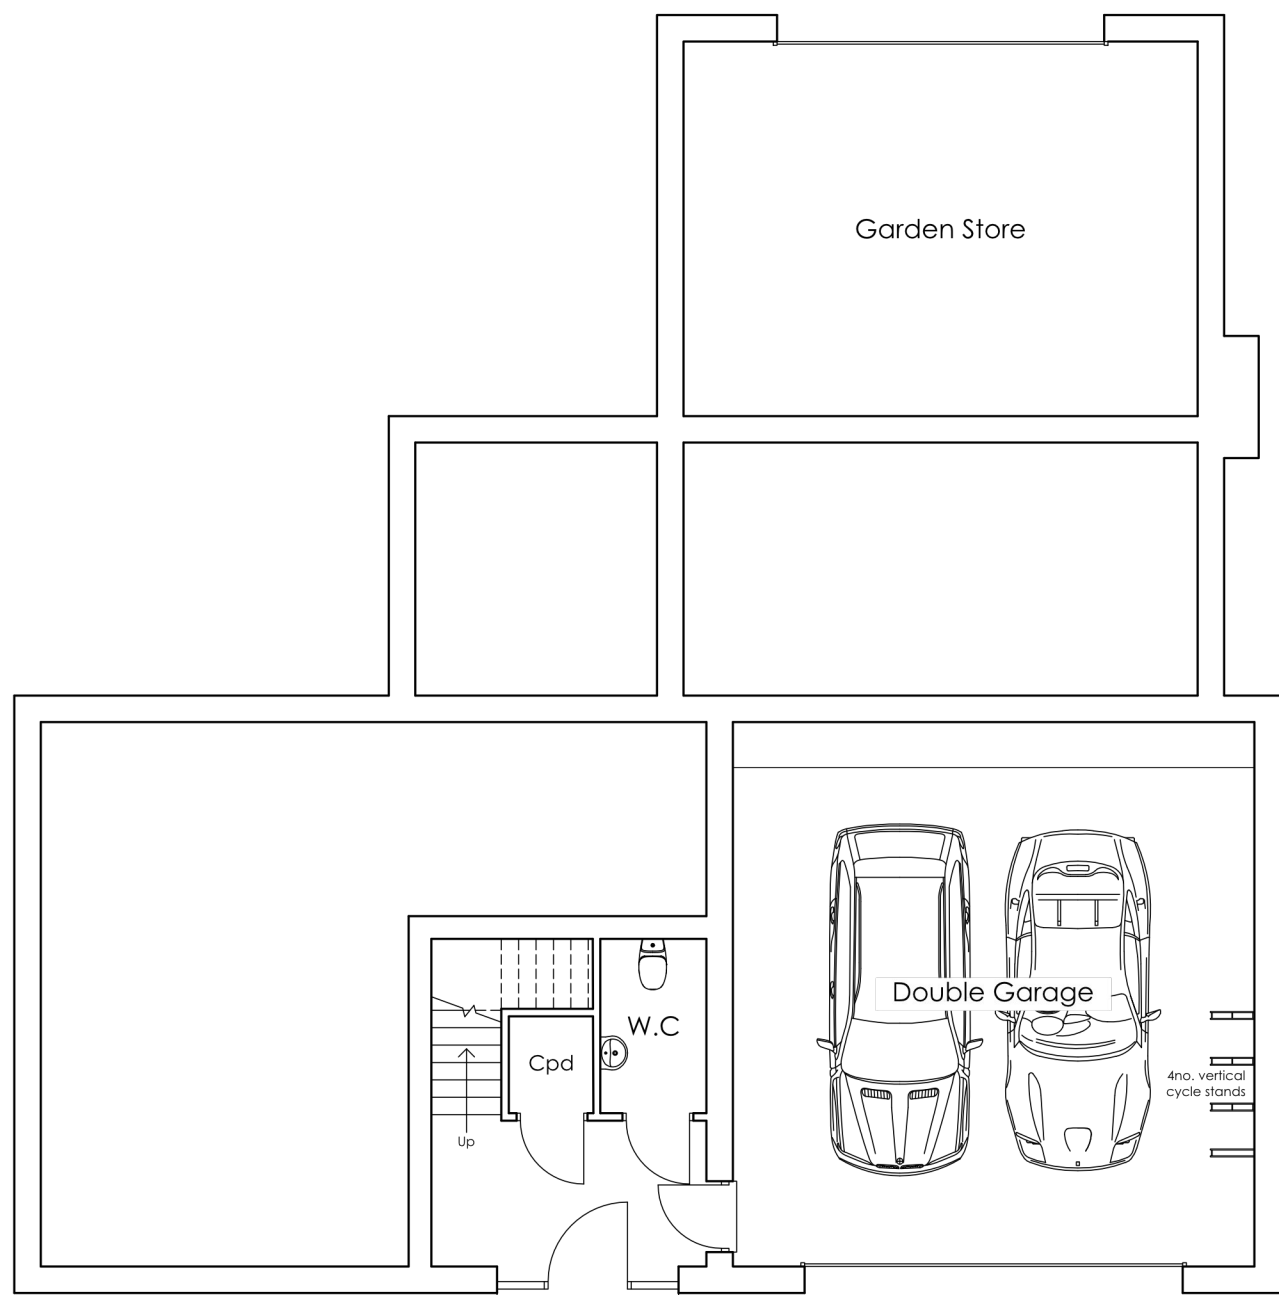

Ground Floor Plan

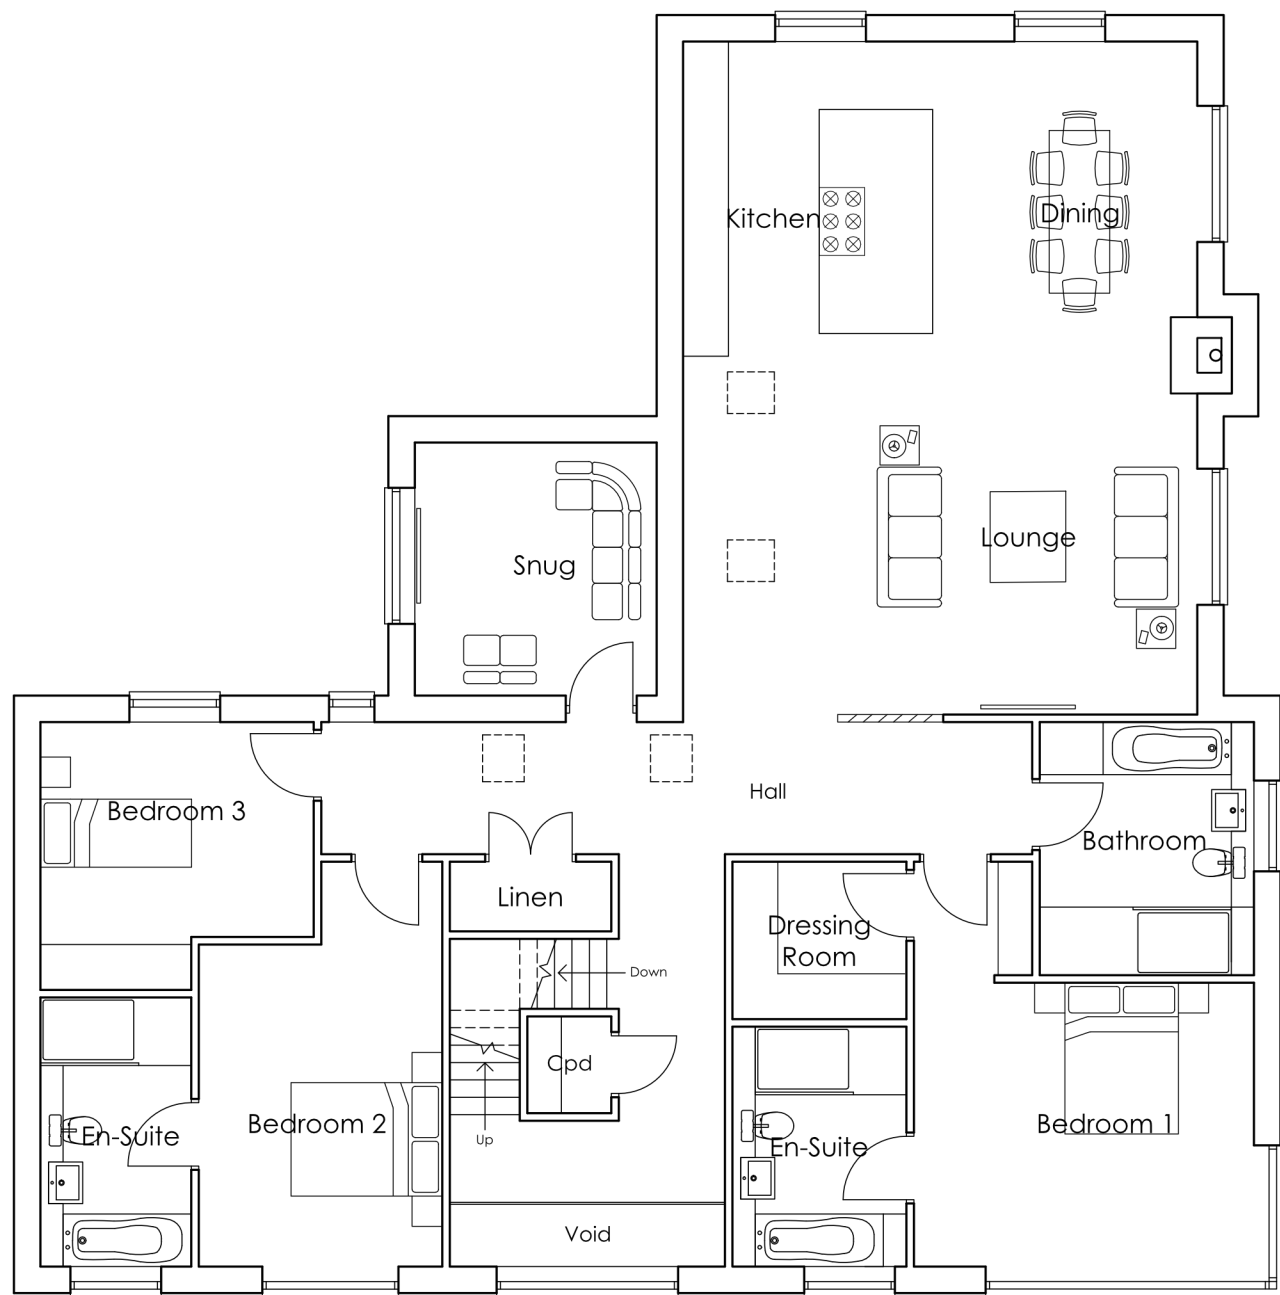

First Floor Plan

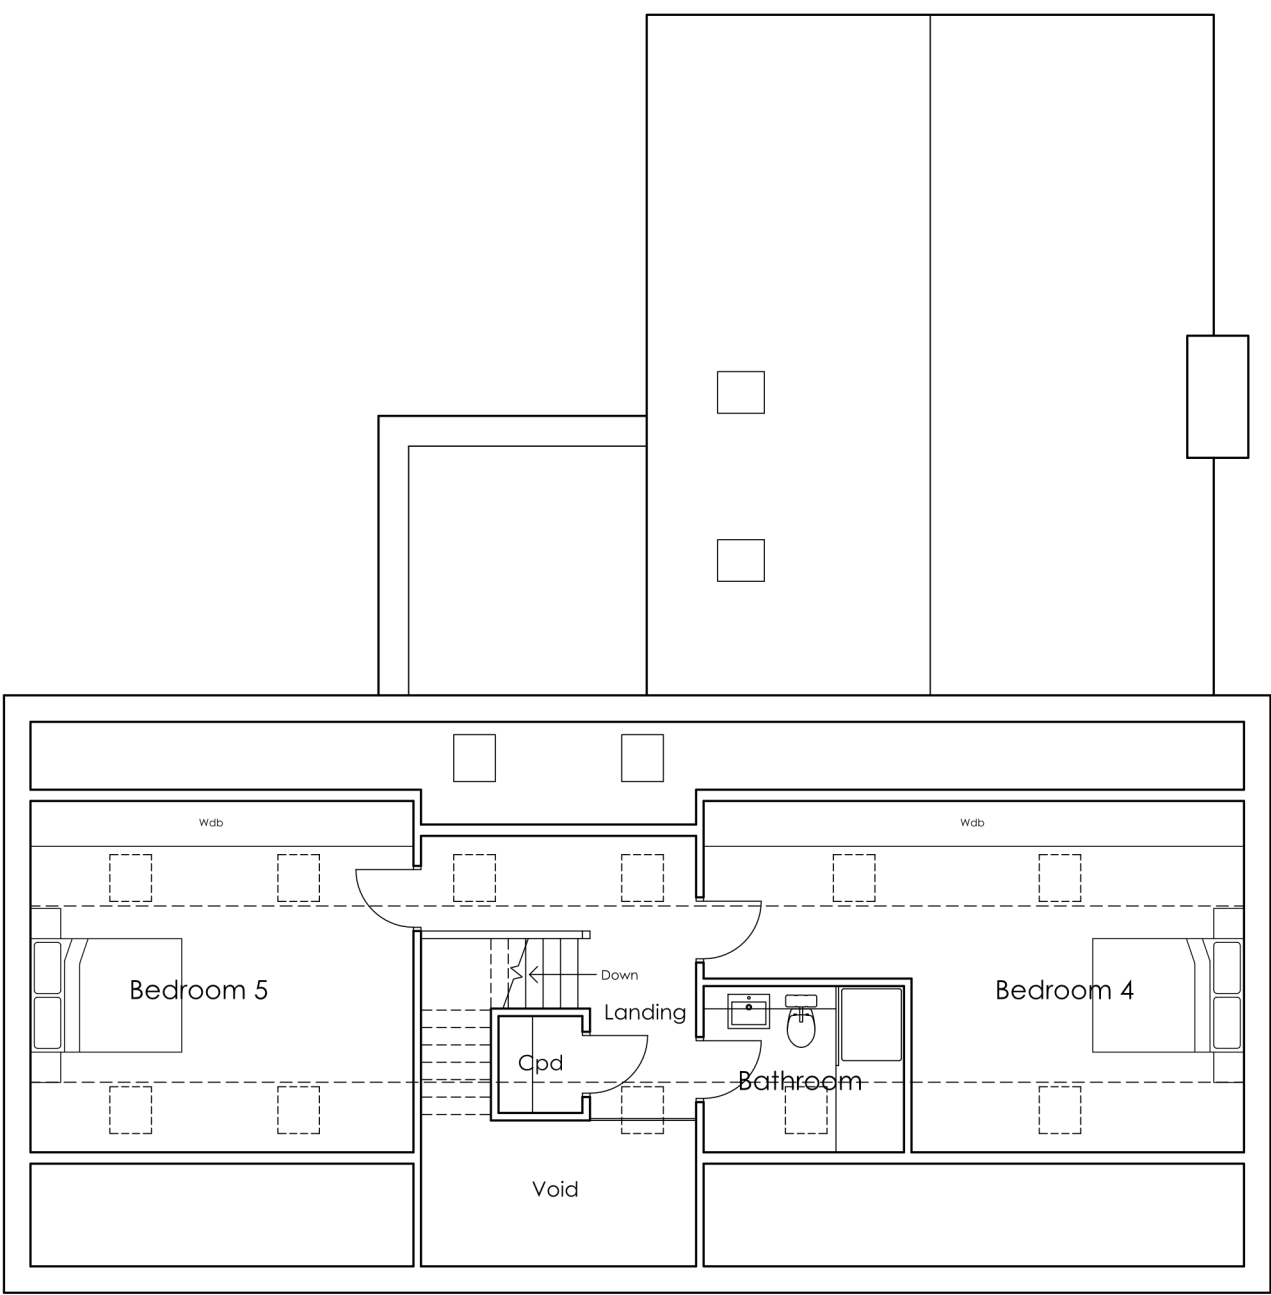

Second Floor Plan



REVISION	DATE	DRAWN	DESCRIPTION
 STUDIO11 architecture KING'S LYNN INNOVATION CENTRE, INNOVATION DRIVE, KING'S LYNN, PE30 5BY T: 01553 970033 E: design@studio11architecture.co.uk W: www.studio11architecture.co.uk			
CLIENT		AD, RM ,JM and B Alcock	
PROJECT		Proposed Residential development of Self-Build/ Custom Build Homes off James Road, Crowland	
DRAWING		Plot 3 - Floor Plans & Elevations	
DRAWN EG		PROJECT DESIGNER KB	PROJECT DIRECTOR KB
DATE 27.02.2023		SCALE 1:100	PAPER SIZE A1
DRAWING NUMBER 589.PD.P3.01			
Working in partnership with Ralph Charman Associates & Eleven Consultants			