


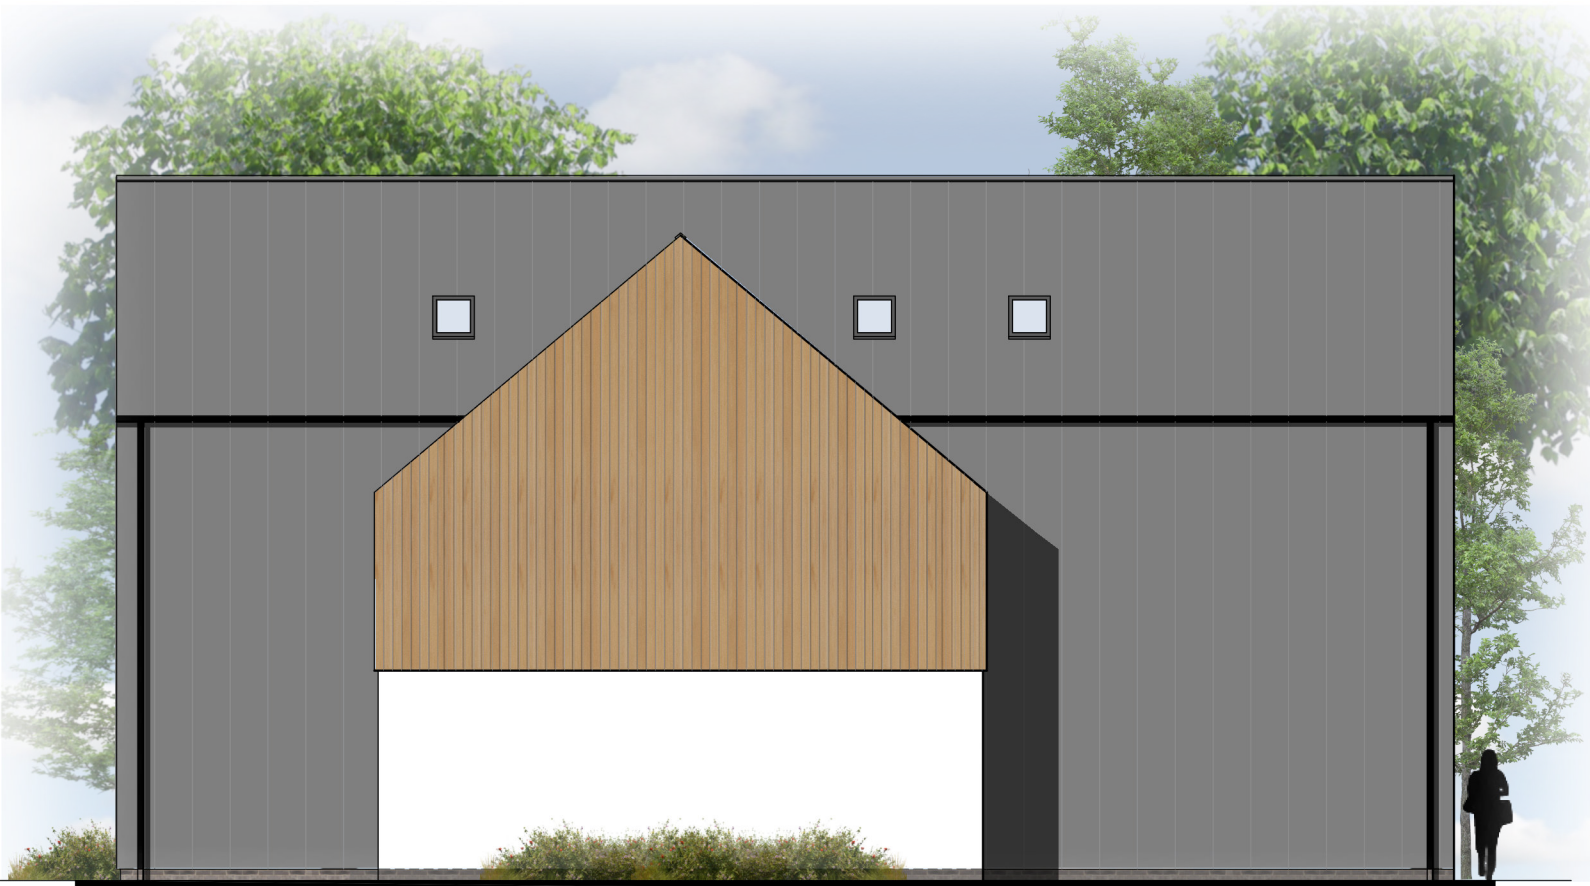

South-East Elevation




North-East Elevation




North-West Elevation




South-West Elevation

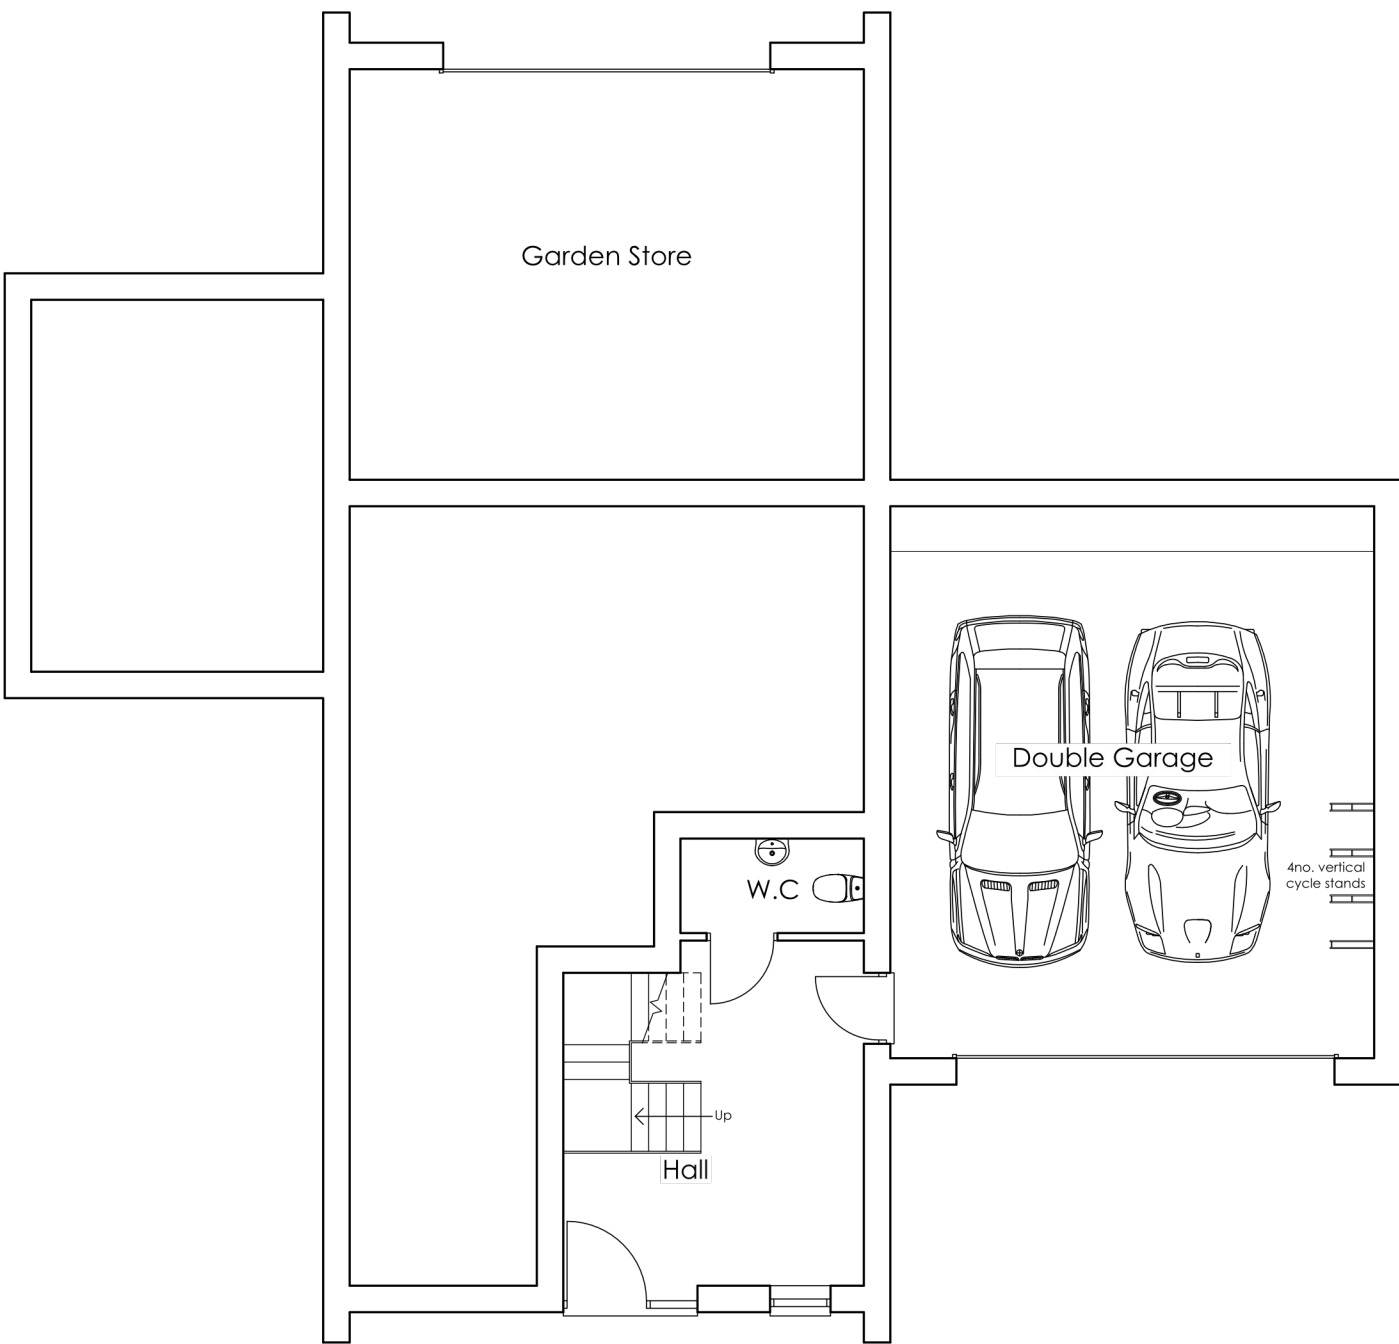

Ground Floor Plan

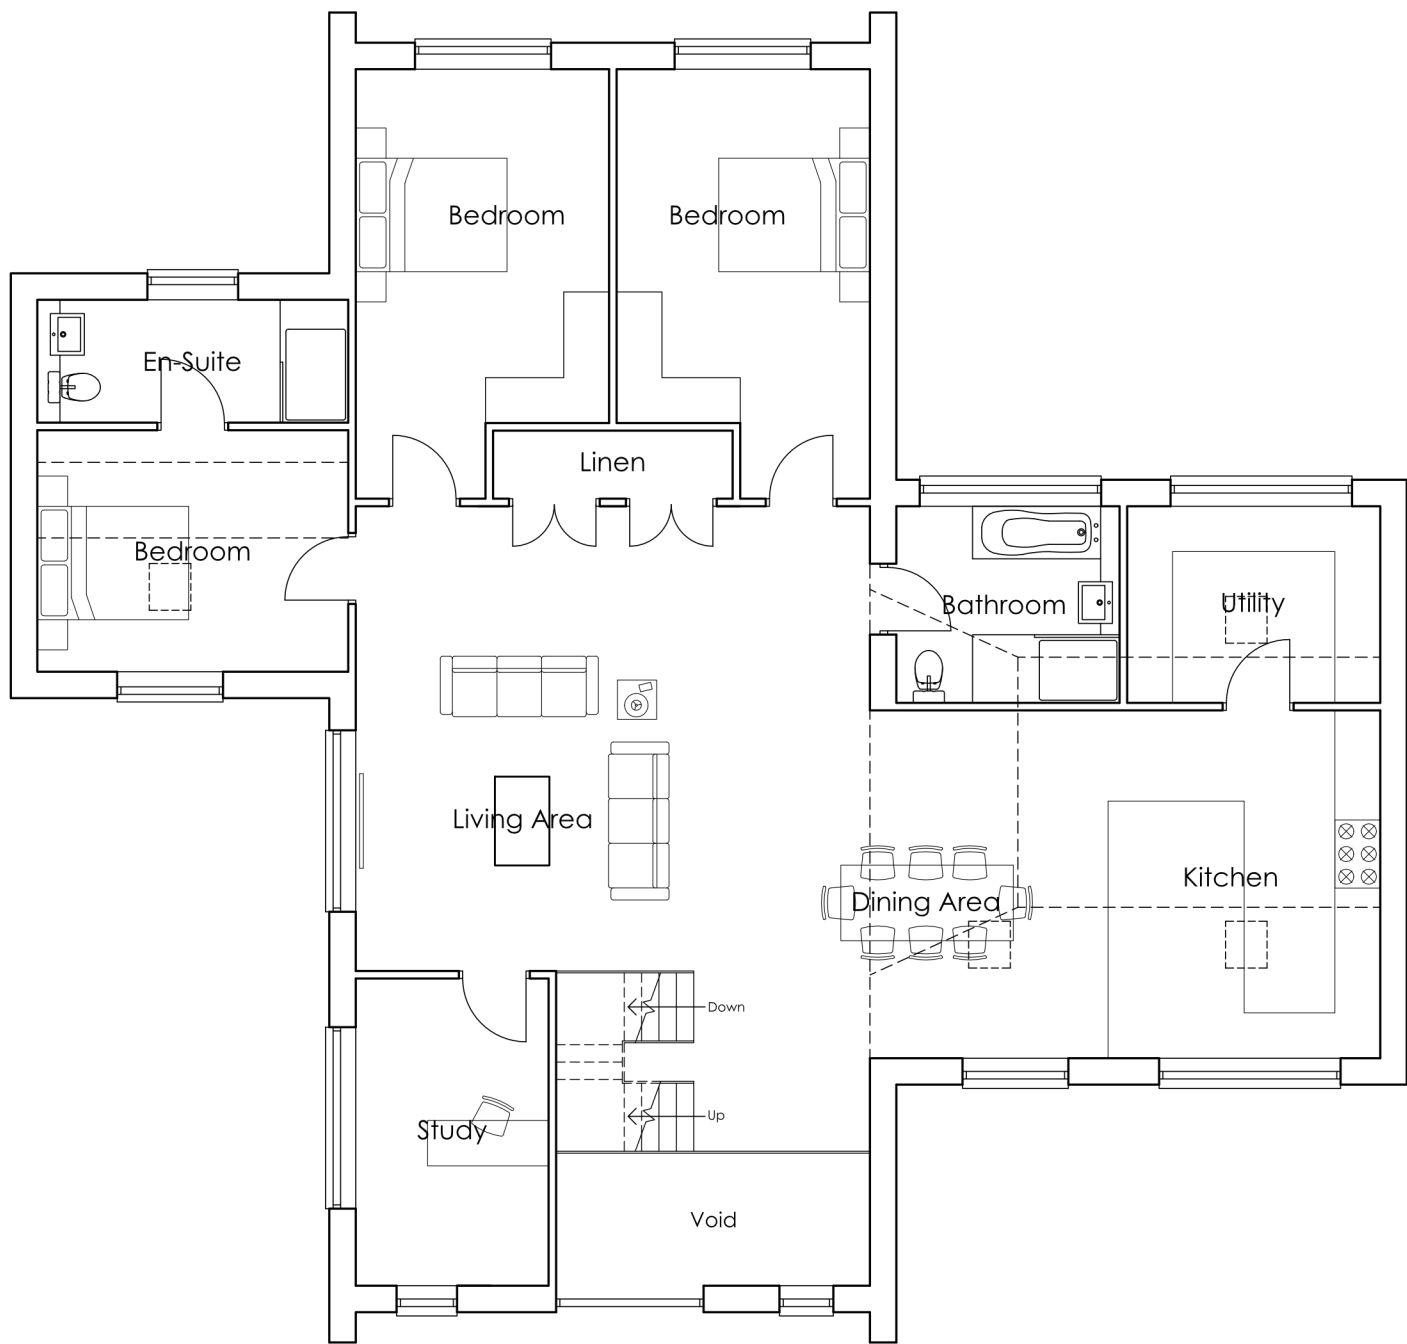

First Floor Plan

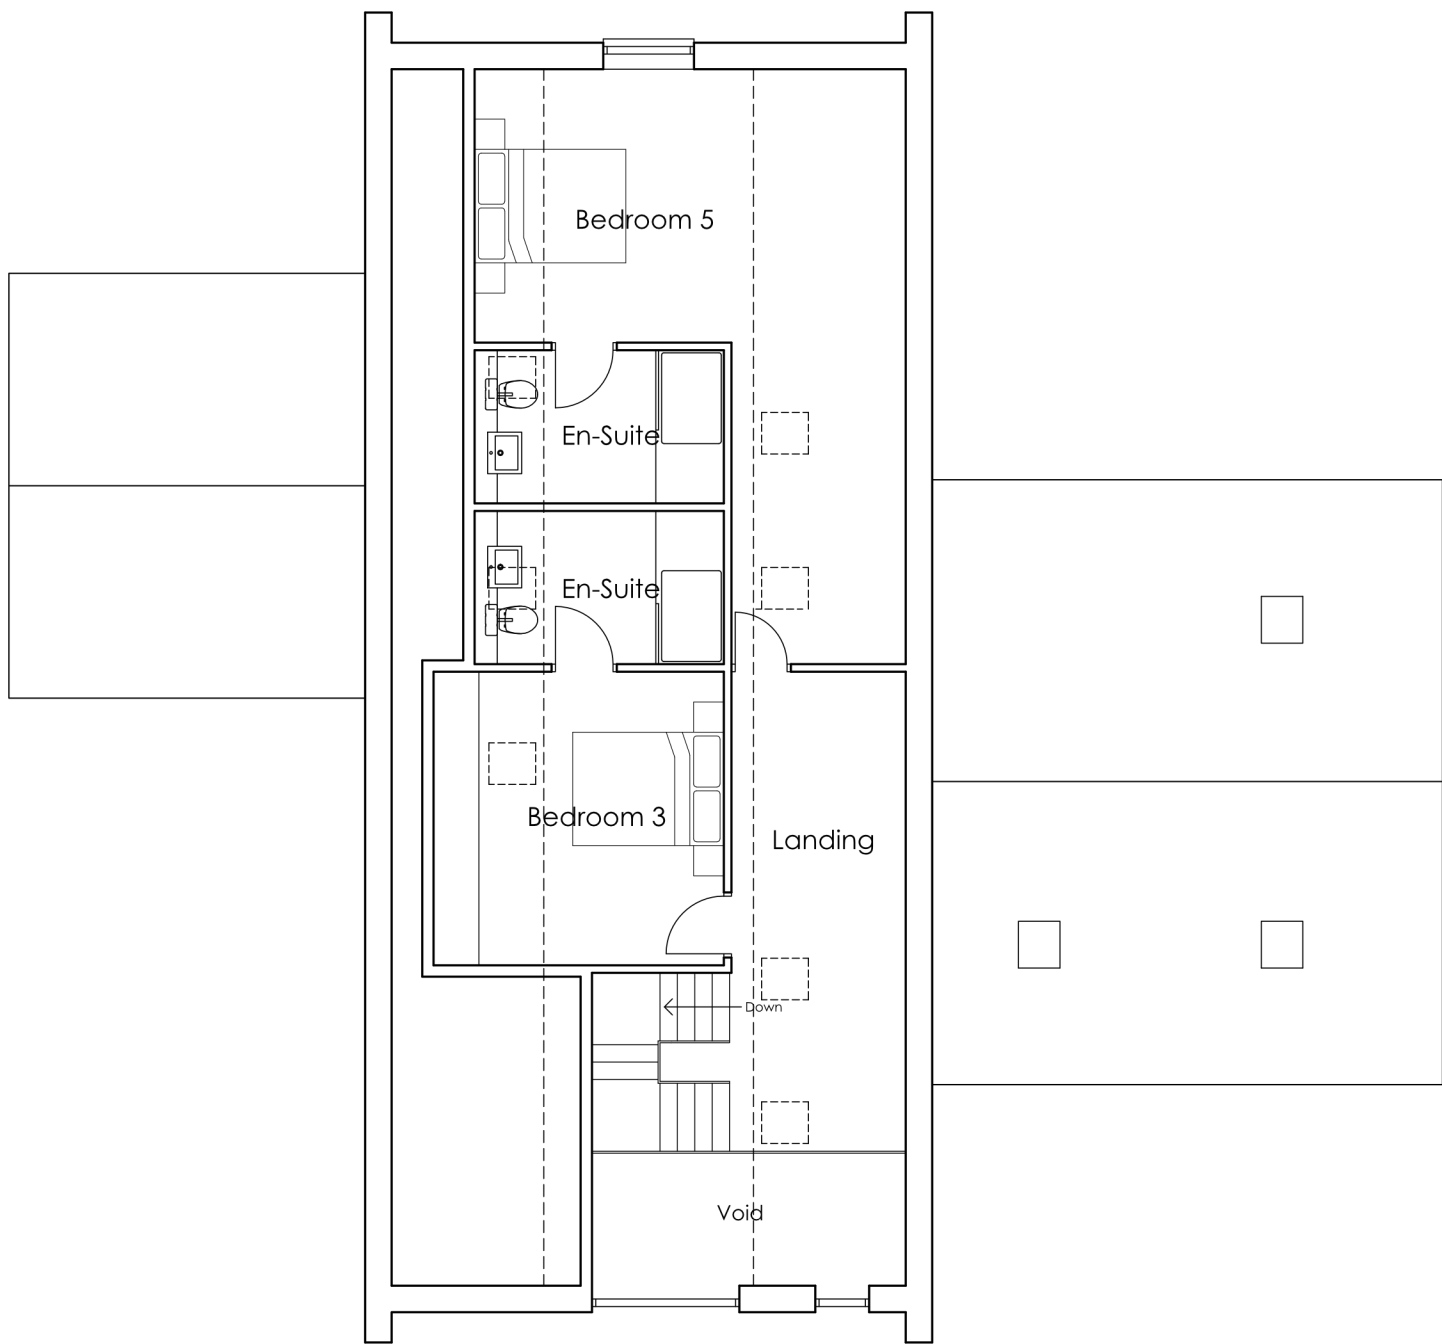

Second Floor Plan



All discrepancies are to be brought to the attention of the below office.
The copyright to this drawing is owned by Studio 11 Architecture.

Materials Key

- ① Standing Seam Zinc
- ② Black Windows/Doors
- ③ Vertical Non-weathered timber cladding
- ④ Black Brickwork below DPC
- ⑤ Render

REVISION	DATE	DRAWN	DESCRIPTION
 KING'S LYNN INNOVATION CENTRE, INNOVATION DRIVE, KING'S LYNN, PE30 5BY T: 01553 970033 E: design@studio11architecture.co.uk W: www.studio11architecture.co.uk			
CLIENT	AD, RM, JM and B Alcock		
PROJECT	Proposed Residential development of Self-Build/ Custom Build Homes off James Road, Crowland		
DRAWING	Plot 4 - Floor Plans & Elevations		
DRAWN	EG	PROJECT DESIGNER	KB
DATE	01.03.2023	SCALE	1:100
		PAPER SIZE	A1
DRAWING NUMBER	589.PD.P4.01		
Working in partnership with Ralph Charman Associates & Eleven Consultants			