



South-East Elevation



North-East Elevation



North-West Elevation




South-West Elevation


All discrepancies are to be brought to the attention of the below office.
The copyright to this drawing is owned by Studio 11 Architecture.

Materials Key


- ① Zinc Shingles
- ② Grey Windows/Doors
- ③ Grey Brickwork
- ④ Slate Roof

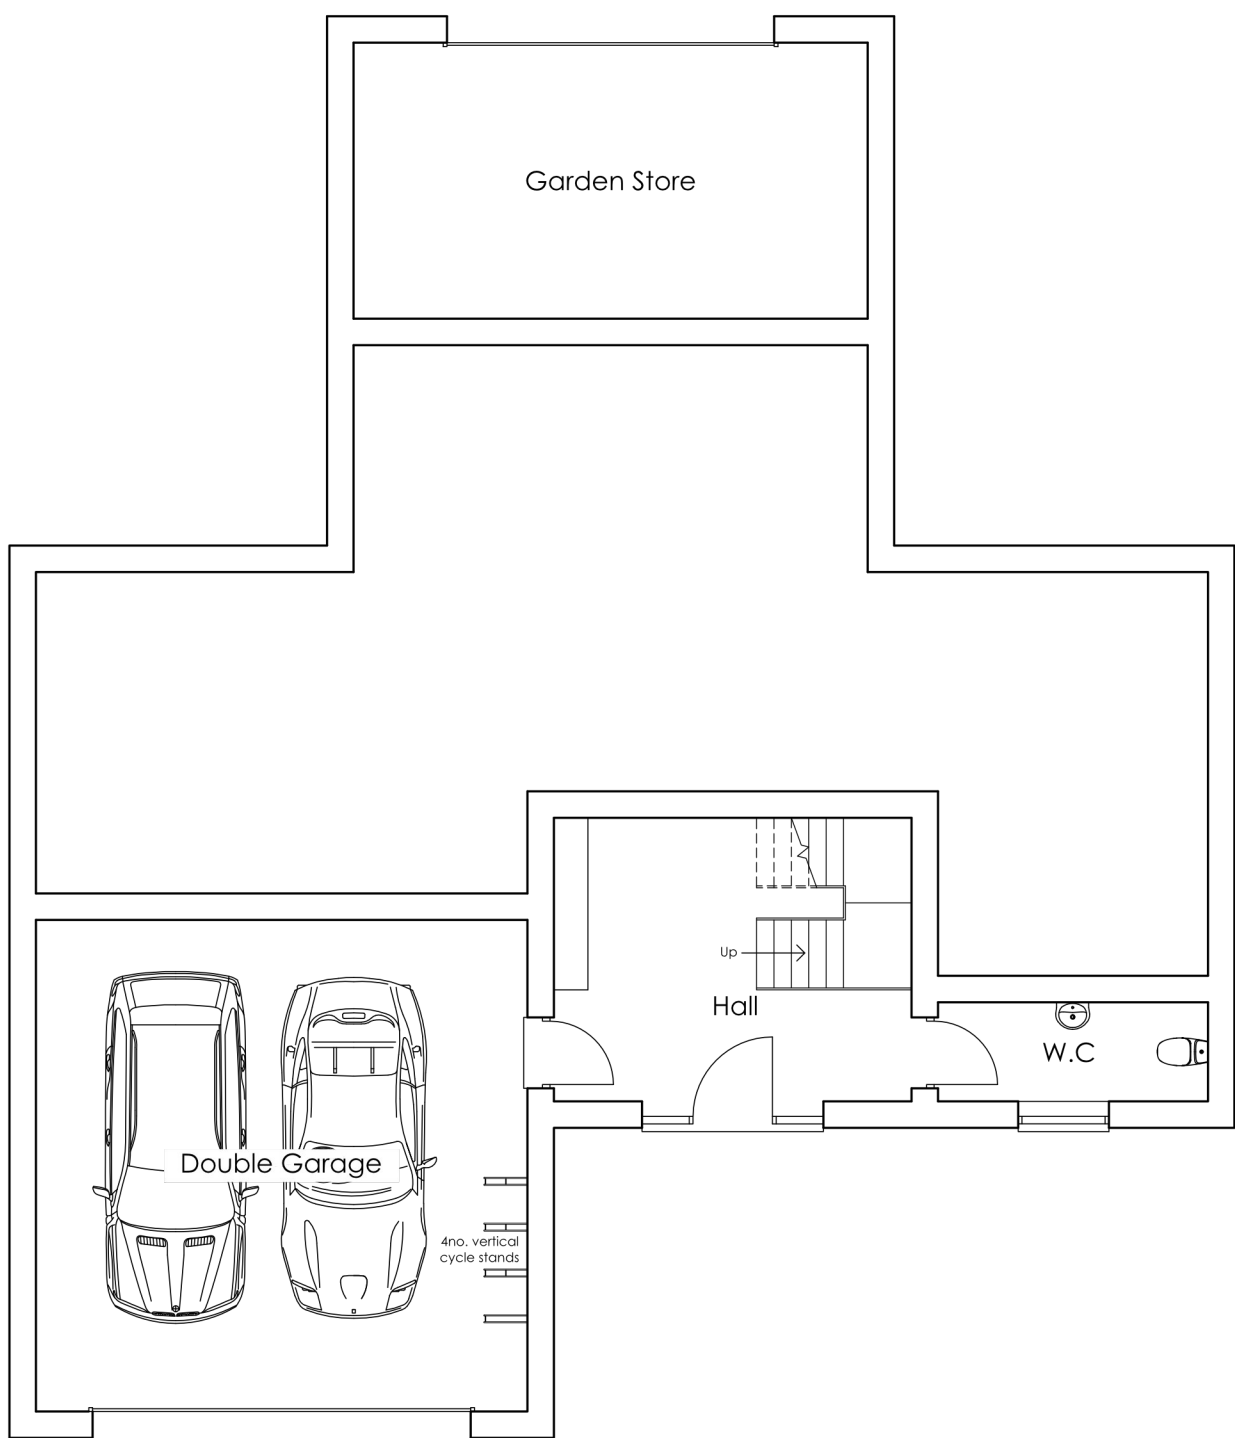

Ground Floor Plan

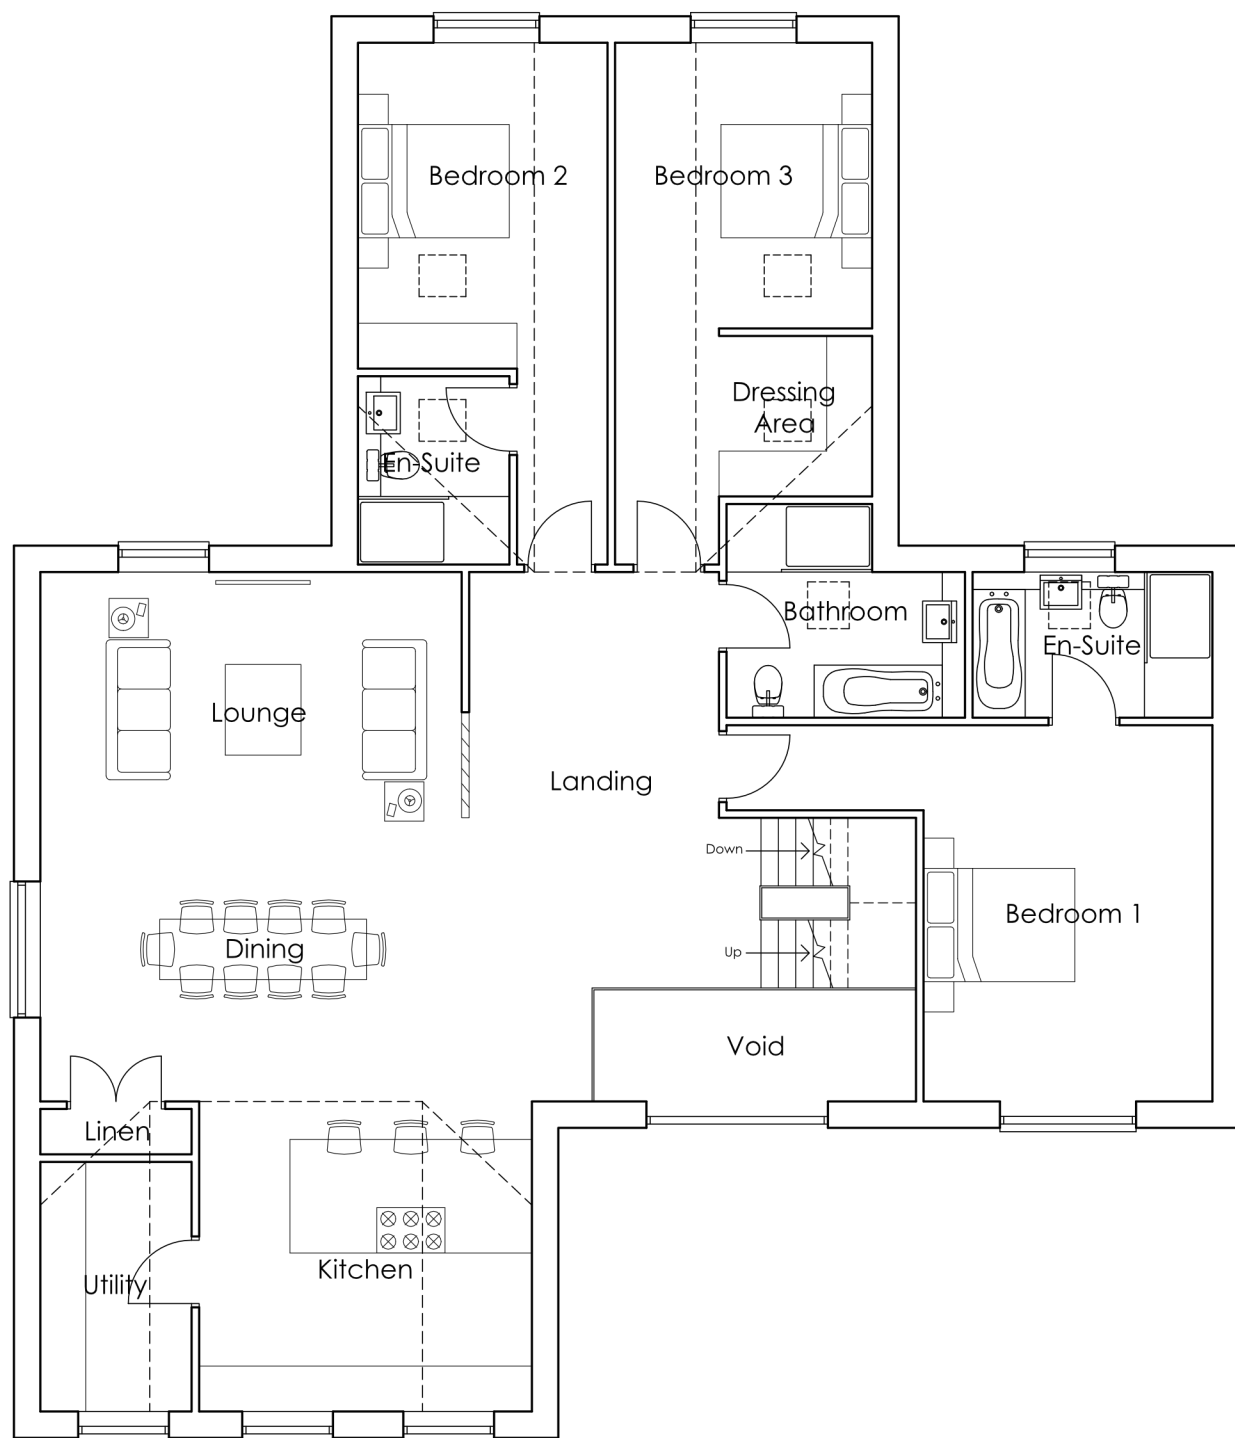

First Floor Plan

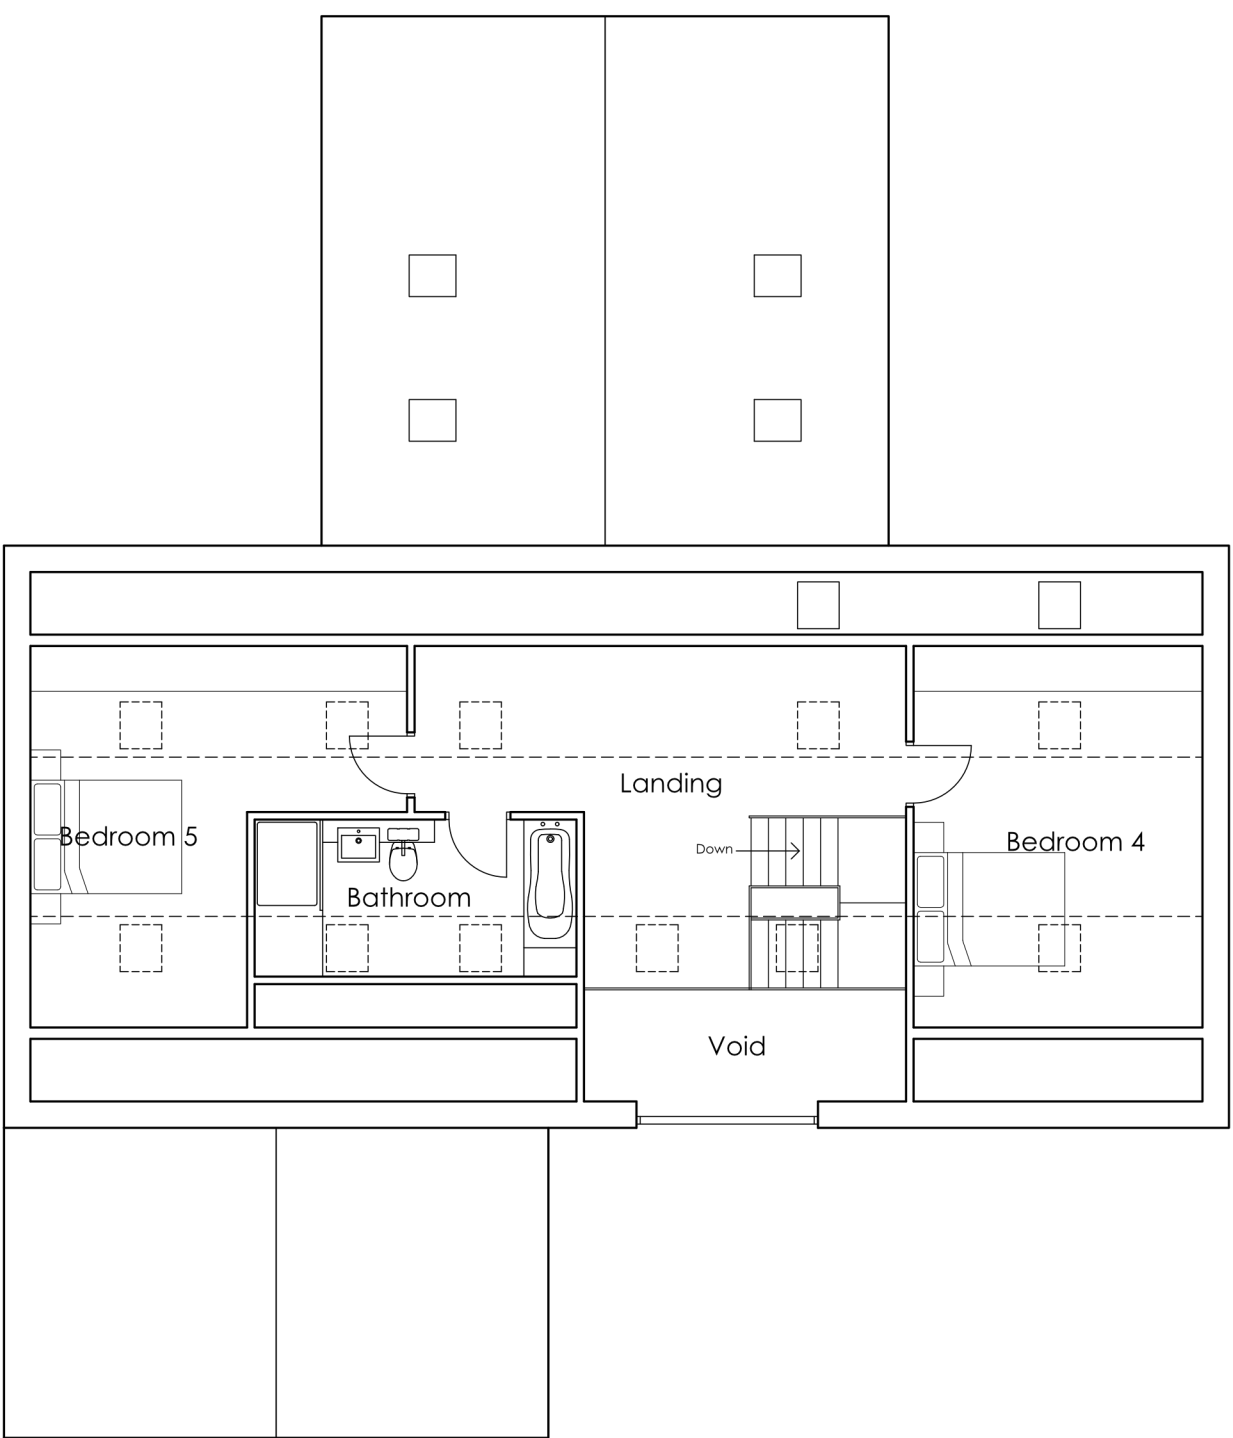

Second Floor Plan



REVISION				DATE				DRAWN				DESCRIPTION											
STUDIO11 architecture KING'S LYNN INNOVATION CENTRE, INNOVATION DRIVE, KING'S LYNN, PE30 5BY T: 01553 970033 E: design@studio11architecture.co.uk W: www.studio11architecture.co.uk																							
CLIENT				AD, RM, JM and B Alcock																			
PROJECT				Proposed Residential development of Self-Build/ Custom Build Homes off James Road, Crowland																			
DRAWING				Plot 5 - Floor Plans & Elevations																			
DRAWN				EG				PROJECT DESIGNER				KB				PROJECT DIRECTOR				KB			
DATE				06.03.2023				SCALE				1:100				PAPER SIZE				A1			
DRAWING NUMBER				589.PD.P5.01																			
Working in partnership with Ralph Charman Associates & Eleven Consultants																							