



South-East Elevation



North-East Elevation



North-West Elevation




South-West Elevation


All discrepancies are to be brought to the attention of the below office.
The copyright to this drawing is owned by Studio 11 Architecture.

Materials Key


- ① Corrugated Steel
- ② Grey Windows/Doors
- ③ Cast Concrete

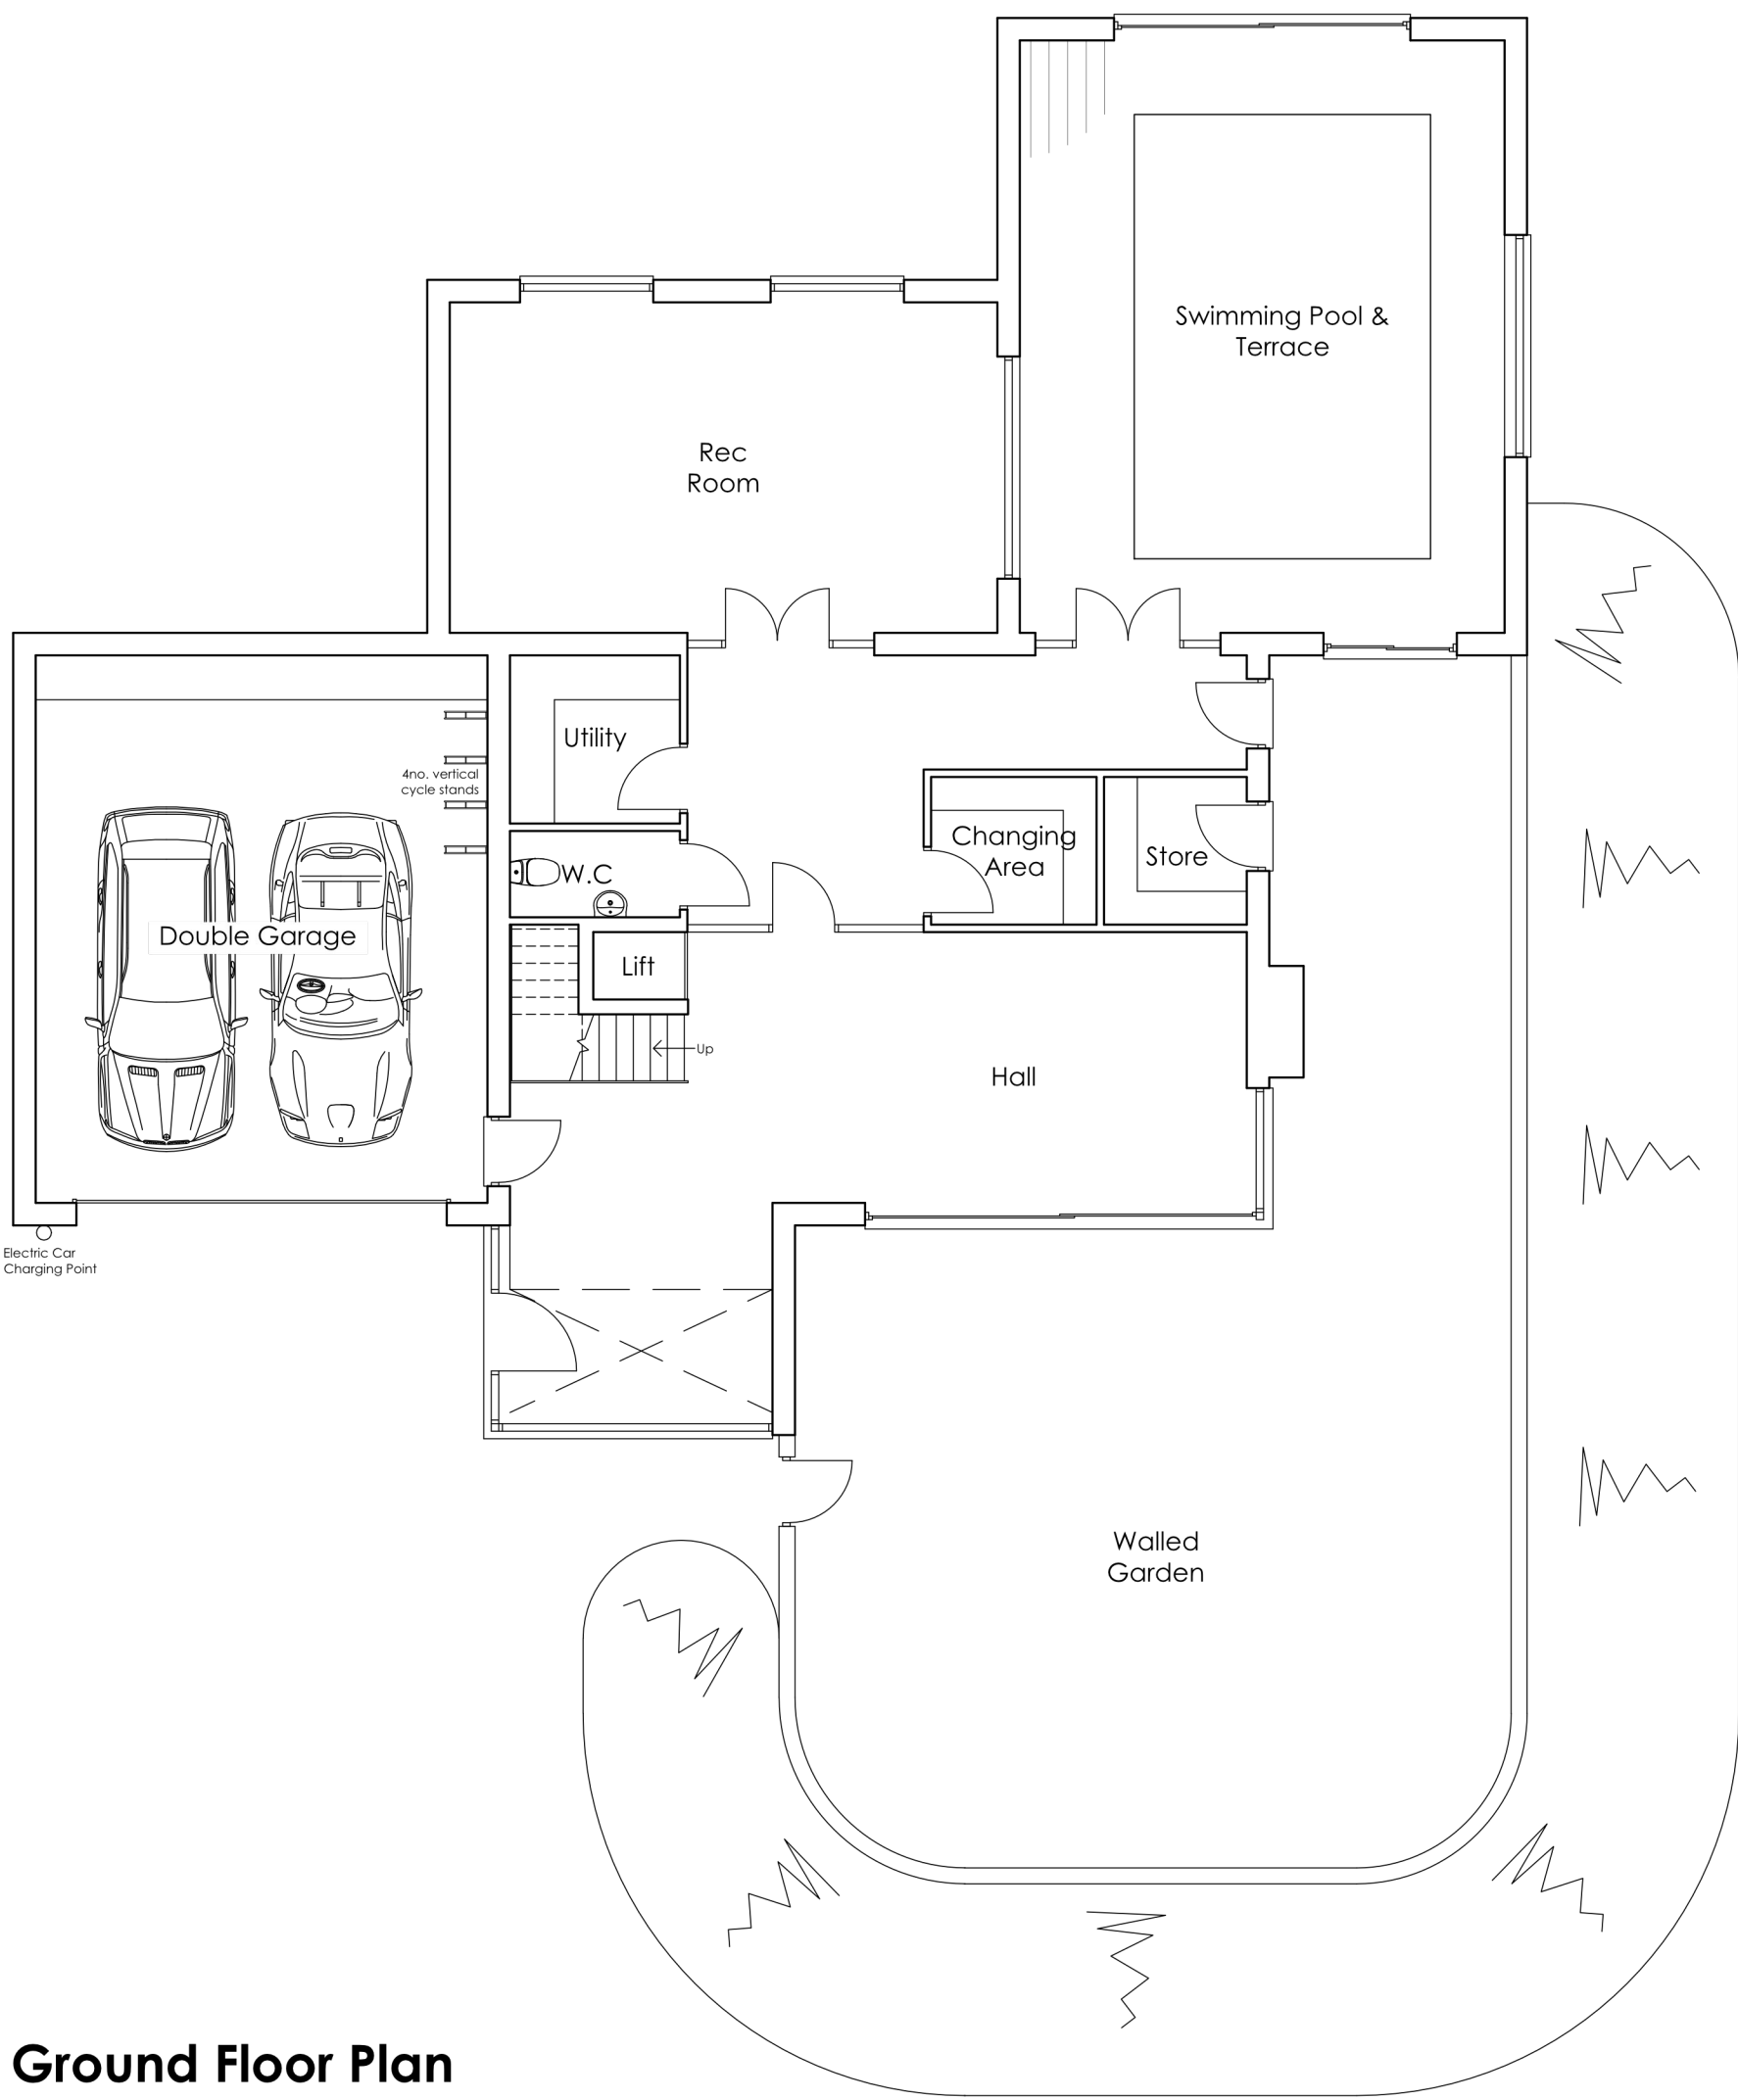

Ground Floor Plan

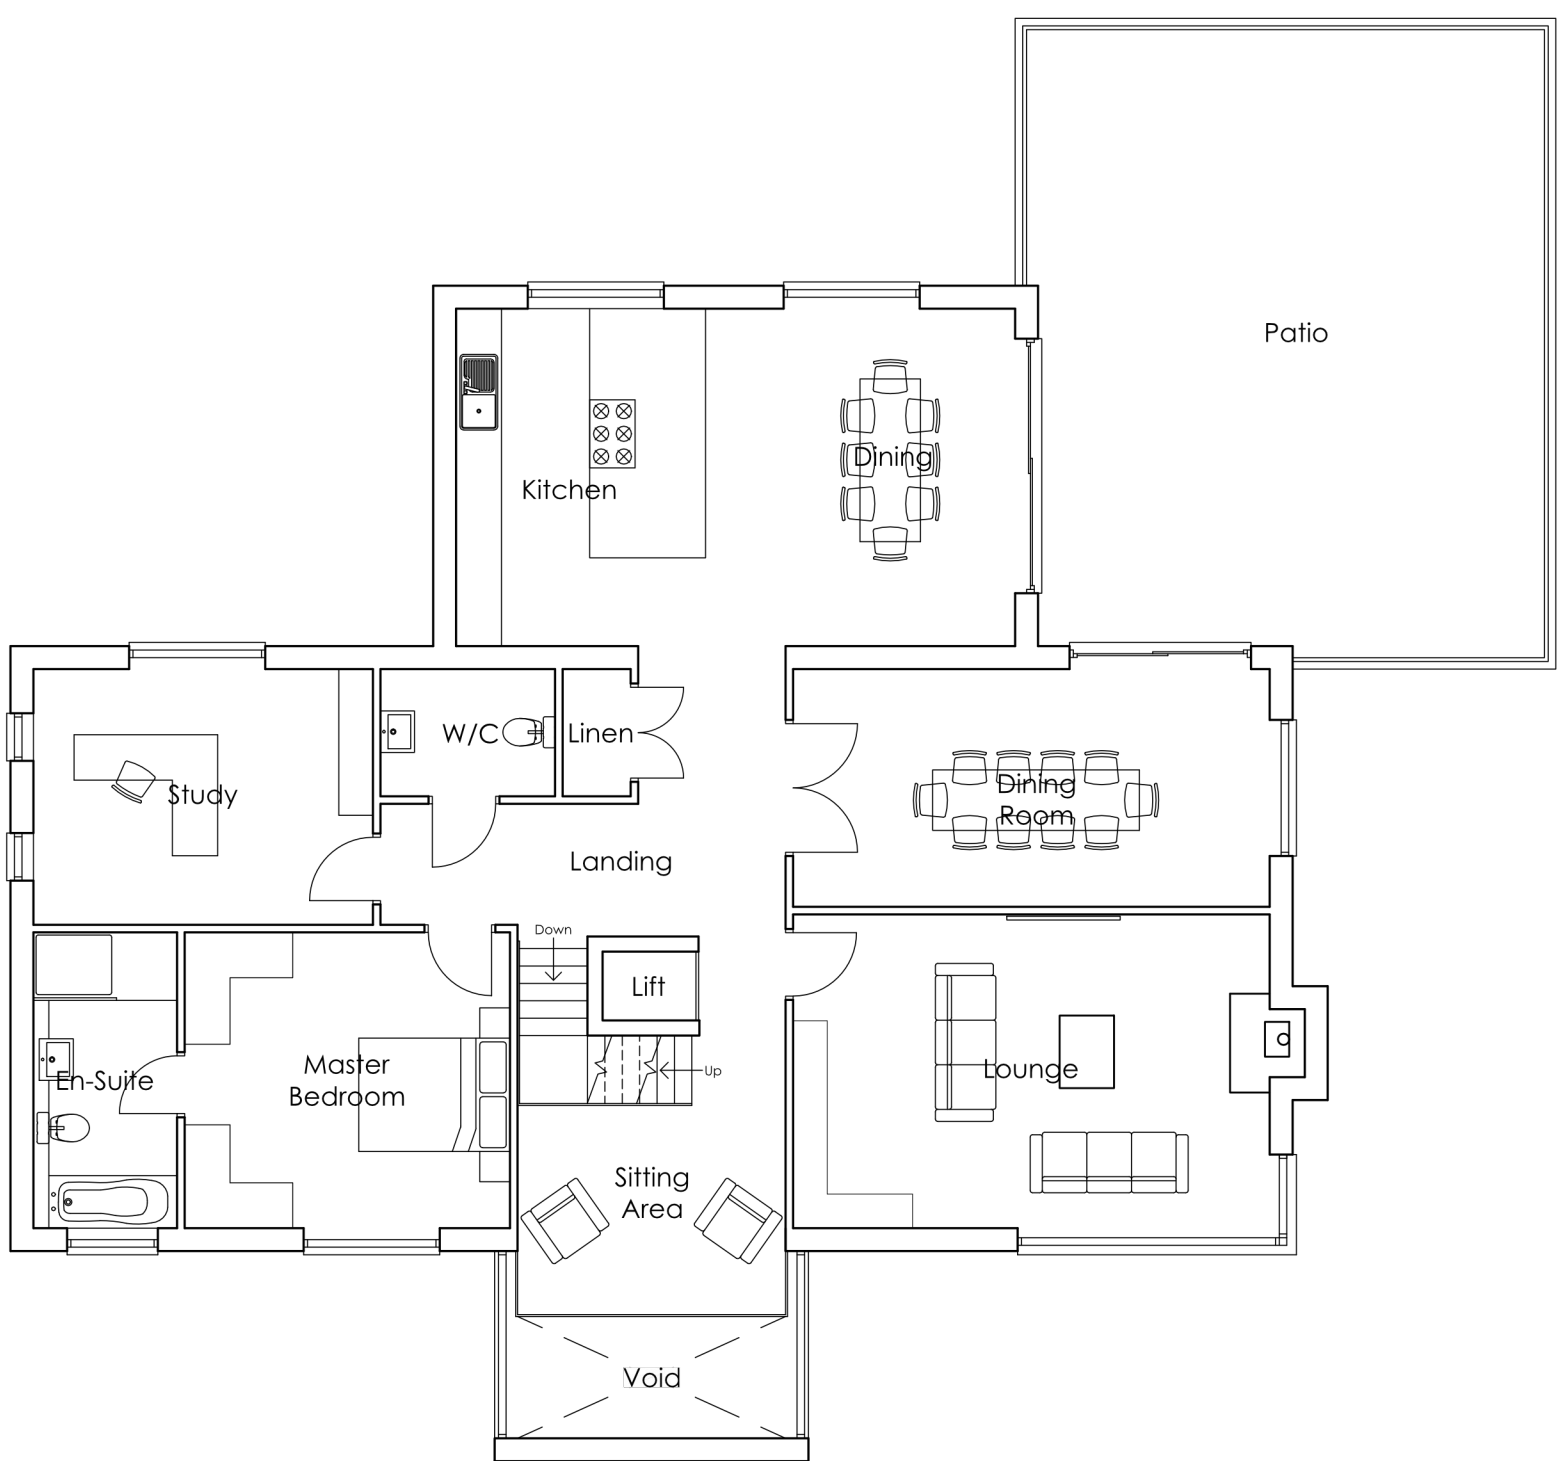

First Floor Plan

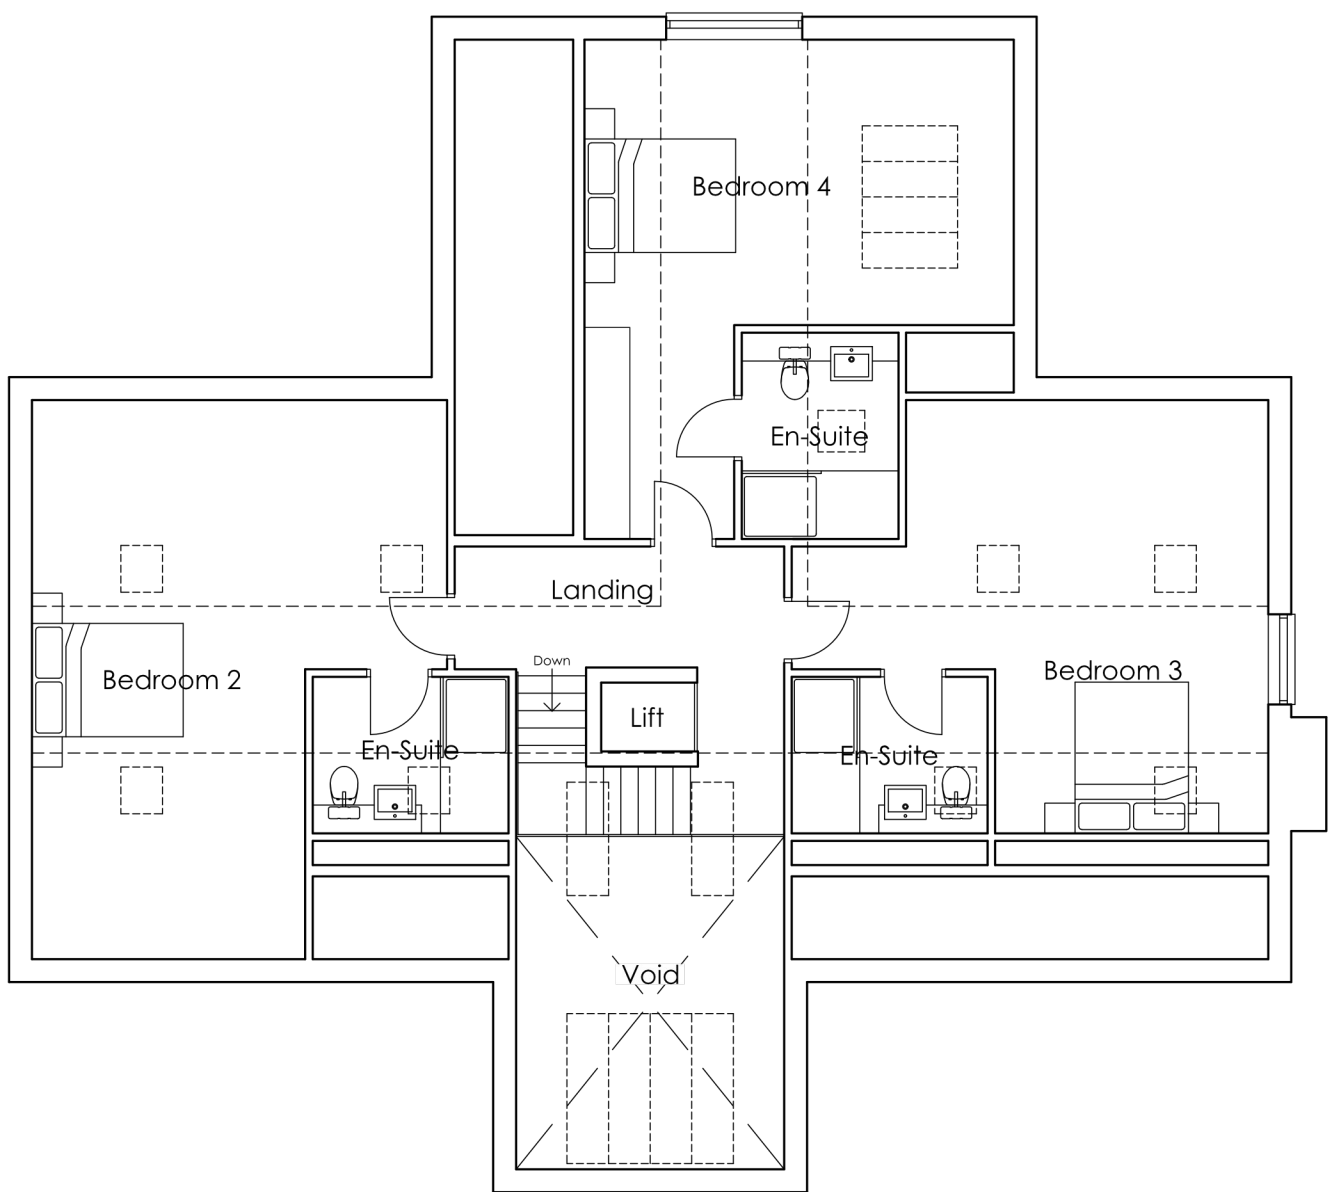

Second Floor Plan

REVISION DATE DRAWN DESCRIPTION



KING'S LYNN INNOVATION CENTRE,
INNOVATION DRIVE, KING'S LYNN,
PE30 5BY

T: 01553 970033
E: design@studio11architecture.co.uk
W: www.studio11architecture.co.uk

CLIENT AD, RM ,JM and B Alcock

PROJECT Proposed Residential development of
Self-Build/ Custom Build Homes off
James Road, Crowland

DRAWING Plot 6 - Floor Plans & Elevations

DRAWN	PROJECT DESIGNER	PROJECT DIRECTOR
EG	KB	KB
DATE	SCALE	PAPER SIZE
17.03.2023	1:100	A1

DRAWING NUMBER 589.PD.P6.01

Working in partnership with Ralph Charman Associates & Eleven Consultants