



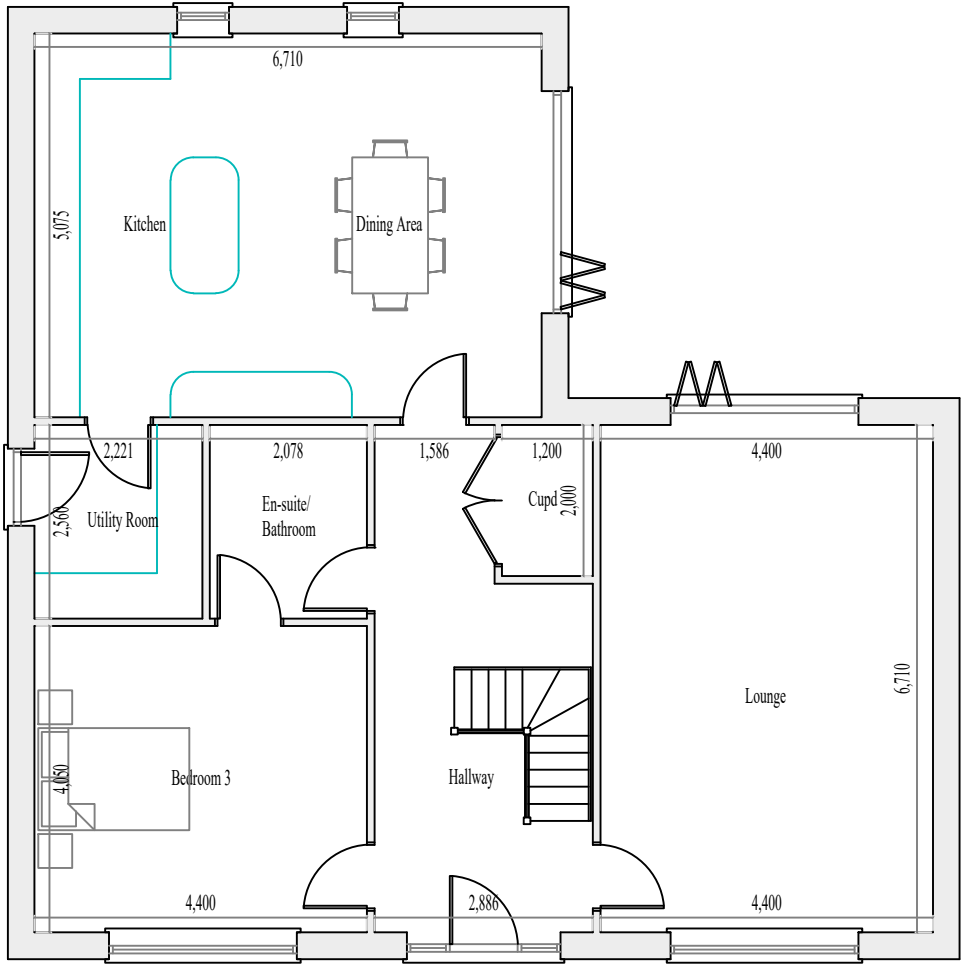

Proposed Ground Floor Plan
Scale 1:100

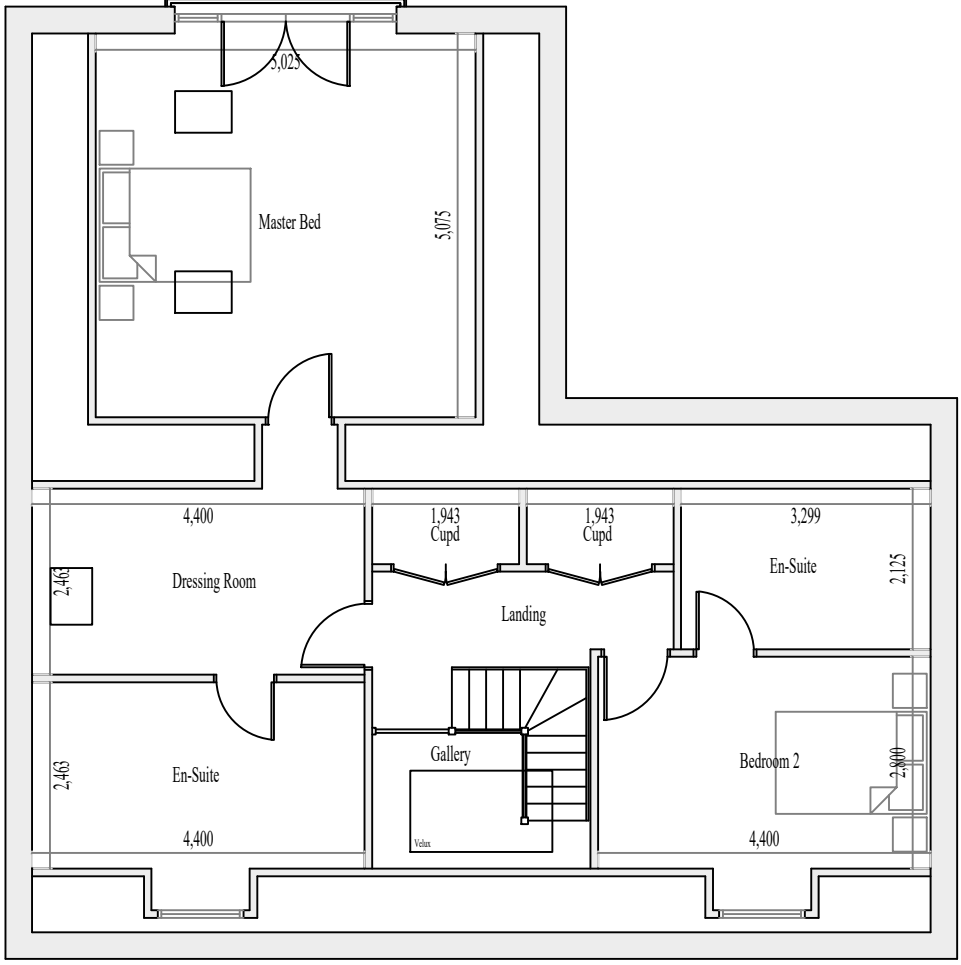

Proposed First Floor Plan
Scale 1:100

Revision	Description	Date	Revised By

A.L.S Design Services

E-Mail : alsdesignservices@outlook.com Phone : 07707921632

Project	Proposed Dwelling		
Drawing Title	Proposed Floor Plans		
Address	12 Peterborough Road, Crowland, PE6 0BA		
Drawn By A. L. Sutton	Paper Size A3	Date December 2023	
Project Name 048	Drawing Number 003	Revision -	