





Proposed Front Elevation (West)
Scale 1:100

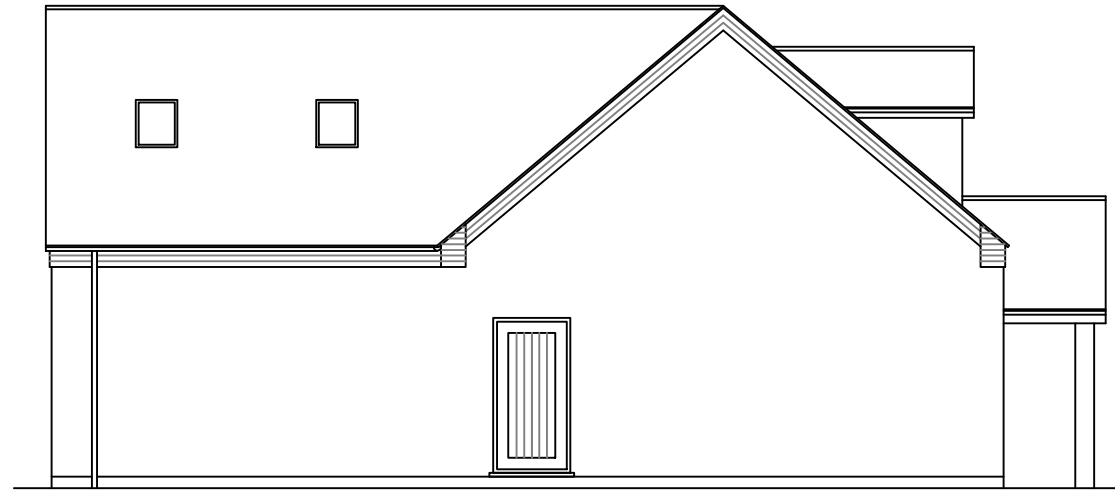

Proposed Side Elevation (North)
Scale 1:100



Proposed Rear Elevation (East)
Scale 1:100

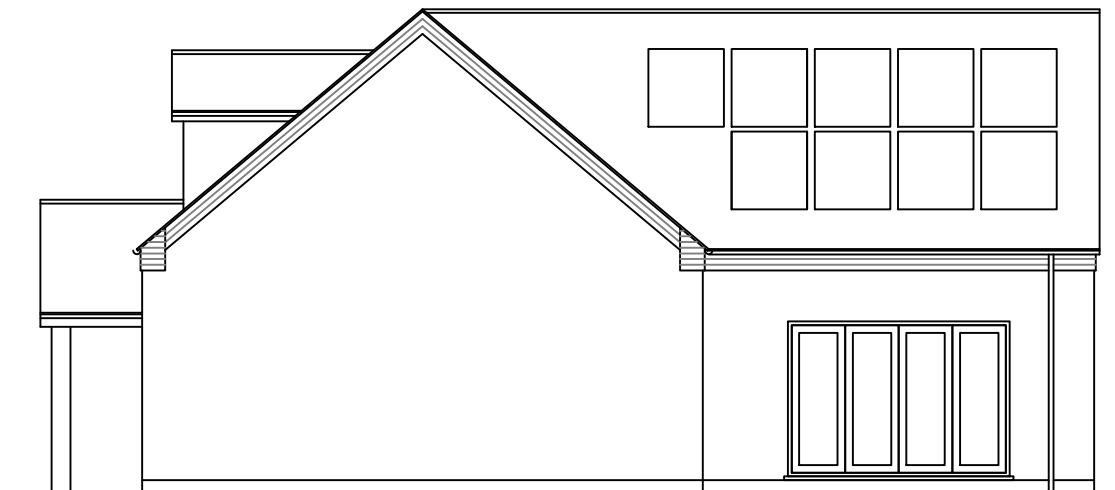

Proposed Side Elevation (South)
Scale 1:100

Revision	Description	Date	Revised By

A.L.S Design Services		
E-Mail : alsdesignservices@outlook.com Phone : 07707921632		
Project Proposed Dwelling		
Drawing Title Proposed Elevations		
Address 12 Peterborough Road, Crowland, PE6 0BA		
Drawn By A. L. Sutton	Paper Size A3	Date December 2023
Project Name 048	Drawing Number 004	Revision -