


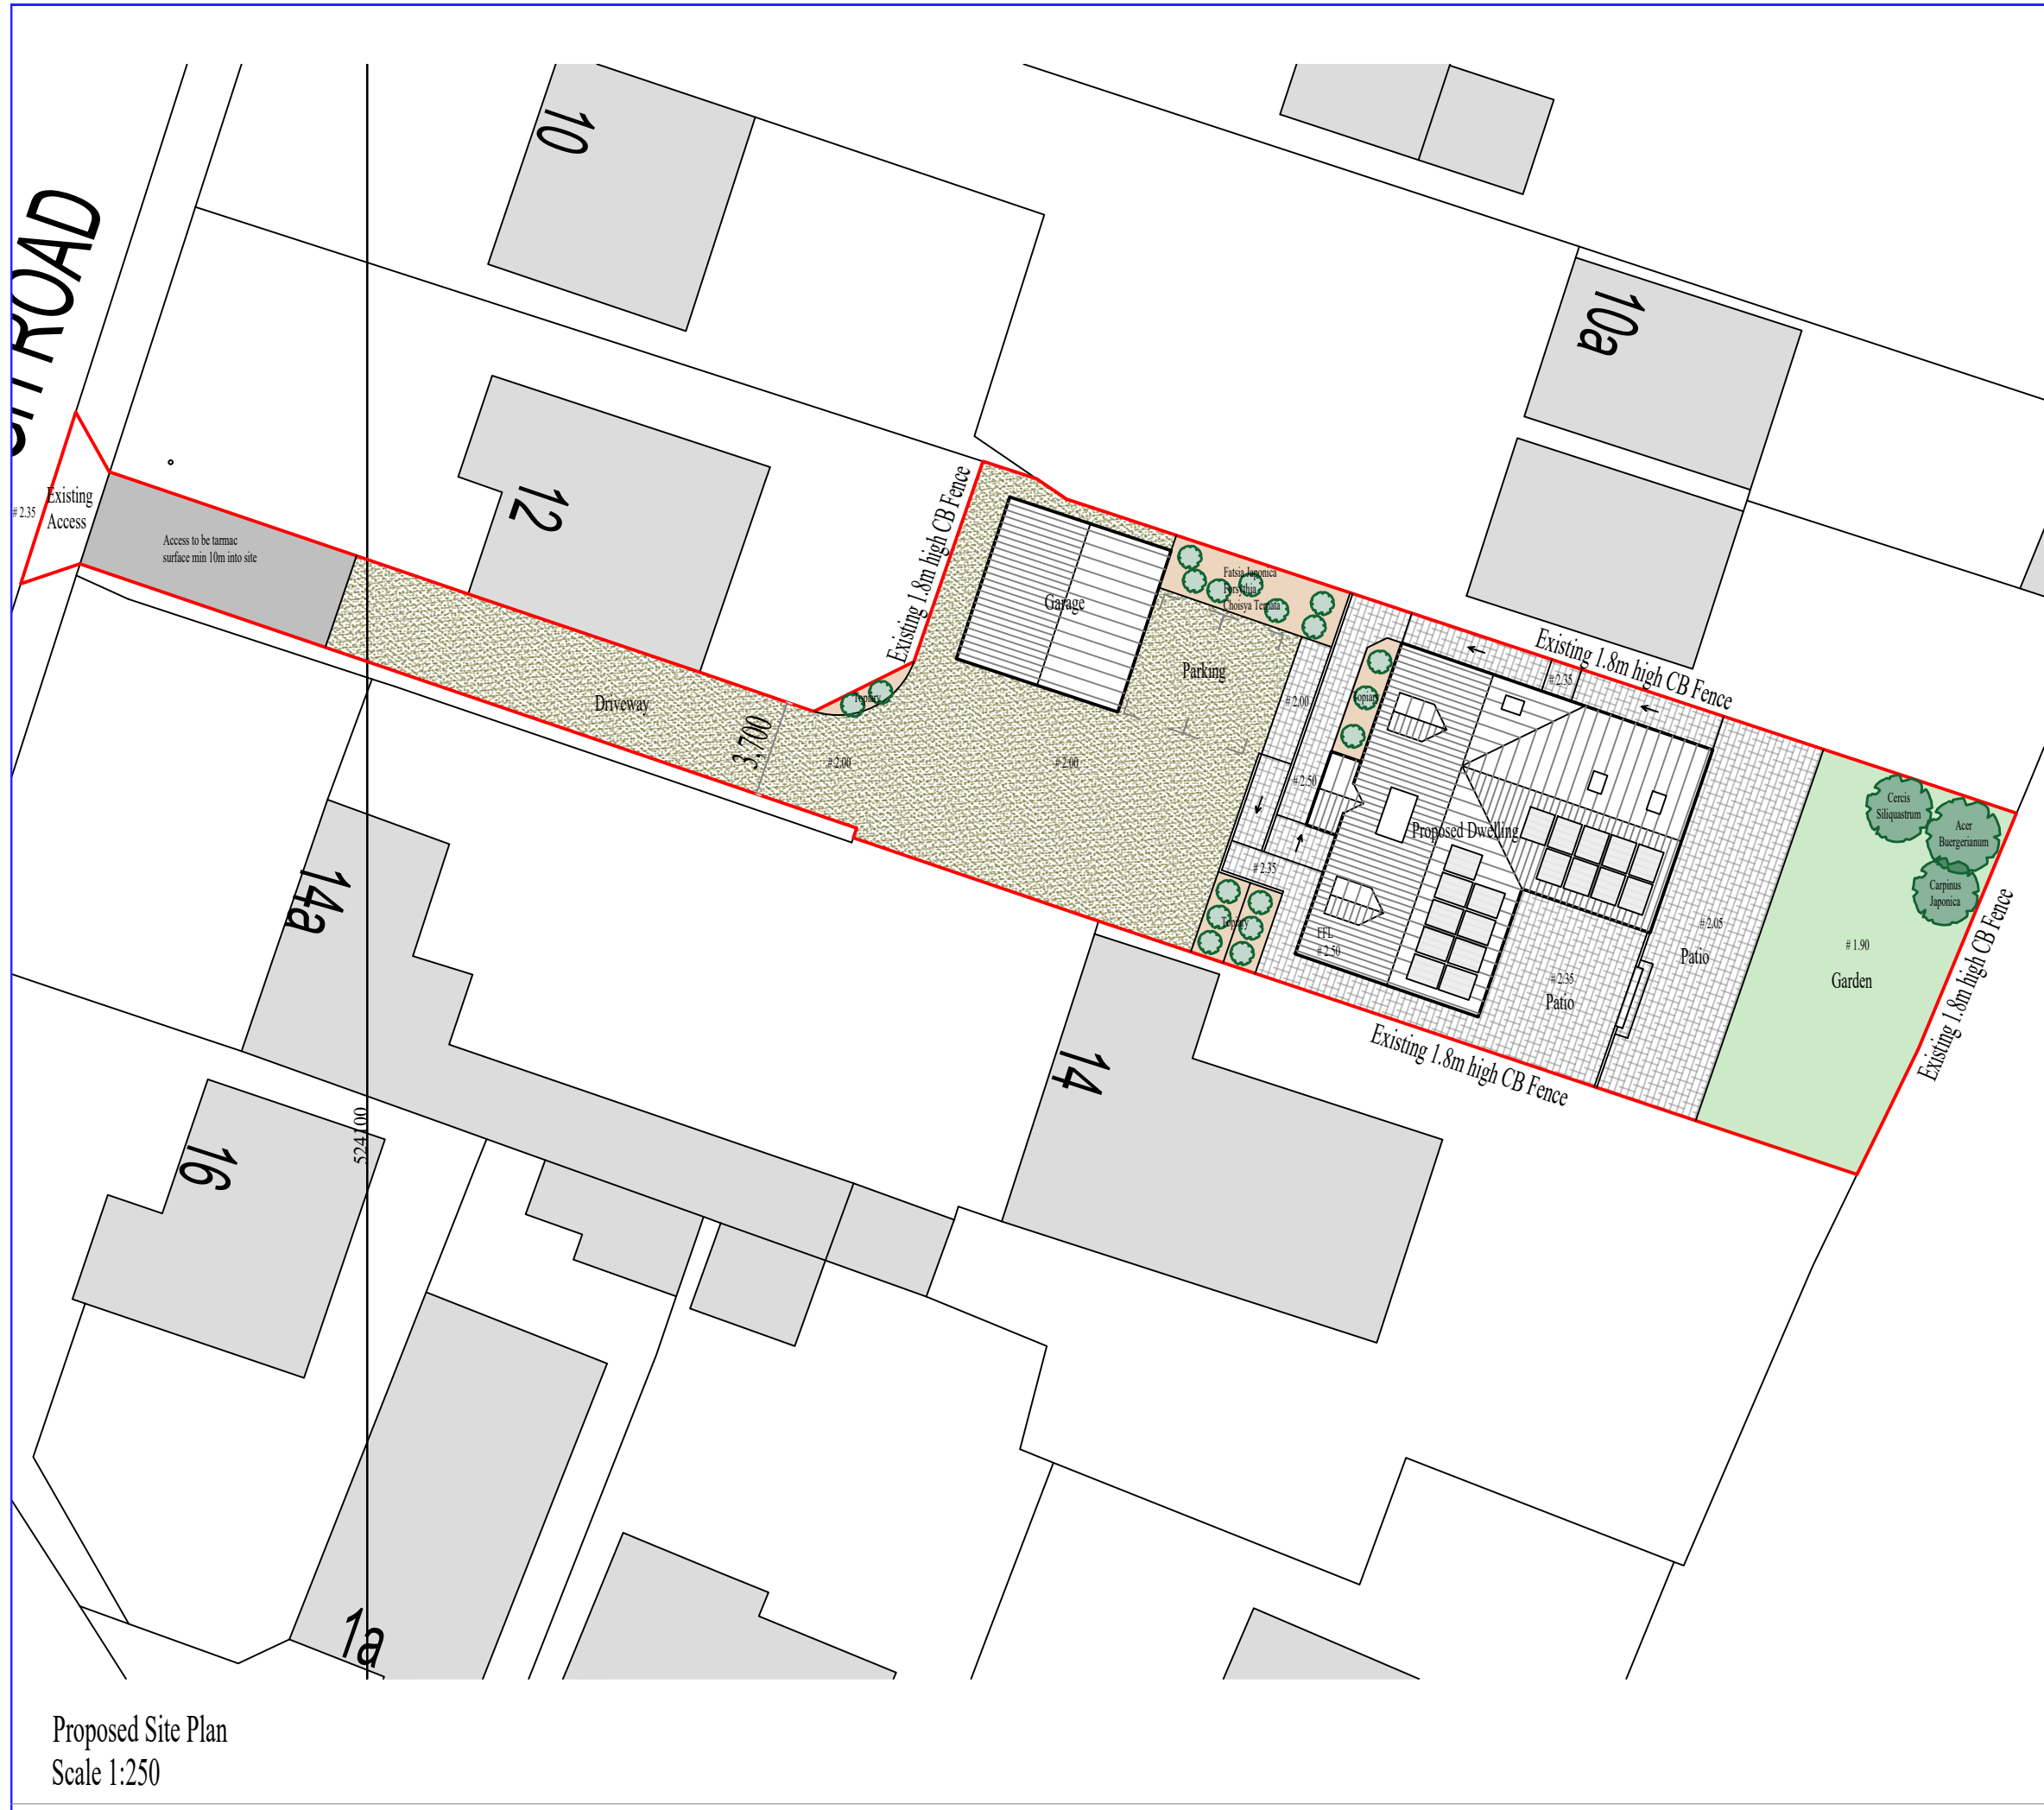

Proposed Site Plan
Scale 1:250

Site Plan Key

- Tarmac access
- Gravel driveway and Parking
- Patio and footpath - Slabs
- Lawn
- Shrub Bed

Revision	Description	Date	Revised By



E-Mail : alsdesignservices@outlook.com Phone : 07707921632

Project	Proposed Dwelling		
Drawing Title	Proposed Landscaping Plan		
Address	12 Peterborough Road, Crowland, PE6 0BA		
Drawn By A. L. Sutton	Paper Size A3	Date December 2023	
Project Name 048	Drawing Number 006	Revision -	