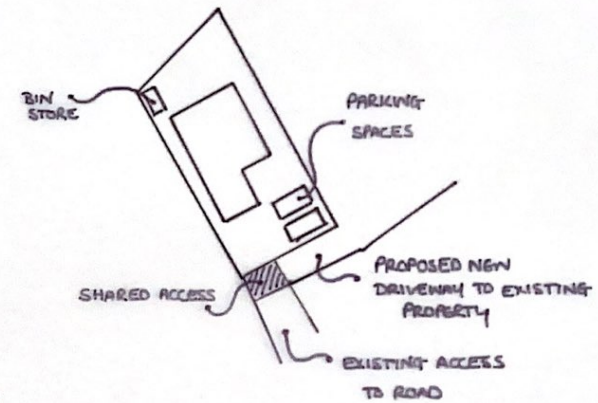
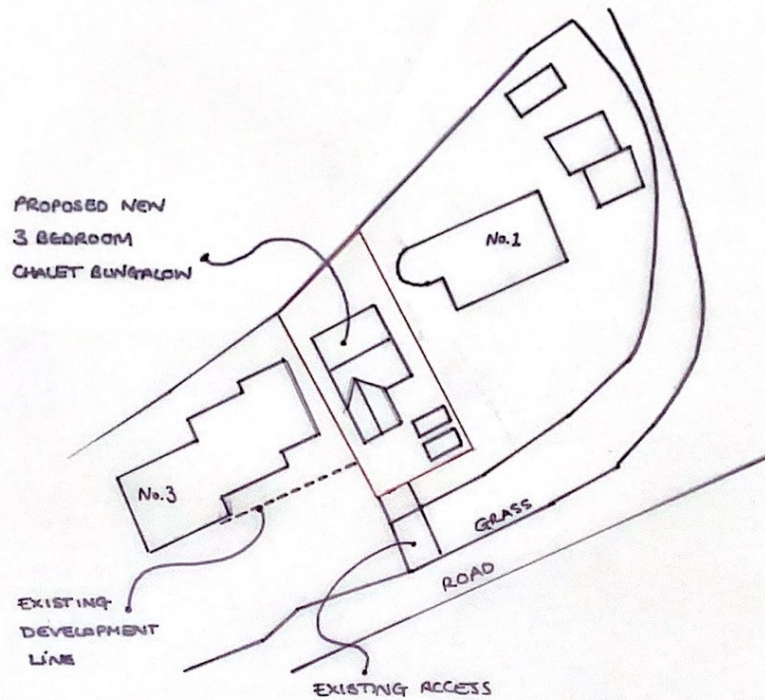


SITE PLAN

NOTES:
TO BE READ IN CONJUNCTION WITH
DRAWING NO'S: C/201/A, C/201/B
C/201/C
All dimensions must be checked on site and
not scaled from this drawing.

Client MR + MRS LEFTLEY

Job Title PROPOSED NEW DWELLING
AT 1 LOW ROAD

Scale 1: 500

Drawn by C.L.
Date 18/03/2021

Drawing Title
SITE PLANS

Drg No.
C/201/D

Rev