


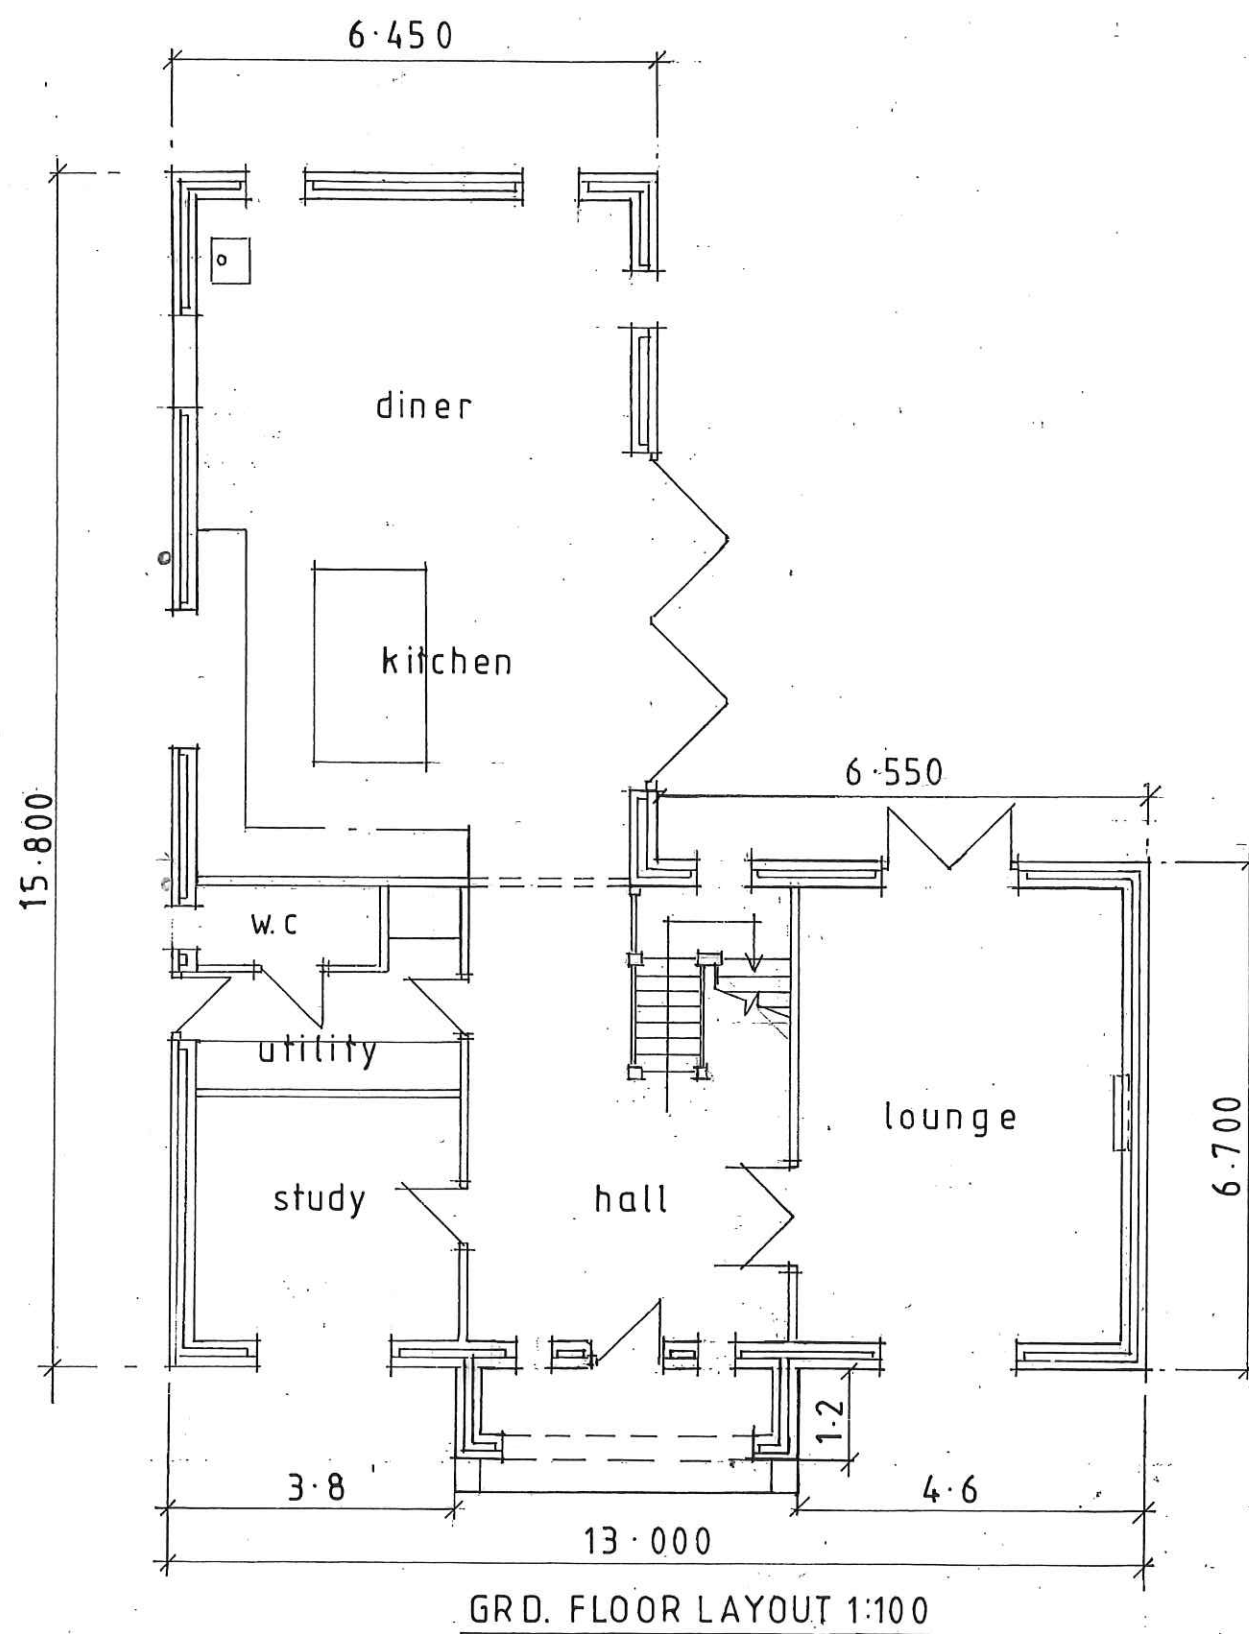

PROPOSED FRONT ELEVATION 1:100



PROPOSED REAR ELEVATION 1:100

Materials. Walls: BEA Old Henley
Red Multi brickwork
Roof: Marley Edgemere interlocking
slate.
Beige UPVC windows & doors
Black gutters, downpipes, flue &
SVP's. Black Elec. & Gas boxes

Proposed New Dwelling House
on Land Adjacent to 11 Blackbird
Close Crowland for
Miss E Blackbird & Mr L Stewart
Scale as shown. Date; March 2021

EBLS/DA/100715/21