



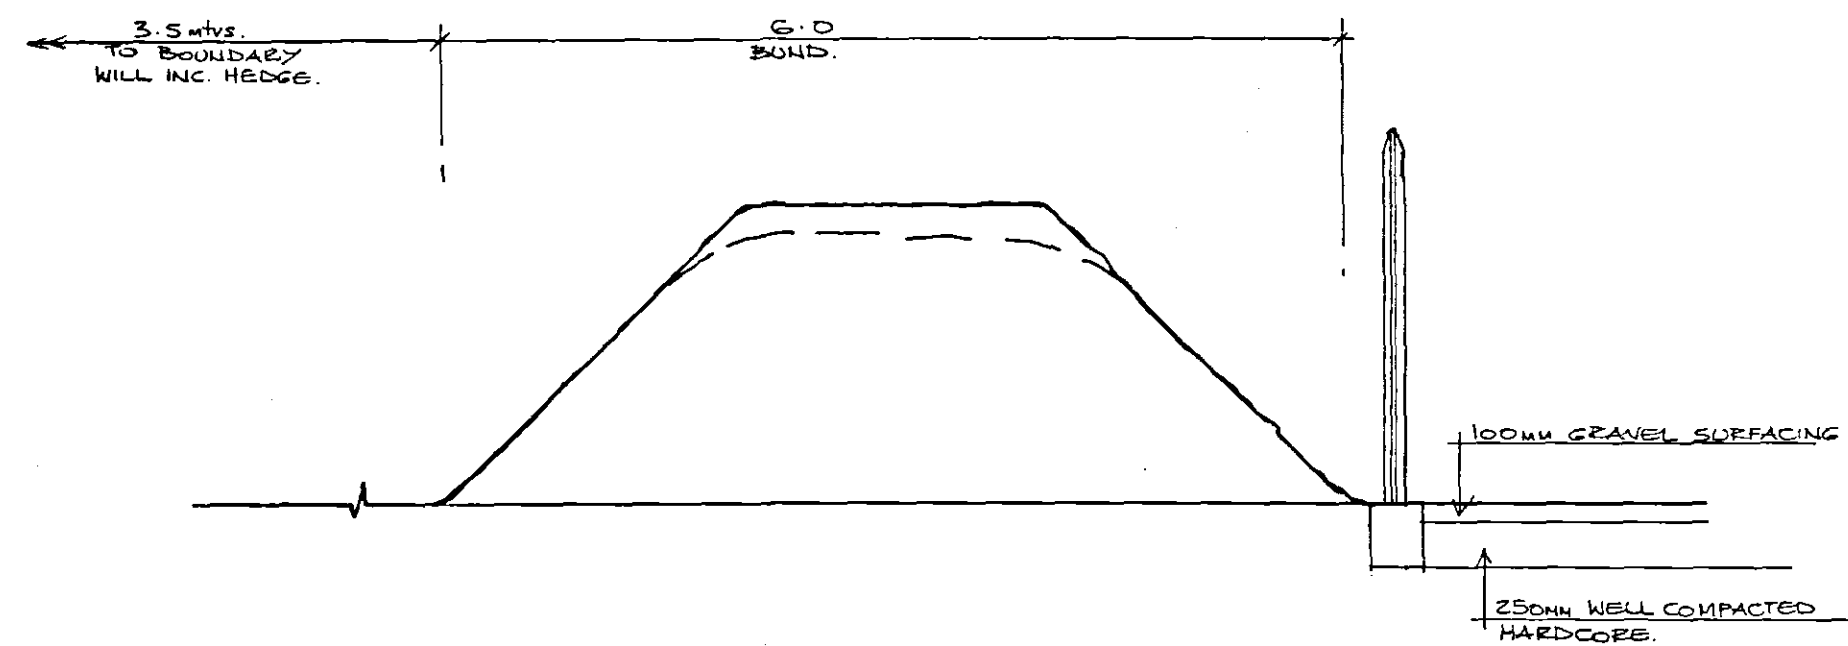

SECTION - Boundary to hardstanding.
1:50

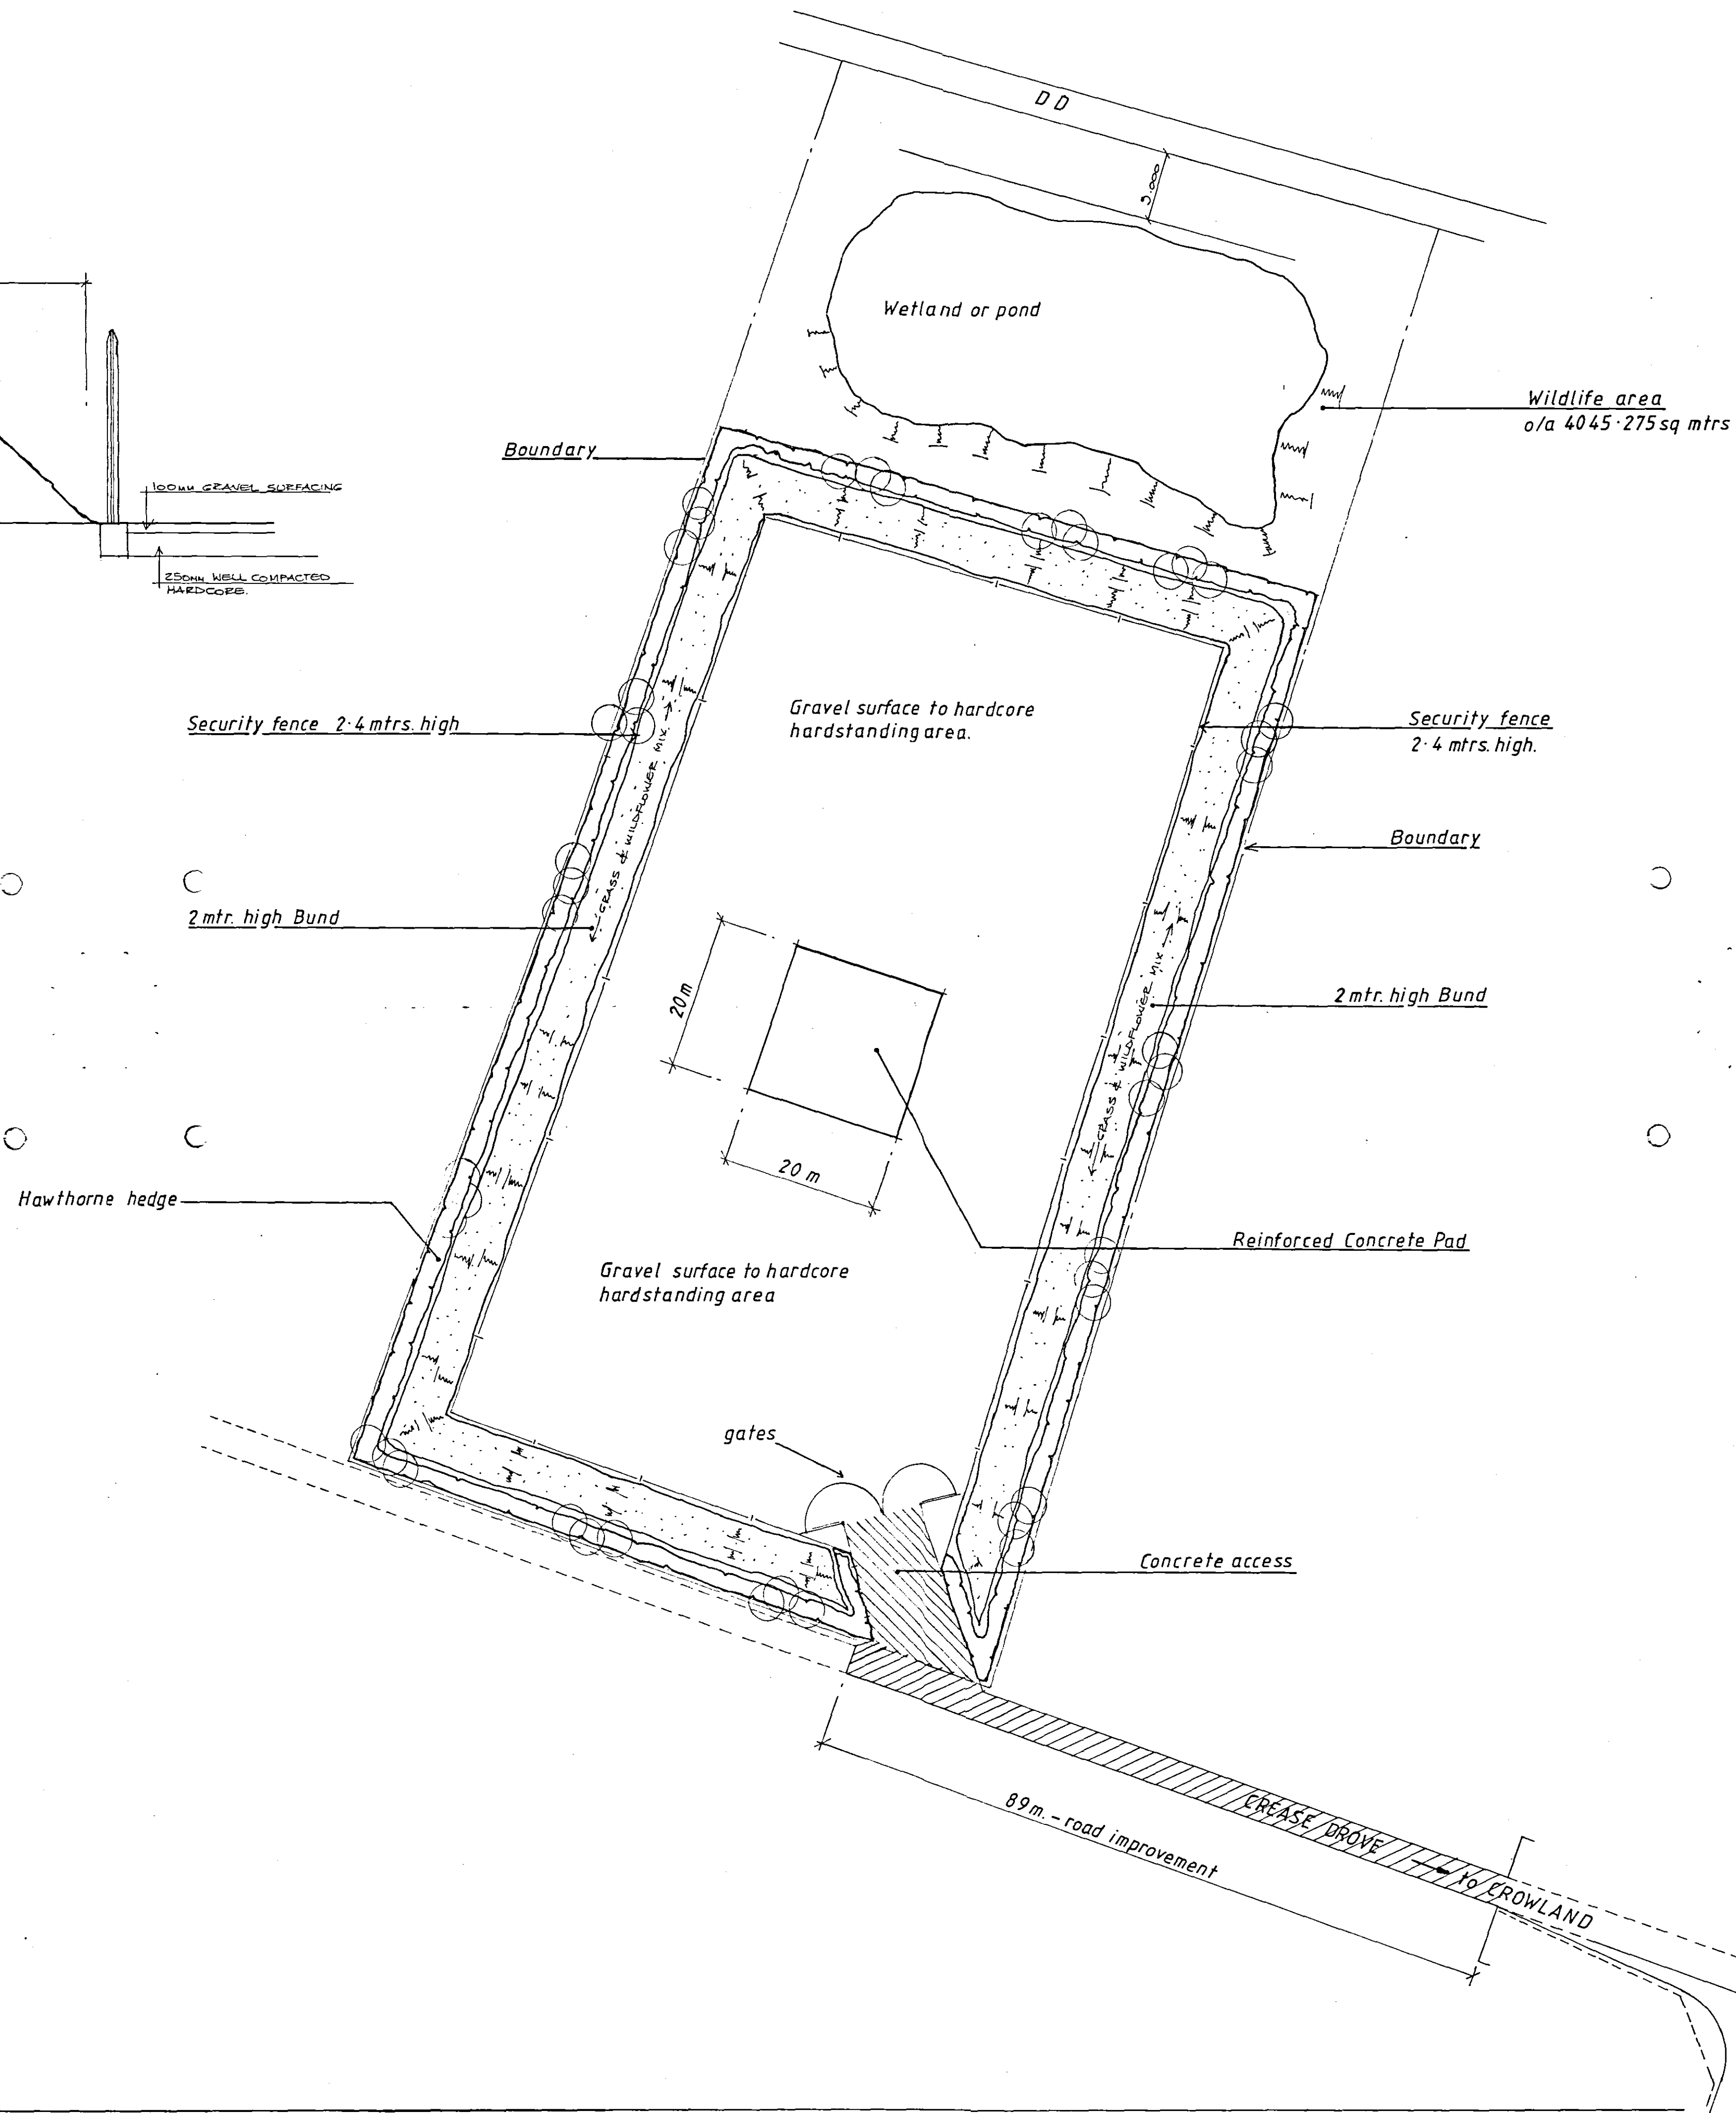

RECOMMENDED PLAN
1:500

SHDC
Planning & Development
19 APR 2006
Ref: 291/06

PROJECT:
Proposed Crane Test Site
for
Crowland Cranes Ltd.
Crease Drive,
Crowland,
Peterborough.
PE 6 0BN

TITLE:
SITE PLAN

scale: 1:500
1:50

date: Feb.06

REV. A. PLANNING REQUIREMENT
REPOSITIONING OF FENCE TO INSIDE
BUND.

CC/CD/DA/1901/06A