



Front Elevation

Side Elevation

Rear Elevation

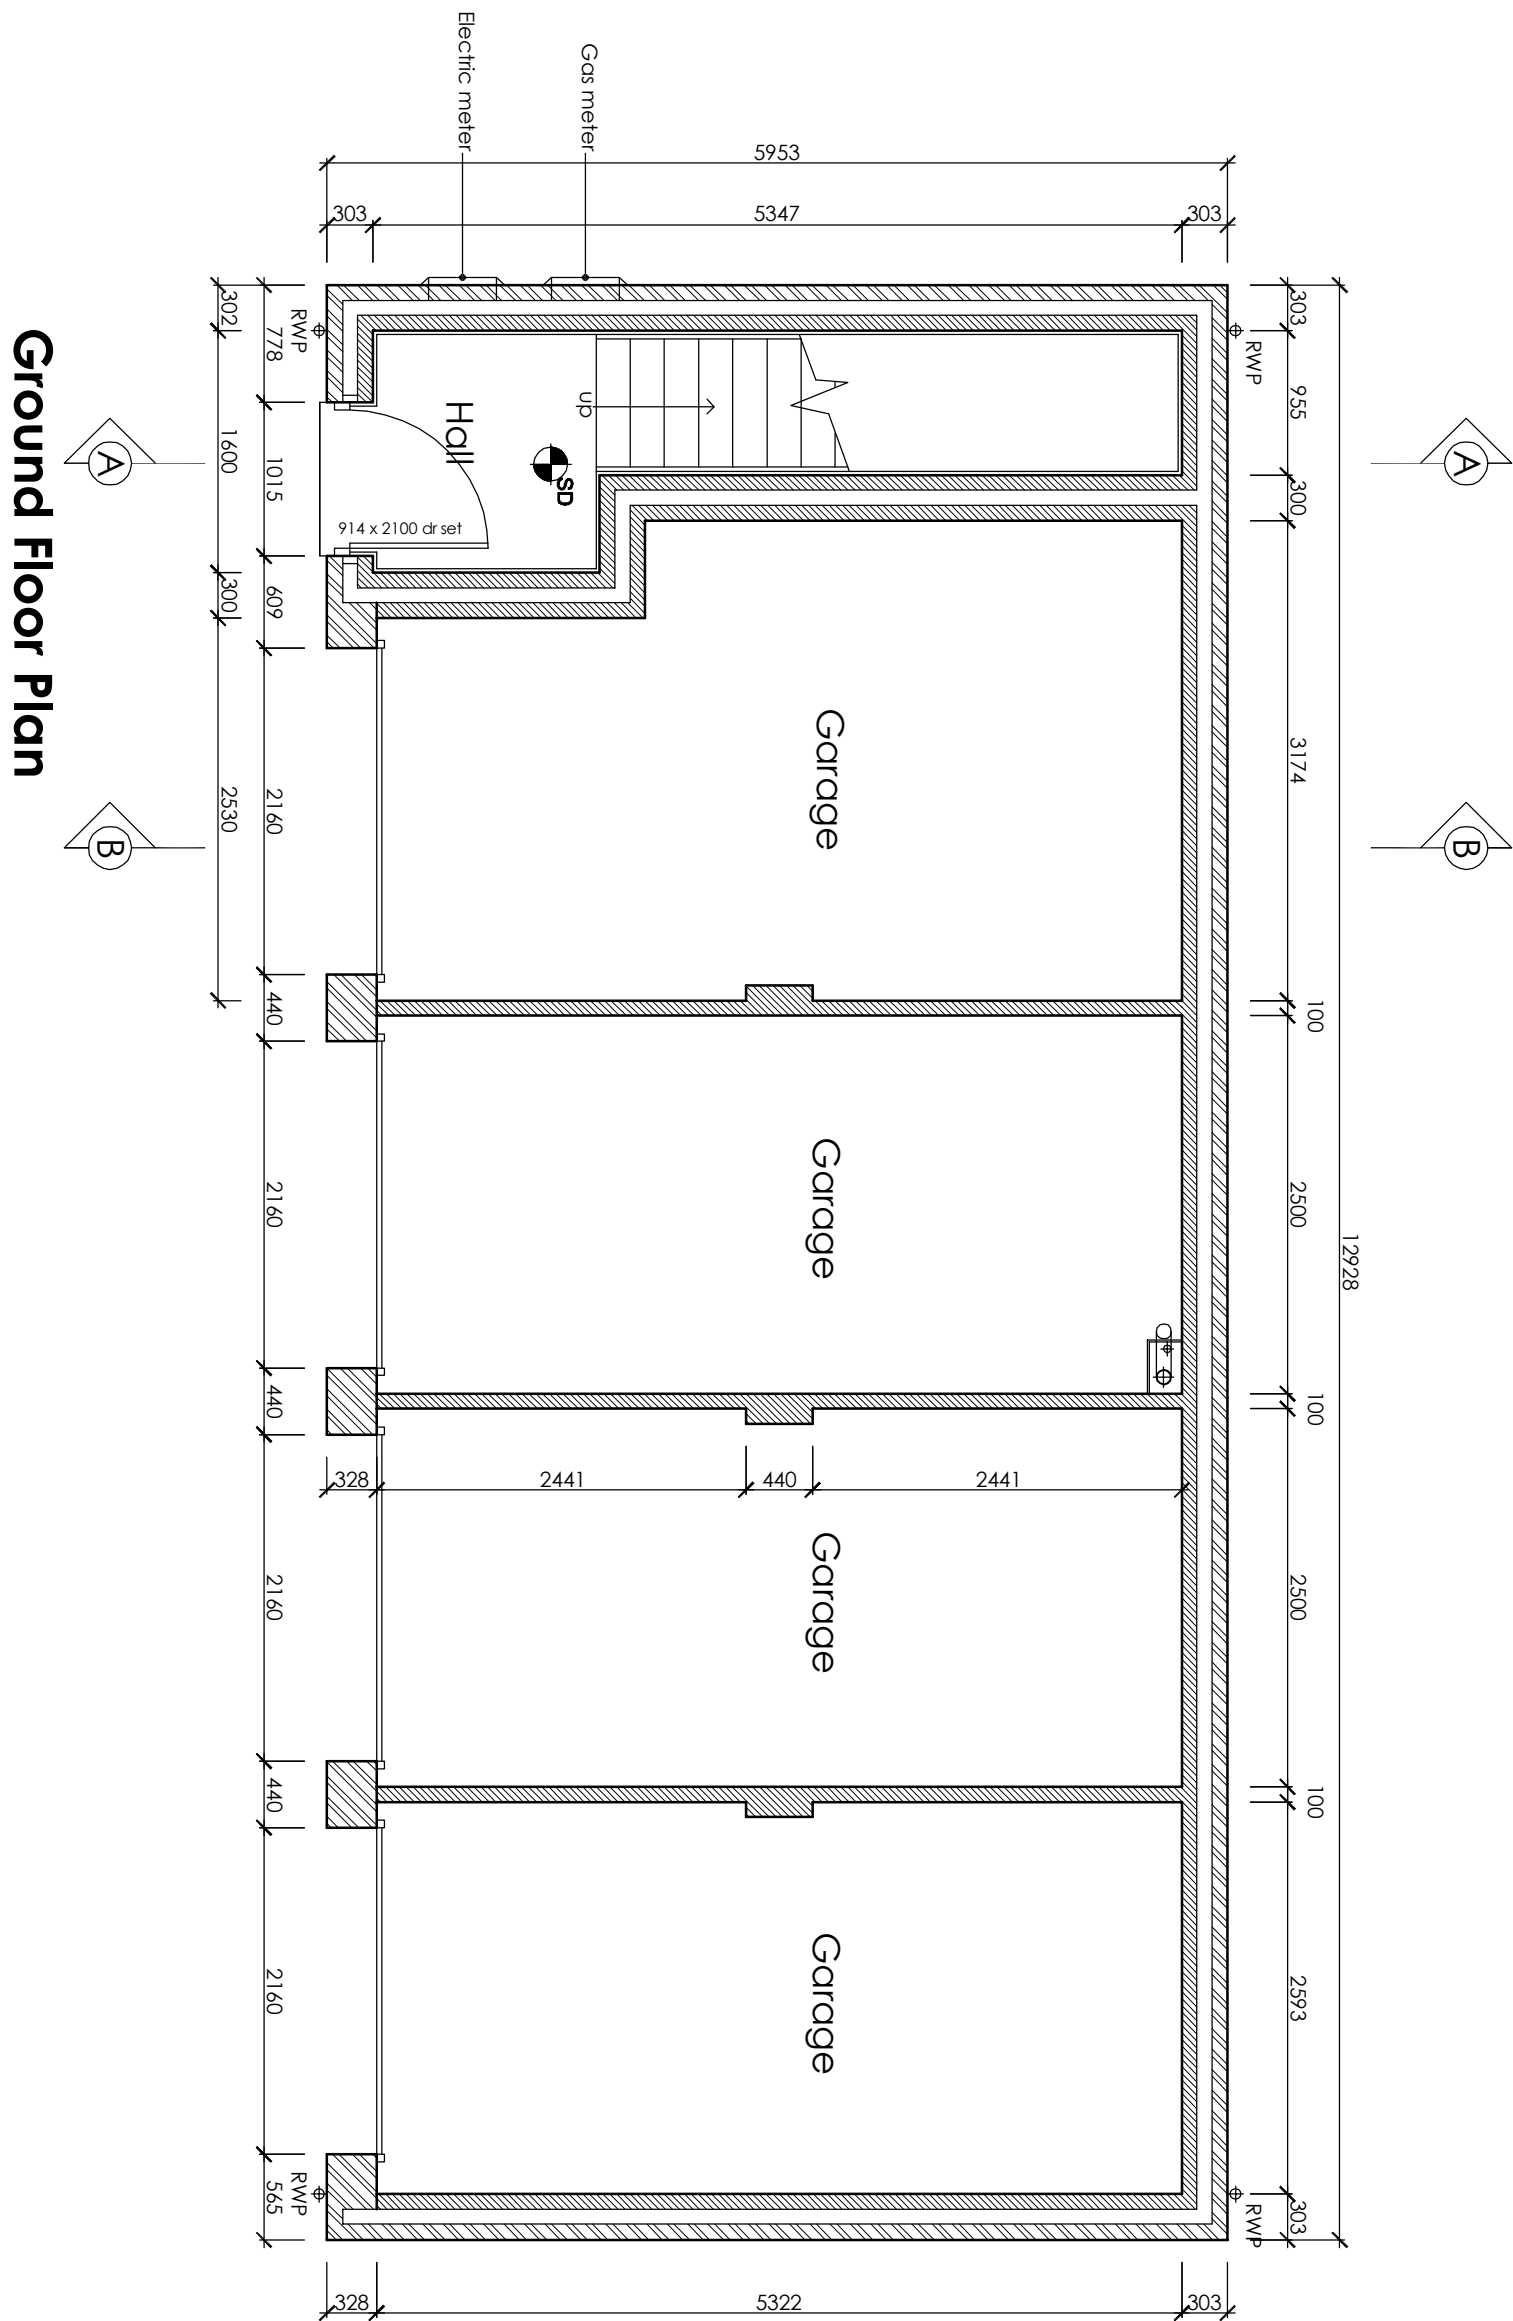

Ground Floor Plan

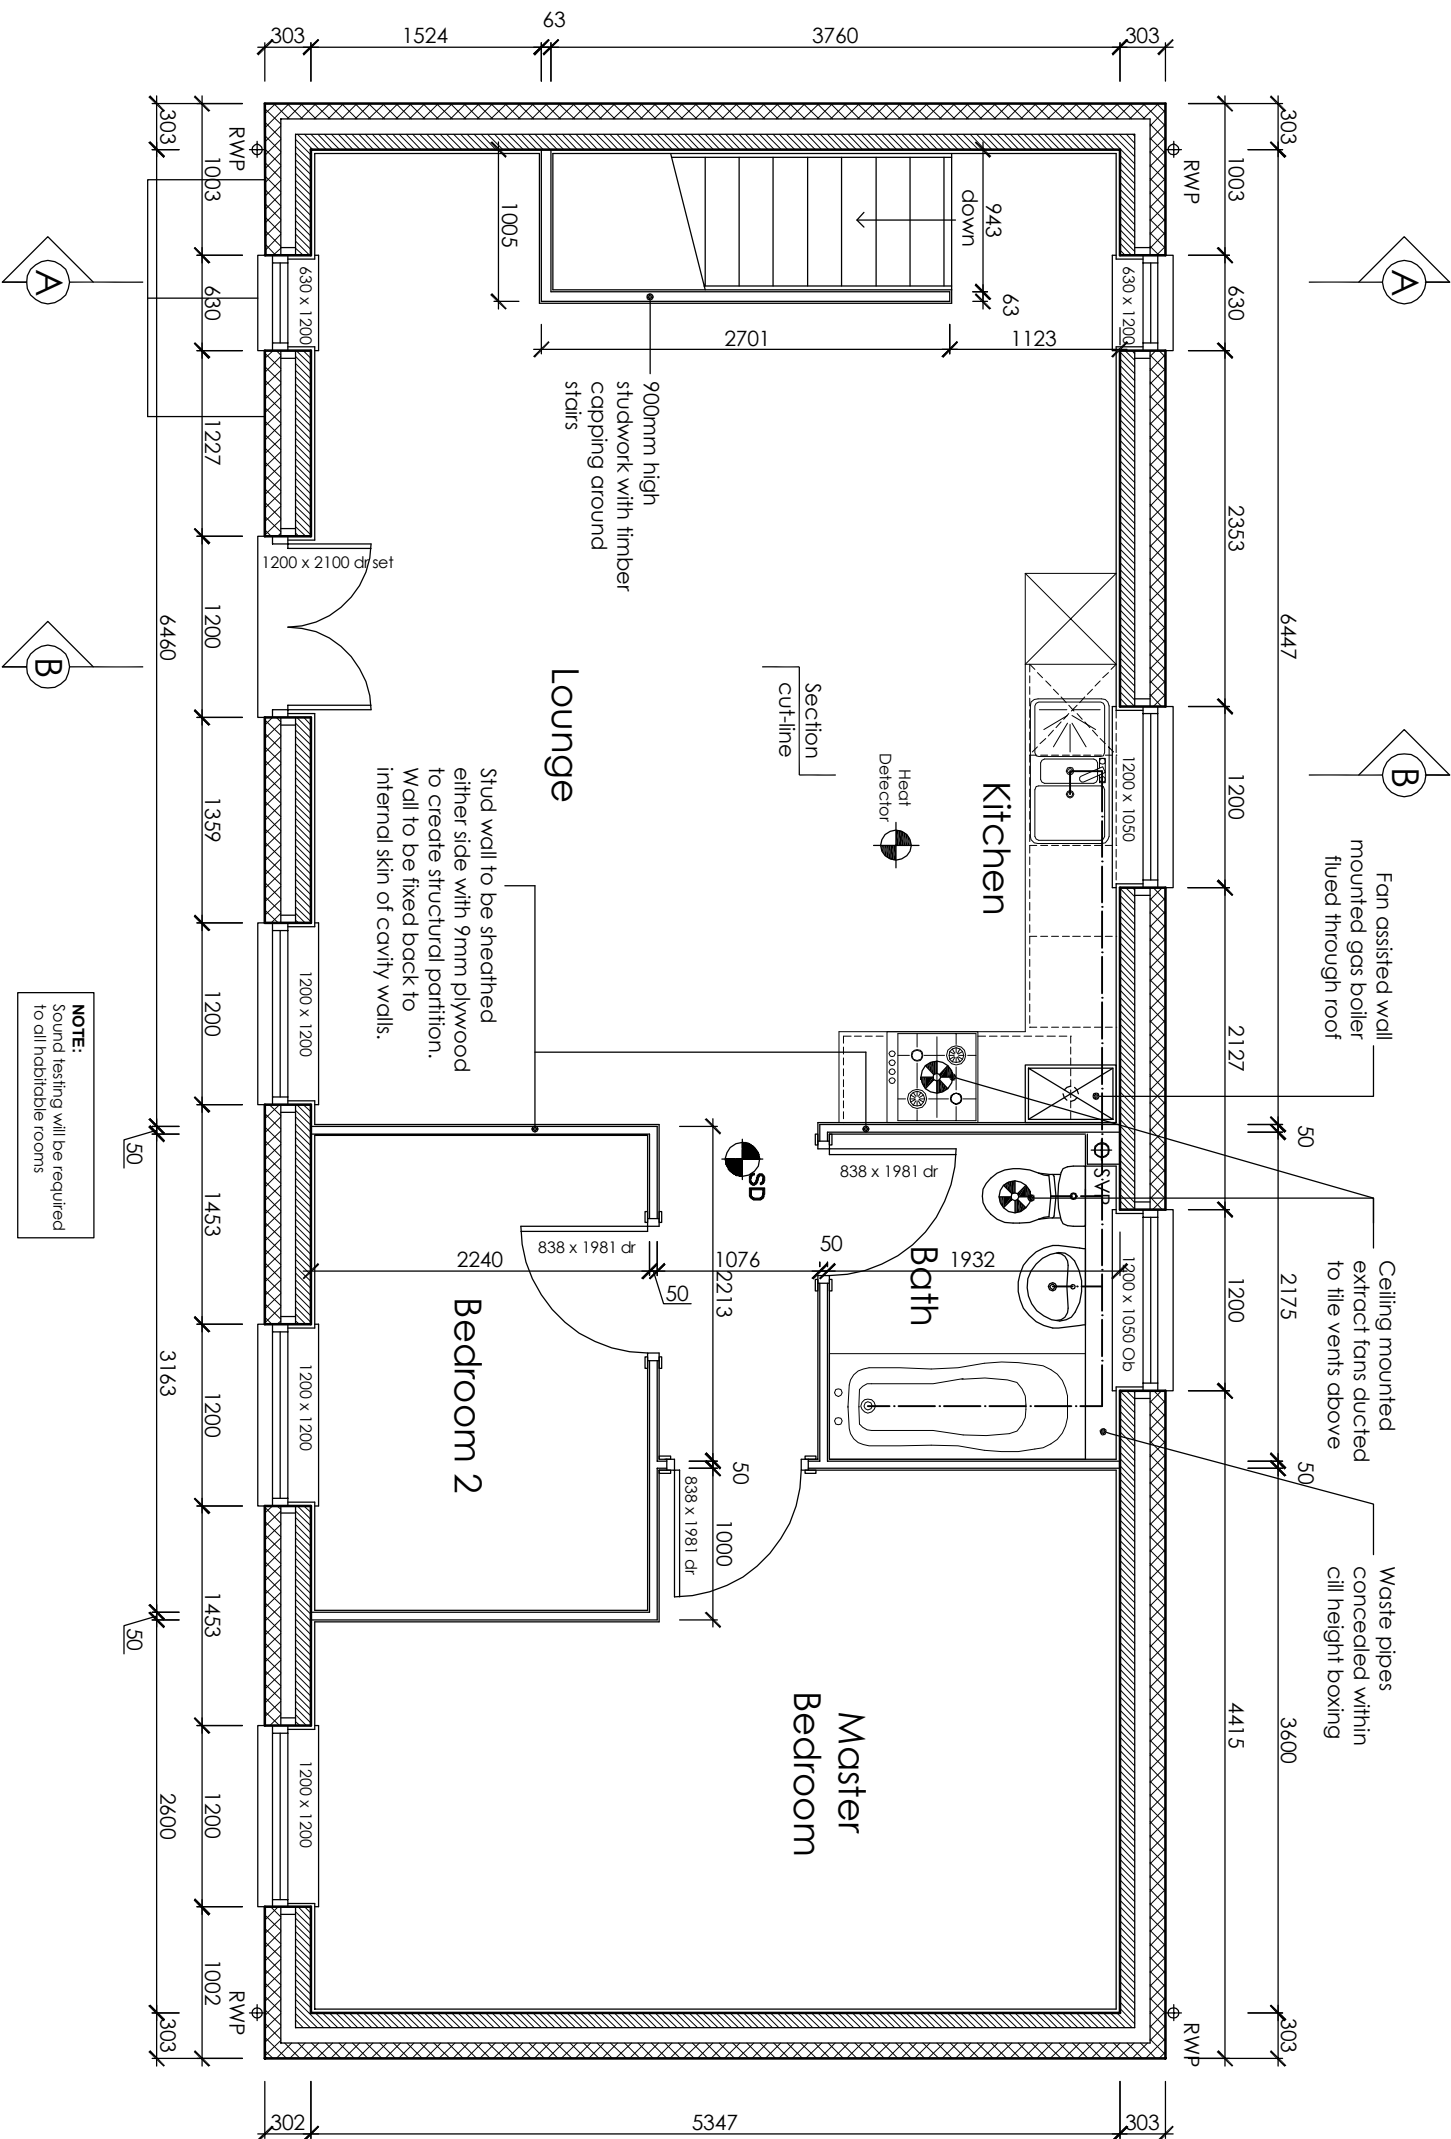

First Floor Plan


Do not scale directly from this drawing. All discrepancies are to be brought to the attention of the below office.

The copyright in this drawing is owned by Studio 11 architecture.

The General Contractor is to check all dimensions on site and report discrepancies to the designer.

All details shown on this drawing, including foundations, are based upon typical site conditions related to the area. No responsibility can be accepted for abnormal conditions which may be discovered during construction, unless reported to the designer so that design amendments may be considered. Site soil surveys are recommended in respect of foundations to establish specific site conditions before foundation work is undertaken.

The details and information shown hereon relating to existing underground drains, main services, cables, etc. and existing structural details, are as obtained by normal survey observation method. Although all reasonable effort has been made, no guarantee can be made or given for the completeness or accuracy of this information.

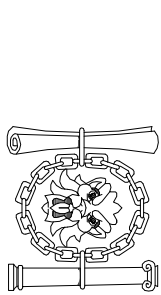

Chartered Institute of
Architectural Technologists
Measurement Bar - When printed to the correct scale this line measures 100mm.

BUILDING REGULATIONS

REVISION	DATE	CHG	DESCRIPTION
A	12.02.2015	CH	Amendments added to and wall to be situated either side with firm plywood to create a structural partition and window opening to Master Bedroom revised

CLIENT Ashley King (Development), Ltd

PROJECT 774-100 - The Holland - Floor Plans & Elevations

DRAWING Plot 32

SCALE 1:100 & 1:50 @ A1 DRAWN ORC DATE 12.01.2015

STUDIO 11 ARCHITECTURE LTD, 11 HUNTINGDON CLOSE, HOLEBEACH, LINCOLNSHIRE, PE21 2JZ
T: 01772 022880 E: design@studio11architects.co.uk W: www.studio11architects.co.uk

