
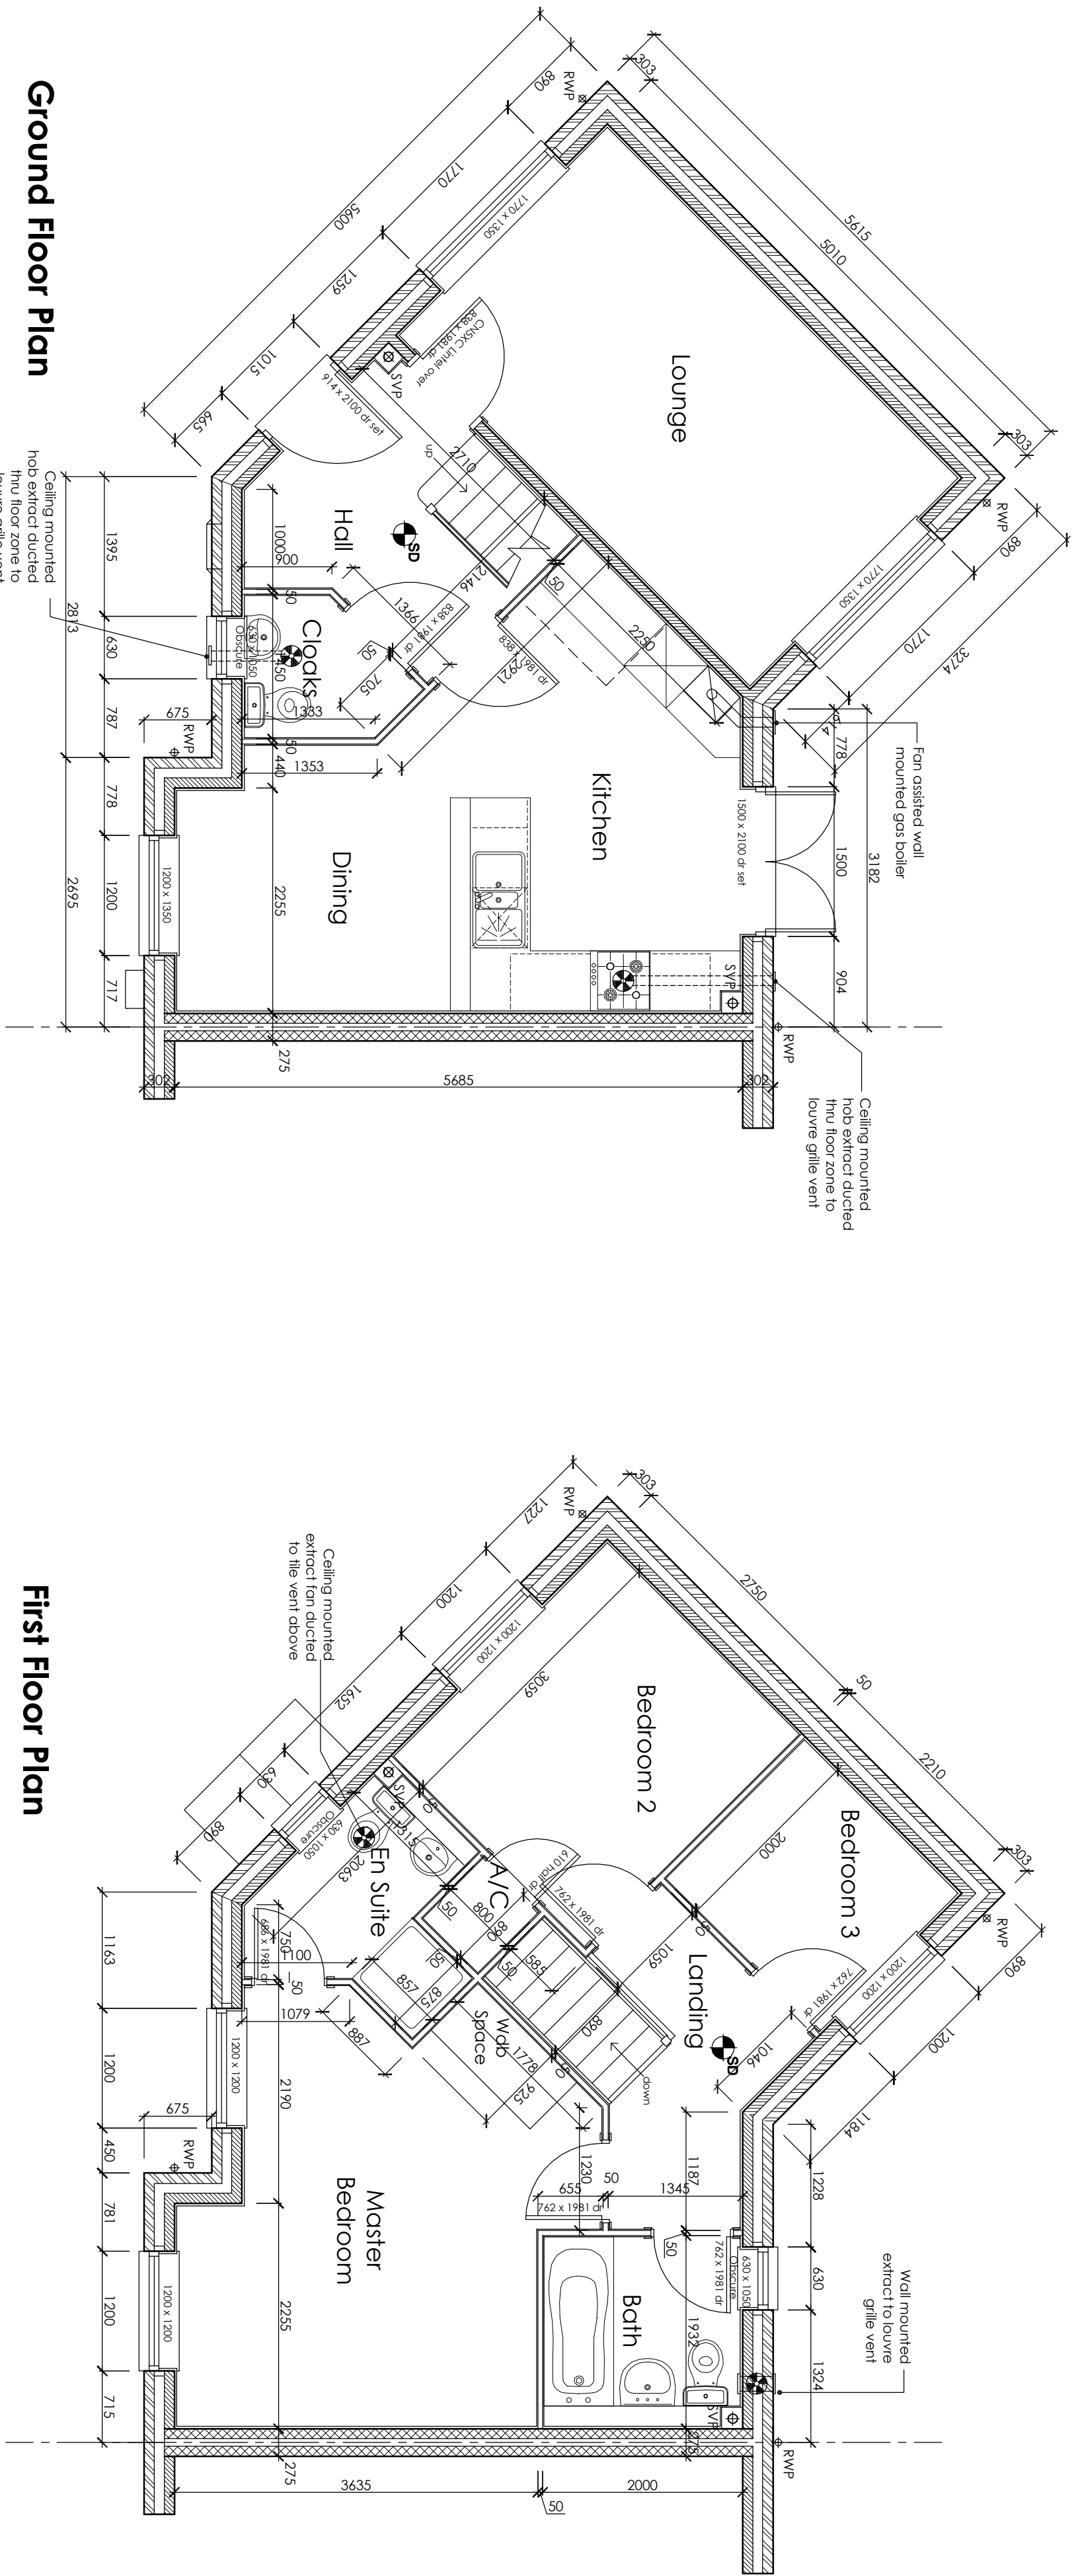


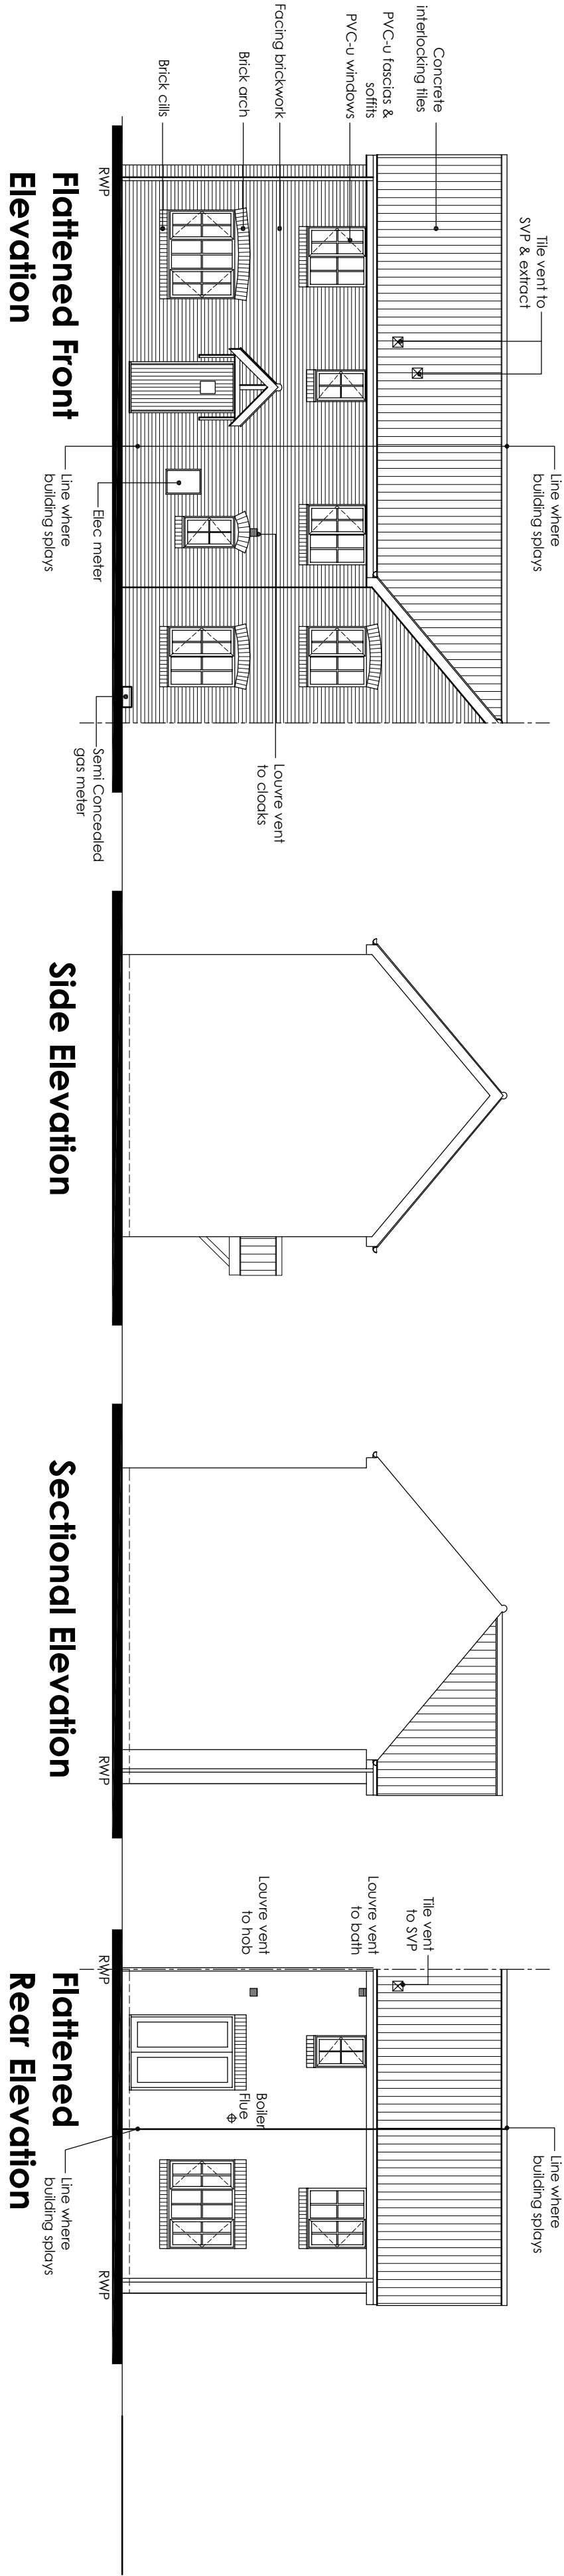

Do not scale directly from this drawing. All discrepancies are to be brought to the attention of the below office.

The copyright to this drawing is owned by studio 11 architecture.

The General Contractor is to check all dimensions on site and report discrepancies to the designer.

All details shown on this drawing, including foundations, are based upon typical site conditions related to the area. No responsibility can be accepted for abnormal conditions which may be discovered during construction, unless reported to the designer, so that design amendments may be considered. Site soil surveys are recommended in respect of foundations to establish specific site conditions before foundation work is undertaken.

The details and information shown hereon relating to existing underground drains, man services, cables, etc. and existing structural details, are as obtained by normal survey observation method. Although all reasonable effort has been made, no guarantee can be made or given for the completeness or accuracy of this information.

BUILDING REGULATIONS

REVISION DATE DRAWN DESCRIBED

CLIENT Ashley King (Development) Ltd

PROJECT Proposed residential development at Peterborough Road, Crowland

DRAWING 932-100 (The Coronation) Floor Plans & Elevations

Plots 2, 6, 37, 48 & 50 (As Drawn), Plots 1, 5, 36, 47 & 49 (Hatched)

SCALE 1:100 & 1:50 @ A1 DRAWN ORC DATE 22.01.2015

STUDIO 11 ARCHITECTURE LTD, THE FOAMHOUSE, MARBOUR SQUARE, HEREFORD, WYRESH, CAMBRIDGESHIRE, PE13 3BH
T: 01746 467339 E: design@studio11architecture.co.uk W: www.studio11architecture.co.uk