



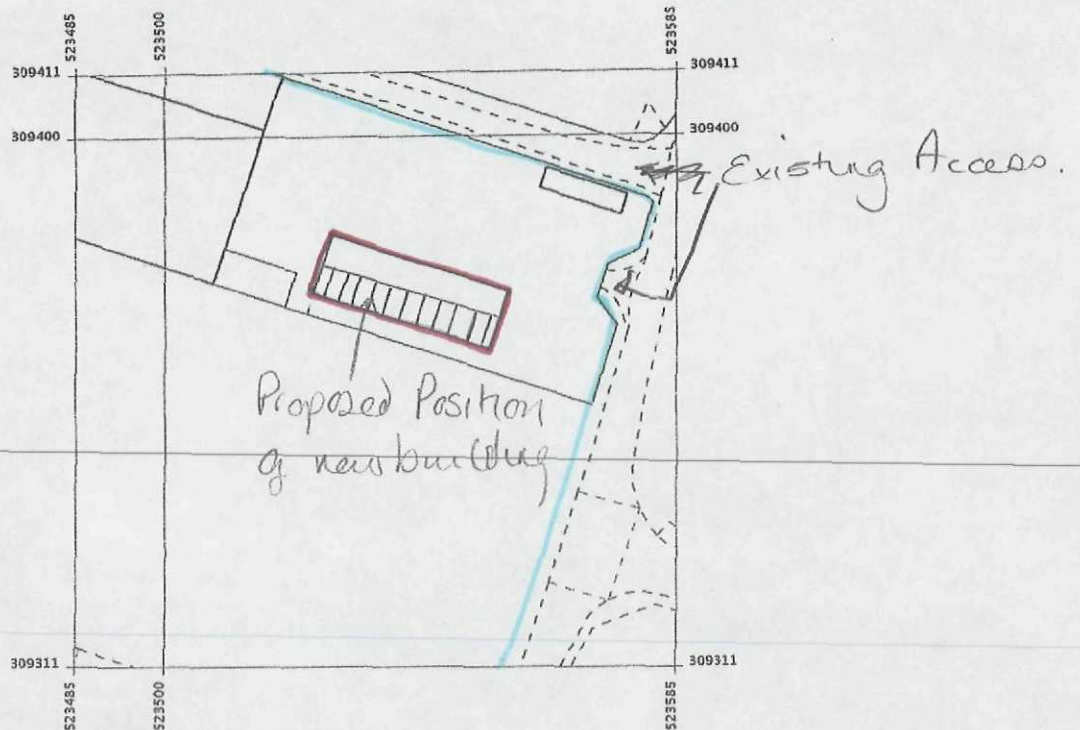

Produced 22 Apr 2011 from the Ordnance Survey National Geographic Database and incorporating surveyed revision available at this date. Reproduction in whole or part is prohibited without the prior permission of Ordnance Survey. © Crown Copyright 2011.

Ordnance Survey and the OS Symbol are registered trademarks of Ordnance Survey, the national mapping agency of Great Britain.

The representation of a road, track or path is no evidence of a right of way. The representation of features as lines is no evidence of a property boundary.

 

CREASE DROVE
PETERBOROUGH
PE6 0BN

Supplied by: Stanfords
Reference: OI262958
Centre coordinates: 523535 309361

SHDC
Planning & Development
05 MAY 2011
Ref: 0327-11

(523490, 309412)

(523584, 309412)




(523490, 309318)

(523584, 309318)

Produced 22 Apr 2011 from the Ordnance Survey National Geographic Database and incorporating surveyed revision available at this date. Reproduction in whole or part is prohibited without the prior permission of Ordnance Survey. © Crown Copyright 2011.

Ordnance Survey and the OS Symbol are registered trademarks of Ordnance Survey, the national mapping agency of Great Britain.

The representation of a road, track or path is no evidence of a right of way. The representation of features as lines is no evidence of a property boundary.

 


**CREASE DROVE
 PETERBOROUGH
 PE6 0BN**

Supplied by: **Stanfords**
 Reference: OI262959
 Centre coordinates: 523537 309365




Please return this sheet to us if you want to make any changes to the parcels shown on it.


DO NOT SCALE

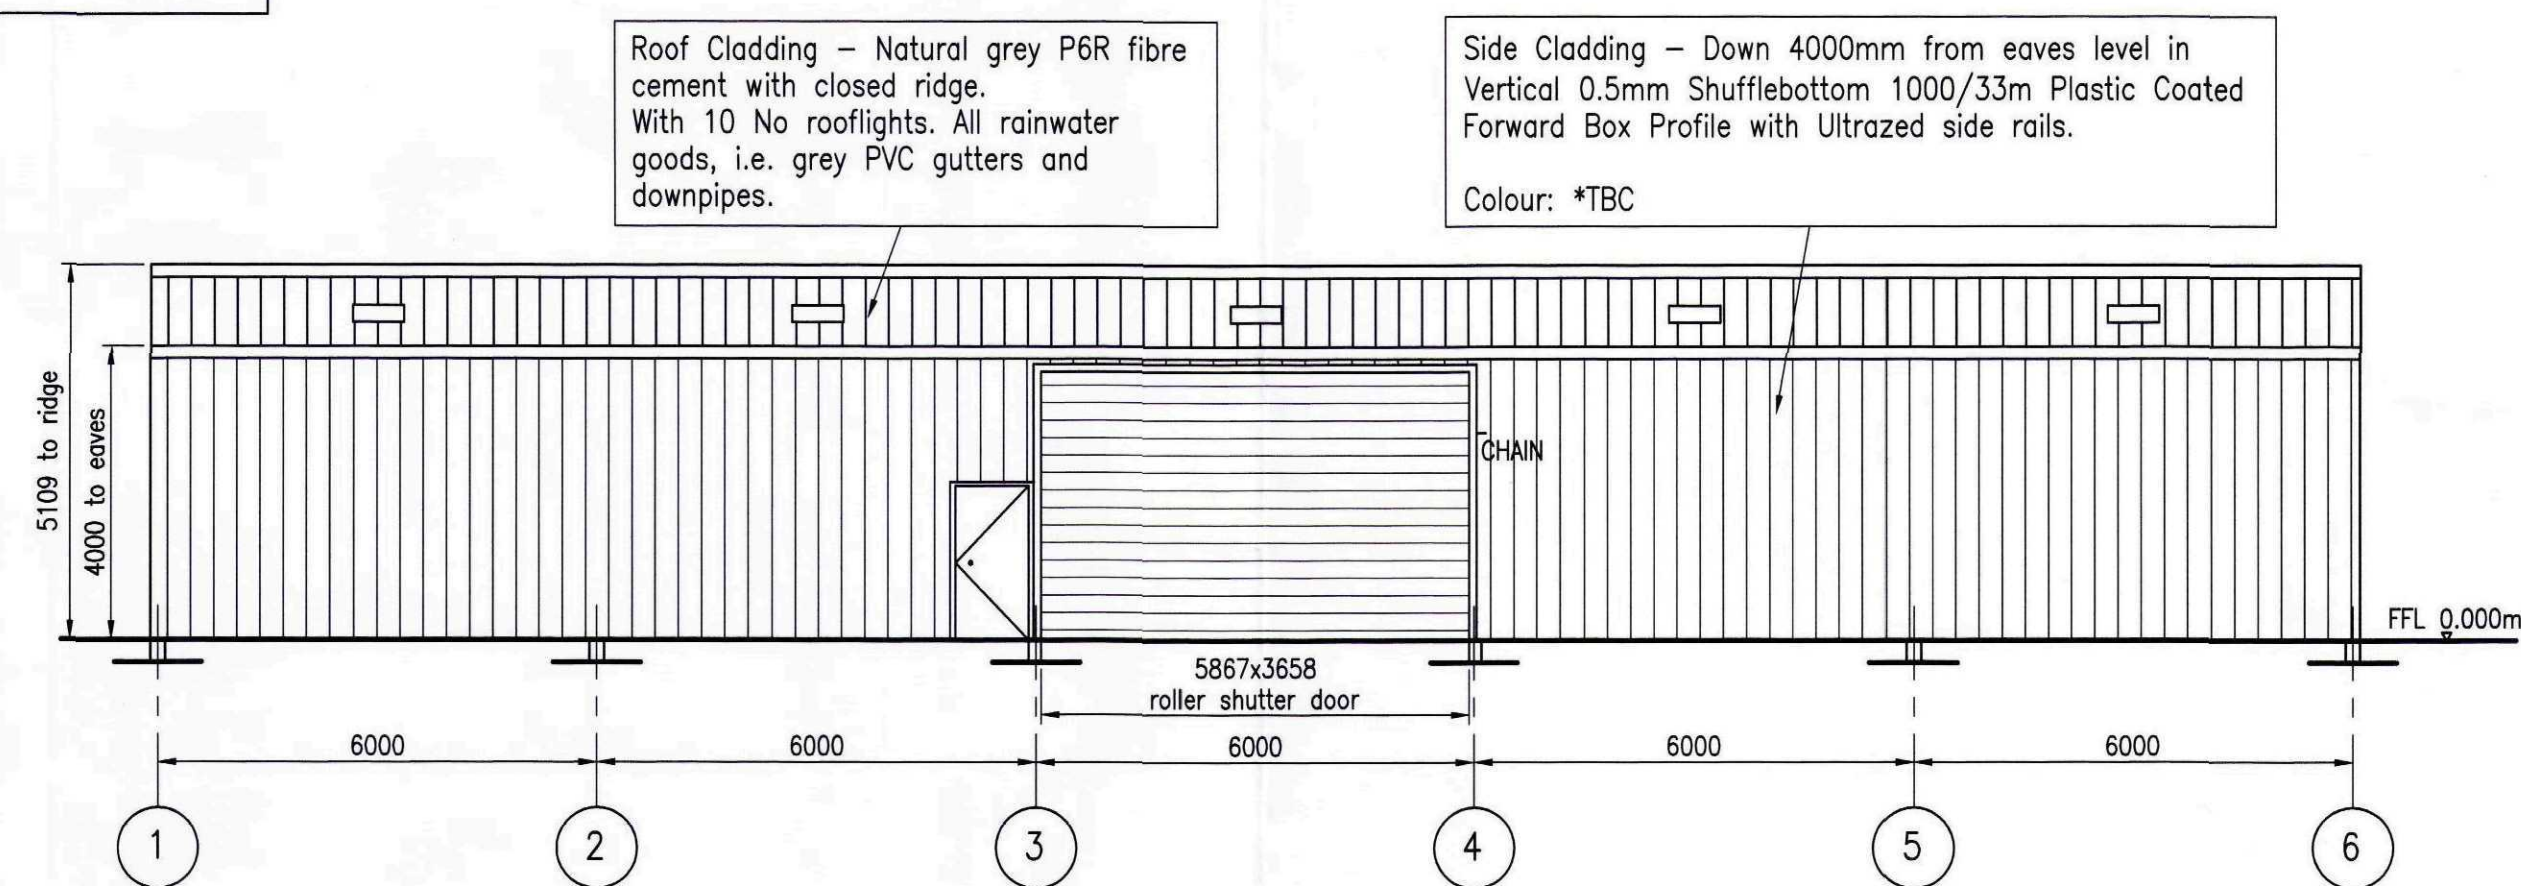


ELEVATION ON GRID LINE B
1:100

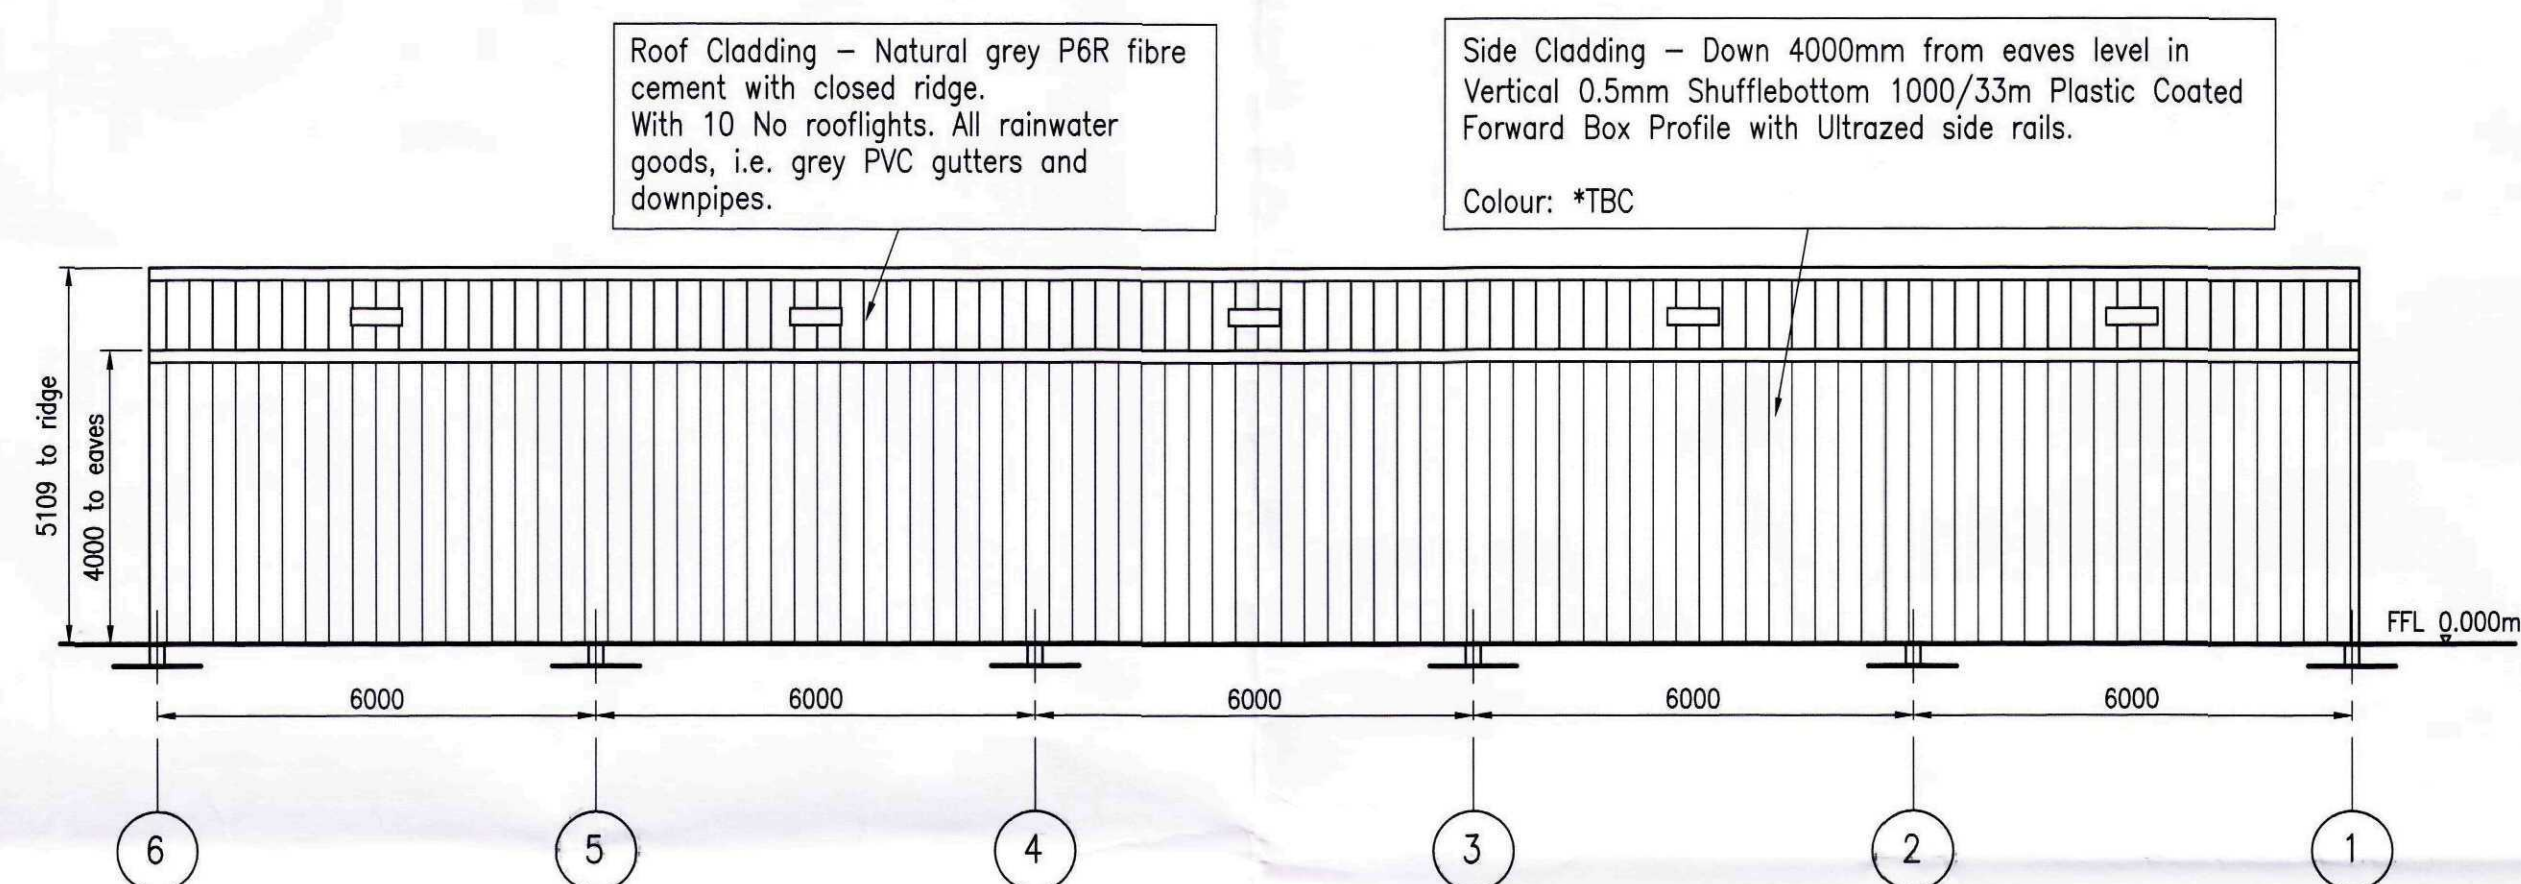


ELEVATION ON GRID LINE A
1:100

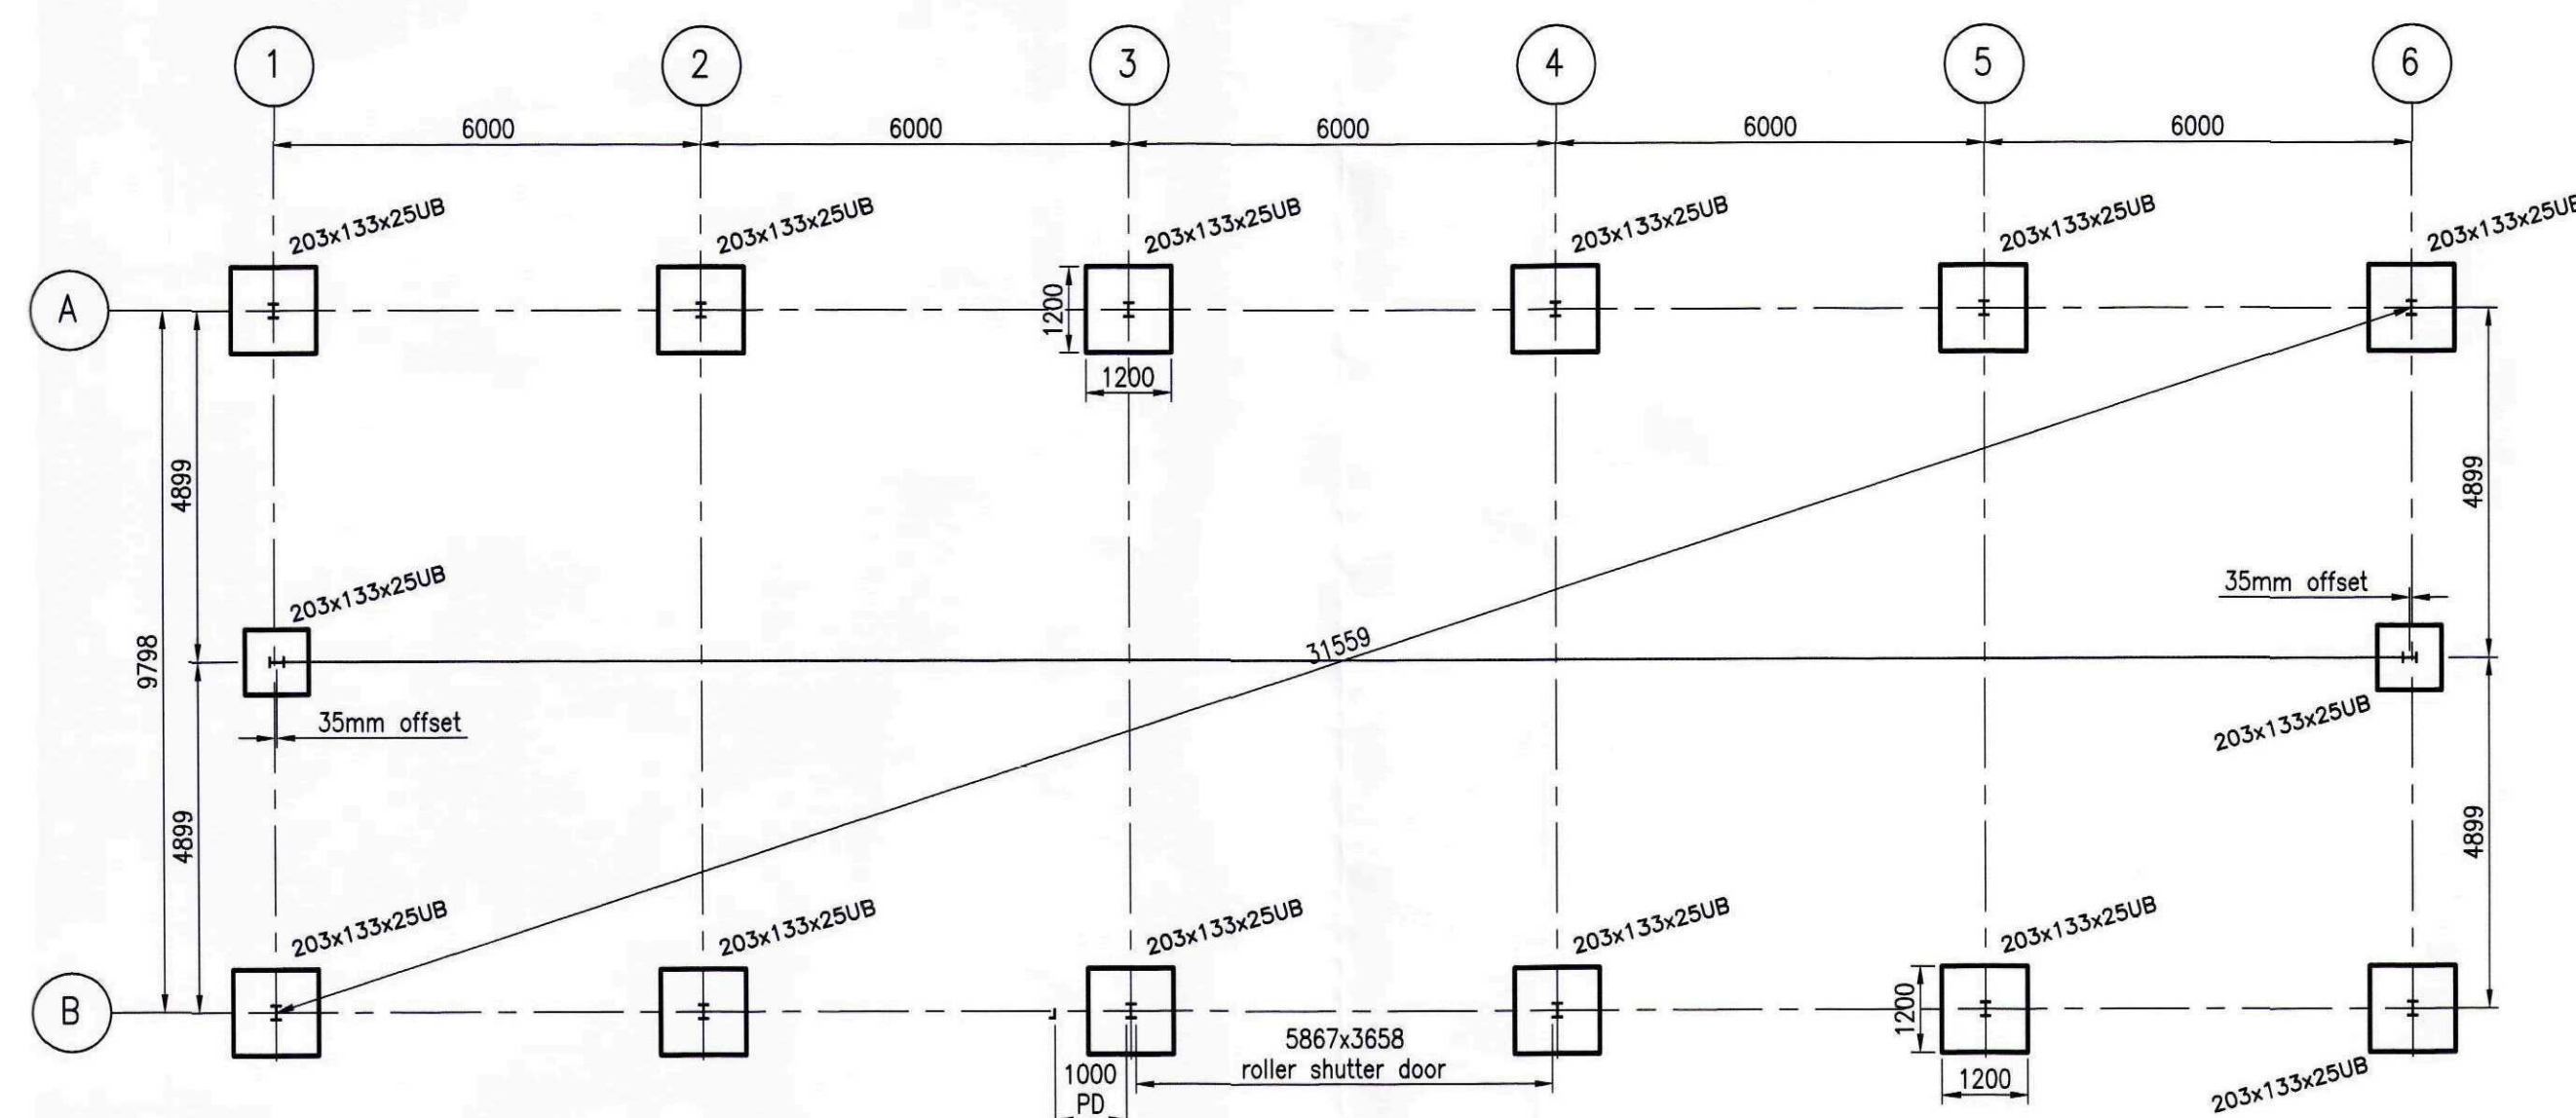


FOUNDATION PLAN
1:100

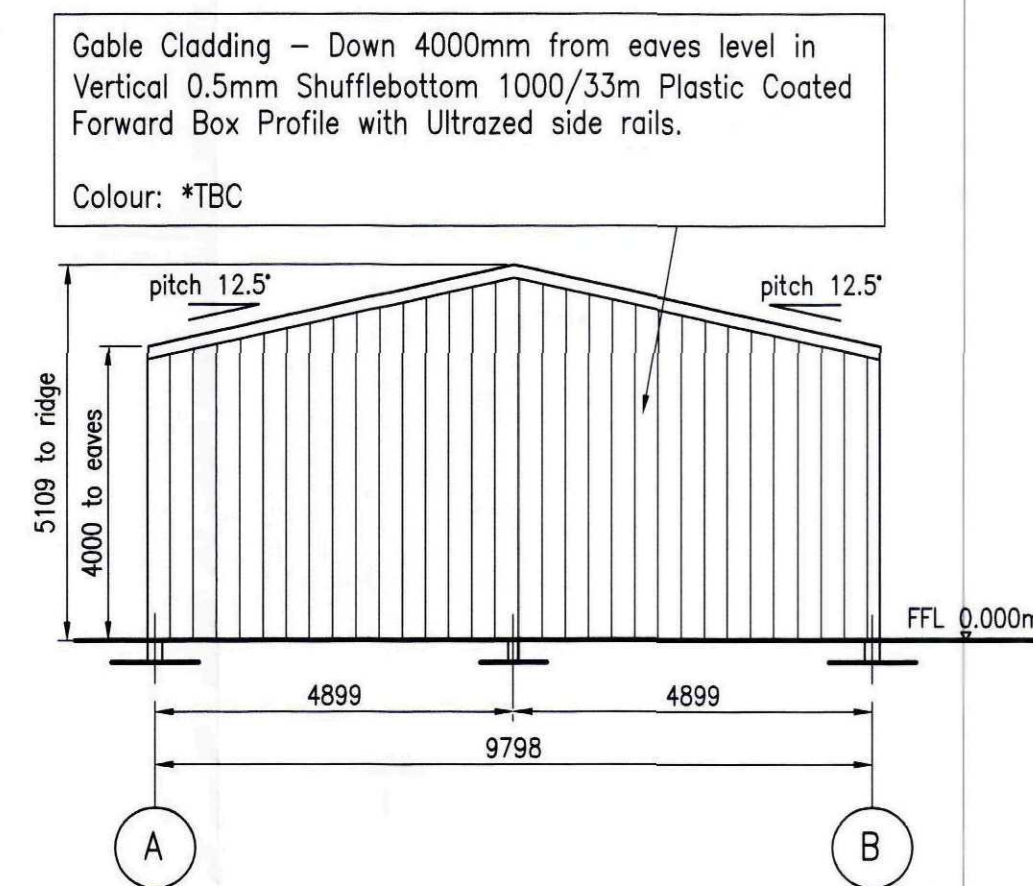


ELEVATION ON GRID LINE 1
HANDED ON GRID LINE 6
1:100

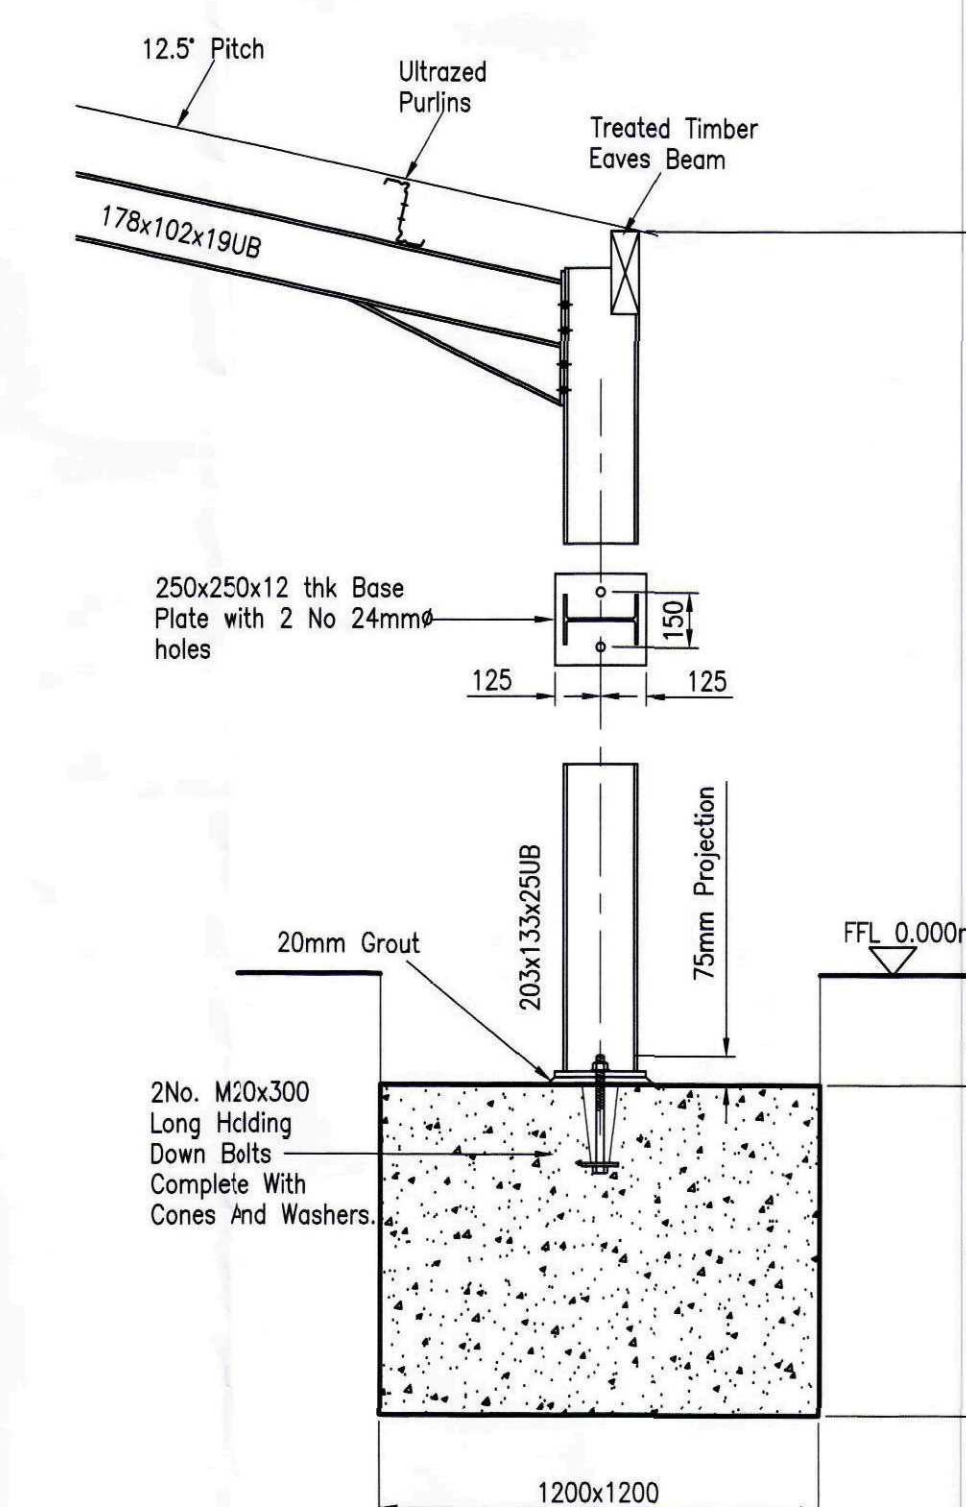

FOUNDATION DETAIL FOR MAIN
COLUMNS ON LINE A & B

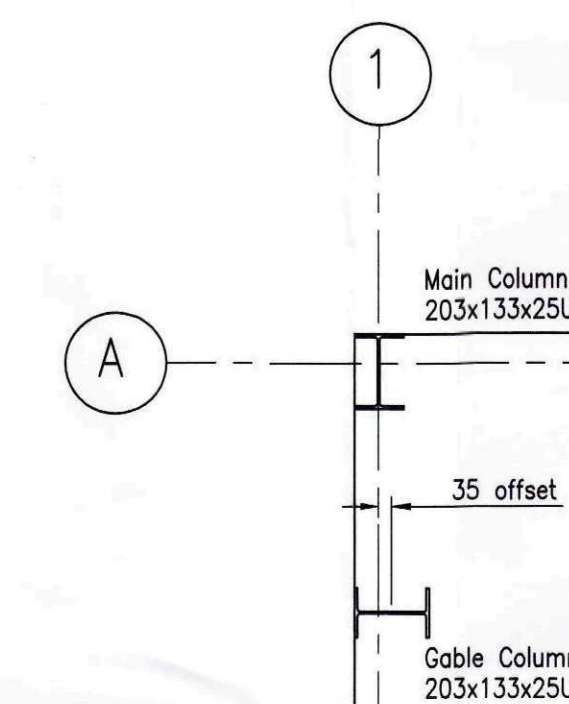

OFFSET DETAIL
ON LINE 1 & 6
1:20

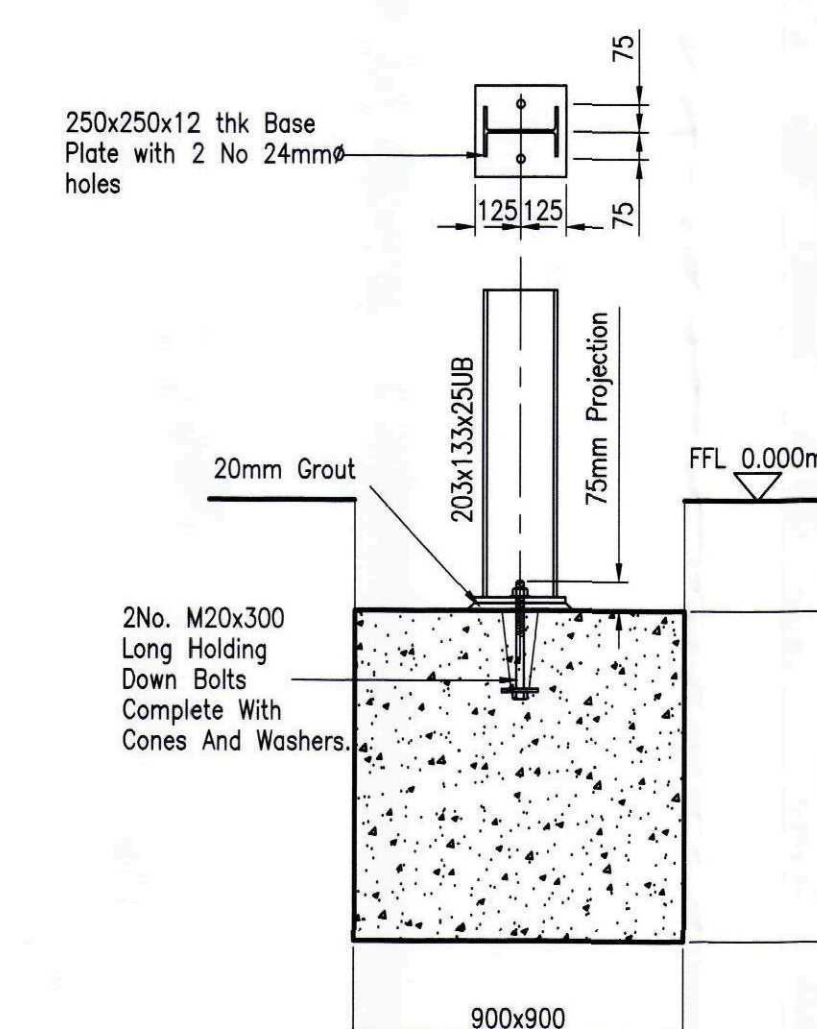

FOUNDATION DETAIL FOR GABLE
COLUMNS ON LINE 1 & 6

NOTES

BUILDING DESIGN ALLOWS FOR A SOIL BEARING CAPACITY OF 150kN/sqm.

CLIENT TO CONFIRM ACTUAL CAPACITY.

SOIL ANALYSIS TO BE ARRANGED BY CLIENT
IF REQUIRED.

STEELWORK SHOTBLAST TO BS SA 2.5
PAINTED 75 MICRONS ZINC PHOSPHATE
HIGH BUILD PRIMER COLOUR GREEN BS
14-C-39.

3.5 METRE CLEARANCE REQUIRED TO FULL PERIMETER OF BUILDING FOR SAFE ERECTION. WITH FIRM HARDSTANDING SUITABLE FOR ACCESS AND LIFTING PLANT. (UNLESS ATTACHED TO EXISTING BUILDING)

ALL GROUT TO BE SUPPLIED AND
INSTALLED BY CUSTOMER.
(UNLESS AGREED OTHERWISE)

ALL CONCRETE AND PLANT SUPPLIED
BY CUSTOMER.
(UNLESS AGREED OTHERWISE)

ALL DIMENSIONS ARE FROM CENTRE TO CENTRE OF STEELWORK ON FOUNDATION PLAN UNLESS NOTED OTHERWISE, EXCEPT IN THE CASE OF ANGLES AND CHANNELS WHERE DIMENSIONS ARE TAKEN FROM THE OUTSIDE FACE OF THE ANGLE AND CHANNEL.

THIS IS HOW WE HAVE INTERPRETED
YOUR REQUIREMENTS.

IF THIS IS INCORRECT COULD YOU
PLEASE NOTIFY US VERBALLY OR
IN WRITING WITHIN 7 DAYS OF
RECEIVING YOUR DRAWING.

I CONFIRM THAT (IF APPLICABLE) THE FINISHED FLOOR LEVEL AS SHOWN ON THIS PLAN IS POSITIONED CORRECTLY.

SIGNED.....DATE.....

[illegible]

REV.	DESCRIPTION	DRAWN	APPROVED	DATE
STATUS				

FOR PLANNING—NOT
FOR CONSTRUCTION

SHUFFLEBOTTOM Ltd.

Cross Hands Business Park
Cross Hands, Llanelli, Carmar.
Tel: 01269-831831 Fax: 01269-831031

CLIENT
MR PHIL JOYCE, 6 BECCERM DRIVE,
CROWLAND, PETERBOROUGH,
PE6 0AG

PROJECT
AGRICULTURAL BUILDING AT
CREASE DROVE, CROWLAND,
PETERBOROUGH, PE6 0BN

DRAWING TITLE

GROUND PLAN, ELEVATIONS
& DETAILS

DRAWN	TRACED	CHECKED	APPROVED	DATE
SG				06.04.2011
SCALE	DRG No.			REV.
AS SHOWN	E9982/GP01			

ORIGINAL DRAWING A1

DRG No.
E9982/GP01