




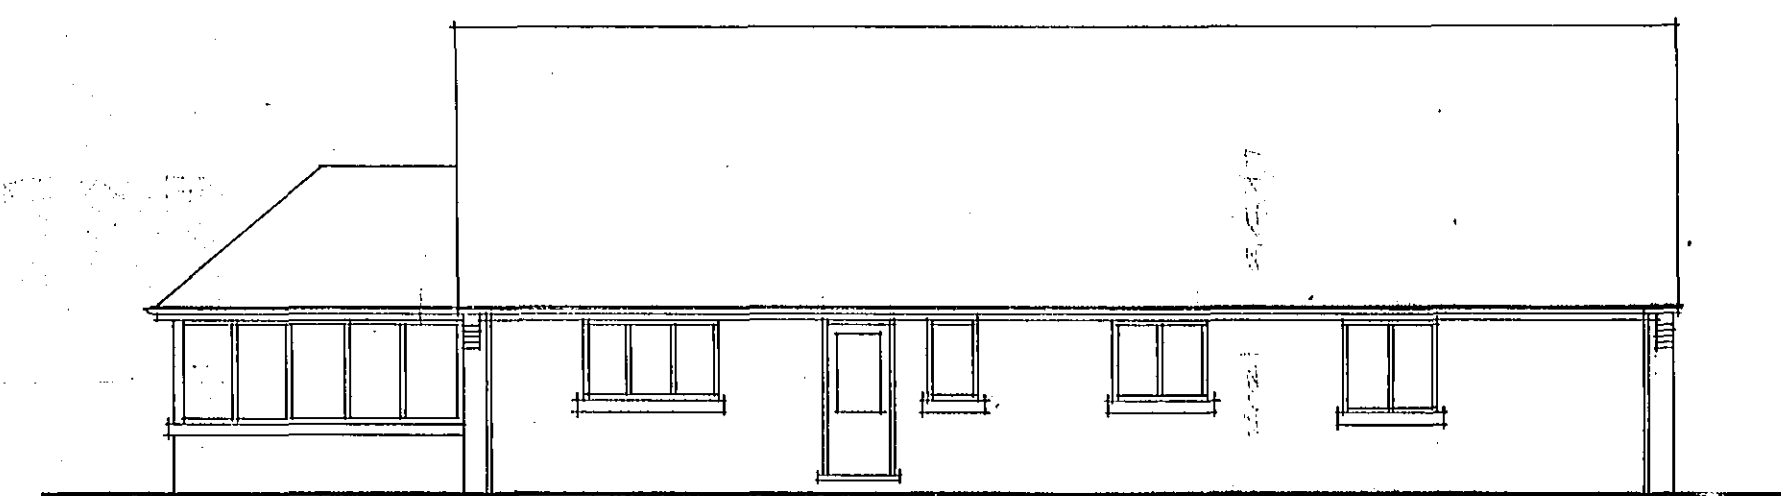


SOUTH ELEVATION

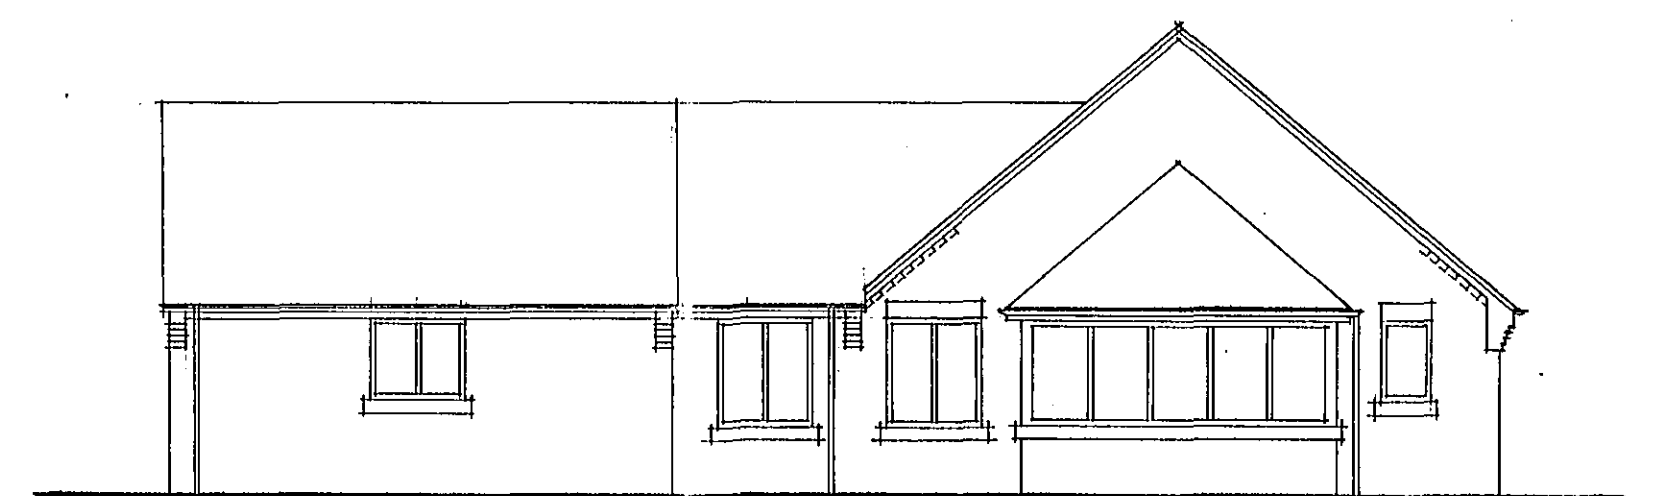


WEST ELEVATION

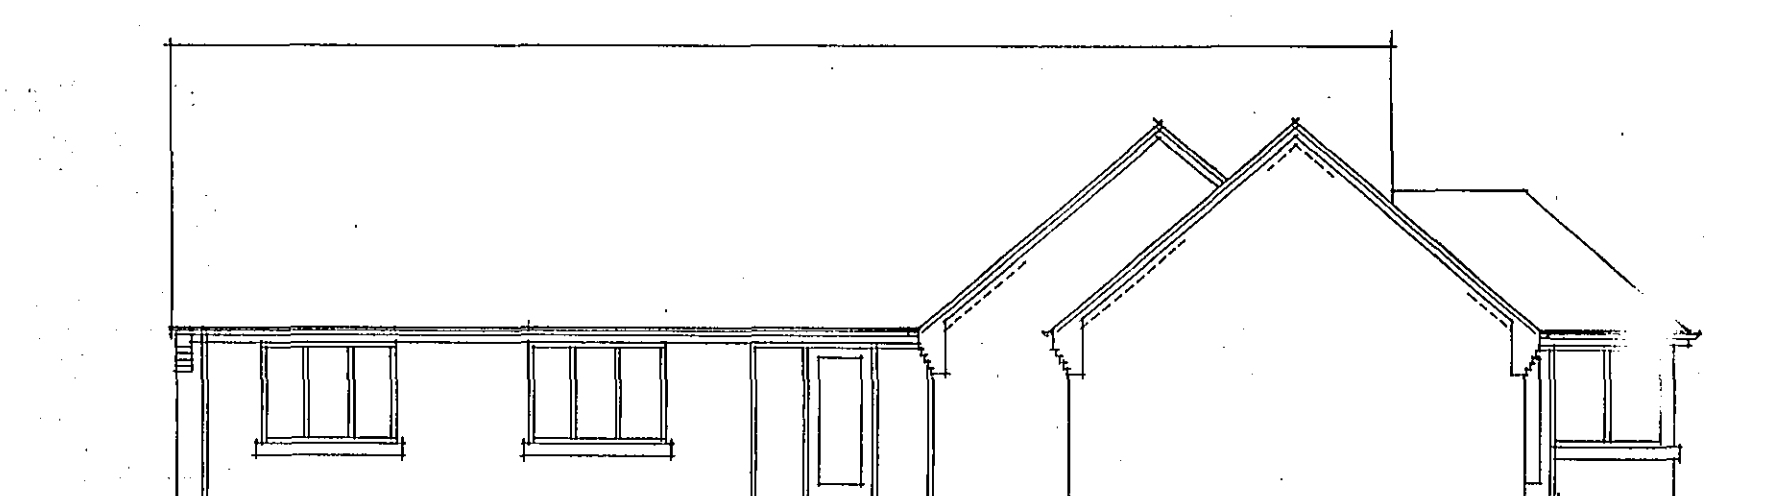

NORTH ELEVATION

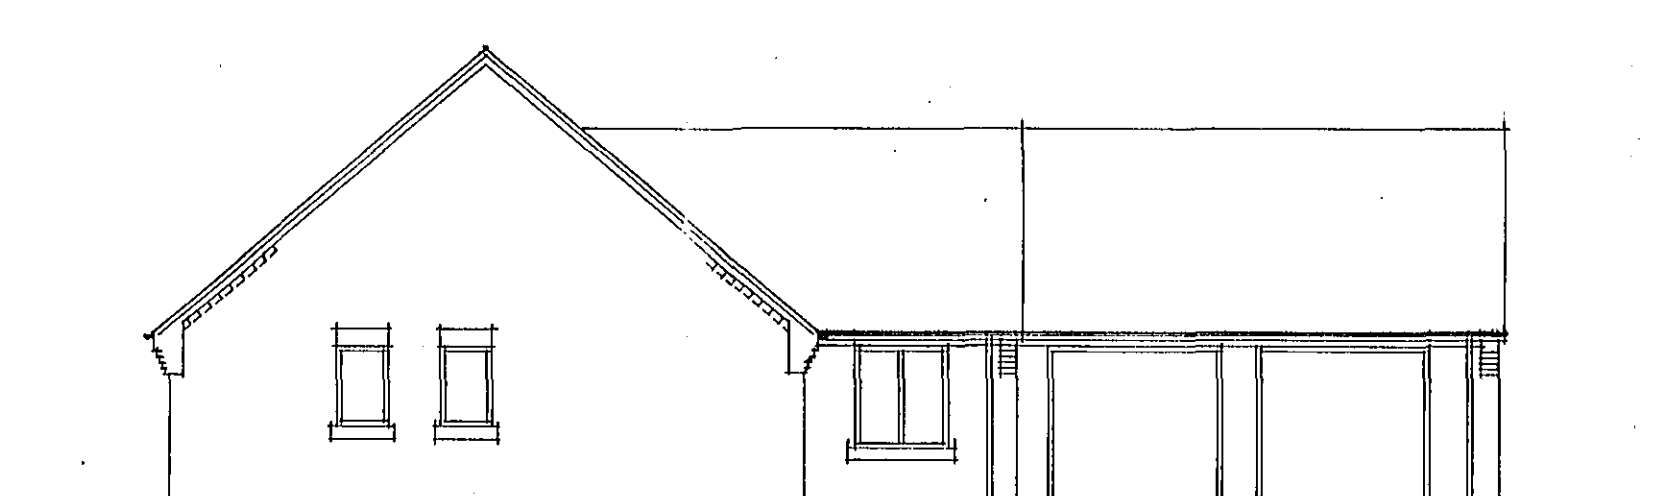

EAST ELEVATION

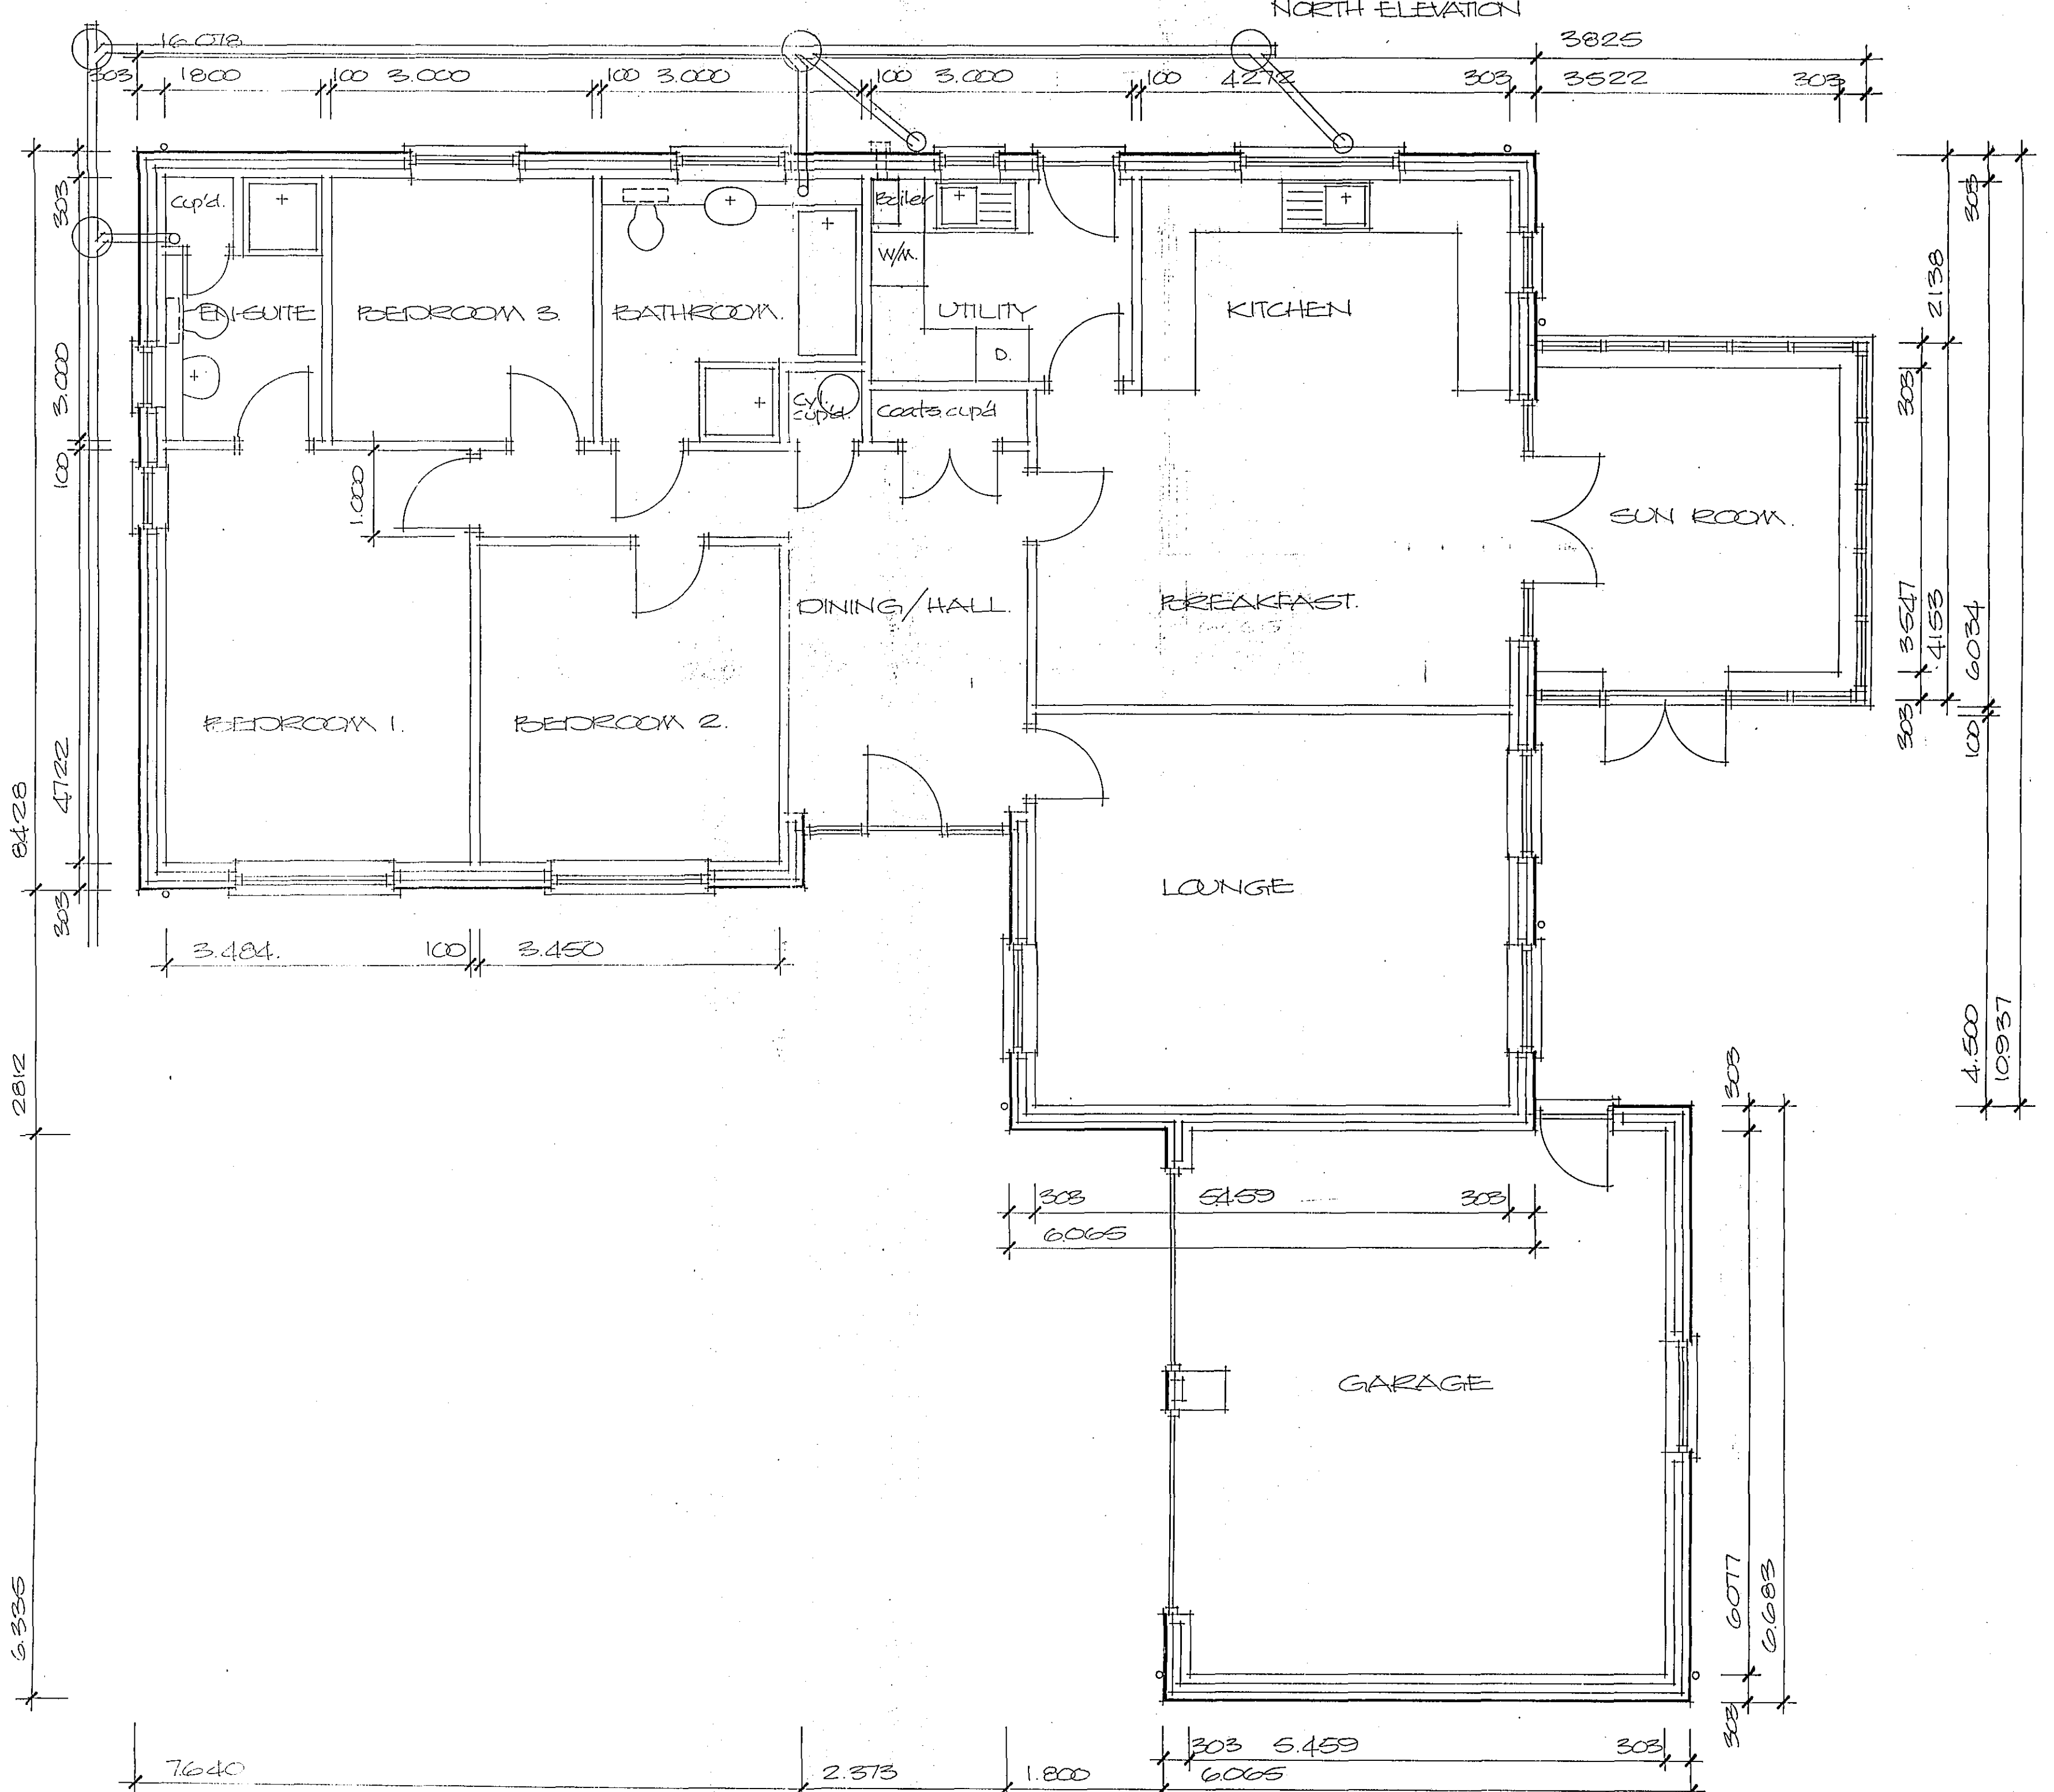

1800
PLANNING & DEVELOPMENT
13 MAR 2007
Ref. 0328/07

**DETERMINED
PLAN**

Finishes:

Roof: Double pantile interlocking concrete tiles colour dark brown. Tile specification to be confirmed. Roof pitch 40 degrees.

Walls: Generally buff coloured facing bricks but with red brick detailing such as gable verges and corbelled brickwork to roof corners, soldier arches and brickwork up to DPC level. Brick types to be confirmed.

Windows/doors: UPVC window frames and Doors and frames. Windows to have Artificial stone sub cills.

Project PROPOSED BUNGALOW AND GARAGE, TRINITY CLOSE, CROWLAND.	ALAN HORNSBY ARCHITECTURAL SERVICES LTD "Little Acre" Peak Hill, Cowbit, Spalding, Lincs. PE12 6AW Tel. Holbeach (01406) 380591
Client MR & MRS E PYCROFT	Scale 1:50 & 1:100 Drg. no. 06/68/02 Date March 2007