



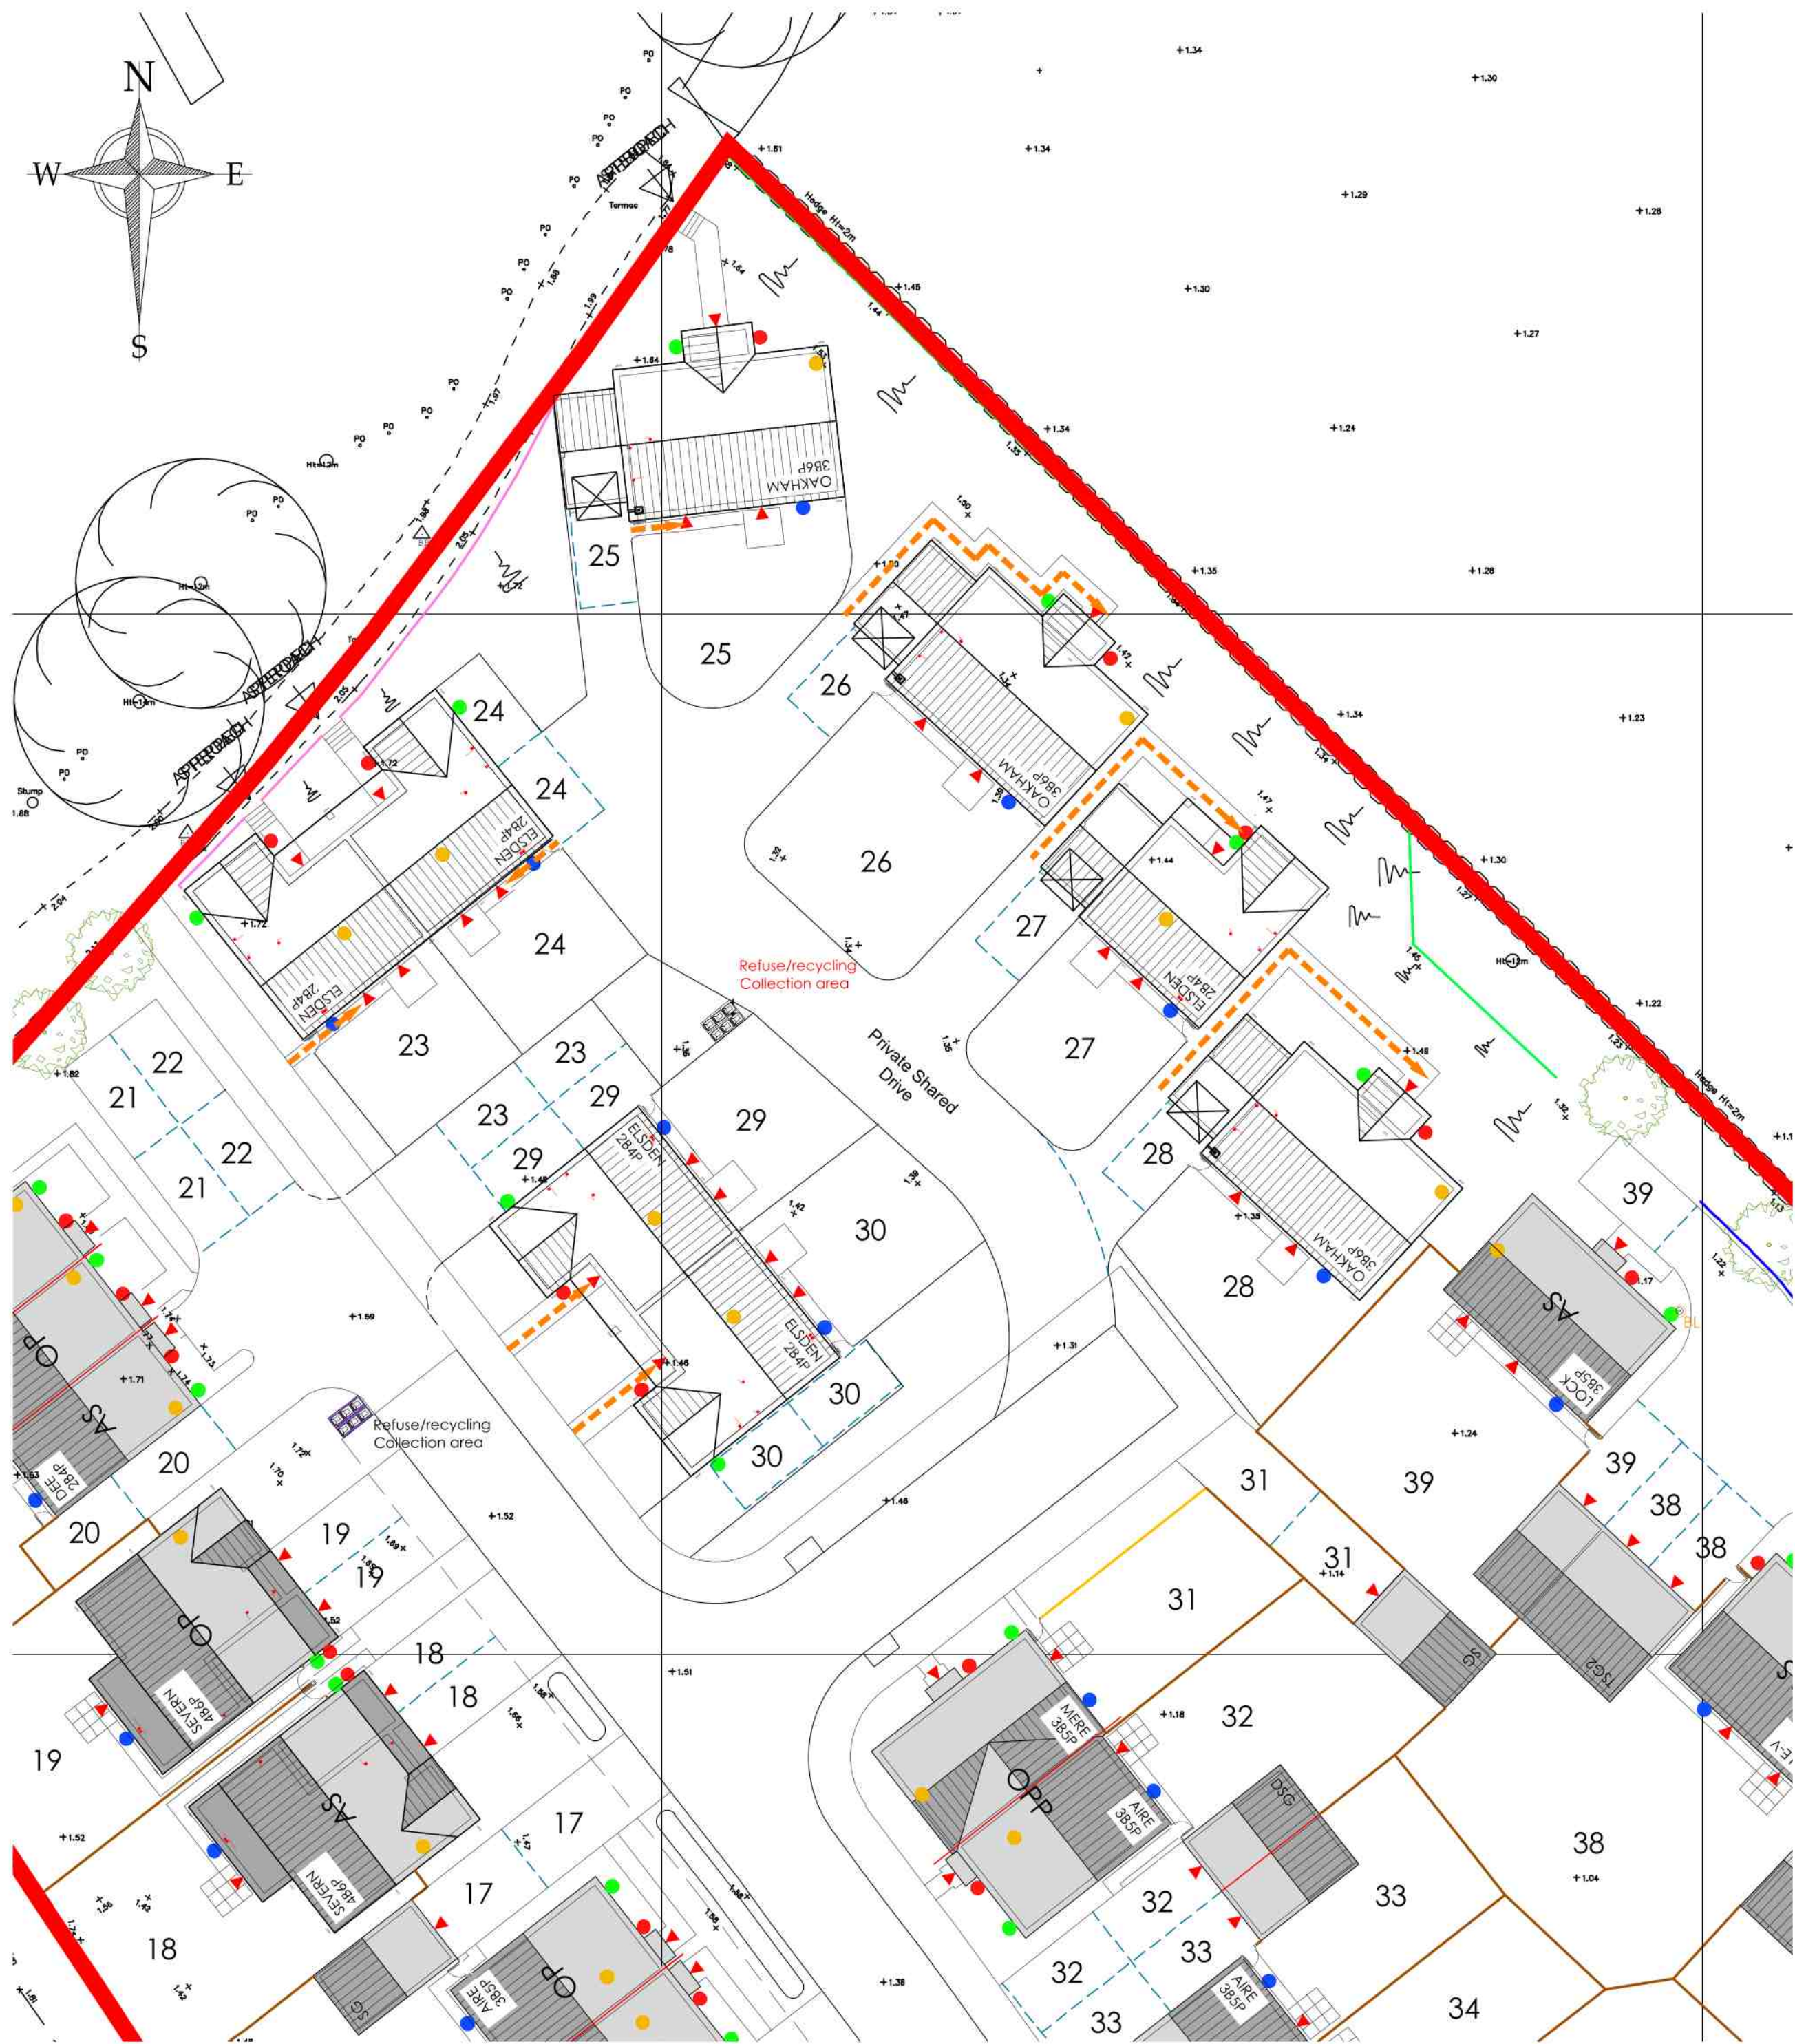

PLANNING APPROVED SITE LAYOUT
Scale 1:250

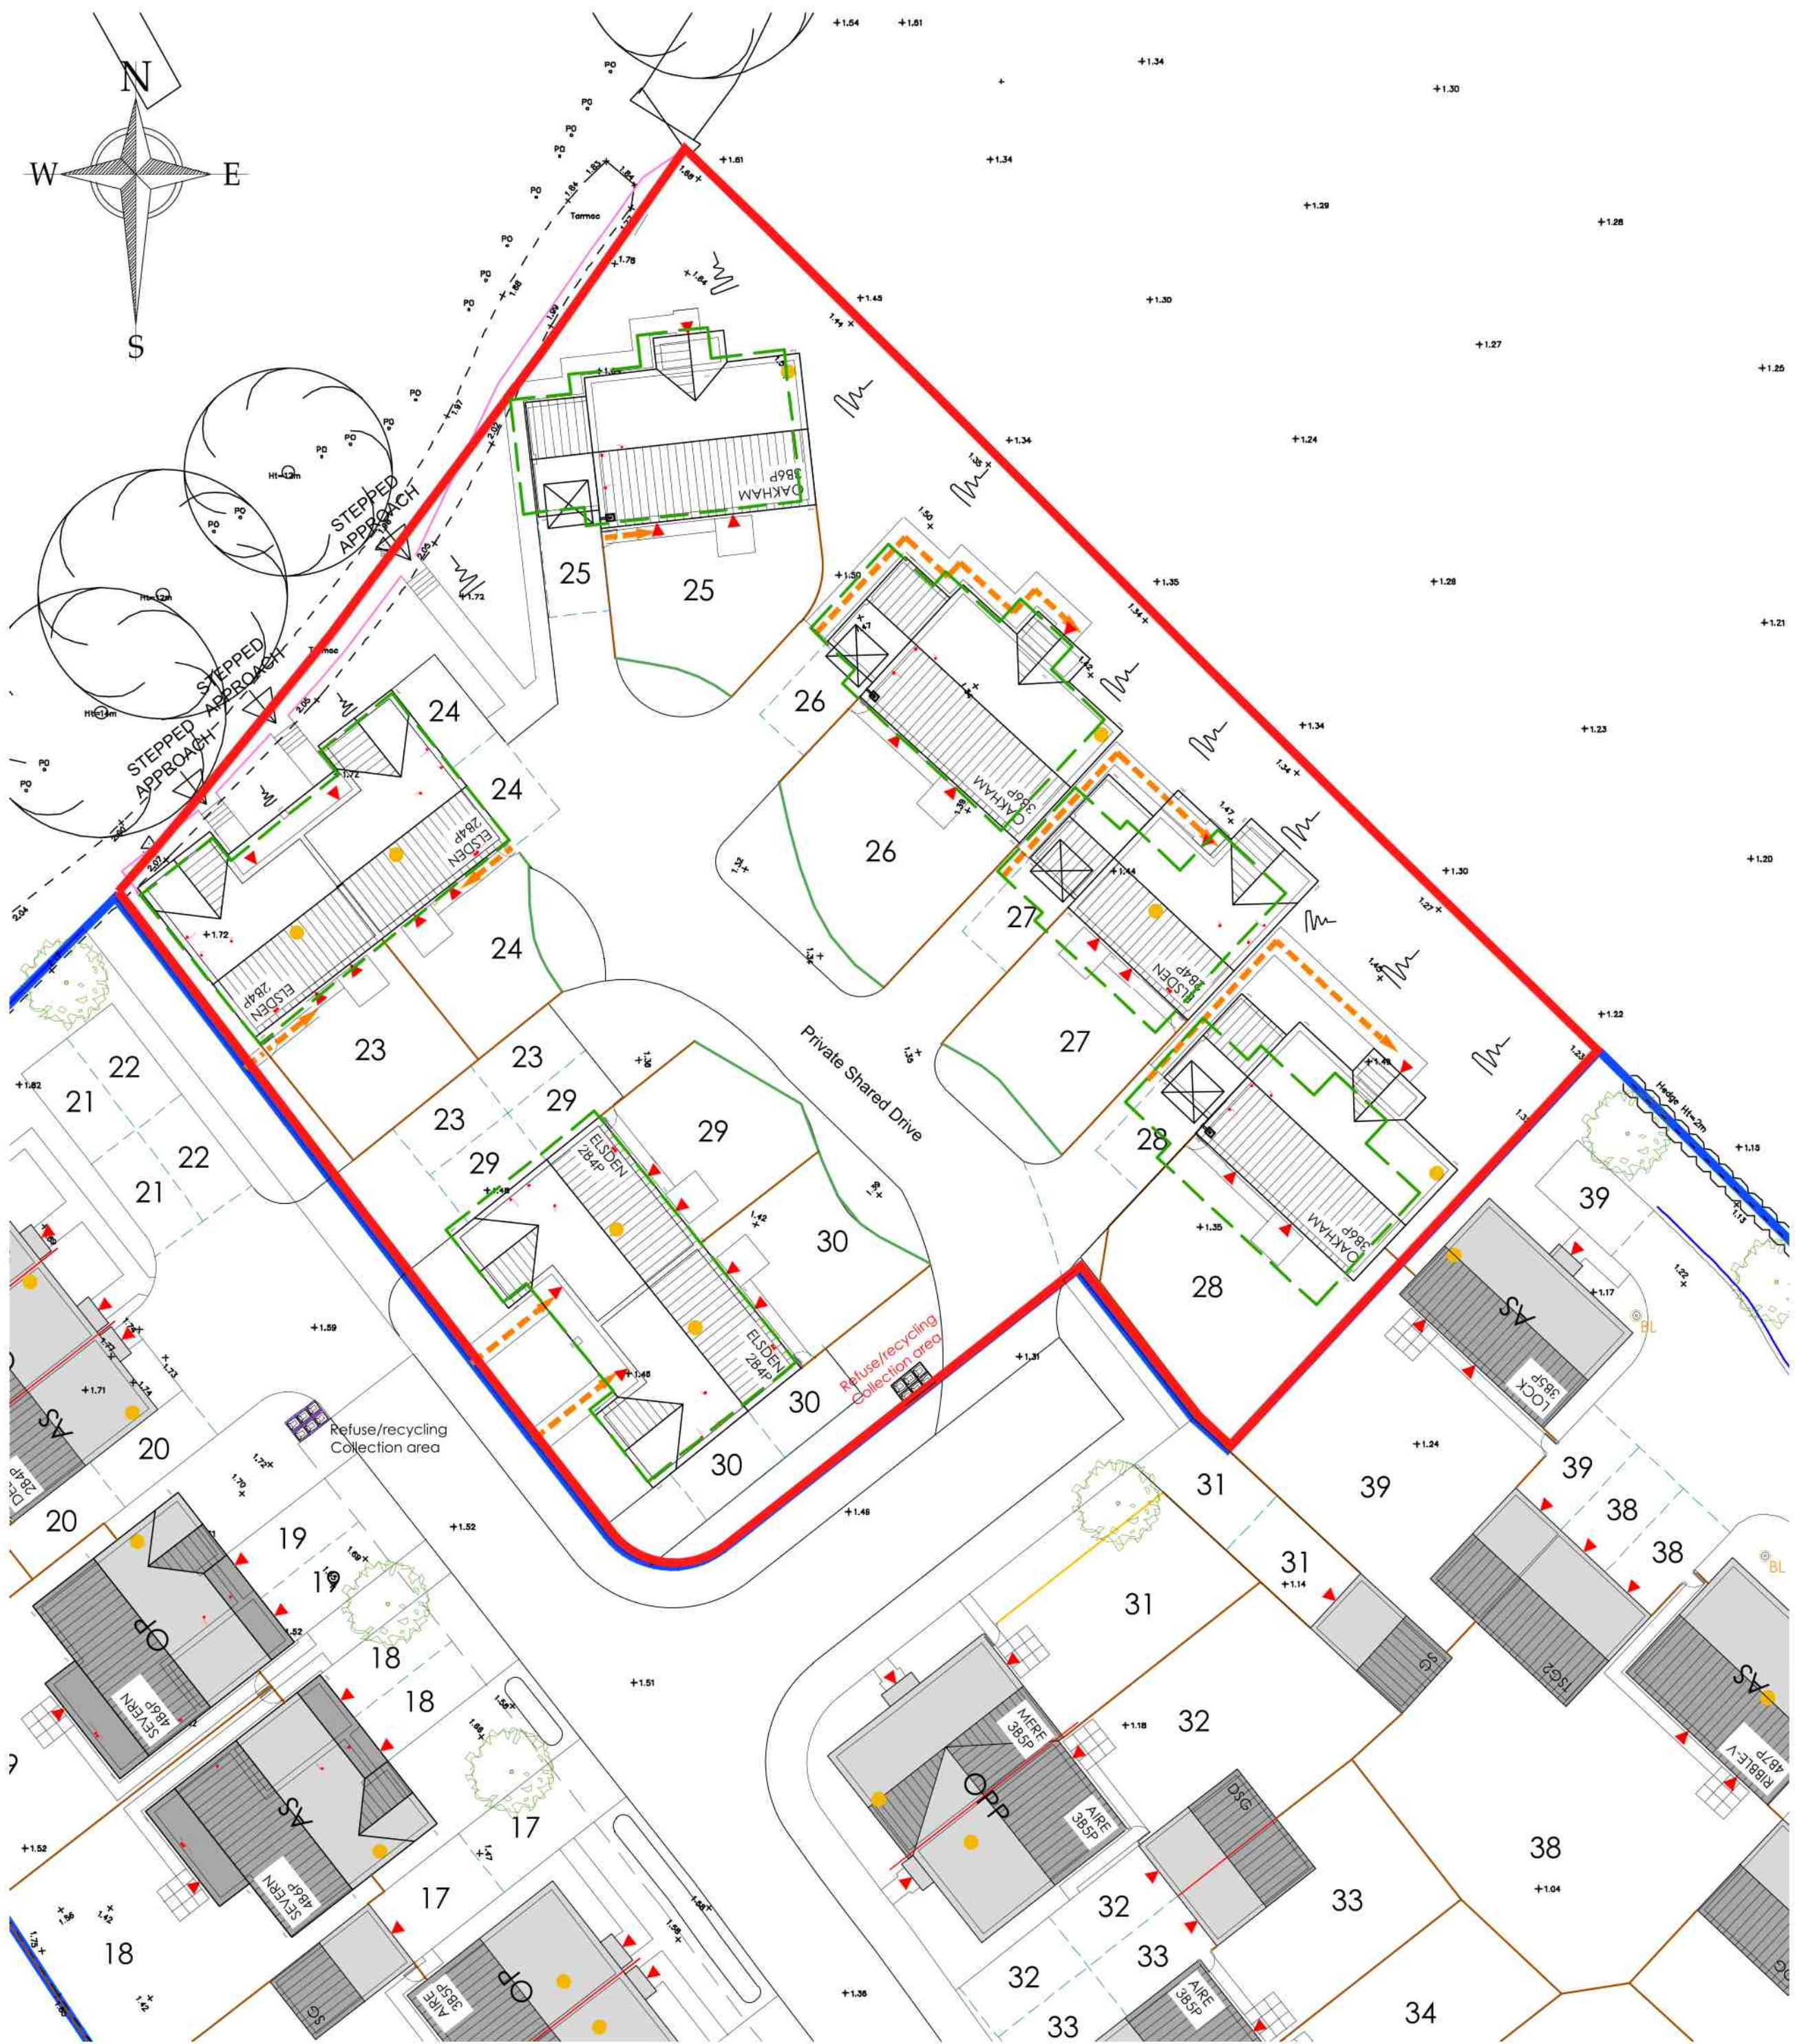

PROPOSED S73 SITE LAYOUT
Scale 1:250

Plot Schedule	
Plot No	House Type
23	ELSDEN
24	ELSDEN
25	OAKHAM
26	OAKHAM
27	ELSDEN
28	OAKHAM
29	ELSDEN
30	ELSDEN

House Type Schedule - Open Market				
House Type	Sqft	Storeys	Beds	No of
Elsdon		2	2b 4p	5
Oakham		2	3b 6p	3
Total				8

LEGEND

- Site Boundary
- Extant permission for remainder of site - reference H02-0900-19.
- Previous plot position (planning approved)

B	13.04.2022	TREE REMOVED, DRAWING RENAMED
A	28.02.2022	PLOTS 25 PATH ALTERED
REV	DATE	DESCRIPTION



ASHWOOD
HOMES

1 Goodison Road, Lincs Gateway Business Park,
Spalding, Lincs, PE12 6FY T: 01406 490590

PROJECT:
PROPOSED RESIDENTIAL DEVELOPMENT AT
JAMES ROAD
CROWLAND

DRAWING TITLE:
S73 - SITE PLAN AND OVERLAY

SCALE: 1:250 @ A1	DATE: 28.02.2022
DRAWN: AR	REV: B
DRAWING No: 124 - SL - 05	