

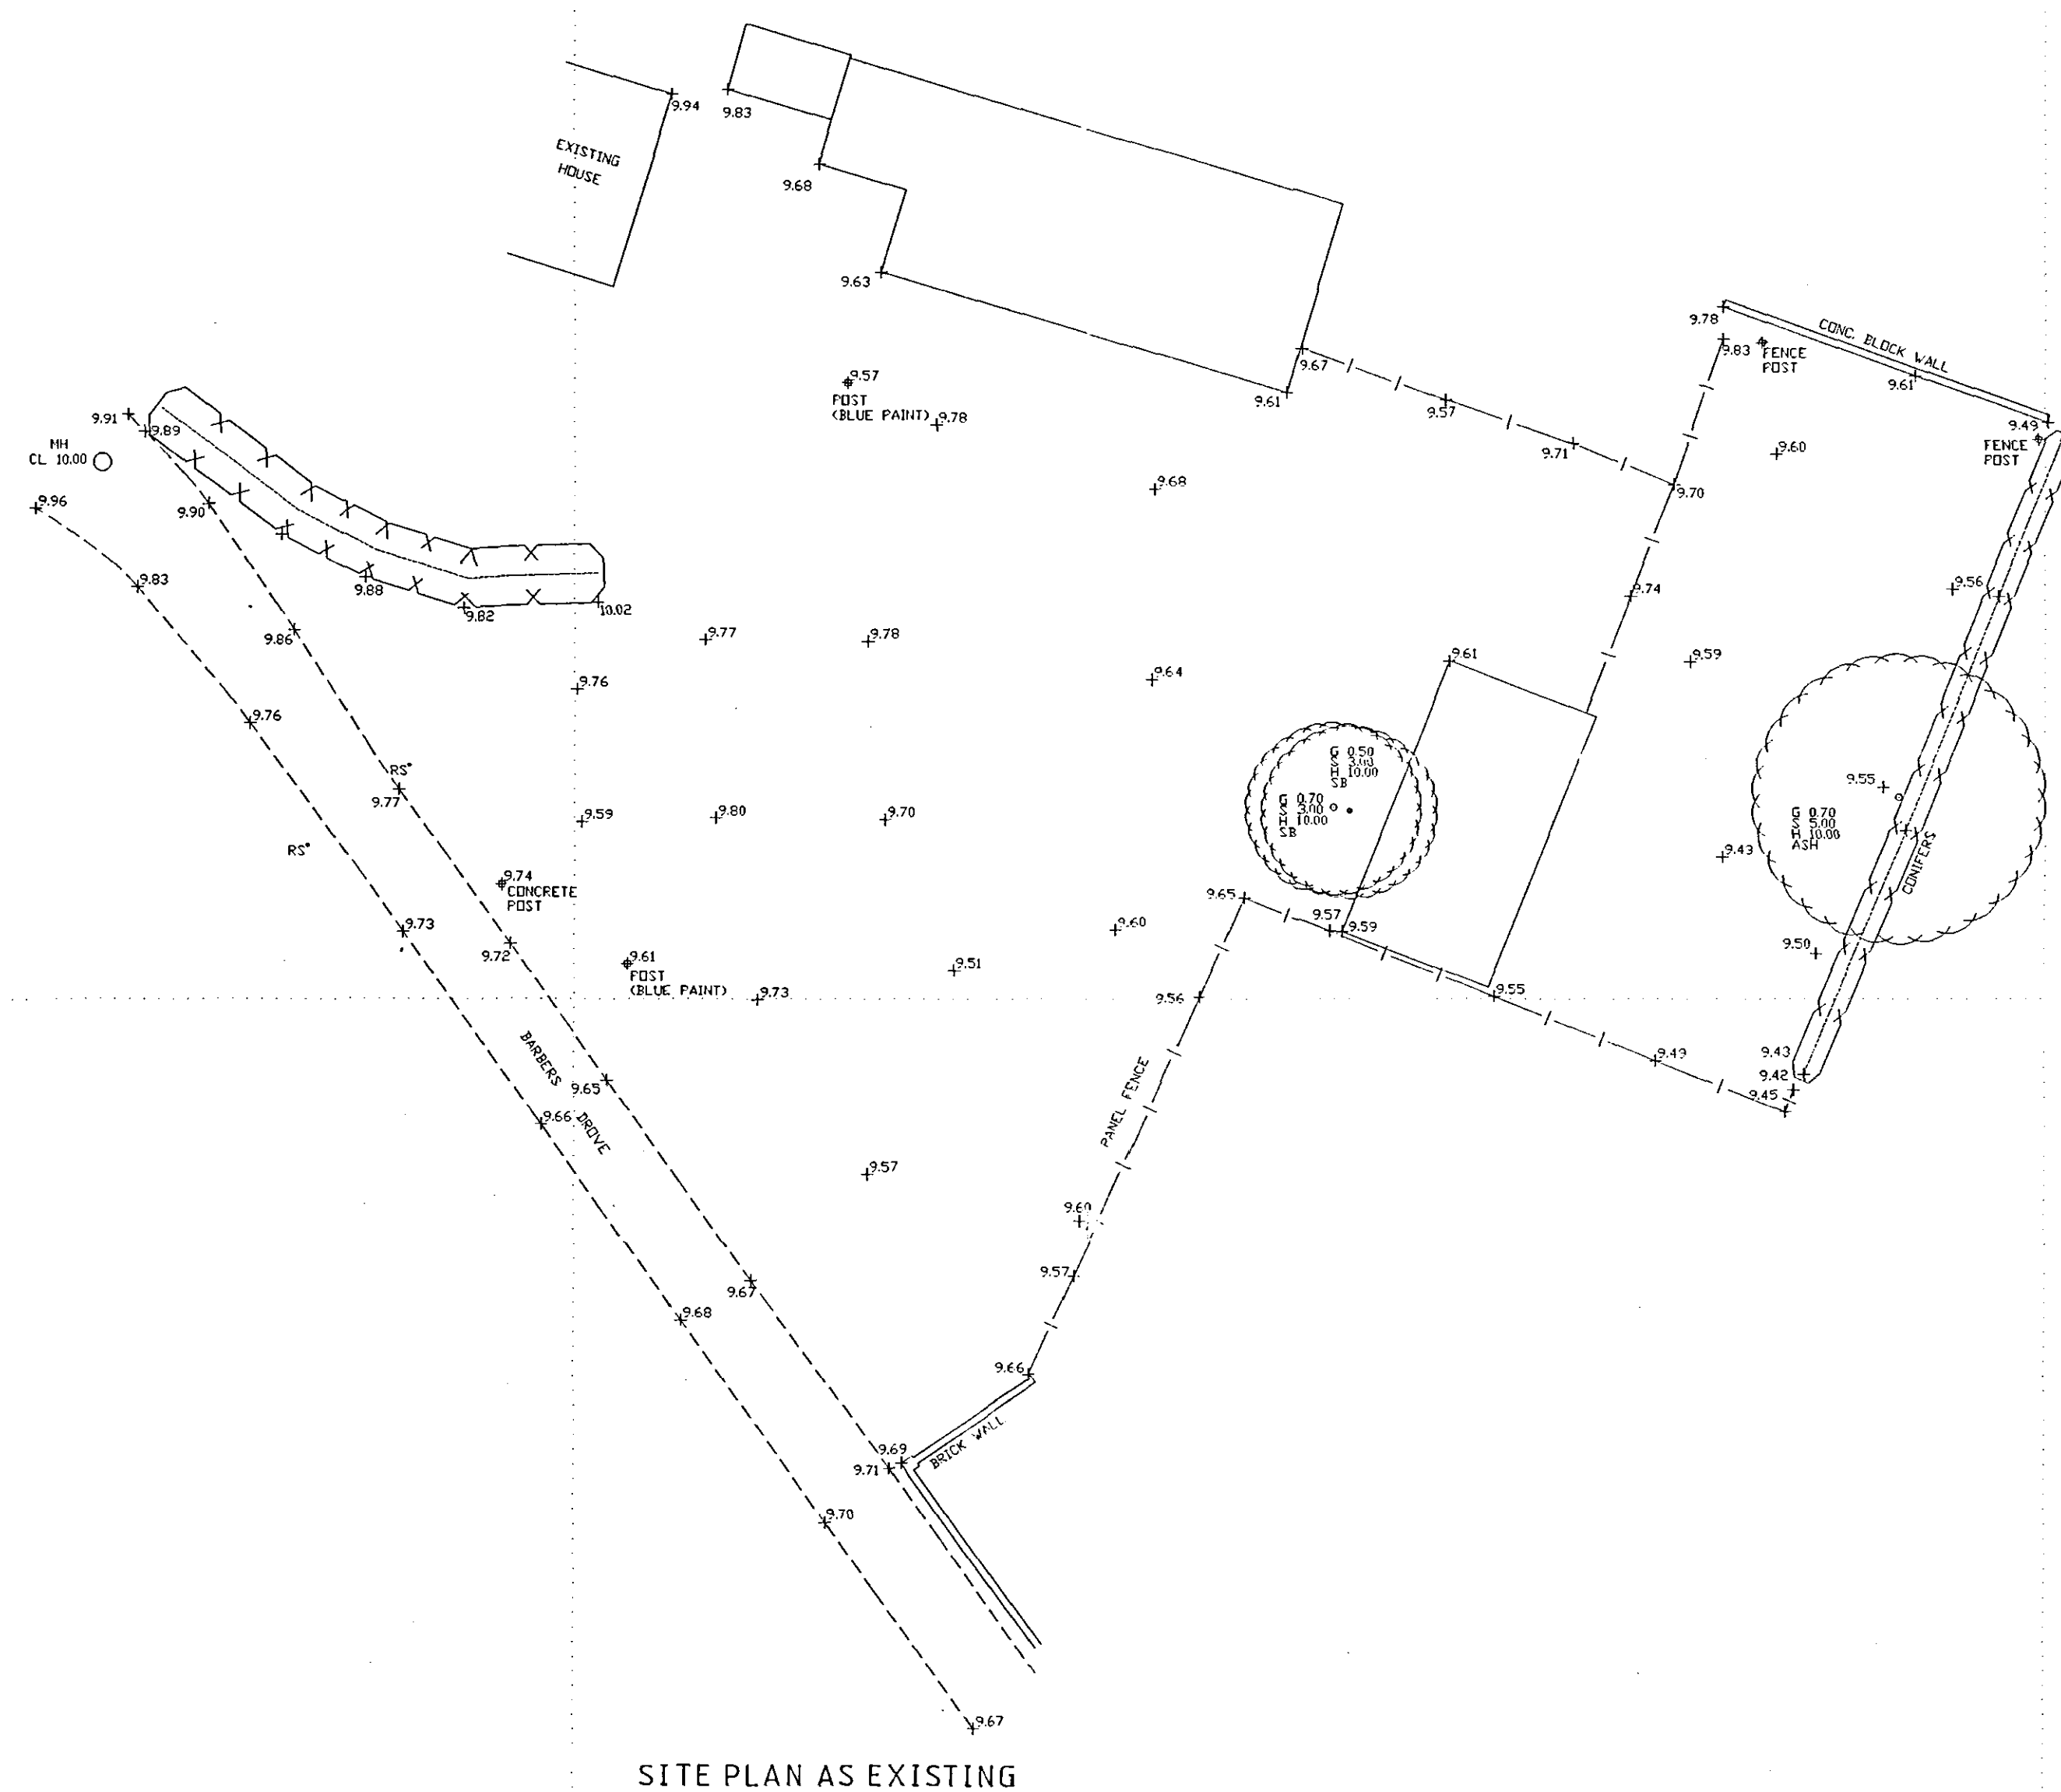


revisions:

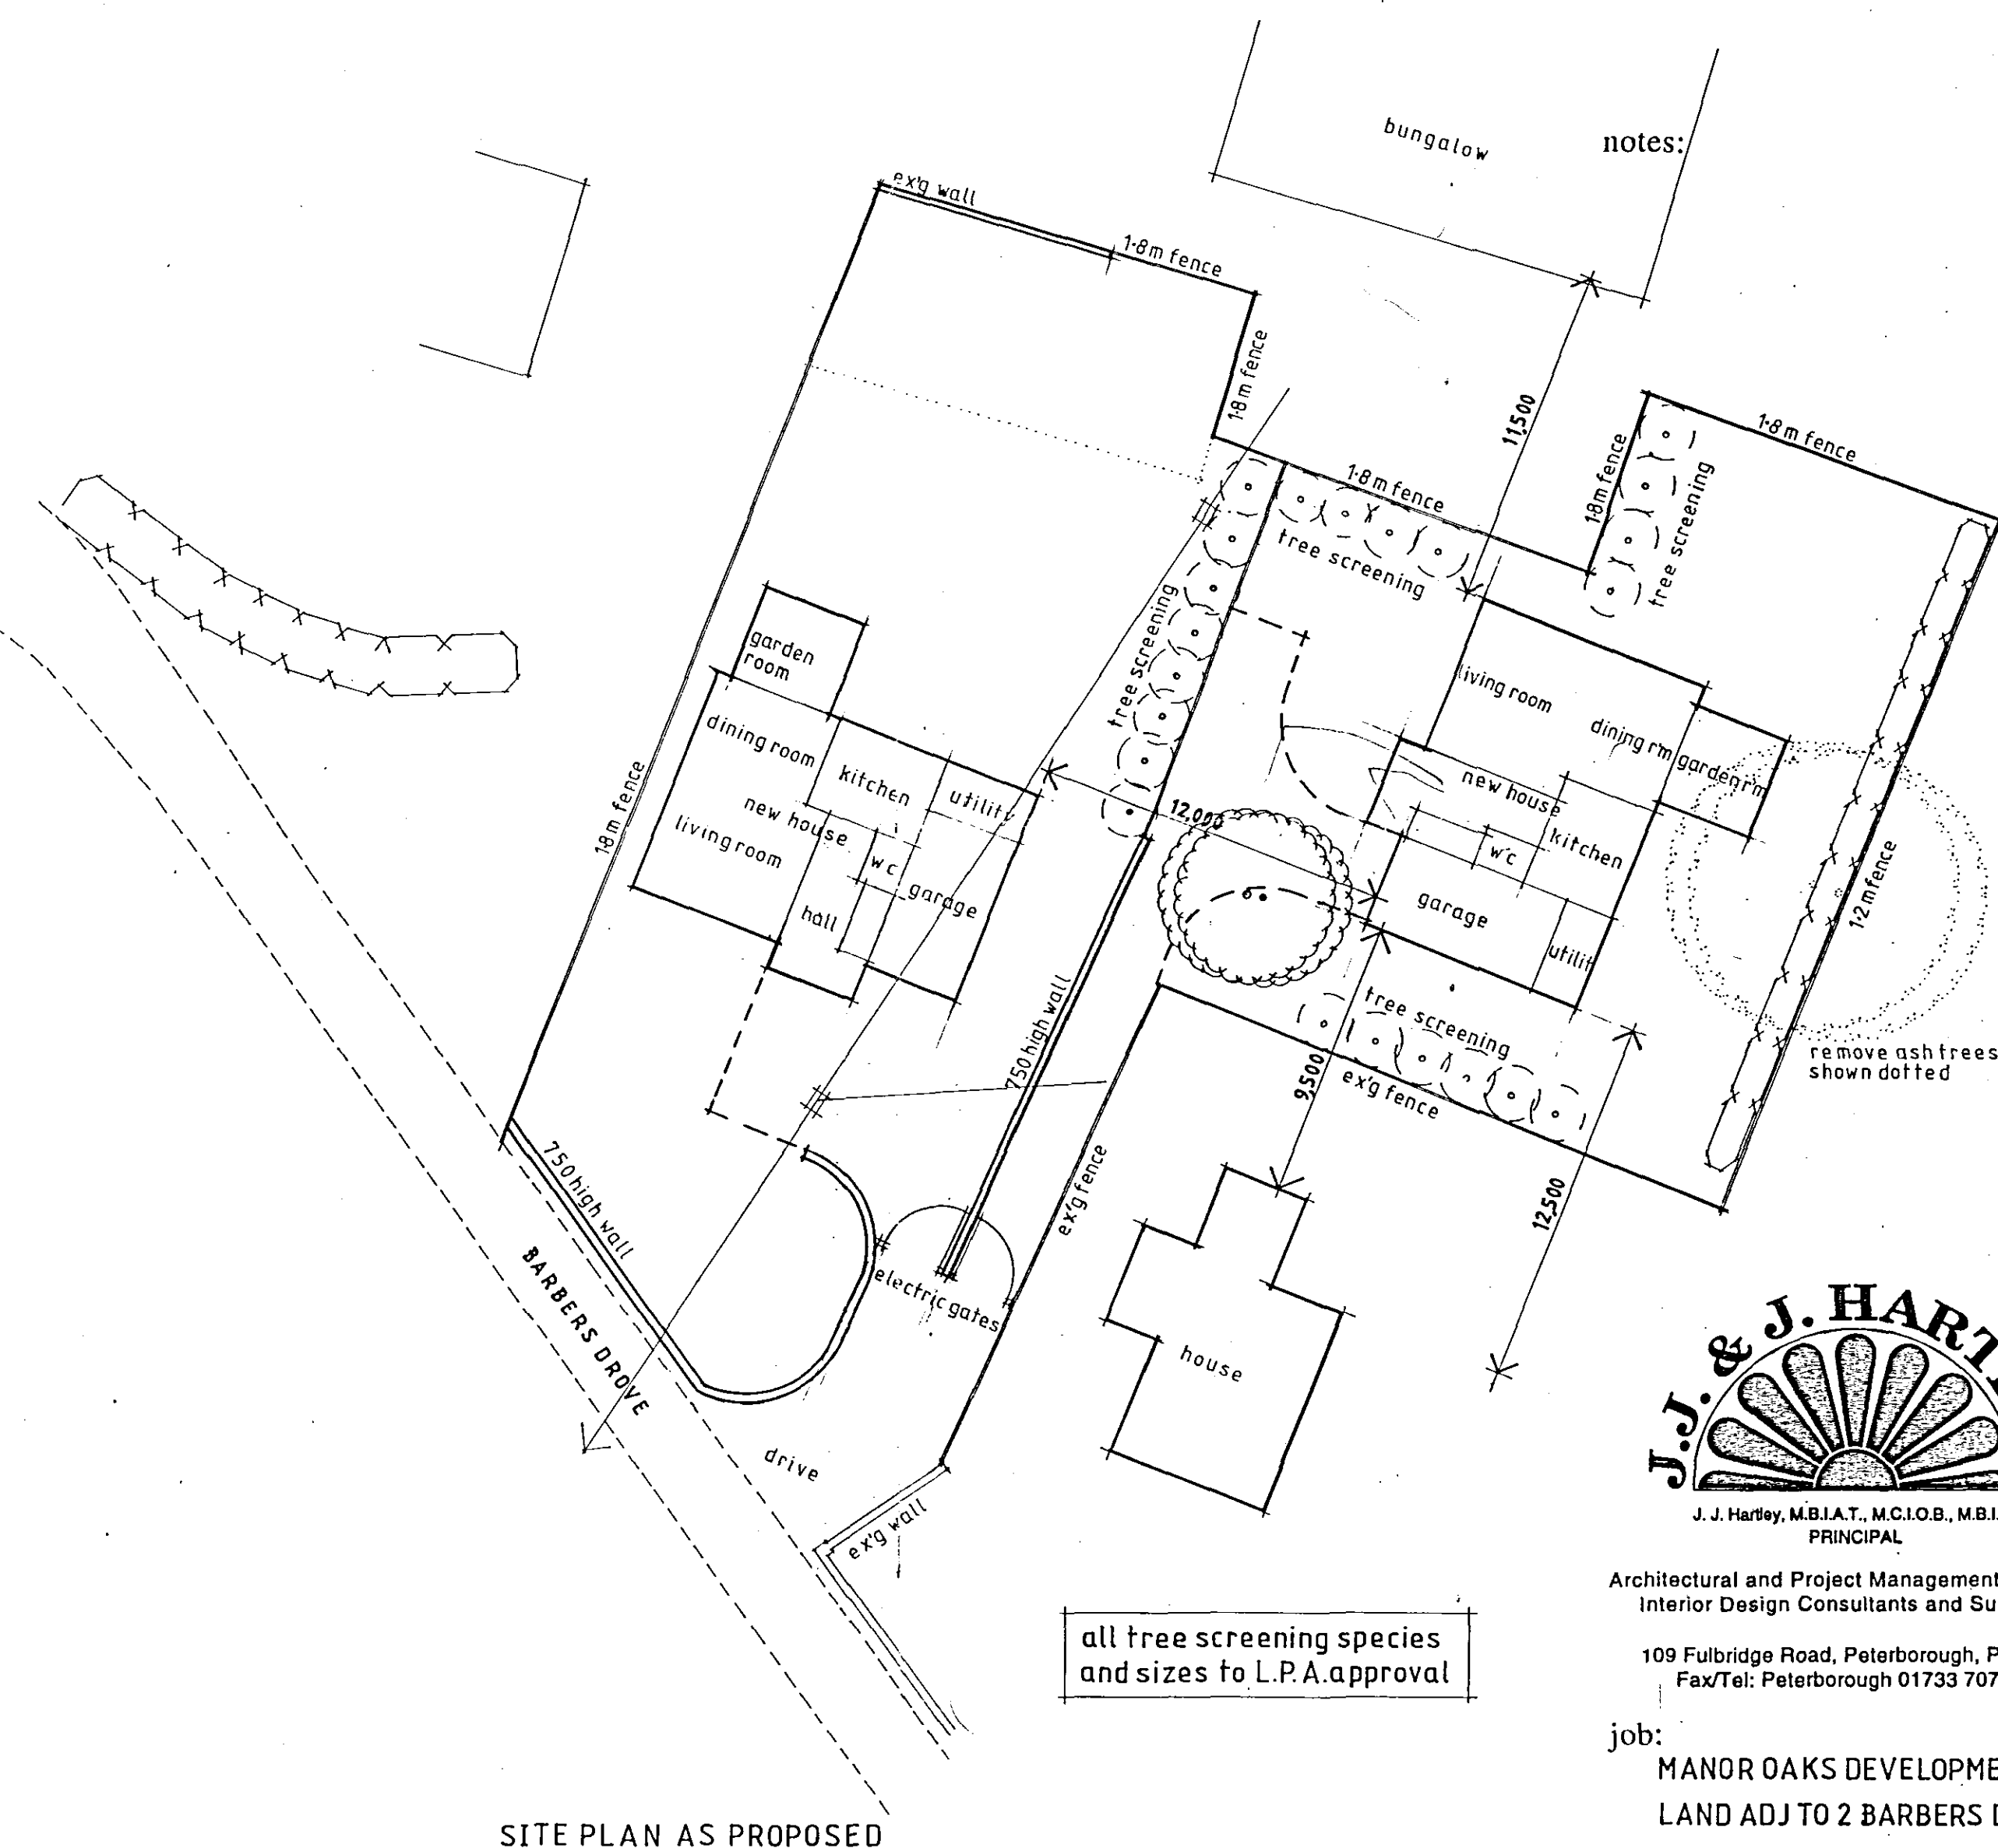

LEVELS RELATED TO MANHOLE COVER IN
BARRERS DRIVE. ASSUMED VALUE 10.00m

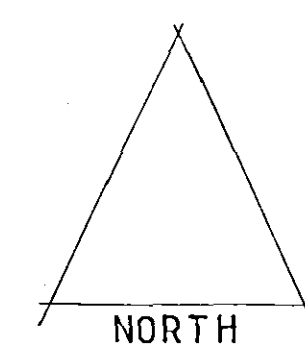

all tree screening species
and sizes to L.P.A. approval

SHDC
Planning & Development
15 MAR 2005
Ref: 0350/05

J. J. & J. HARTLEY
J. J. Hartley, M.B.I.A.T., M.C.I.O.B., M.B.I.M.
PRINCIPAL

**Architectural and Project Management Services
Interior Design Consultants and Surveyors**

109 Fulbridge Road, Peterborough, PE1 3LE
Fax/Tel: Peterborough 01733 707012

job: MANOR OAKS DEVELOPMENTS LTD
LAND ADJ TO 2 BARBERS DROVE
CROWLAND
LINCS

2no detached dwellings

drg:

Site plans

scale: 1 / 200.
date: 8 : 3 : 05.
drawn by: D.H.
drg. no.: 3890 / 4.

DETERMINED
PLAN