




revisions:
A.8:3:05: Bed 2 window added to North Elevation D.H.

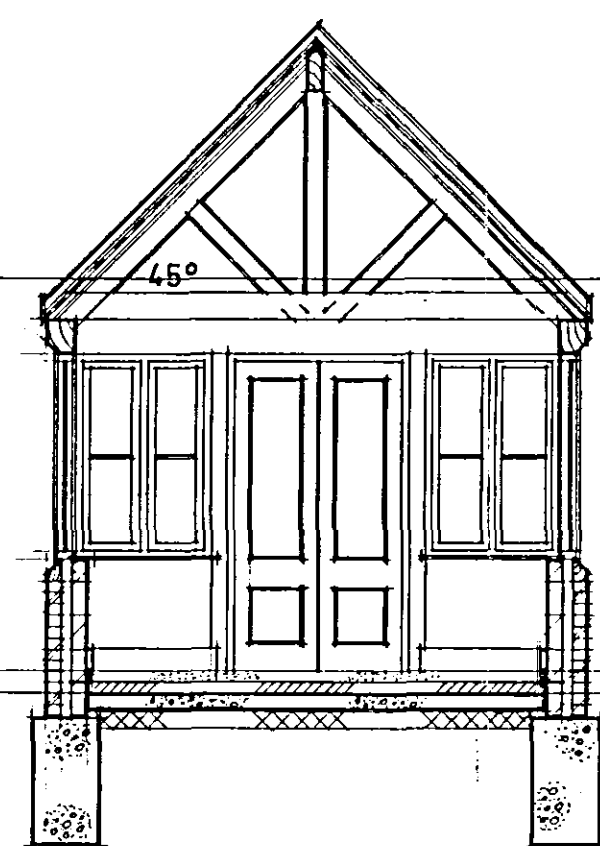


SECTION DD

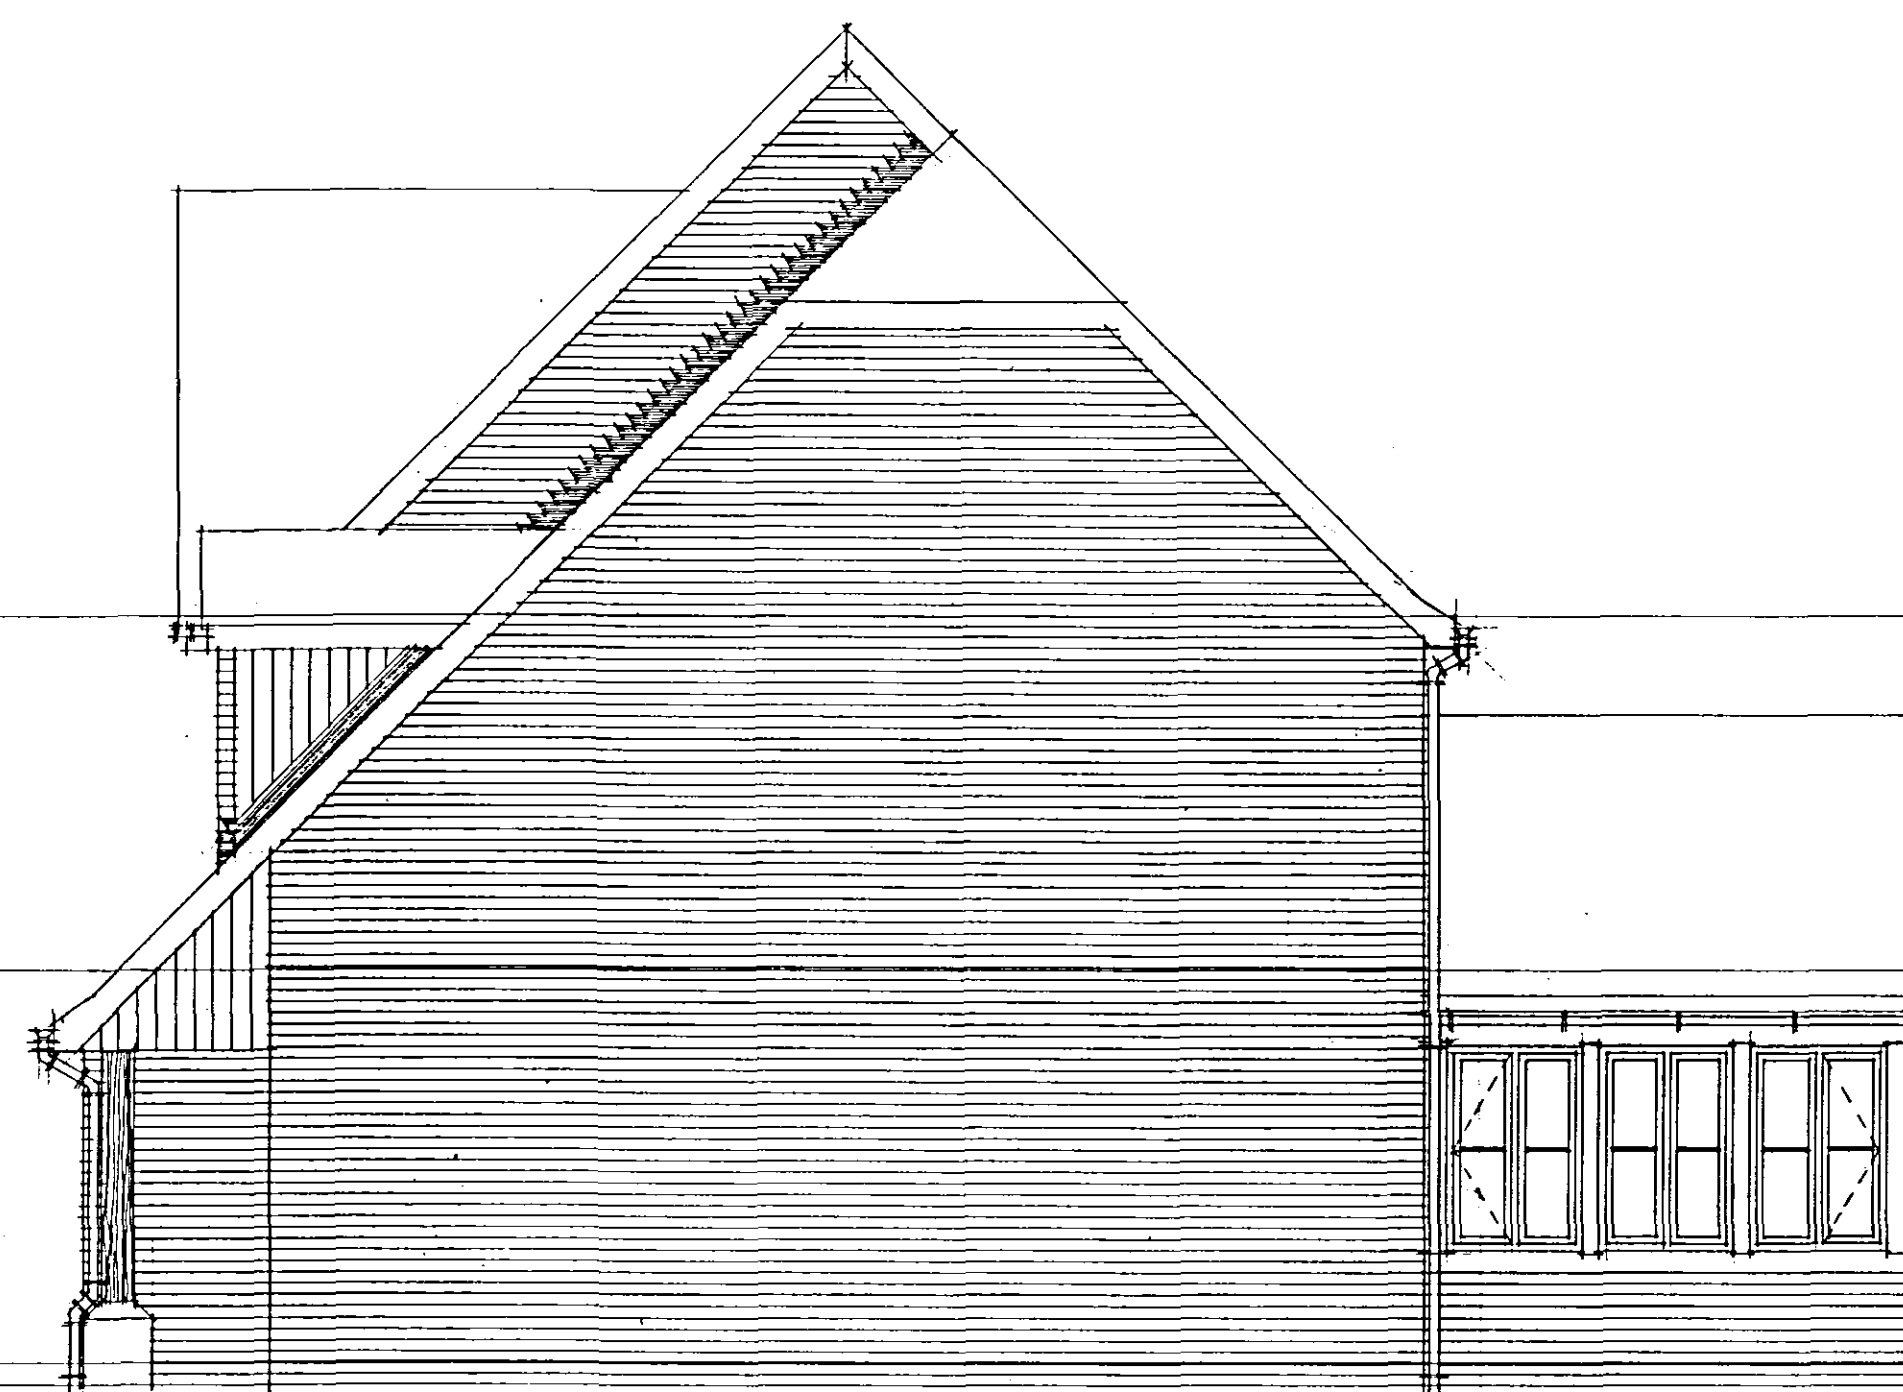

SIDE ELEVATION

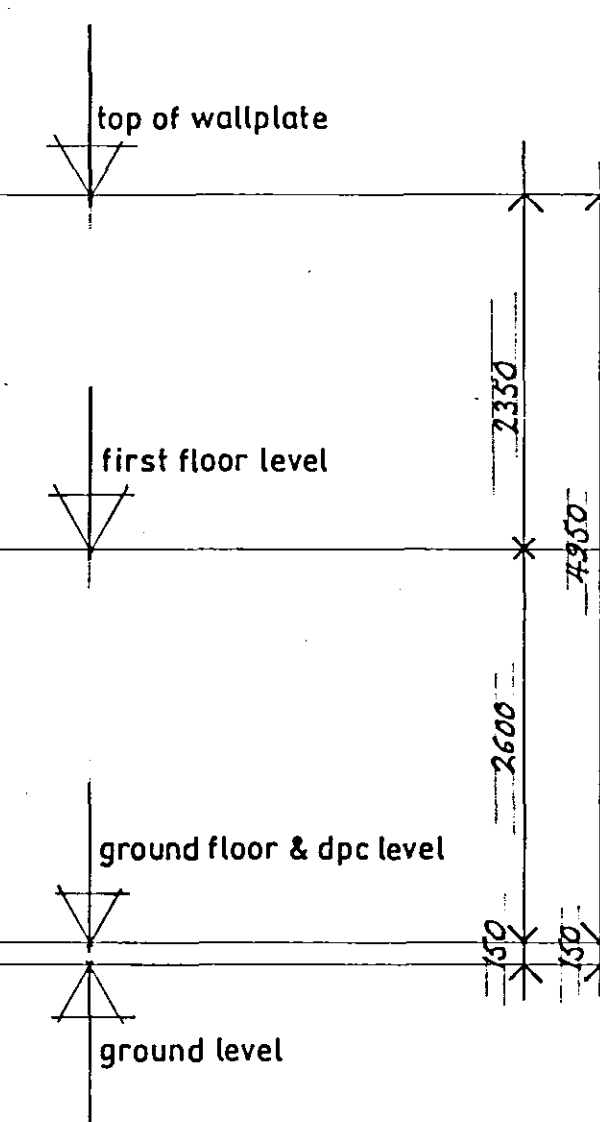


notes:

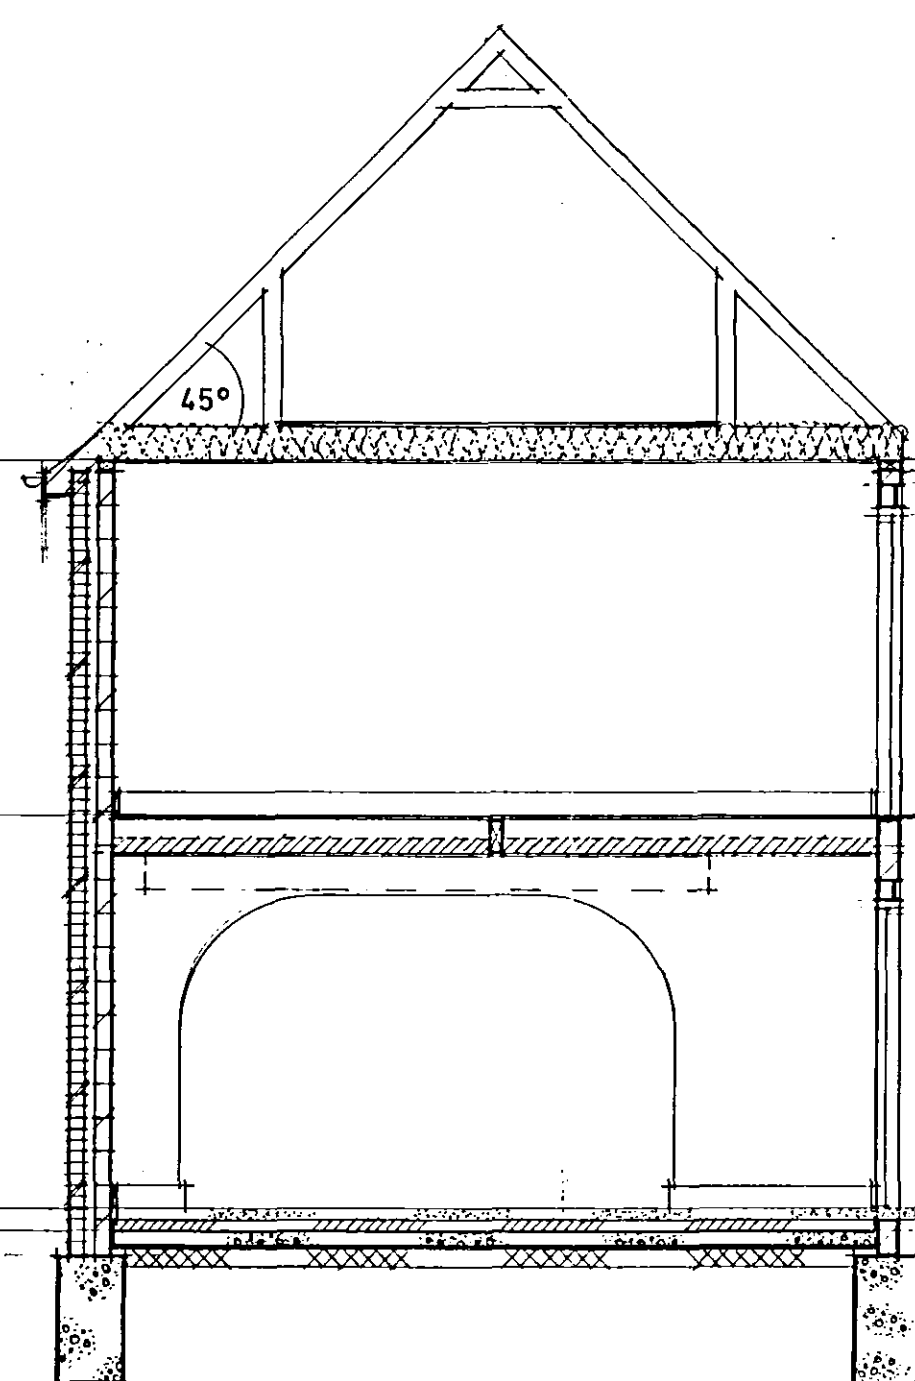


SECTION CC



REAR ELEVATION

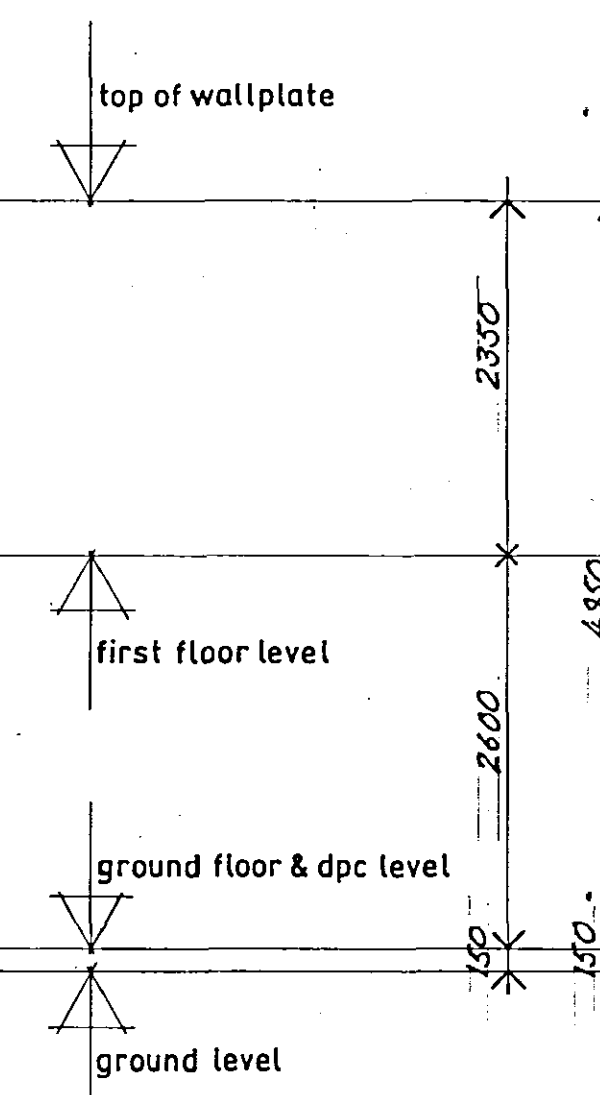

SHDC
Planning & Development
15 MAR 2005
Ref: 0350/05

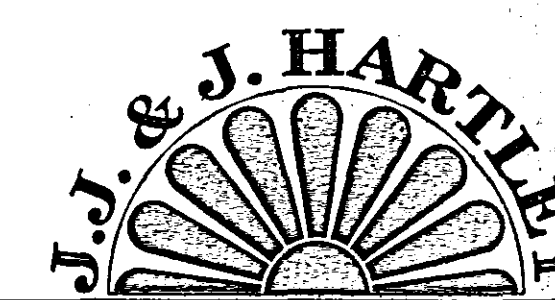

J. J. Hartley, M.B.I.A.T., M.C.I.O.B., M.B.I.M.
PRINCIPAL

Architectural and Project Management Services
Interior Design Consultants and Surveyors

109 Fulbridge Road, Peterborough, PE1 3LE
Fax/Tel: Peterborough 01733 707012

job:
MANOR OAK DEVELOPMENTS LTD
LAND ADJ TO 2 BARBERS DROVE
CROWLAND
LINCS

2 no. detached dwellings

drg:

Sections and elevations

DETERMINED
PLAN

scale: 1/50
date: 1:3:05
drawn by: D.H.
drg. no.: 3890/3A