


This drawing is copyright and may not be altered, traced, copied, photographed or used for any purpose other than that for which it is issued without written permission from J. J. Hartley.

revisions:
A. 8.3.05 windows added to living room, dining room & bed 2. D.H.




SIDE ELEVATION

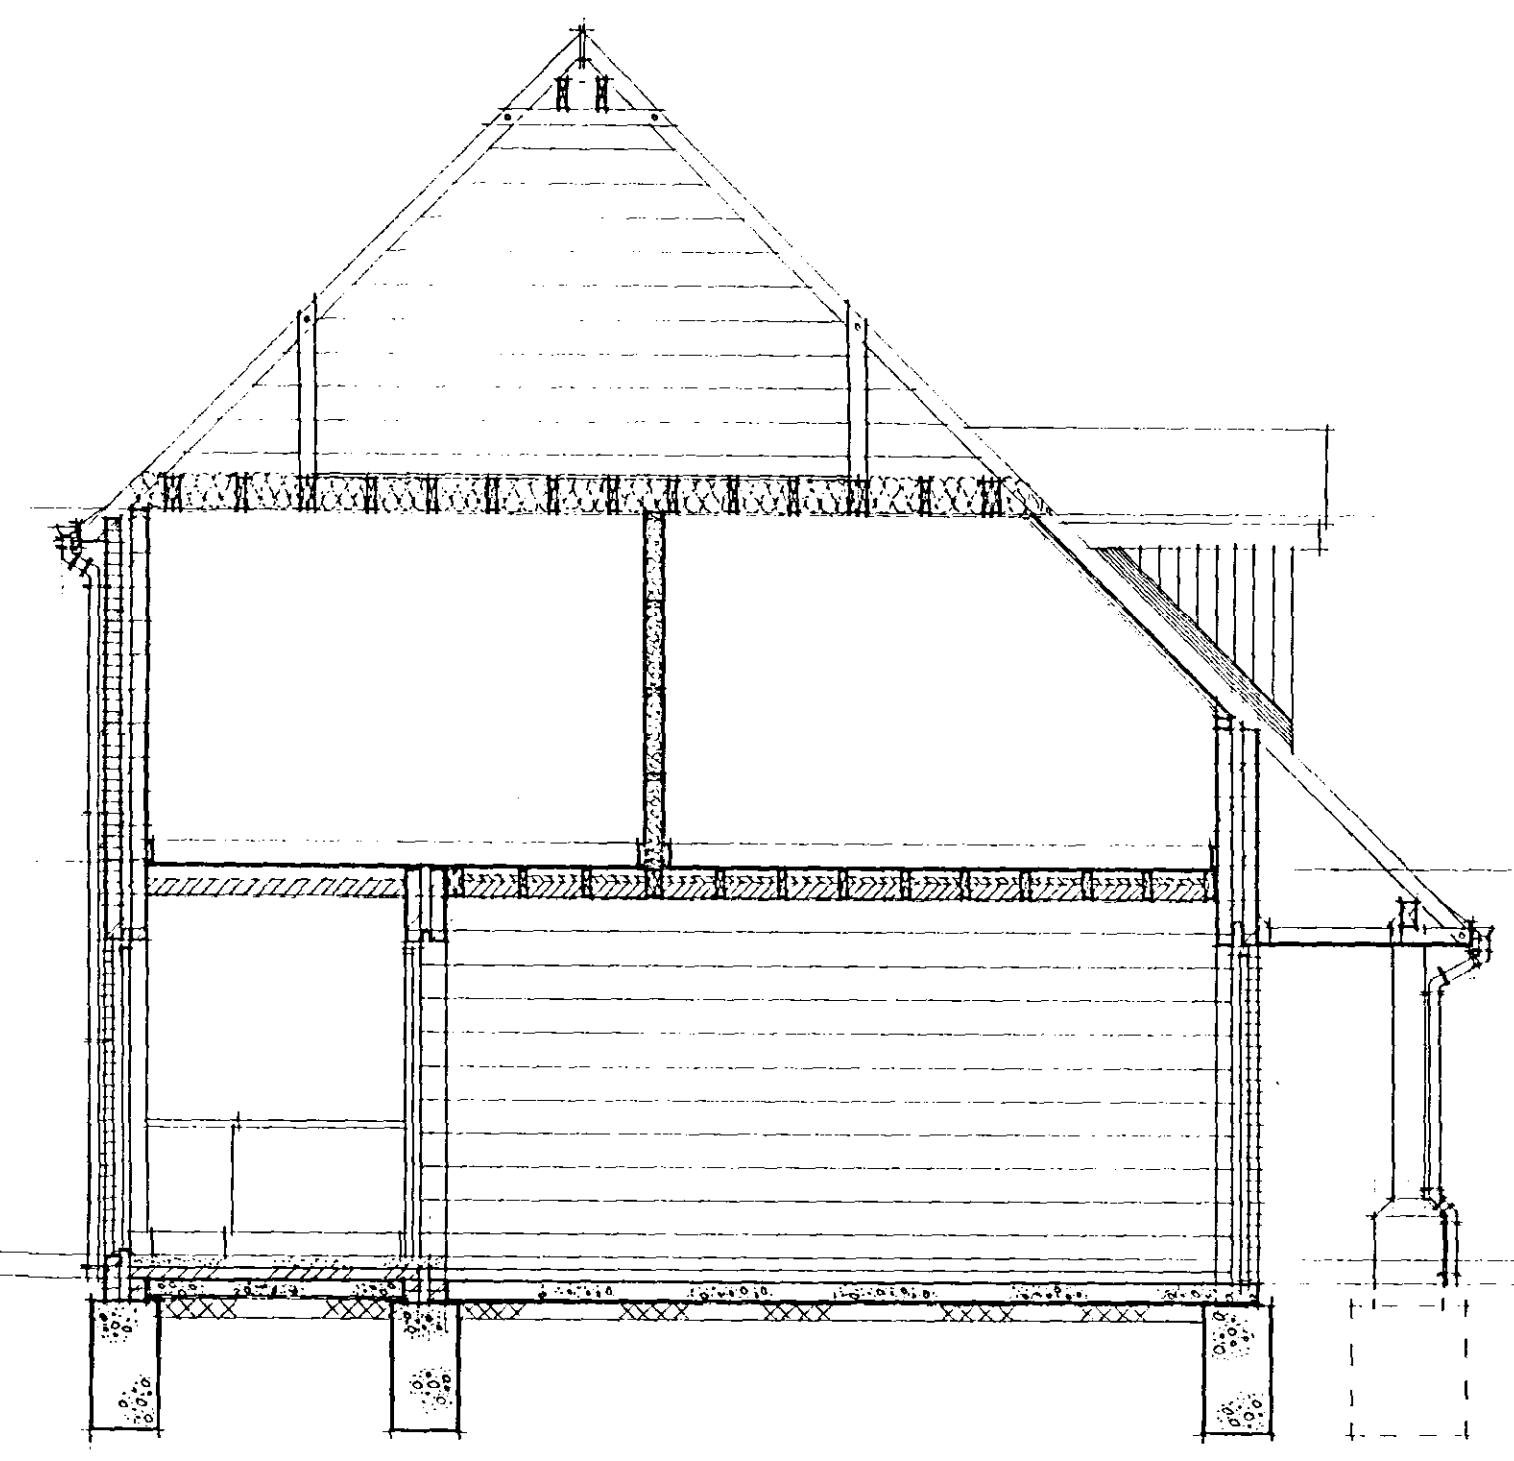

SECTION BB



FRONT ELEVATION

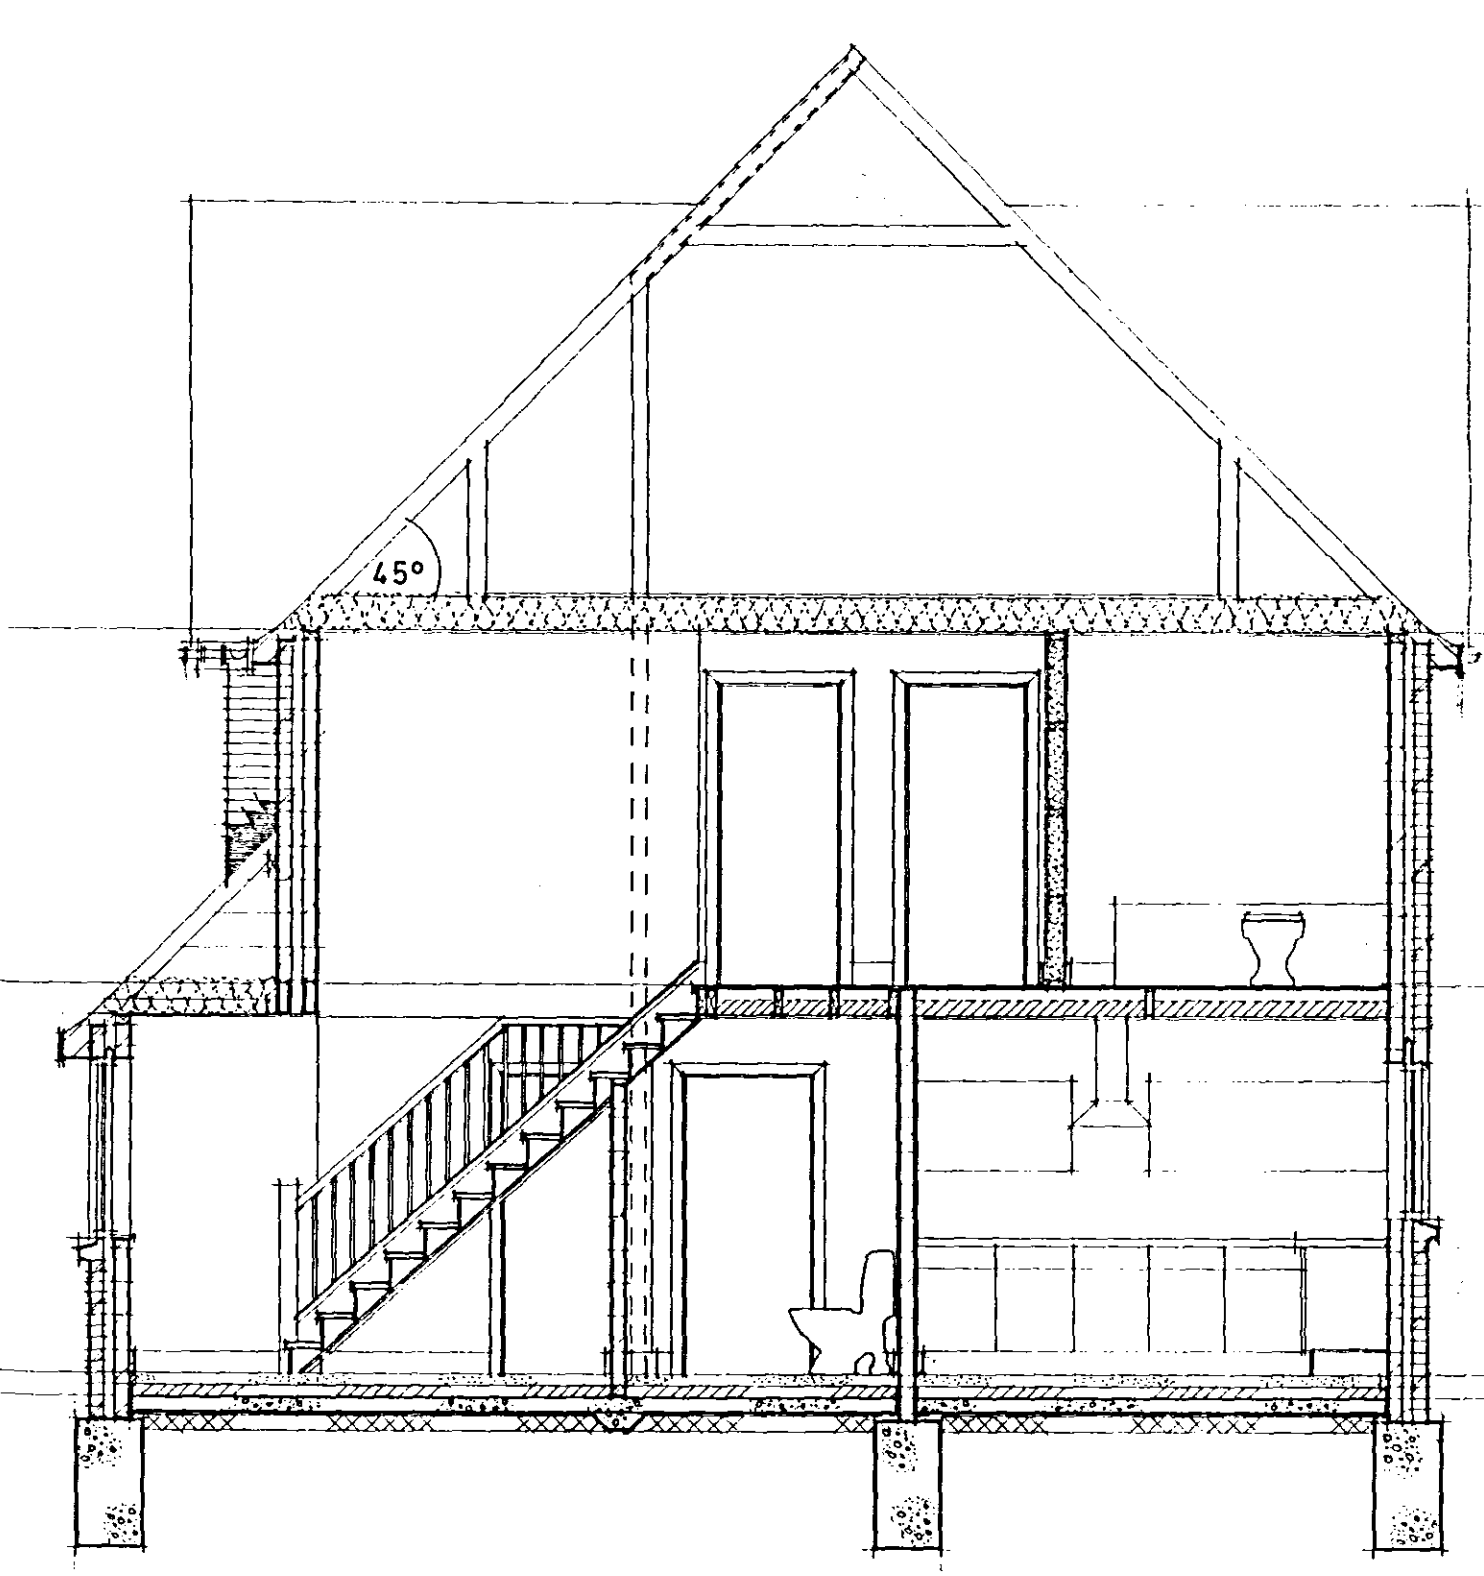

SECTION A A

SHDC
Planning & Development
15 MAR 2005
Ref: 0350105

J. J. & J. HARTLEY
J. J. Hartley, M.B.I.A.T., M.C.I.O.B., M.B.I.M.
PRINCIPAL

Architectural and Project Management Services
Interior Design Consultants and Surveyors

109 Fulbridge Road, Peterborough, PE1 3LE
Fax/Tel: Peterborough 01733 707012

job:
MANOR OAK DEVELOPMENTS LTD
LAND ADJ TO 2 BARBERS DROVE
CROWLAND
Lincs

2no. detached dwellings

drg:

Sections and elevations

**DETERMINED
PLAN**

scale: 1/50
date: 1.3.05
drawn by: P.H.
drg. no.: 3890/2 A.