

Finishes:
 Roof: Interlocking concrete
 tiles to match existing
 Walls: Facing brickwork to
 match existing
 Windows: White UPVC frames
 to match existing




FRONT ELEVATION




SIDE ELEVATION




REAR ELEVATION

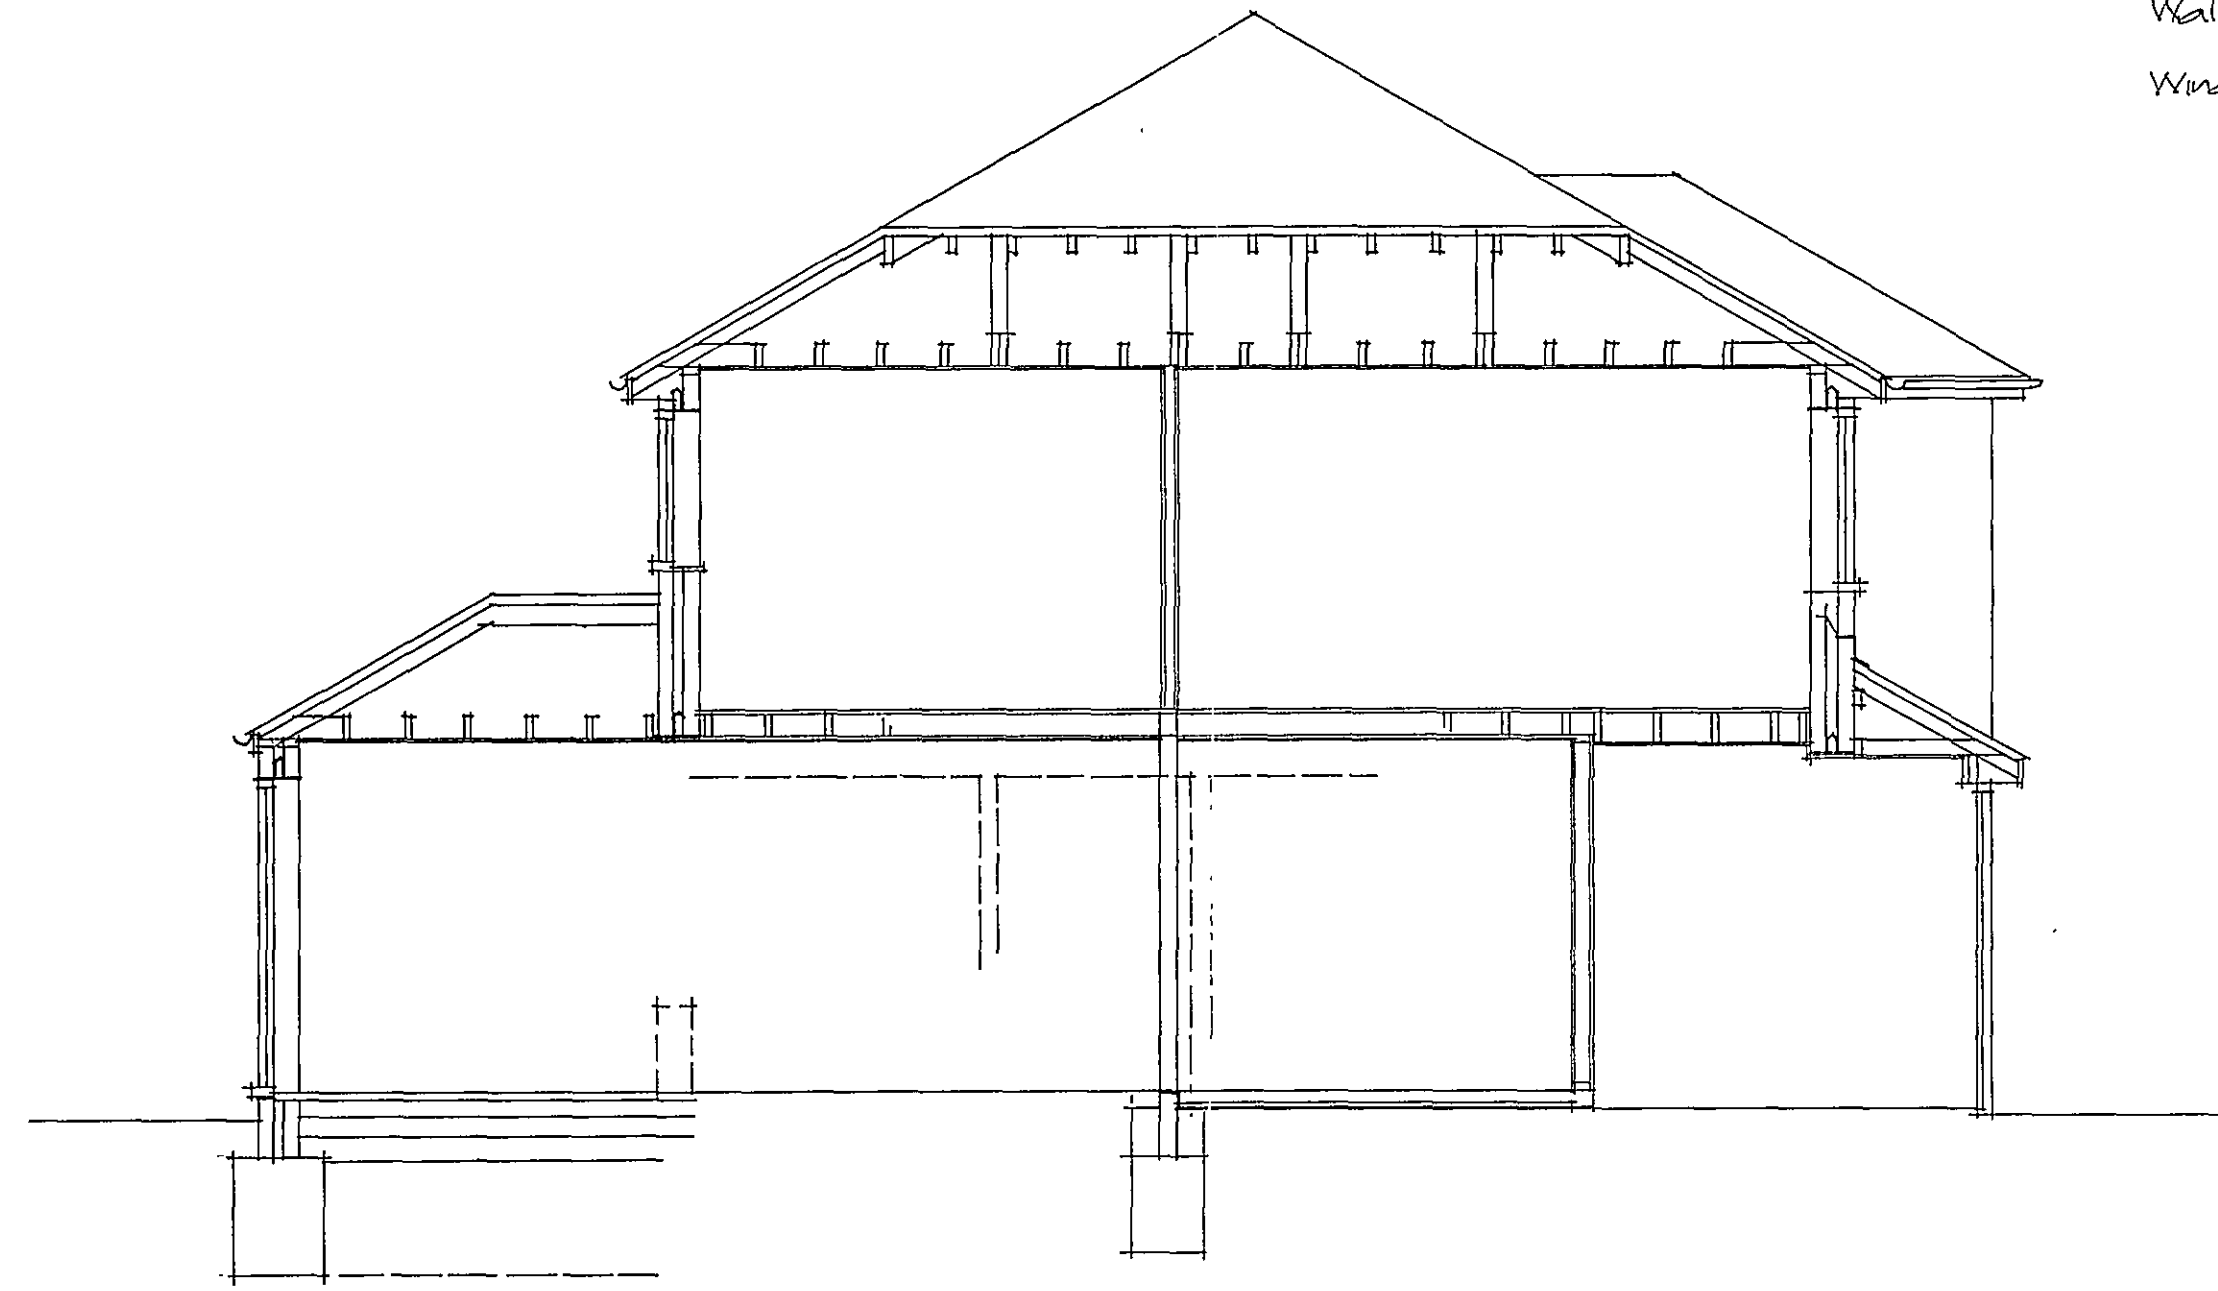



SECTION.

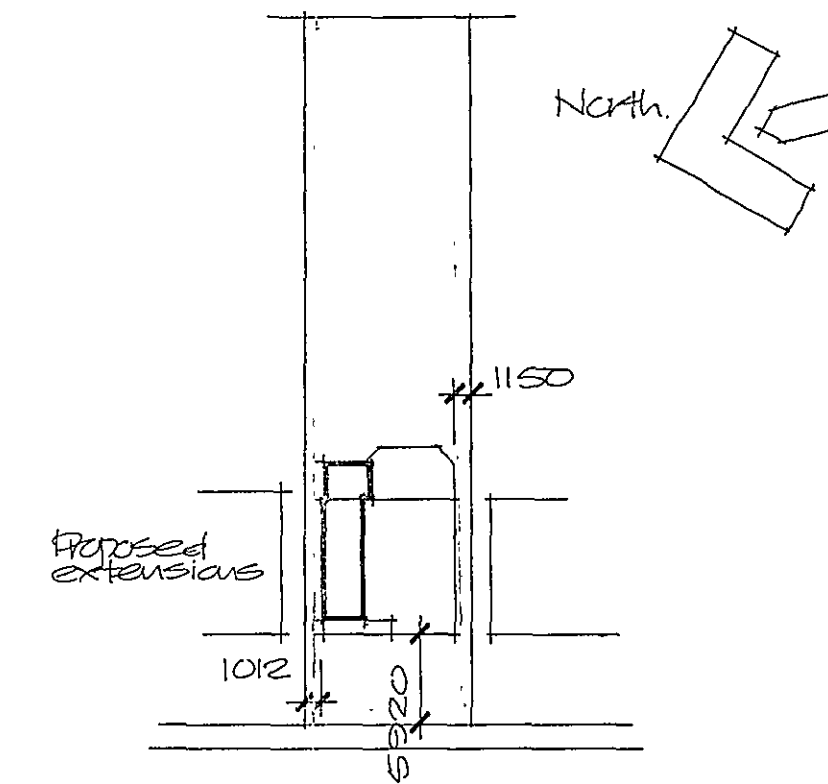

BLOCK PLAN Scale 1:500

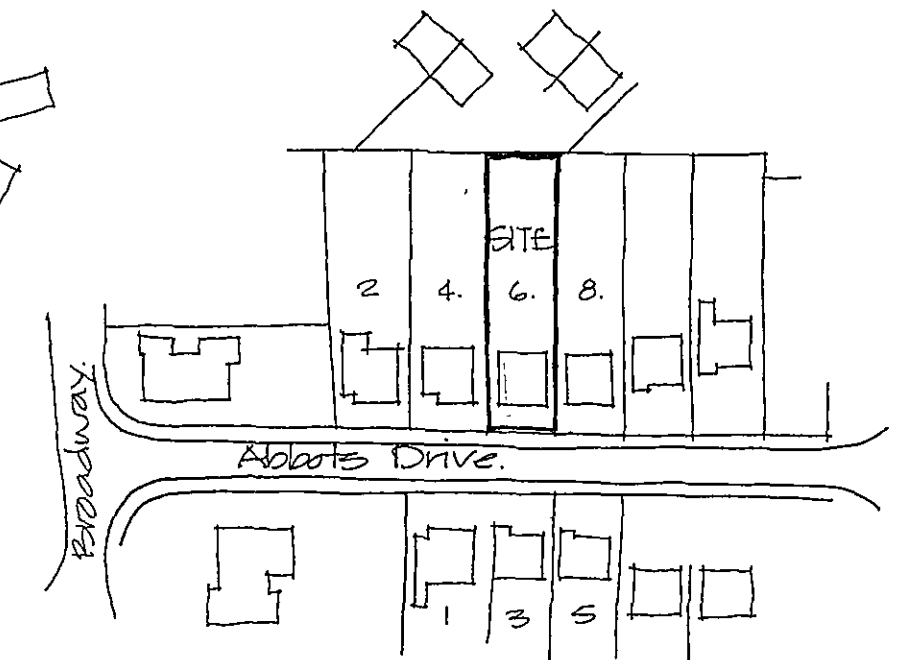

LOCATION PLAN Scale 1:1250

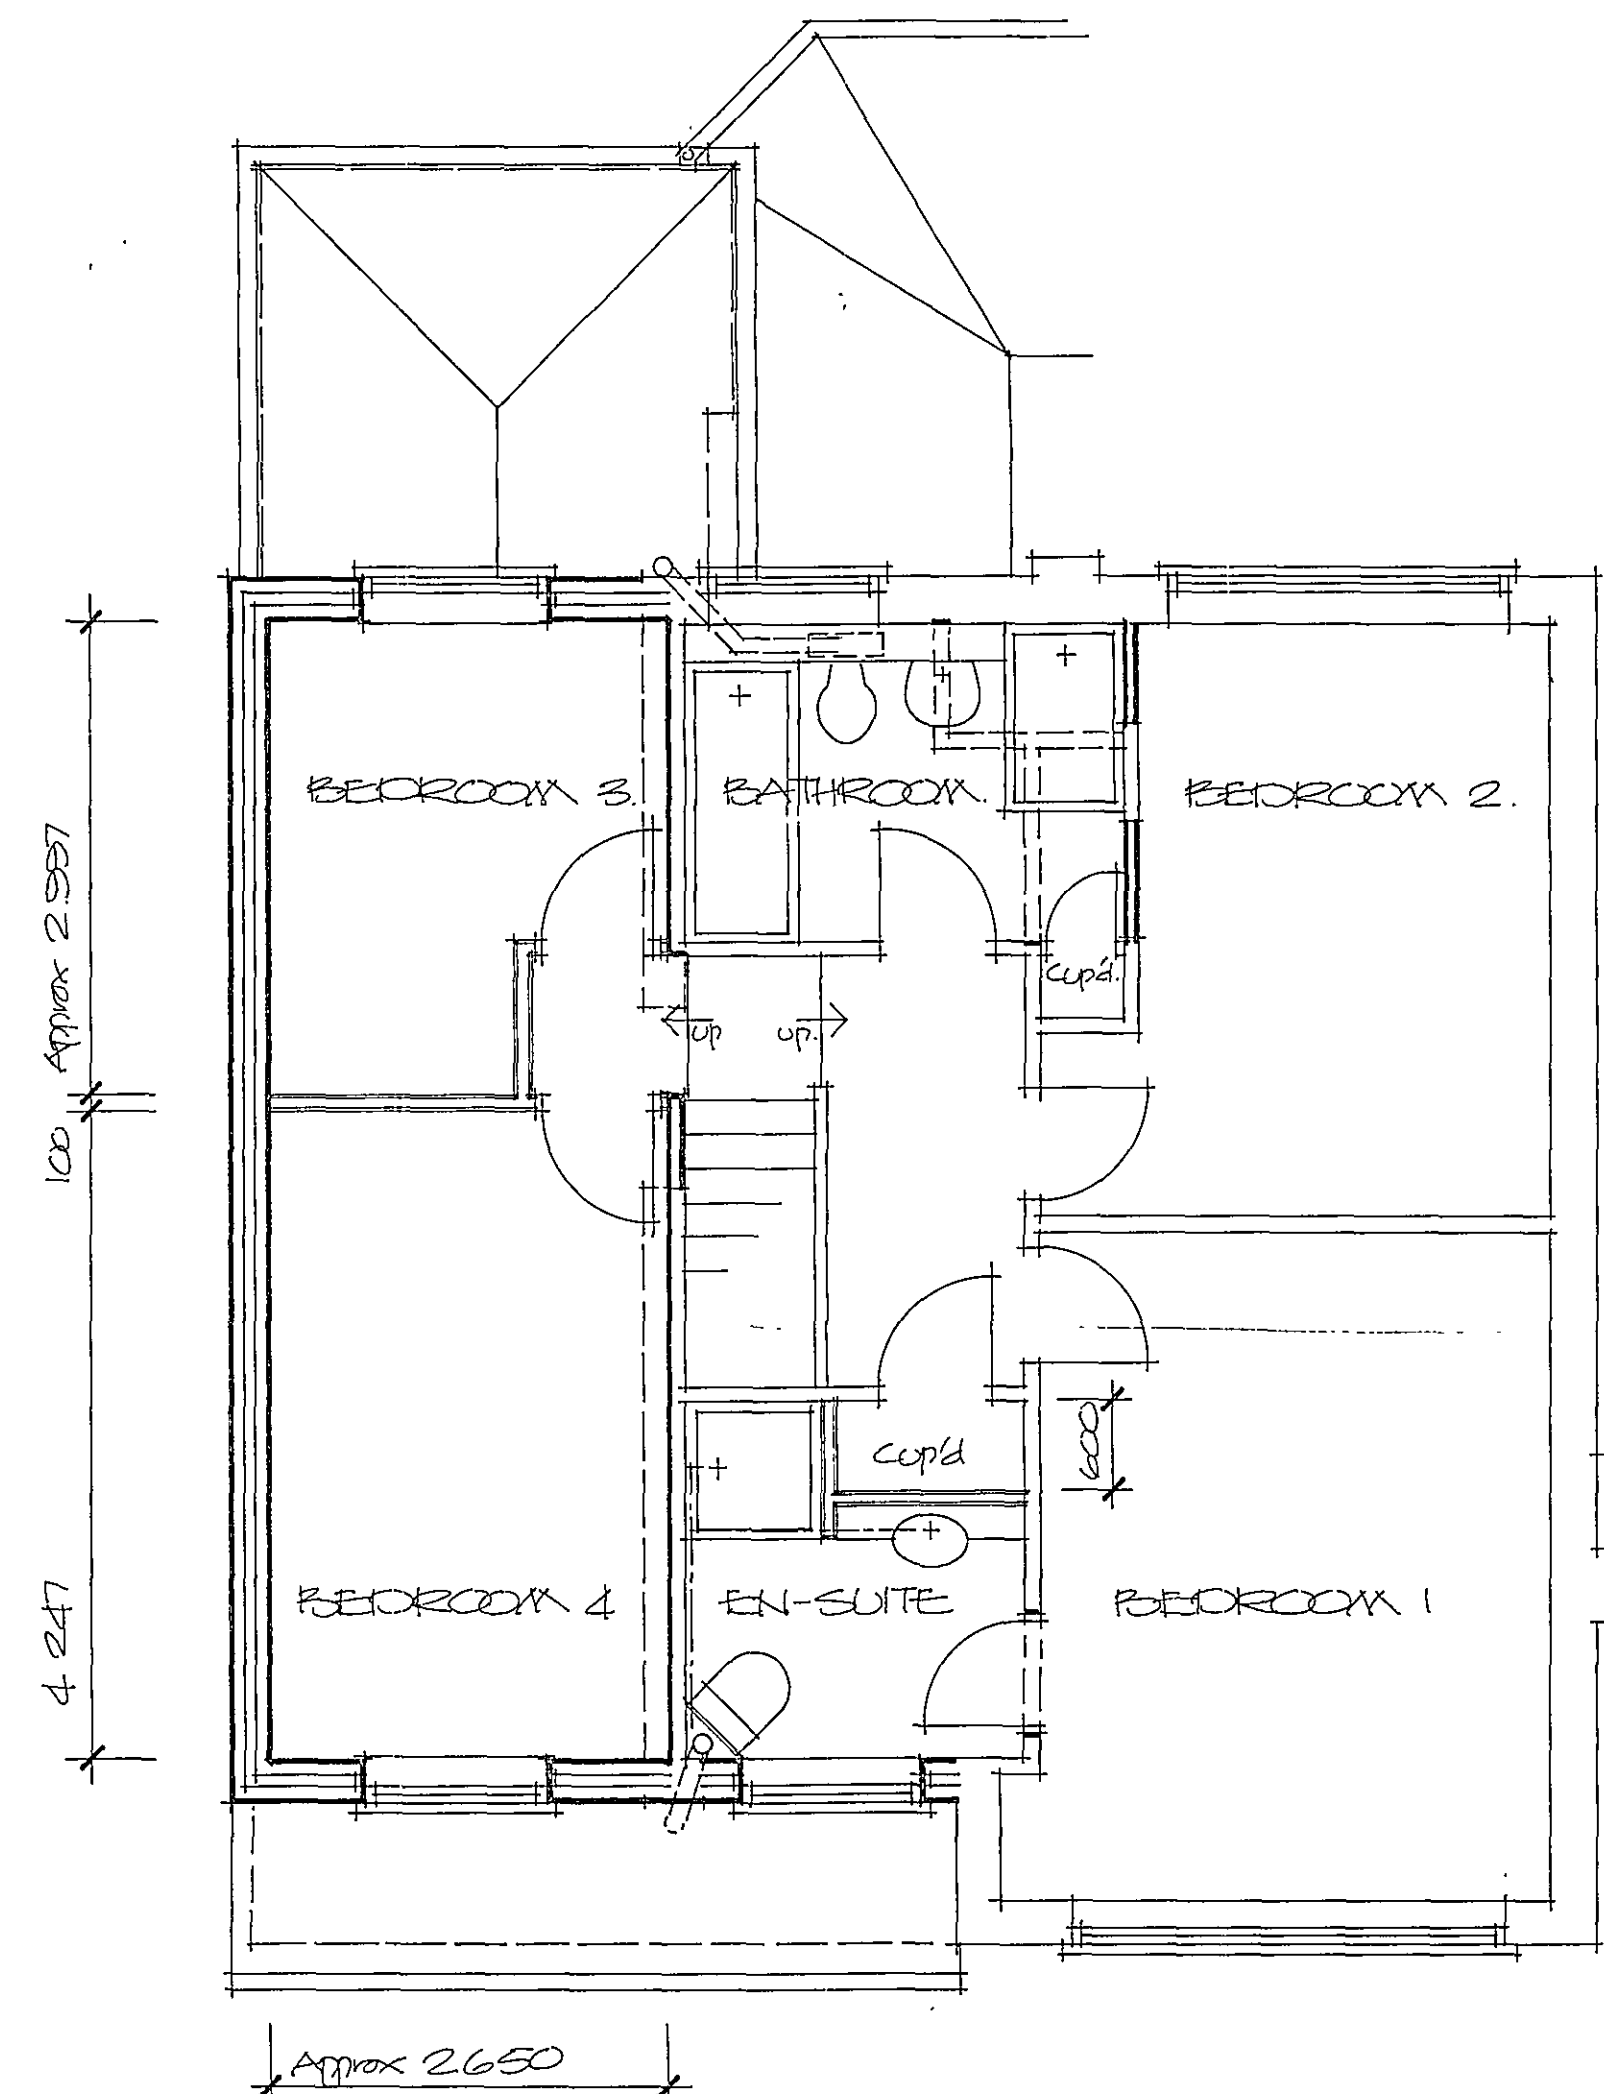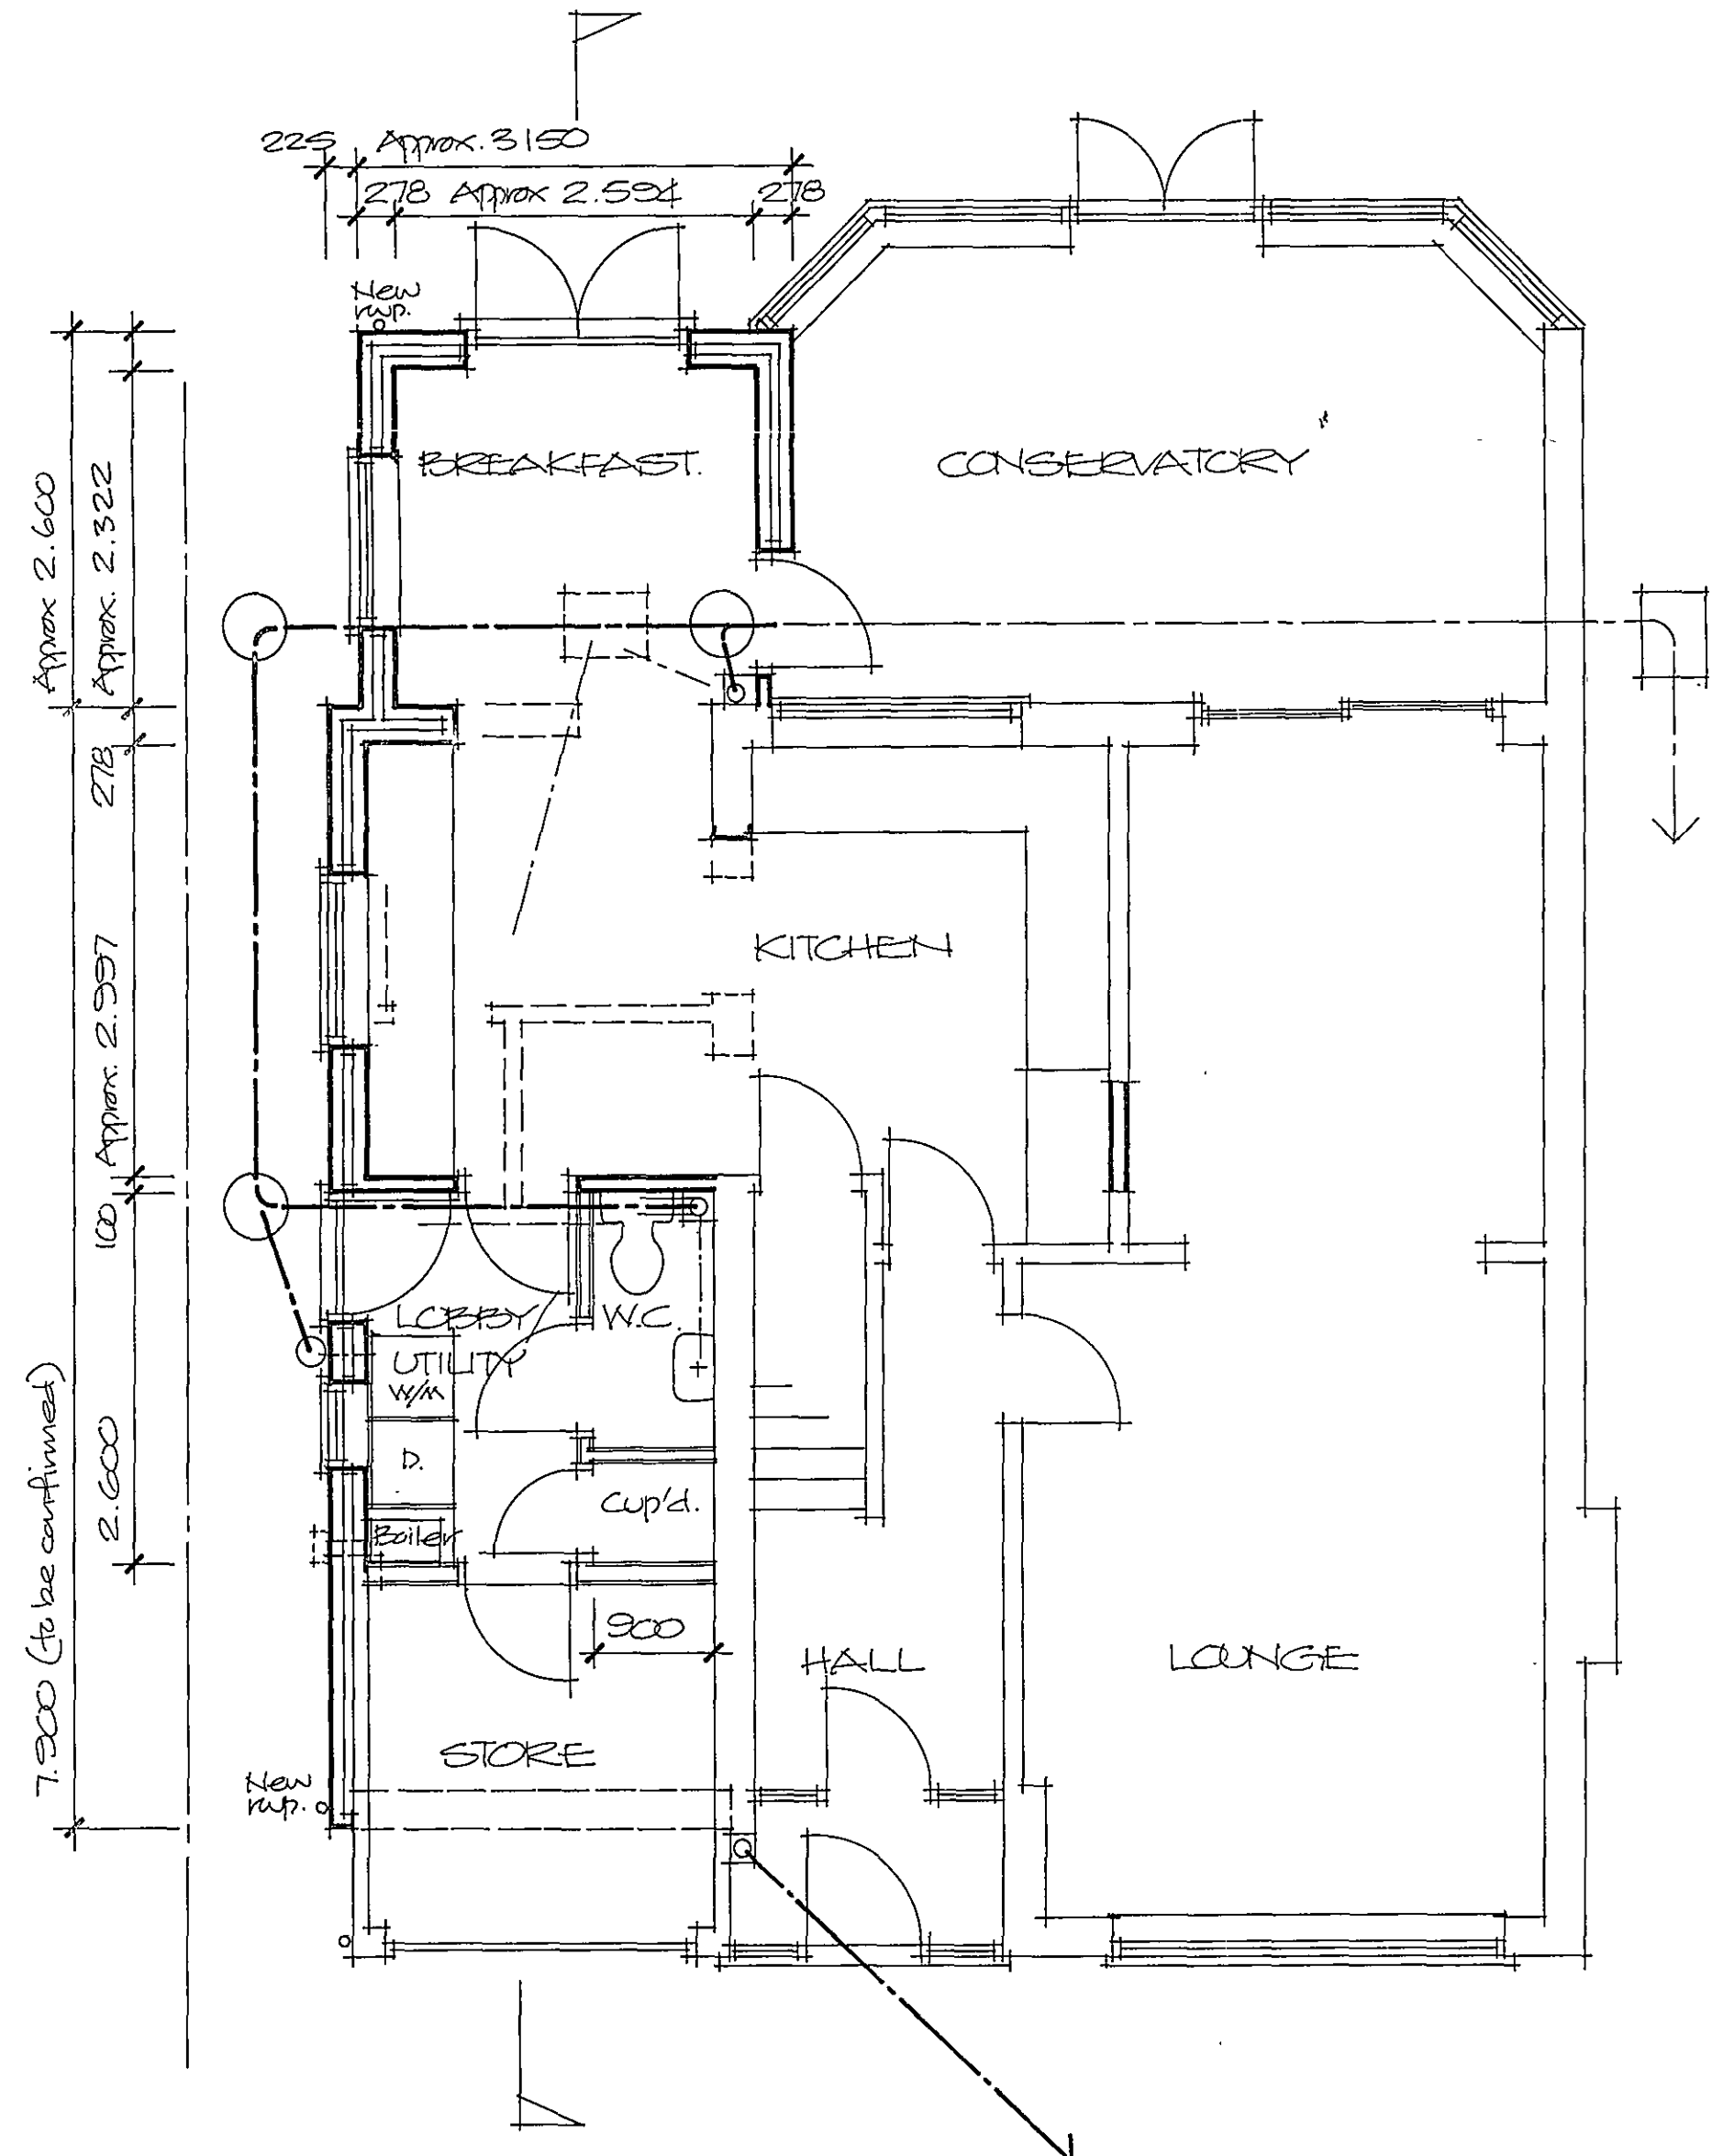

SHDC
 Planning & Development
 19 MAR 2007
 Ref: 0352/07

DETERMINED
 PLAN

Project
**PROPOSED EXTENSIONS AND
 ALTERATIONS TO HOUSE,
 6 ABBOTS DRIVE, CROWLAND.**

Client
MR & MRS A McDONALD

ALAN HORNSBY
 ARCHITECTURAL SERVICES LTD

"Little Acre"
 Peak Hill, Cowbit,
 Spalding, Lincs. PE12 6AW
 Tel. Holbeach (01406) 380591

Scale 1:50 & 1:100 Dwg. no 07/11/02
 Date March 2007