

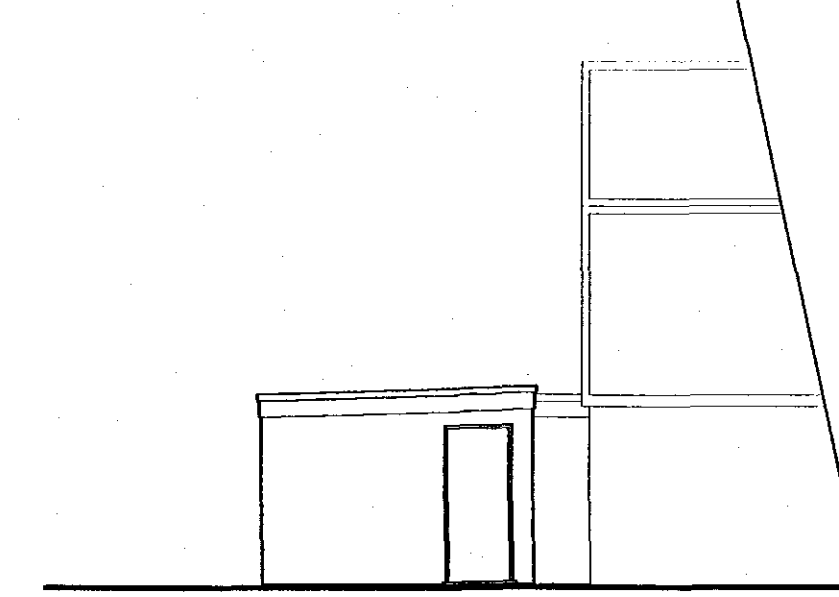
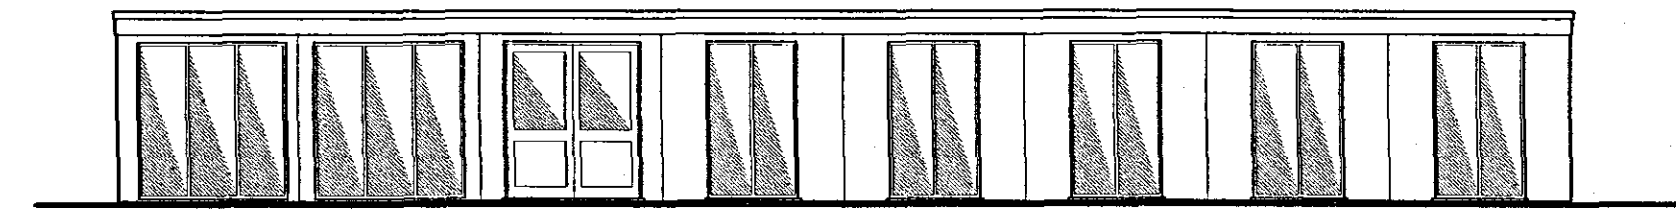


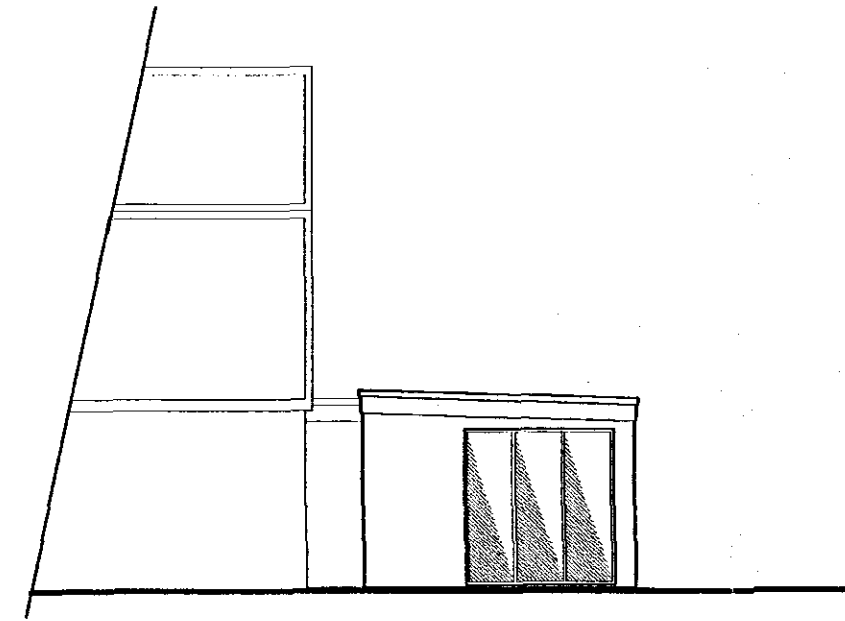

PROPOSED FRONT ELEVATION 1:100

PROPOSED SIDE ELEVATION 1:100

PROPOSED REAR ELEVATION 1:100

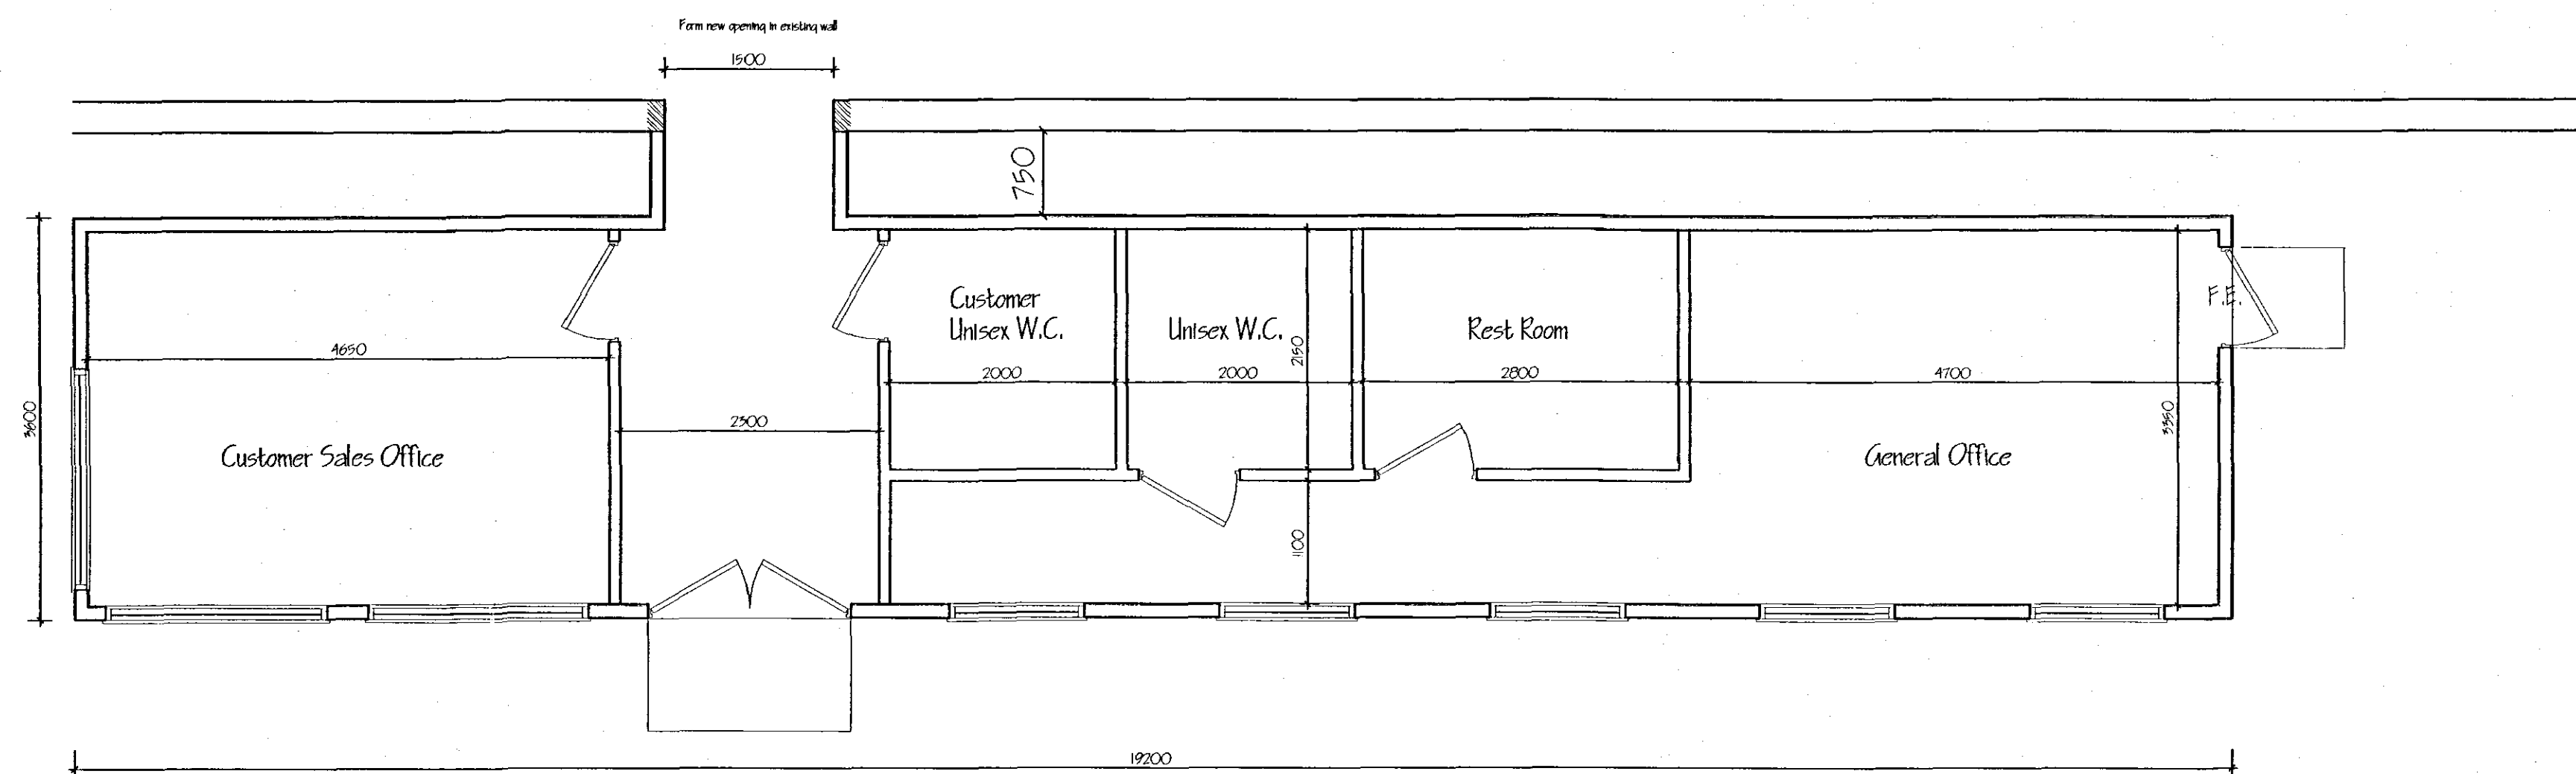

PROPOSED GROUND FLOOR PLAN 1:50

A	CLIENT'S AMENDMENTS	FEB '08
ref.	revision	date

G. R. MERCHANT LTD.

LENG AMICE TWO

**ARCHITECTURAL, STRUCTURAL
AND LAND DRAINAGE
CONSULTANTS**

4 Wrights Mews
12A Park Road, Holbeach,
Spalding, Lincs. PE12 7EE
Tel: 01406 490800
Fax: 01406 425744
E-Mail: gr.merchant@btconnect.com

Project
OFFICES, WORKSHOP & DISPLAY AREA
POSTLAND ROAD
CROWLAND
Lincs

Client CROWLAND CARAVANS & CAMPING

Drawing

NEW OFFICE ELEVATIONS
NEW OFFICE FLOOR PLAN

Job Ref. 1723-07	Drawing No. 04A
---------------------	--------------------

Date	Drawn
JAN 2008	SLB

Scales AS NOTED	
-------------------------------	--

[illegible]

SHDC
Planning & Development
25 MAR 2008
Ref: 0367/08

**DETERMINED
PLAN**