




PROPOSED SOUTH ELEVATION 1:100

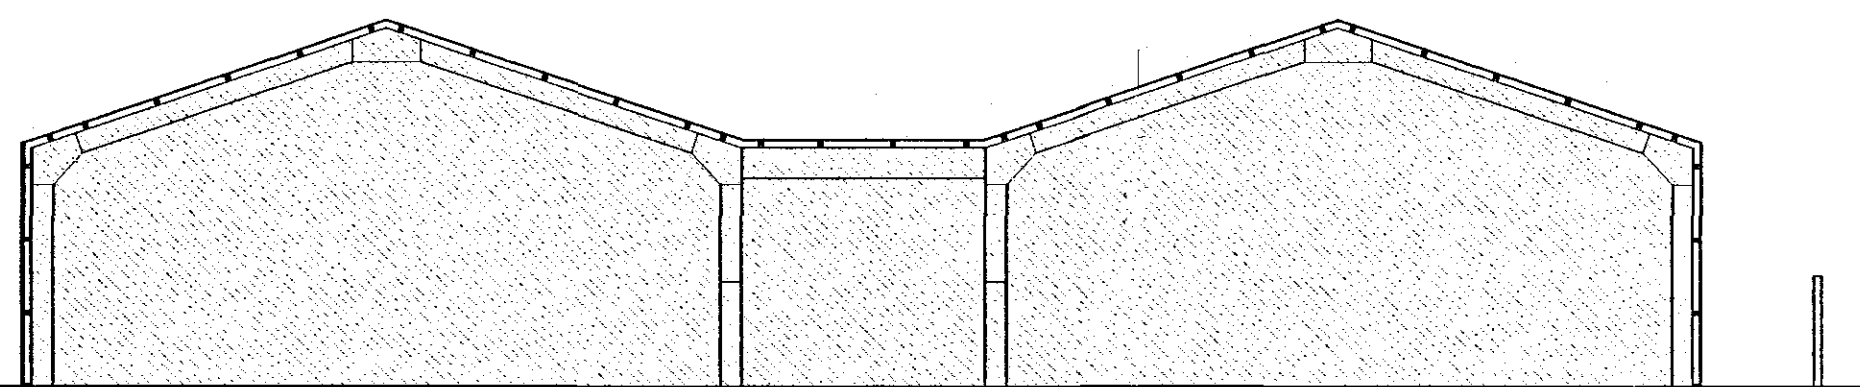

PROPOSED EAST ELEVATION 1:100

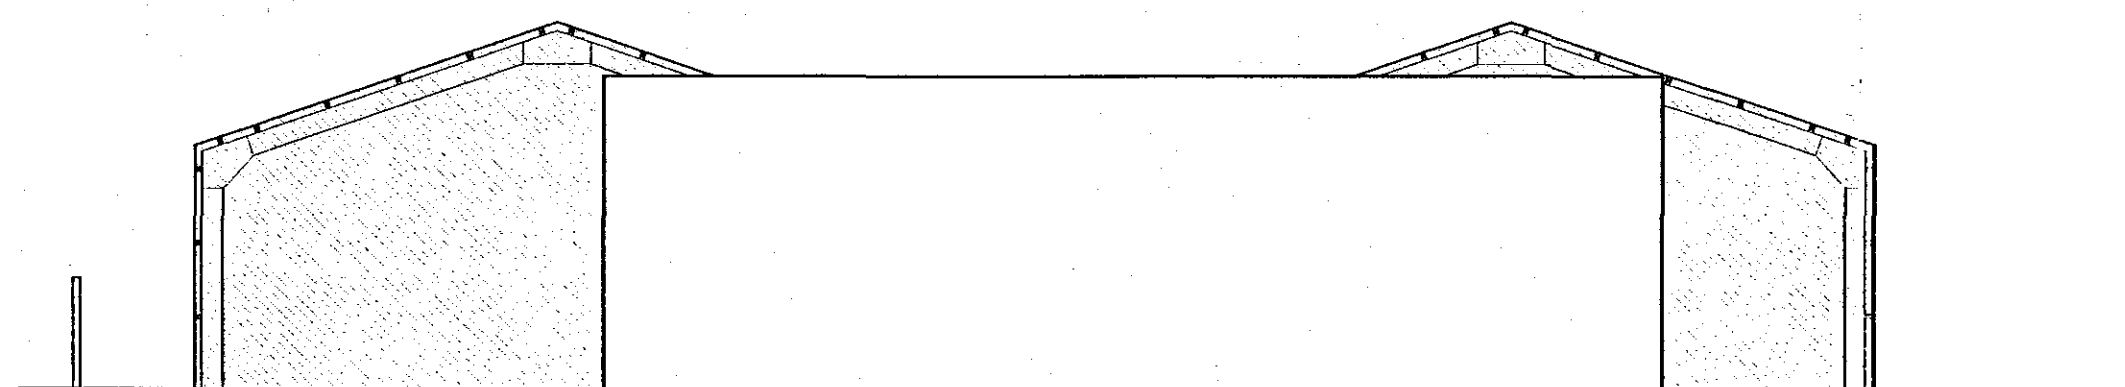

PROPOSED WEST ELEVATION 1:100

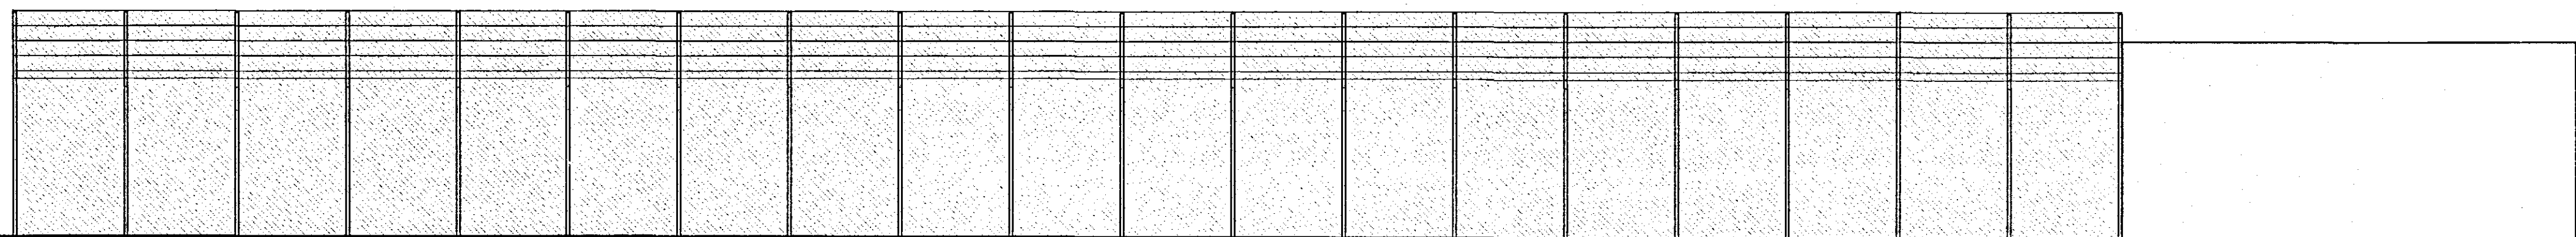

PROPOSED NORTH ELEVATION 1:100

ref	revision	date
A	CLIENT'S AMENDMENTS	FEB '08

G. R. MERCHANT LTD.
I. ENG AMICE FIWO
**ARCHITECTURAL, STRUCTURAL
AND LAND DRAINAGE
CONSULTANTS**
4 Wrights Mews
12A Park Road, Holbeach,
Spalding, Lincs. PE12 7EE
Tel: 01406 490800
Fax: 01406 425744
E-Mail: gr.merchant@btconnect.com

Project
OFFICES, WORKSHOP & DISPLAY AREA
POSTLAND ROAD
CROWLAND
Lincs

Client
CROWLAND CARAVANS & CAMPING

Drawing
TENT CANOPY ELEVATIONS

Job Ref.
1723-07

Drawing No.
03A

Date
JUN 2008

Drawn
SLB

Scales
1:100

DO NOT SCALE FROM THIS DRAWING
This drawing is copyright and may not be altered, traced, photographed or used for any other purpose other than that for which it is issued. The General Contractor is to check all dimensions on site and report any discrepancies to the Architect. All details shown on this drawing including foundations are based upon typical site conditions related to the area. No responsibility can be accepted for abnormal conditions which may be discovered during construction unless reported to the Architect in that design amendments may be considered. Site and surveys are recommended in respect of foundations suitable specific site conditions before foundation is undertaken. This drawing is issued in the amount of information contained and does not purport to contain a full specification of the works. It is issued as a contract document alone. The works will not be supervised or inspected on site by G.R. Merchant or any representative thereof. It is the duty of their appointed agents responsibility to control workmanship, substitution of materials, adherence to specification, variations to contract etc. All materials to be used must conform to appropriate British standard specification or BSAs, unless otherwise specified. The Employer / Client shall ensure that the selected contractor is conversant with and abides all necessary necessary to achieve compliance with Health and Safety legislation for Building and Work places. The Employer / Client is advised that should the works need to be carried out by the Contractor during the Management Regulation an Independent Planning Supervisor will be required. The works shall comprise of all that is shown on the drawing and details. Work that may not specifically be shown but may be necessary to carry out the works shall be deemed to be included. It is the job / land owners responsibility to be aware of the Party Wall etc. Act 1996 when building in close proximity to adjoining neighbours boundaries.

SHDC
Planning & Development
25 MAR 2008
Ref: 0367108

DETERMINED
PLAN