


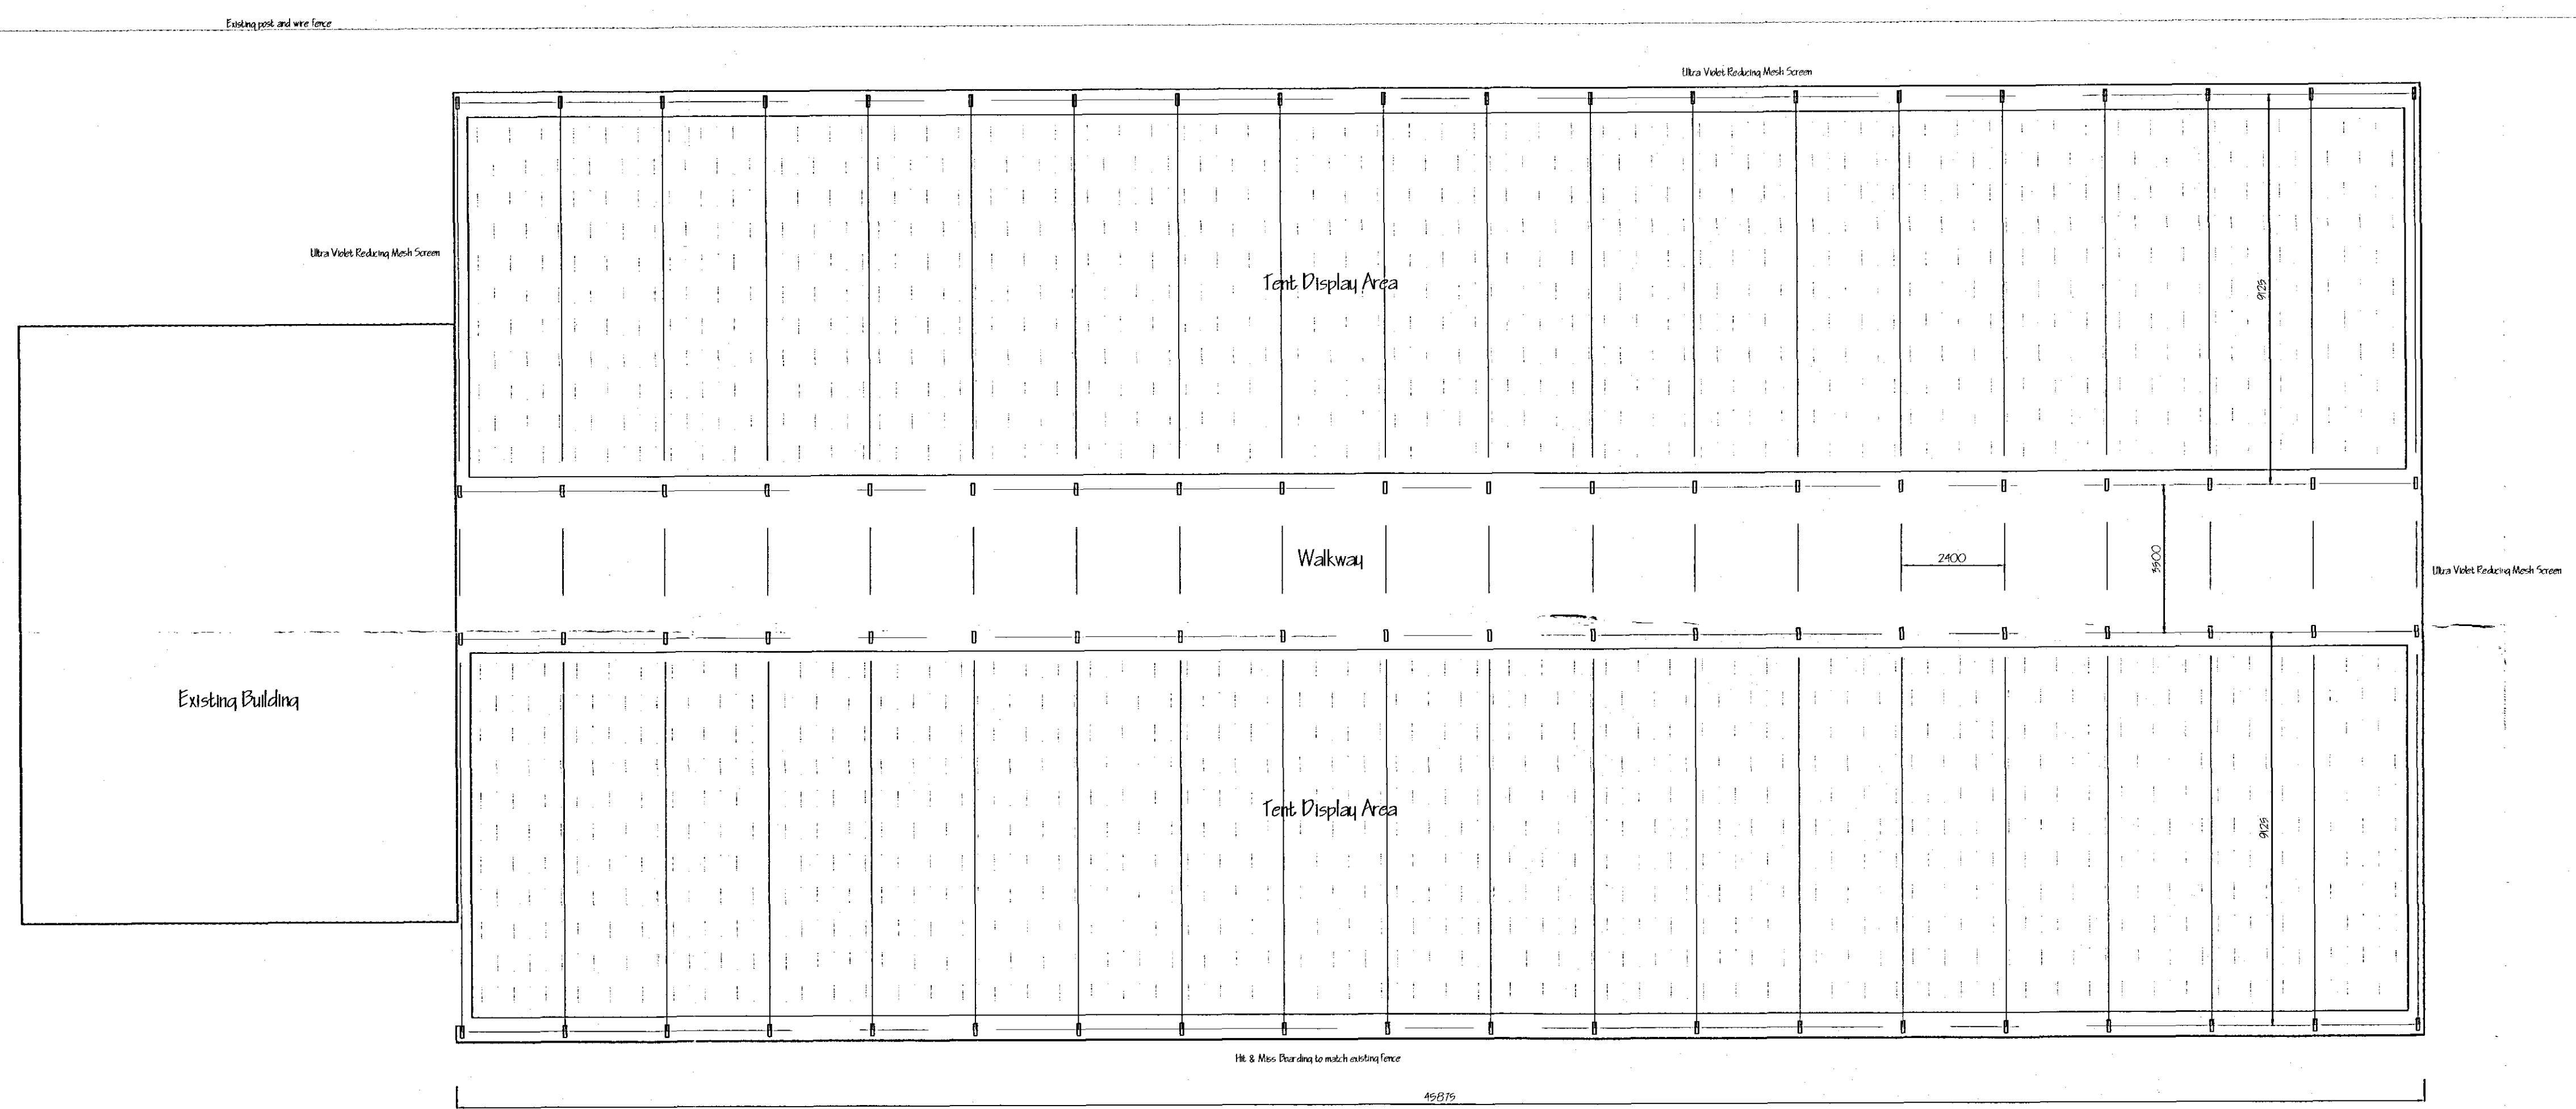

PROPOSED GROUND FLOOR PLAN 1:100

SHDC
Planning & Development
25 MAR 2008
Ref: 0367108

A		CLIENT'S AMENDMENTS	FEB '08
ref.	revision	date	
G. R. MERCHANT LTD. LENG AMICE FWO ARCHITECTURAL, STRUCTURAL AND LAND DRAINAGE CONSULTANTS 4 Wrights Mews 12A Park Road, Holbeach, Spalding, Lincs. PE12 7EE Tel: 01408 490800 Fax: 01408 425744 E-Mail: gr.merchant@btconnect.com			
Project OFFICES, WORKSHOP & DISPLAY AREA POSTLAND ROAD CROWLAND Lincs			
Client CROWLAND CARAVANS & CAMPING			
Drawing TENT CANOPY FLOOR PLAN			
Job Ref. 1725-07	Drawing No. 02A		
Date JAN 2008	Drawn SLB		
Scales 1:100			
DO NOT SCALE FROM THIS DRAWING This drawing is copyright and may not be altered, copied, photographed or used for any other purpose other than that for which it is issued. The General Contractor is to check all dimensions on site and report any discrepancies to the Architect. All details shown on this drawing including foundations are based upon typical site conditions related to the area. No responsibility can be accepted for abnormal conditions which may be discovered during construction unless reported to the Architect so that design amendments may be considered. Site and surveys are recommended in respect of foundations to establish specific site conditions before foundation work is undertaken. This drawing is limited in the amount of information contained and does not purport to contain a full specification of the works. It is solely for the purpose of obtaining Planning/Building Regulation approval. The drawing must not be used as a contract document alone. The works will not be supervised or inspected on site by G.R. Merchant or any representative thereof. It is the client or their appointed agents responsibility to control workmanship, substitution of materials, adherence to specification, variations to contract etc. All materials to be used unless otherwise stated and all components and materials etc. to be used fixed and installed etc. in strict accordance with manufacturers instruction and relevant code of practice. Materials shall conform to appropriate British standard specification or BSIA, certificate or European code equivalent. The Employer/Client shall ensure that the selected contractor is competent with and accepts all measures necessary to achieve compliance with Health and Safety legislation for Building sites and Work places. The Employer/Client is advised that should the works need to comply with the Construction Design and Management legislation an independent Planning Supervisor will be required. The works shall comprise of all that is shown on the drawing and details. Work that is not specifically shown but may be reasonably intended as necessary to carry out the works shall be deemed to be included. It is the client's responsibility to be aware of the Party Wall etc. Act 1996 when building in close proximity to adjoining neighbours boundaries.			

DETERMINED
PLAN