




Existing South Elevation



Existing West Elevation

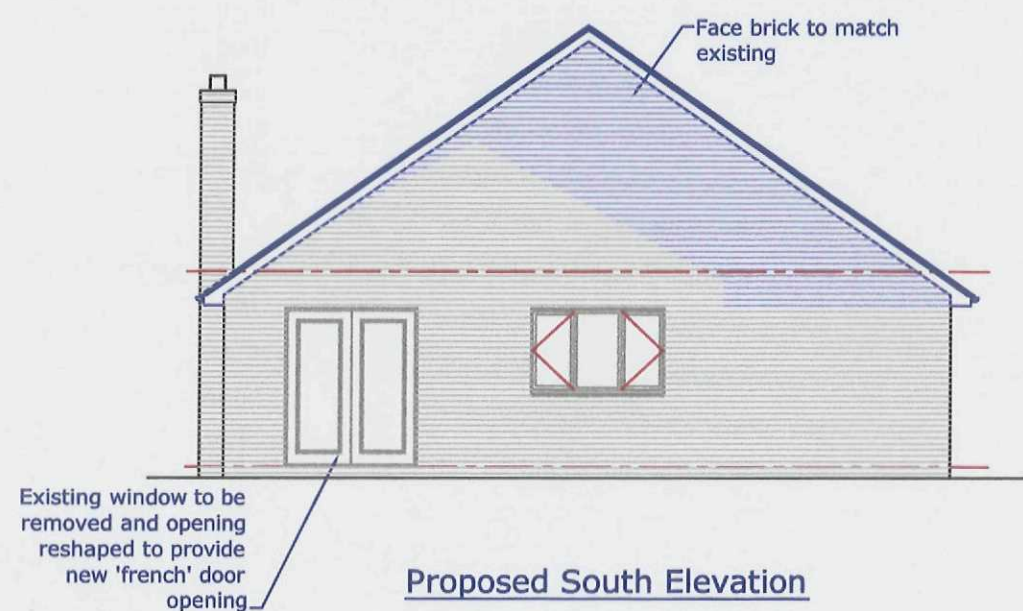

Proposed South Elevation




Proposed West Elevation

Important Note

The builder is to check all dimensions prior to construction and any discrepancies to be reported to VINNARRY. Any existing walls must be checked prior to construction to prove suitability of any existing lintels and foundations which are to take any additional loadings.

Scale 1:100 - in metres

 

Drawings produced by

Vinnarry

Property Design Solutions Ltd

01395 26-66-66


REVISIONS.			CONTRACT.	DETAIL.
NO.	DETAILS.	DATE.		
			Proposed Extension and Alterations to; 2 Eastlands Crowland	EXISTING AND PROPOSED SOUTH AND WEST ELEVATIONS (Project 09/1515)
			CLIENT. Mr and Mrs Annibal 2 Eastlands Crowland	
			DRAWN. Dean	DRAWING NO.
			REVISION. C	Drawing 5
			STATUS. FOR APPROVAL	




Existing North Elevation



Existing East Elevation

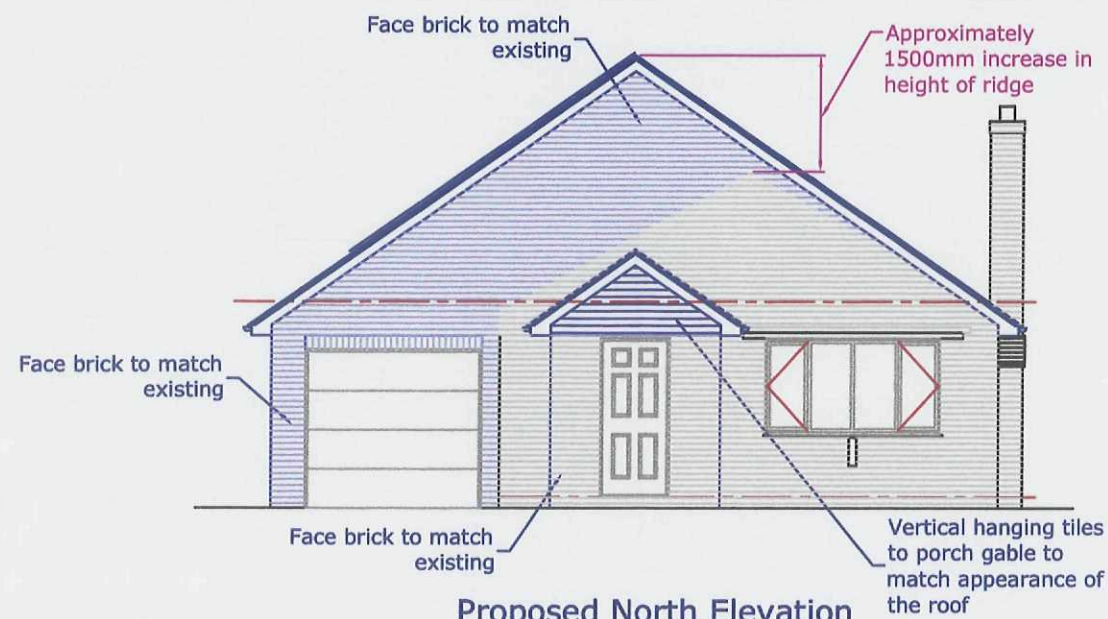


Proposed North Elevation

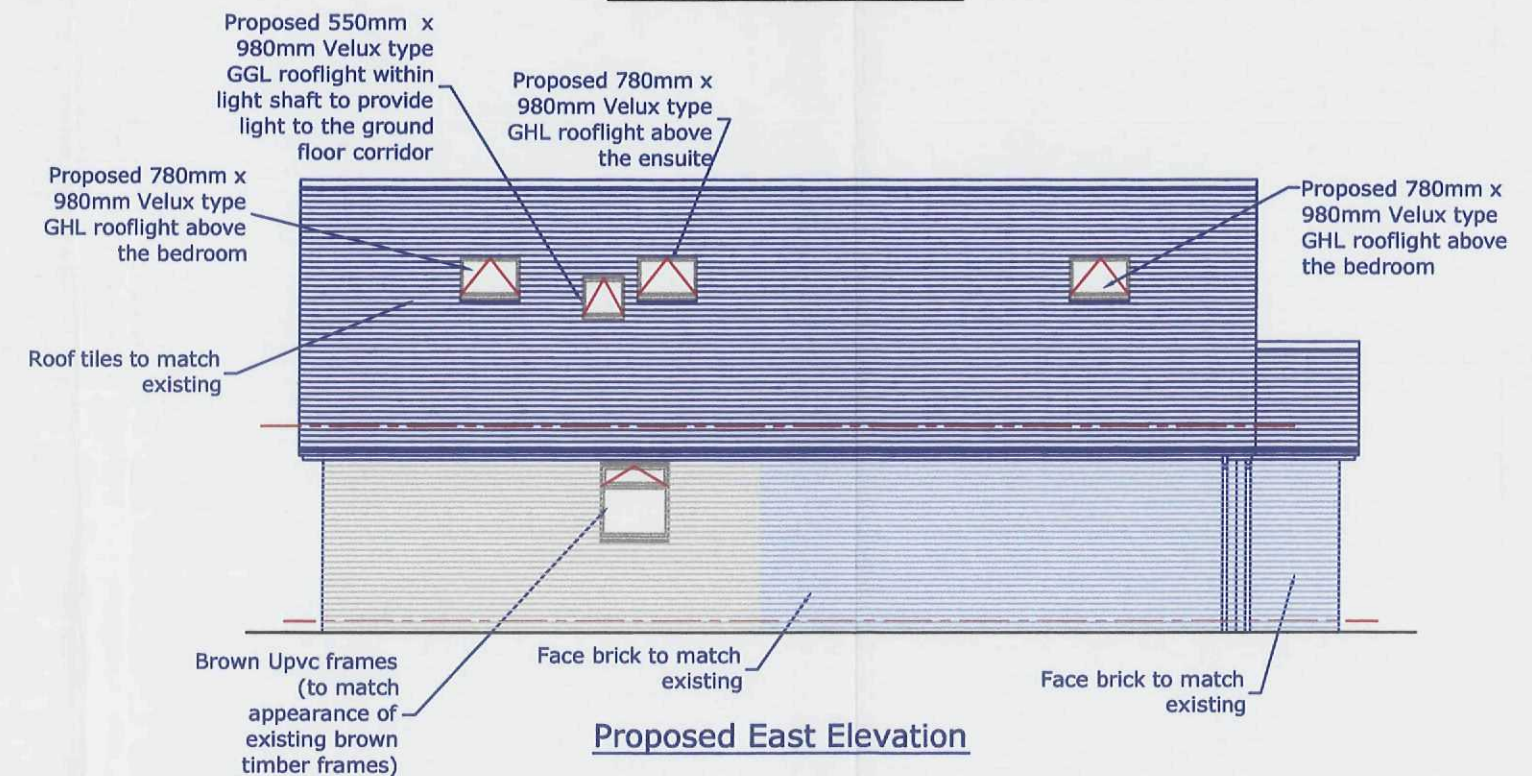

Proposed East Elevation

Important Note
The builder is to check all dimensions prior to construction and any discrepancies to be reported to VINNARRY. Any existing walls must be checked prior to construction to prove suitability of any existing lintels and foundations which are to take any additional loadings.

Scale 1:100 - in metres

 

Drawings produced by




Vinnarry

Property Design Solutions Ltd

01395 26-66-66

REVISIONS.			CONTRACT.	DETAIL.
NO.	DETAILS.	DATE.		
			Proposed Extension and Alterations to; 2 Eastlands Crowland	EXISTING AND PROPOSED NORTH AND EAST ELEVATIONS (Project 09/1515)
			CLIENT. Mr and Mrs Annibal 2 Eastlands Crowland	
			DRAWN. Dean	DRAWING NO.
			REVISION. D	DATE. 20 May 09
			STATUS. FOR APPROVAL	SCALE. 1:100
				Drawing 4

Scale 1:50 -in metres

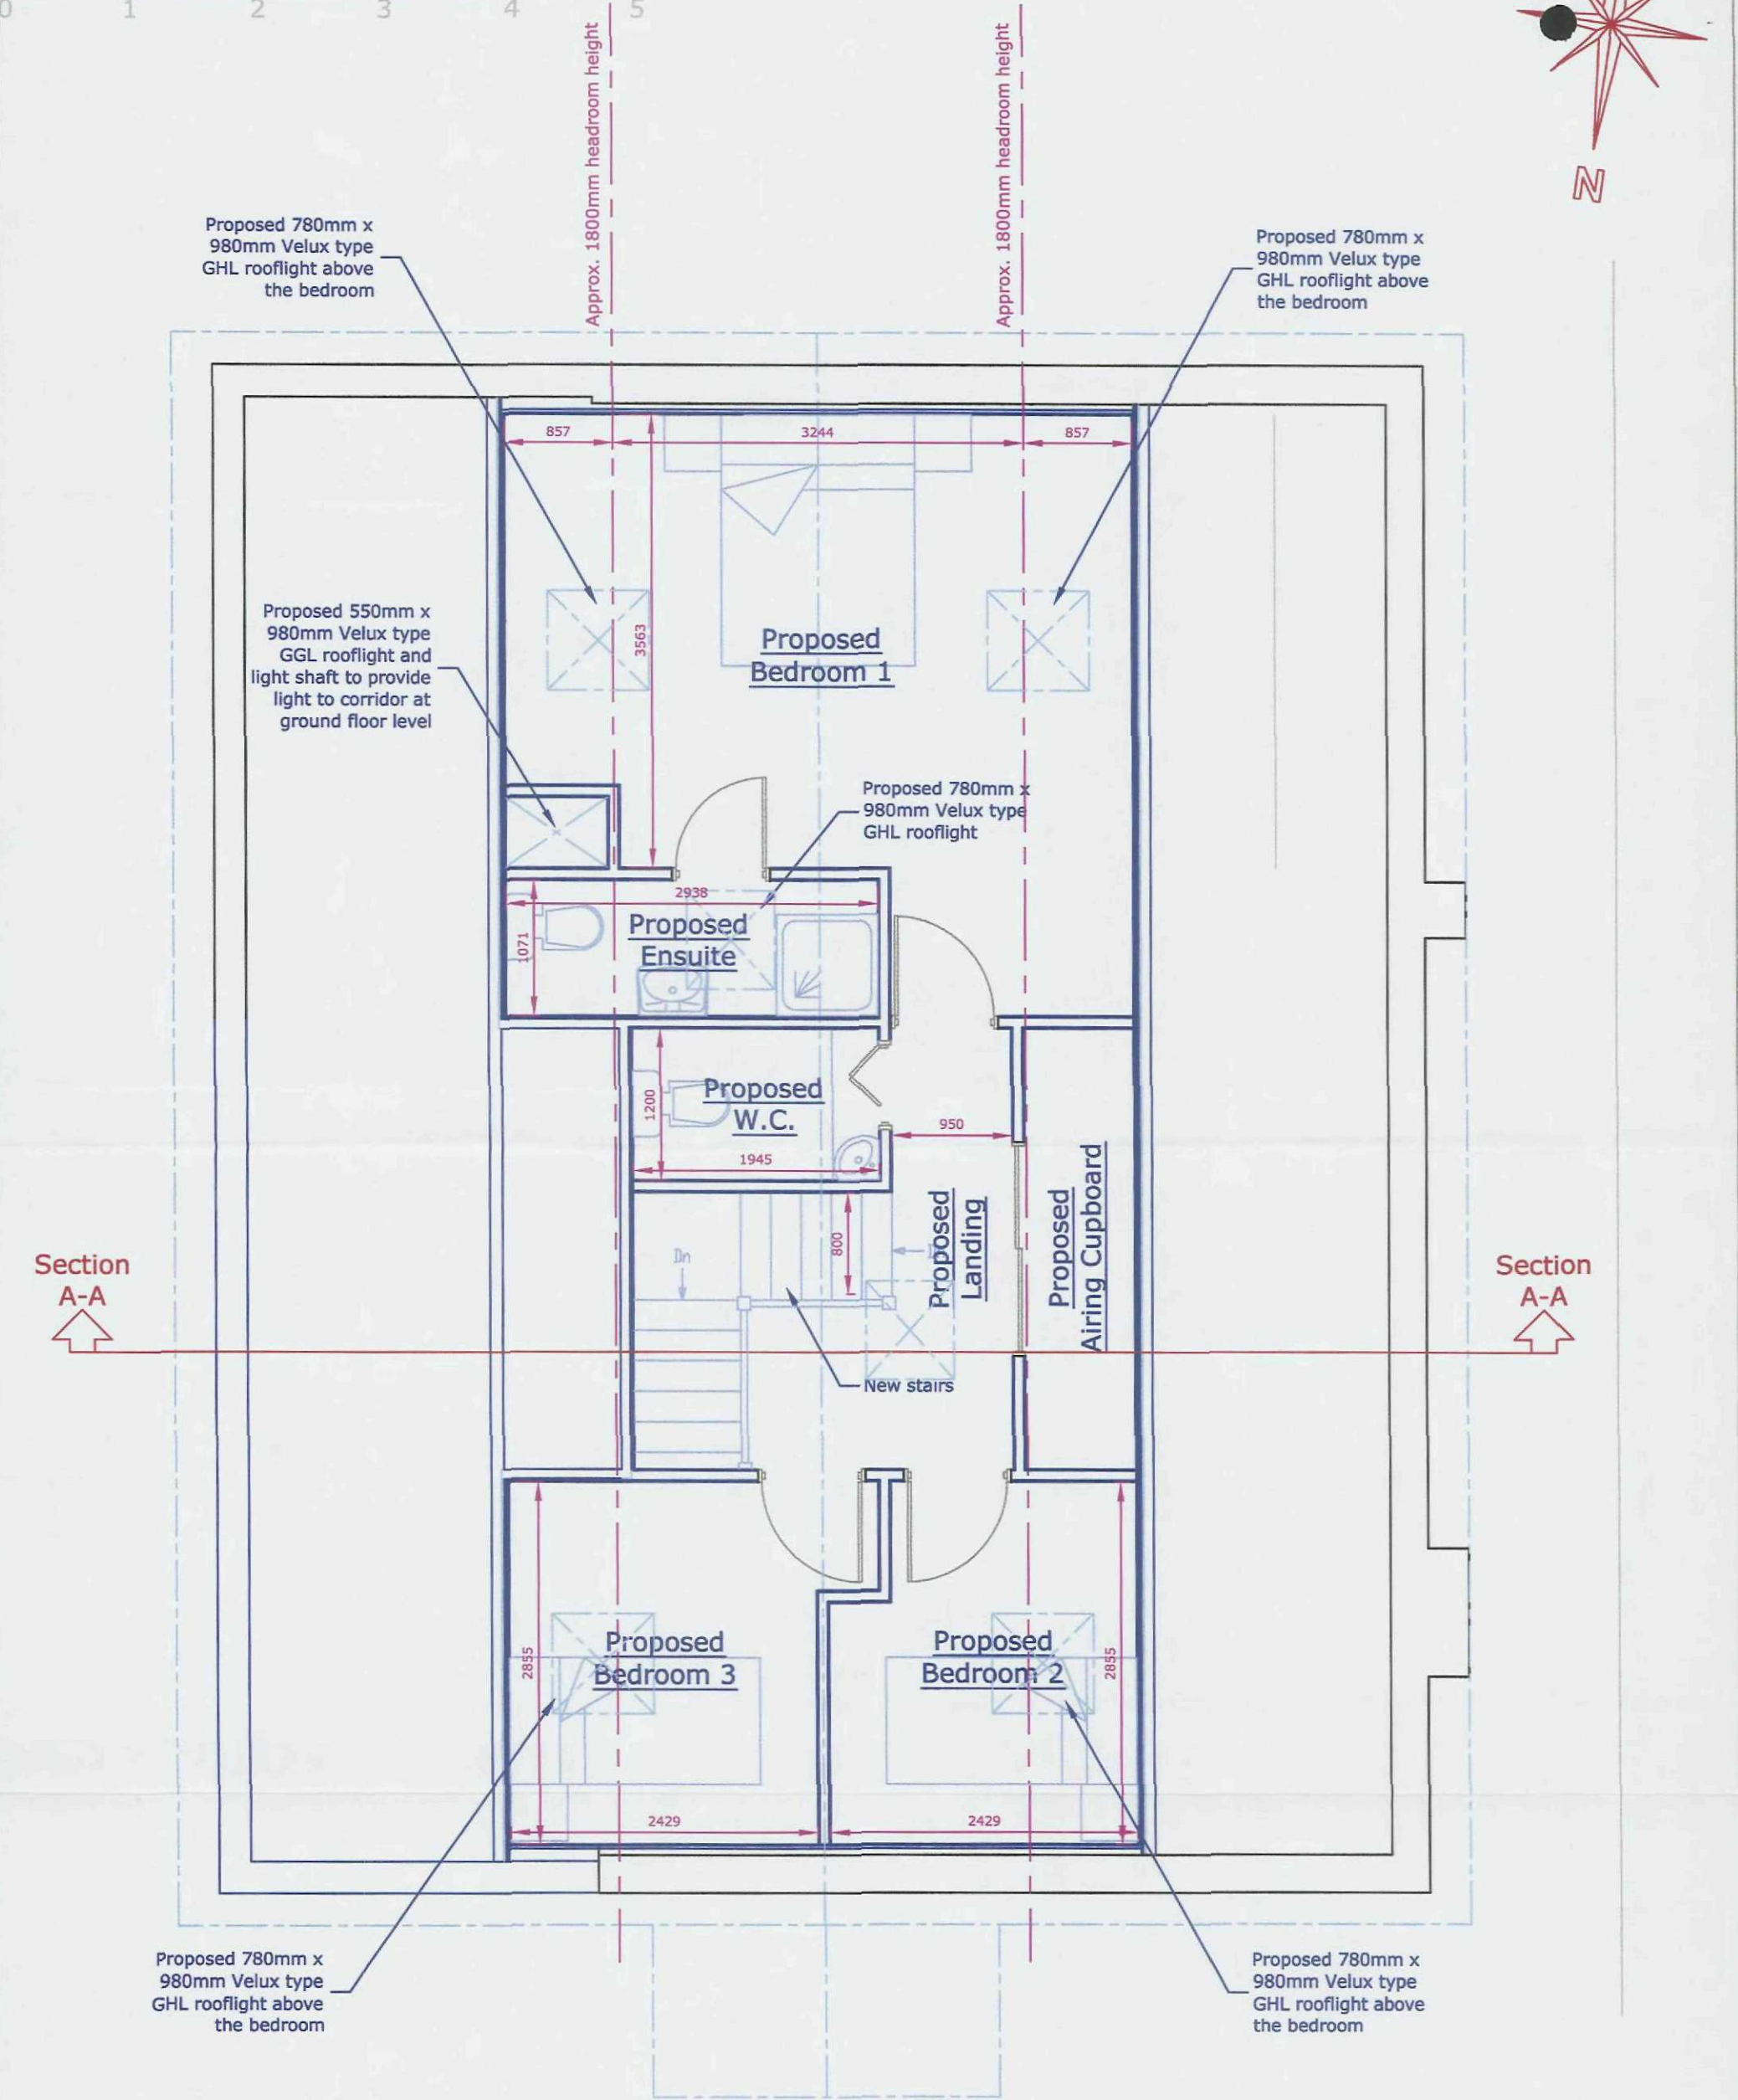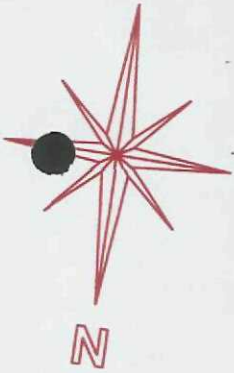 

Section
A-A
↑

Section
A-A
↑

Important Note
The builder is to check all dimensions prior to construction and any discrepancies to be reported to VINNARRY. Any existing walls must be checked prior to construction to prove suitability of any existing lintels and foundations which are to take any additional loadings.

Drawings produced by




Vinnarry

Property Design Solutions Ltd

01395 26-66-66

REVISIONS.			CONTRACT.	DETAIL.
NO.	DETAILS.	DATE.		
			Proposed Extension and Alterations to: 2 Eastlands Crowland	PROPOSED LOFT PLAN (Project 09/1515)
			CLIENT. Mrs and Mrs Annibal 2 Eastlands Crowland	
			DRAWN. Dean	DRAWING NO.
			REVISION. D	SCALE. 1:50
			STATUS. FOR APPROVAL	Drawing 3
	Revision D 1. Roof lights omitted to WC and on east elevation of stairs 2. Windows removed to gable ends		DATE. 20 May 09	

Scale 1:50 - in metres

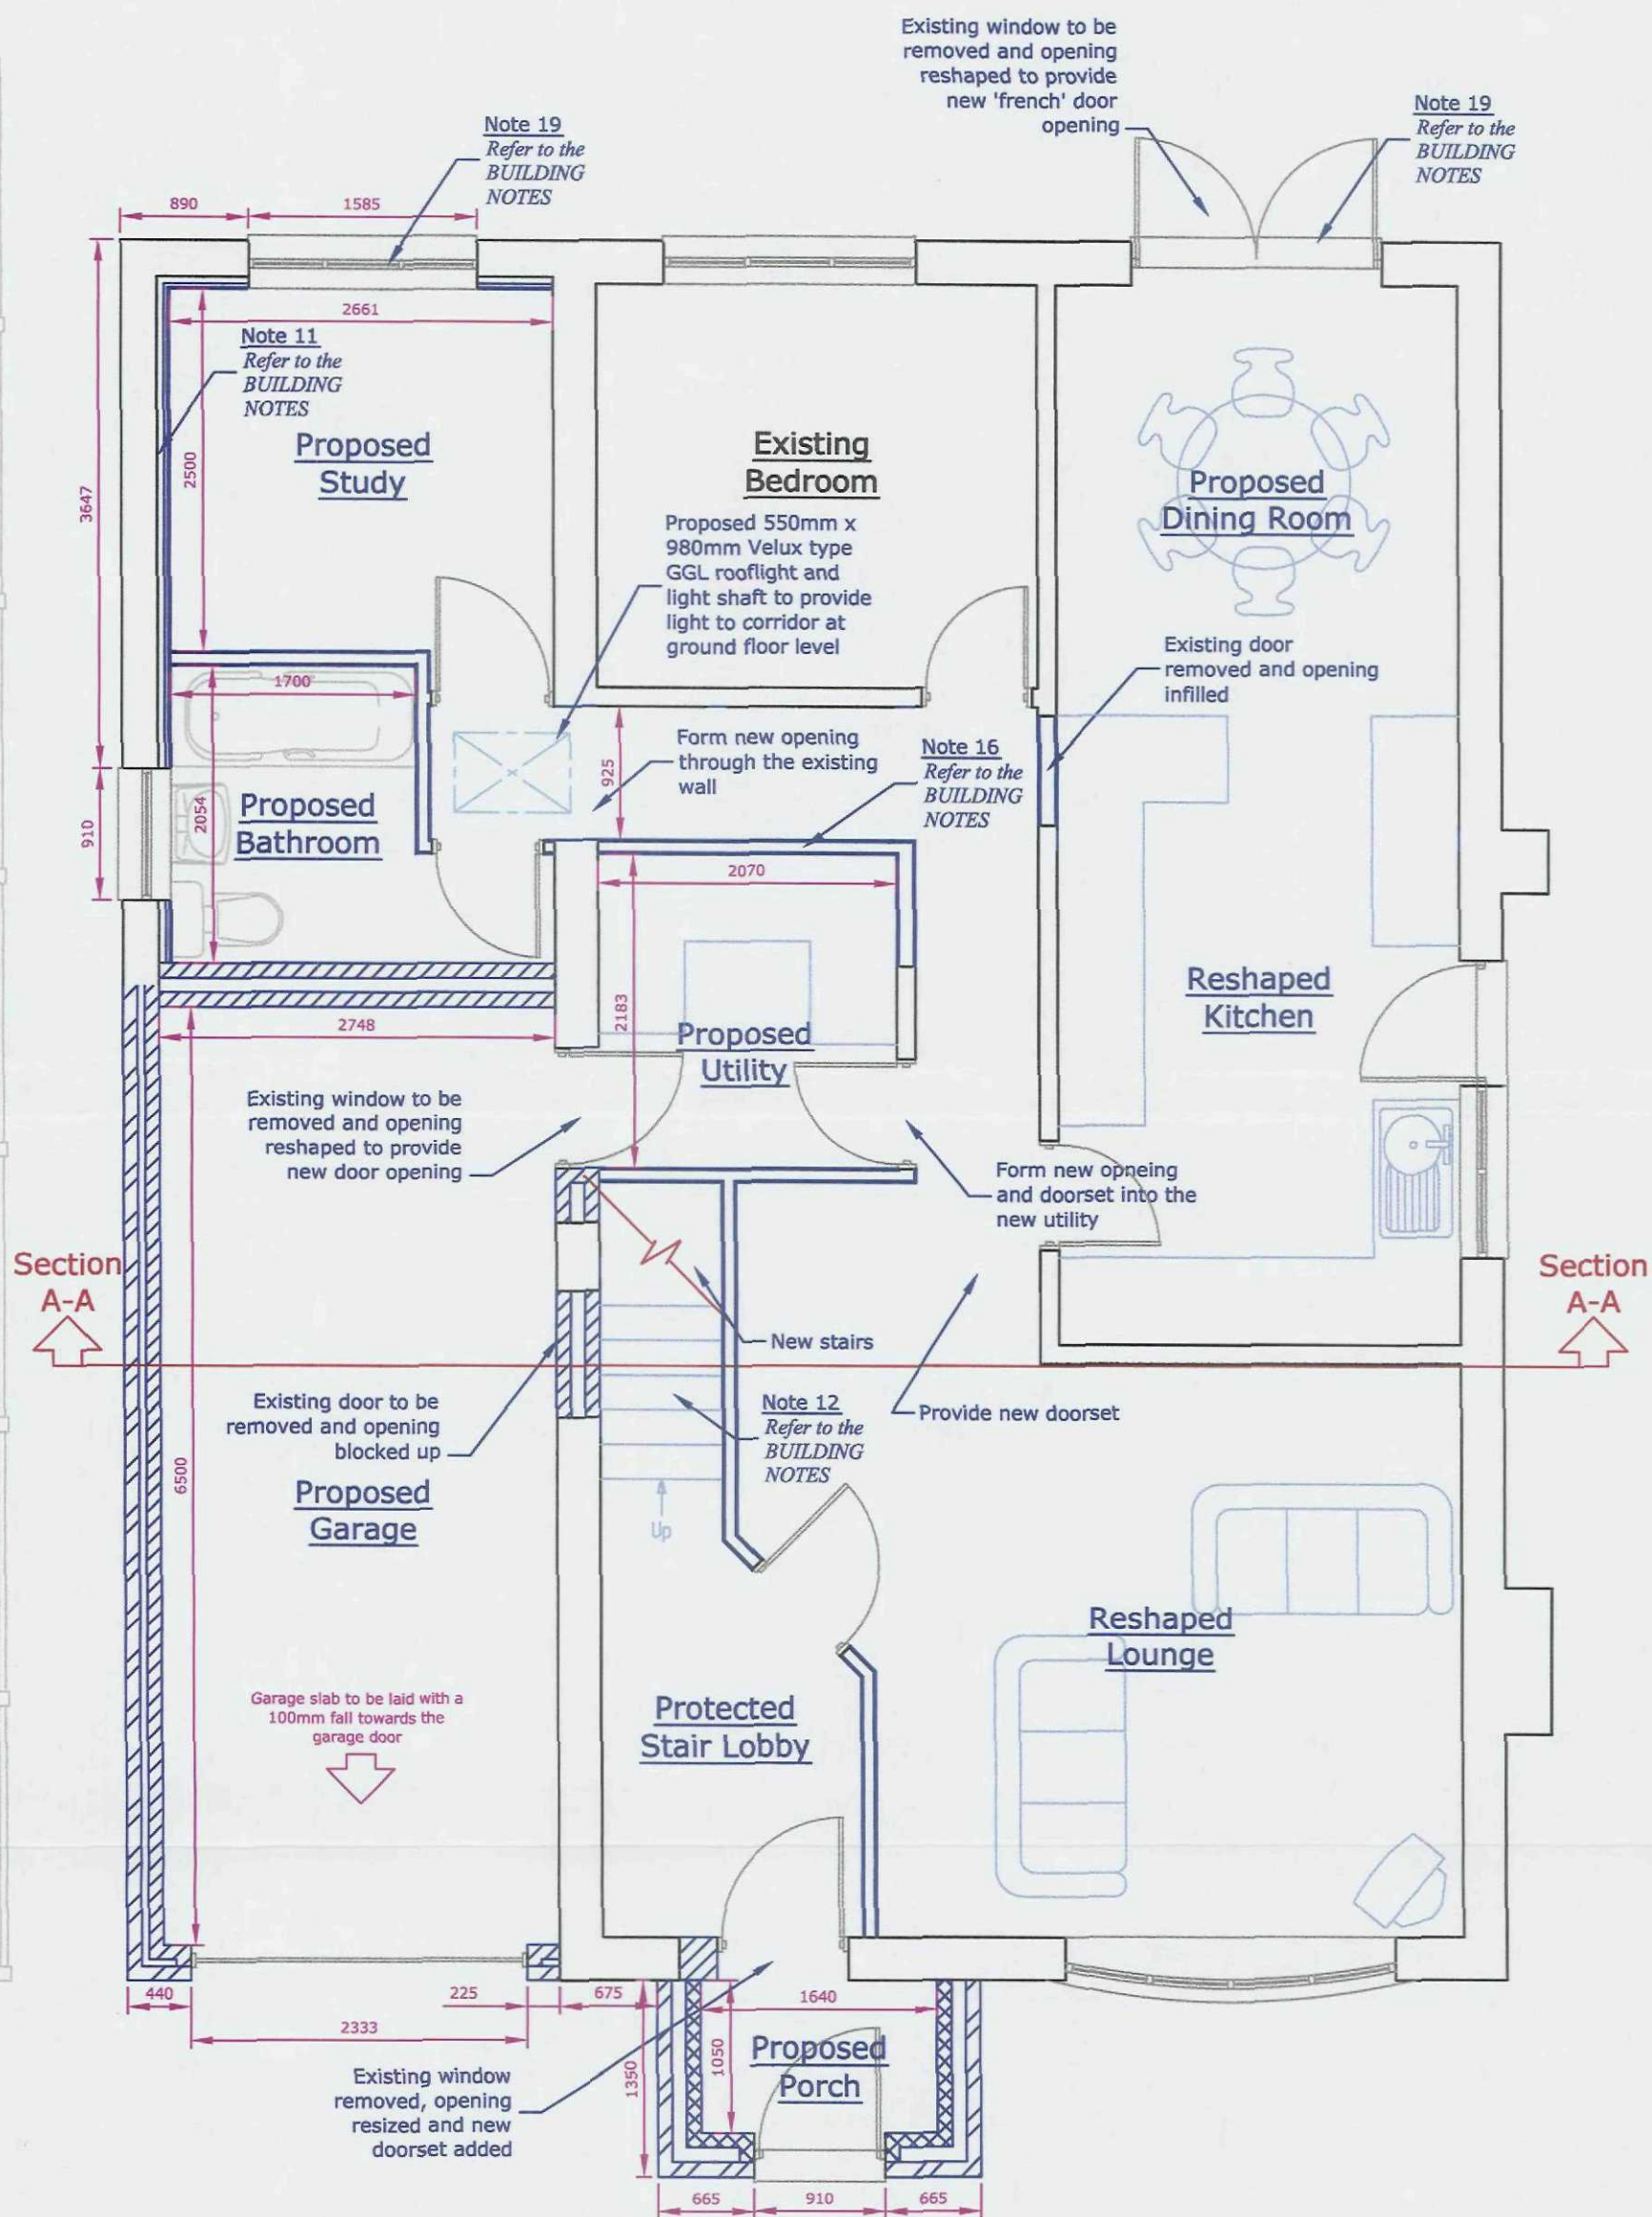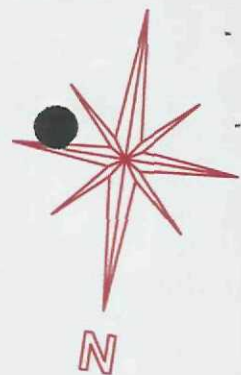 

Important Note
The builder is to check all dimensions prior to construction and any discrepancies to be reported to VINNARRY. Any existing walls must be checked prior to construction to prove suitability of any existing lintels and foundations which are to take any additional loadings.

Drawings produced by

Vinnarry

Property Design Solutions Ltd

01395 26-66-66

REVISIONS.			CONTRACT.	DETAIL.
NO.	DETAILS.	DATE.		
			Proposed Extension and Alterations to; 2 Eastlands Crowland	PROPOSED GROUND FLOOR PLAN (Project 09/1515)
			CLIENT. Mrs and Mrs Annibal 2 Eastlands Crowland	
			DRAWN. Dean	DATE. 12 May 09
			REVISION. C	SCALE. 1:50
			STATUS. FOR APPROVAL	
				DRAWING NO. Drawing 2