

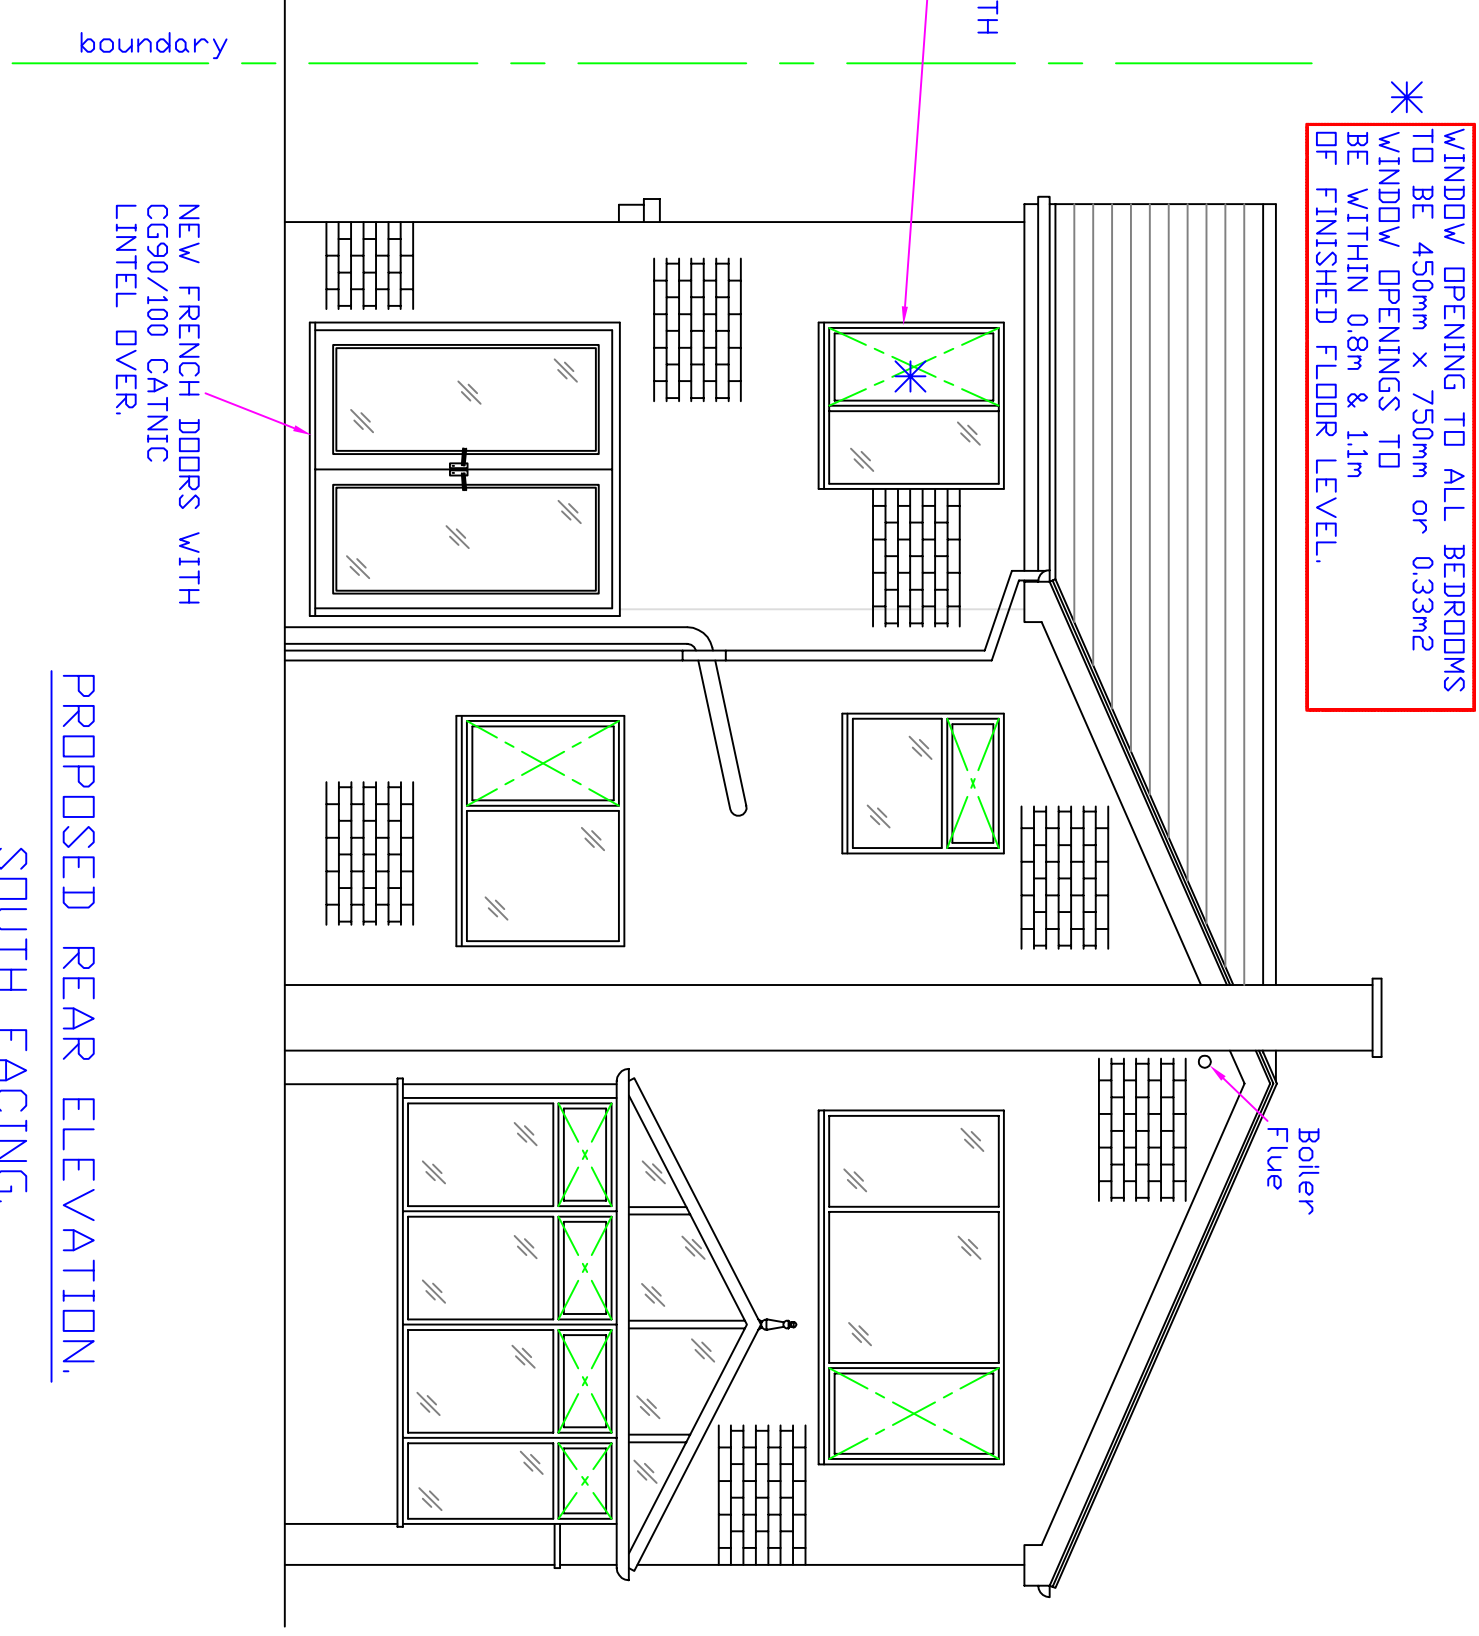
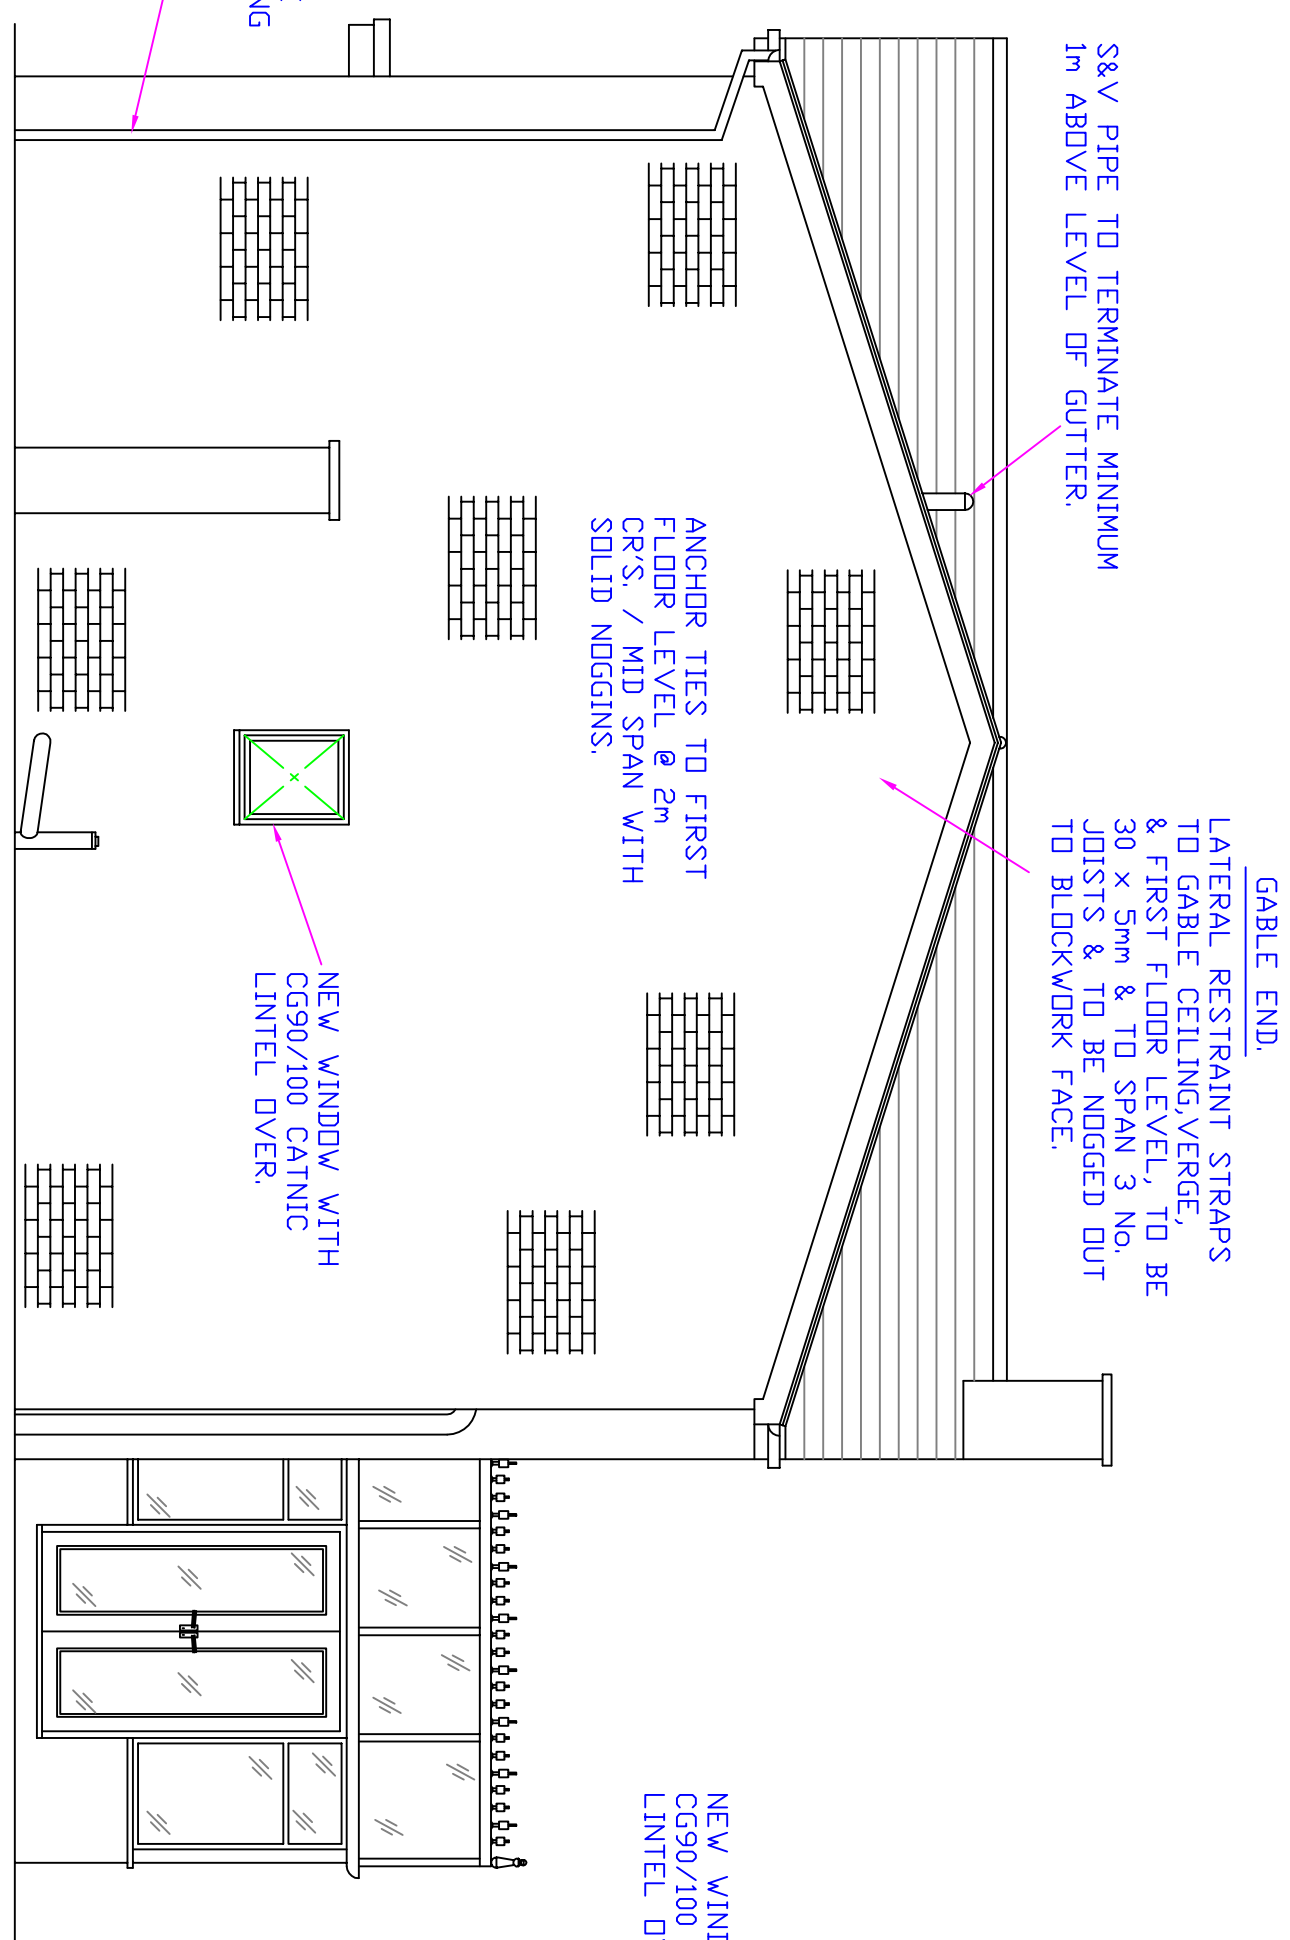
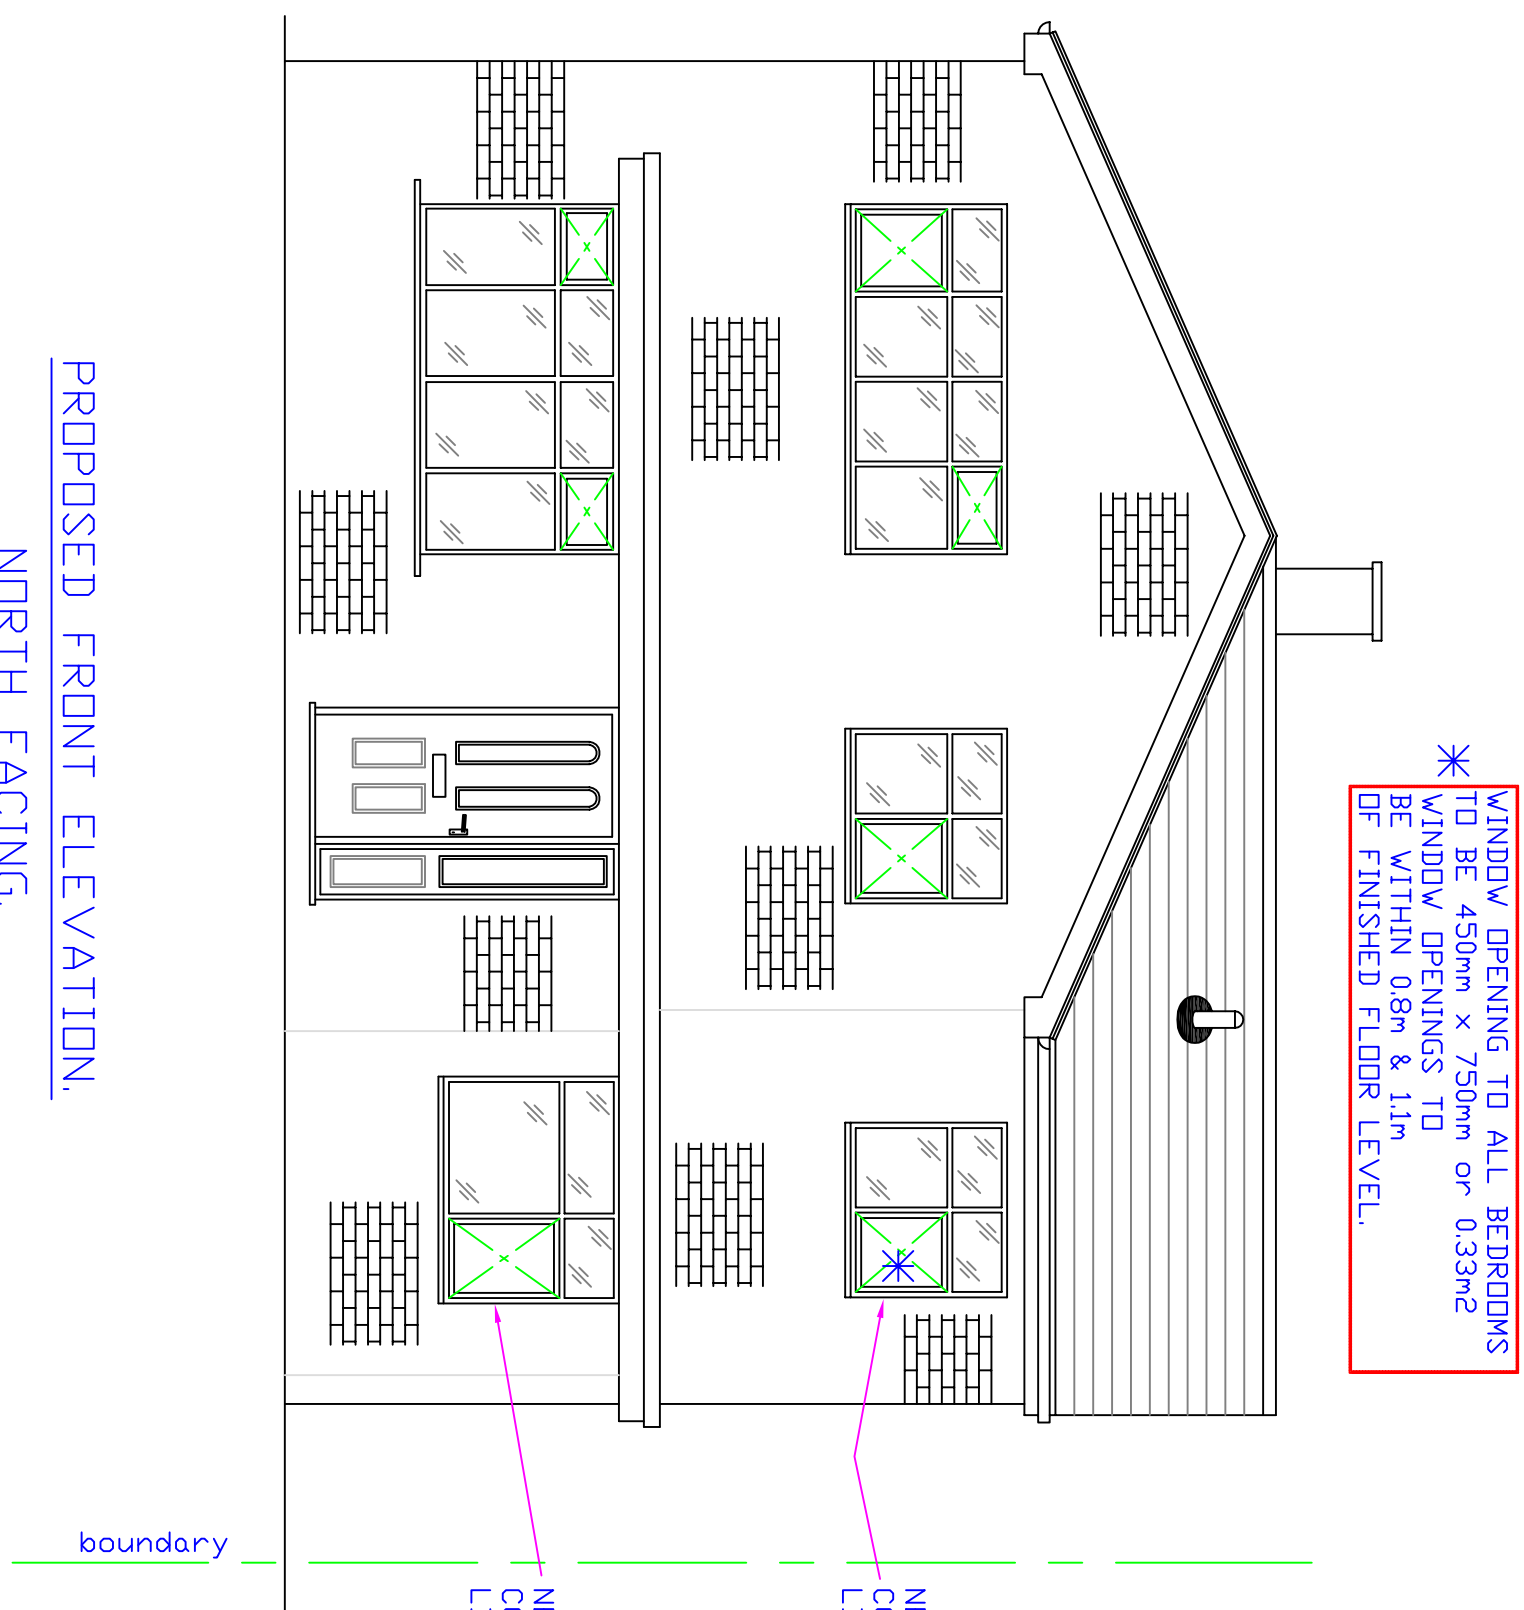
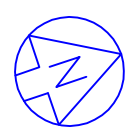
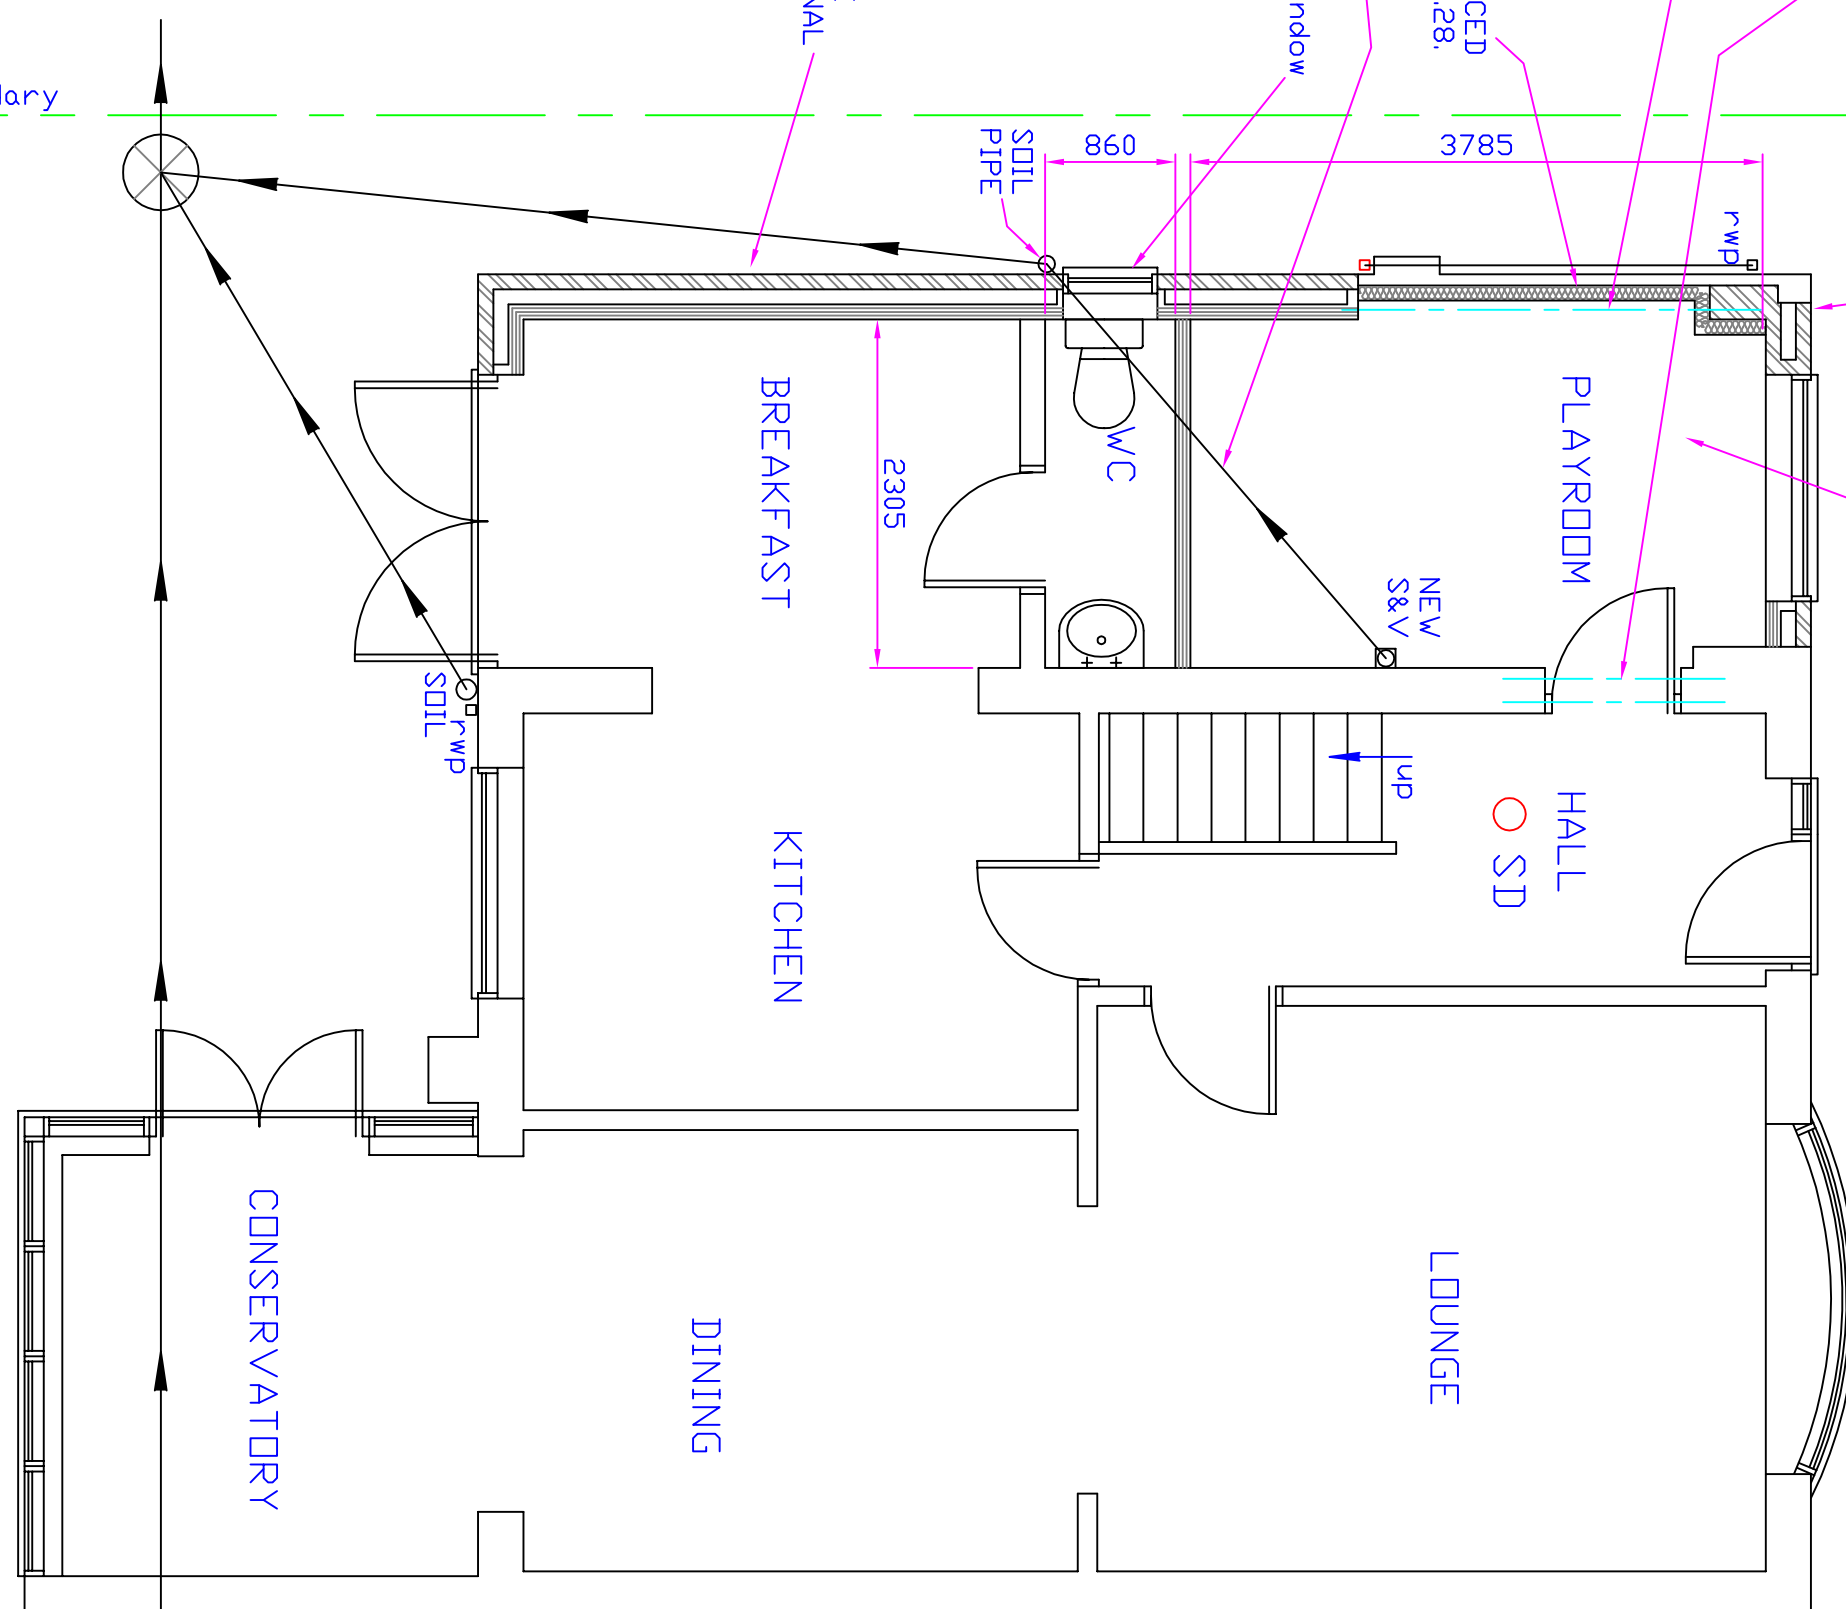






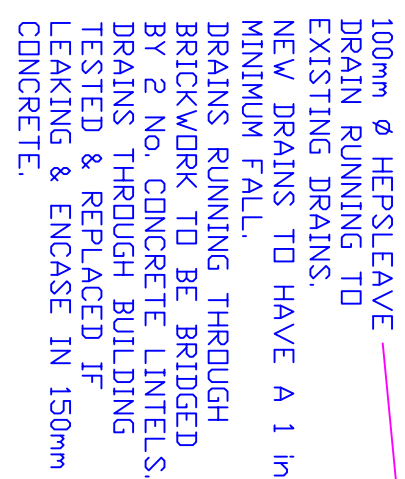


PROPOSED FRONT ELEVATION.

NORTH FACING.

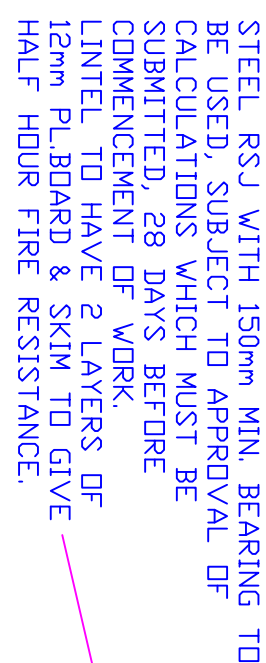

WEST FACING.

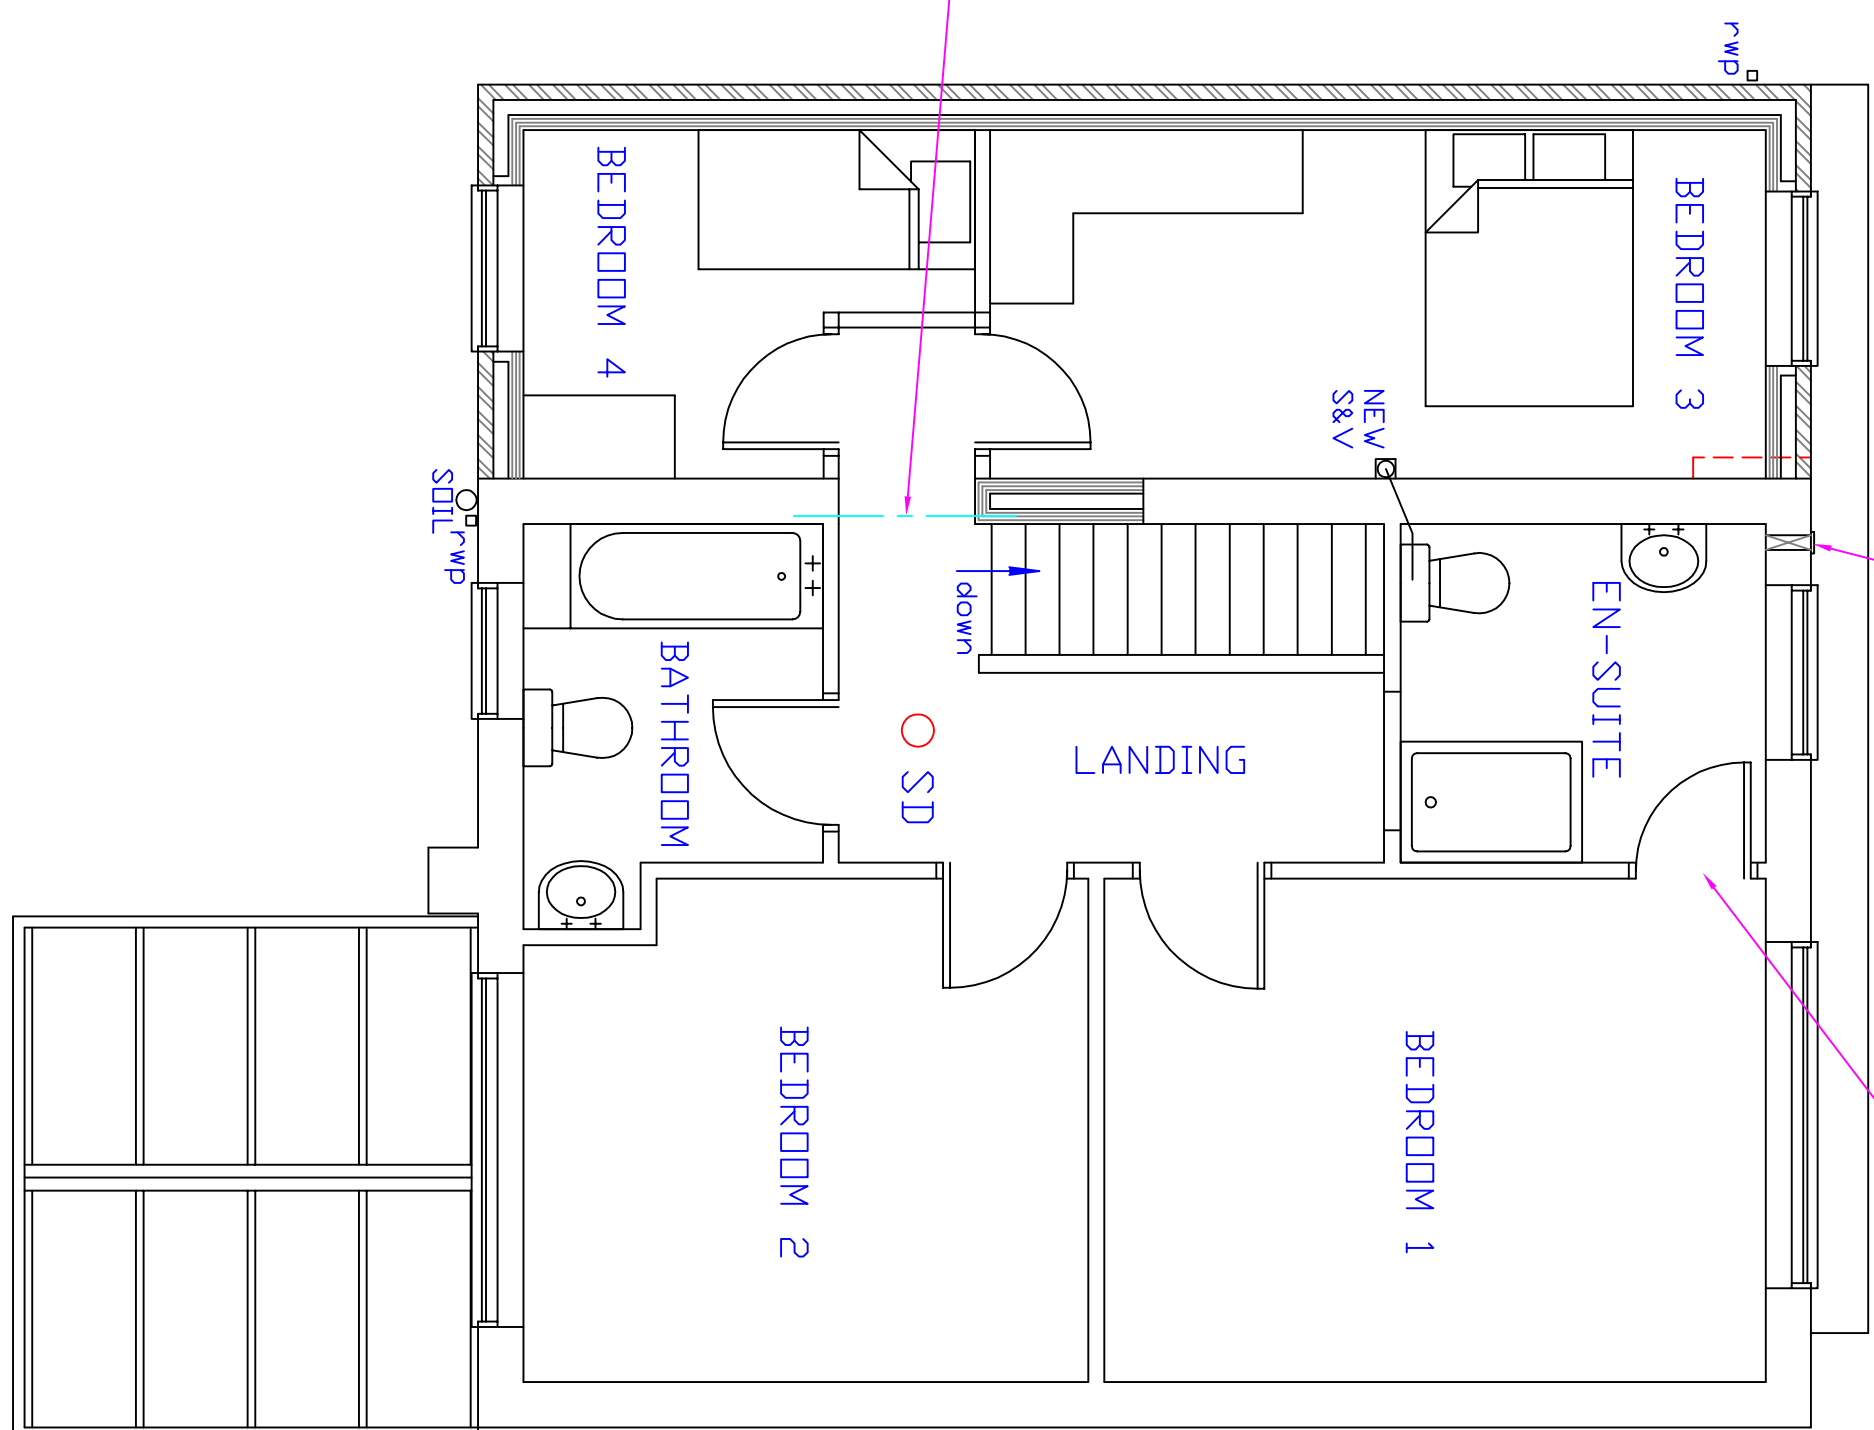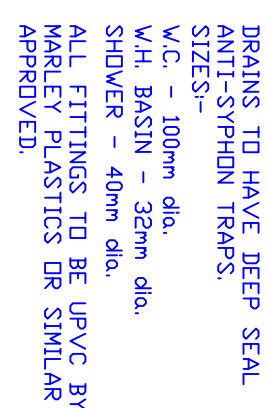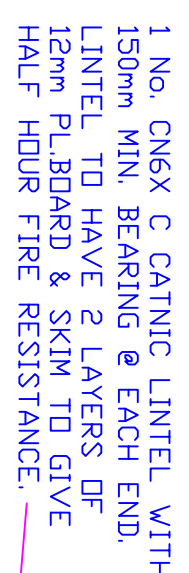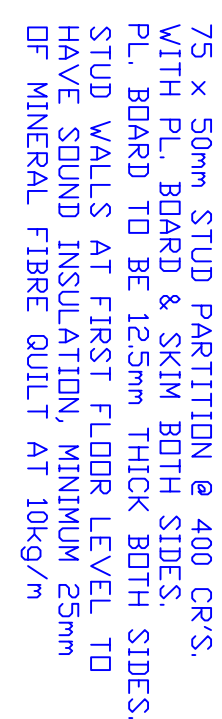 

SOUTH FACING



PROPOSED GROUND FLOOR PLAN.



Scale Bar - 1:50

PROPOSED FIRST FLOOR PLAN.

DO NOT SCALE
THIS DRAWING IS COPYRIGHT ©

NOTES	
REVISION	

— D E S I G N —



58, Sedgewick Street
Jacksdale
Kott'm
NG16 5JY
TEL: 07771 675786

E-MAIL: gcdesignplanning@aol.com

CLIENT
Mr & Mrs A. Houghto
Bird.

PROJECT
3, Tatwin Drive
Crowland
Peterborough
PE6 0AE

Proposed First Floor
Extension to Side of
Detached Dwelling House
Proposed

DRAWN BY	CHECKED BY
G. D'Shea	AI

DRAWN BY	CHECKED BY
G. D'Shea	AI

DRAWN BY	CHECKED BY
G. O'Shea	AI

DRAWN BY	CHECKED BY
G. O'Shea	AI

DRAWN BY	CHECKED BY
G. O'Shea	AI

DRAWN BY	CHECKED BY
G. O'Shea	AI