


ORIGINAL

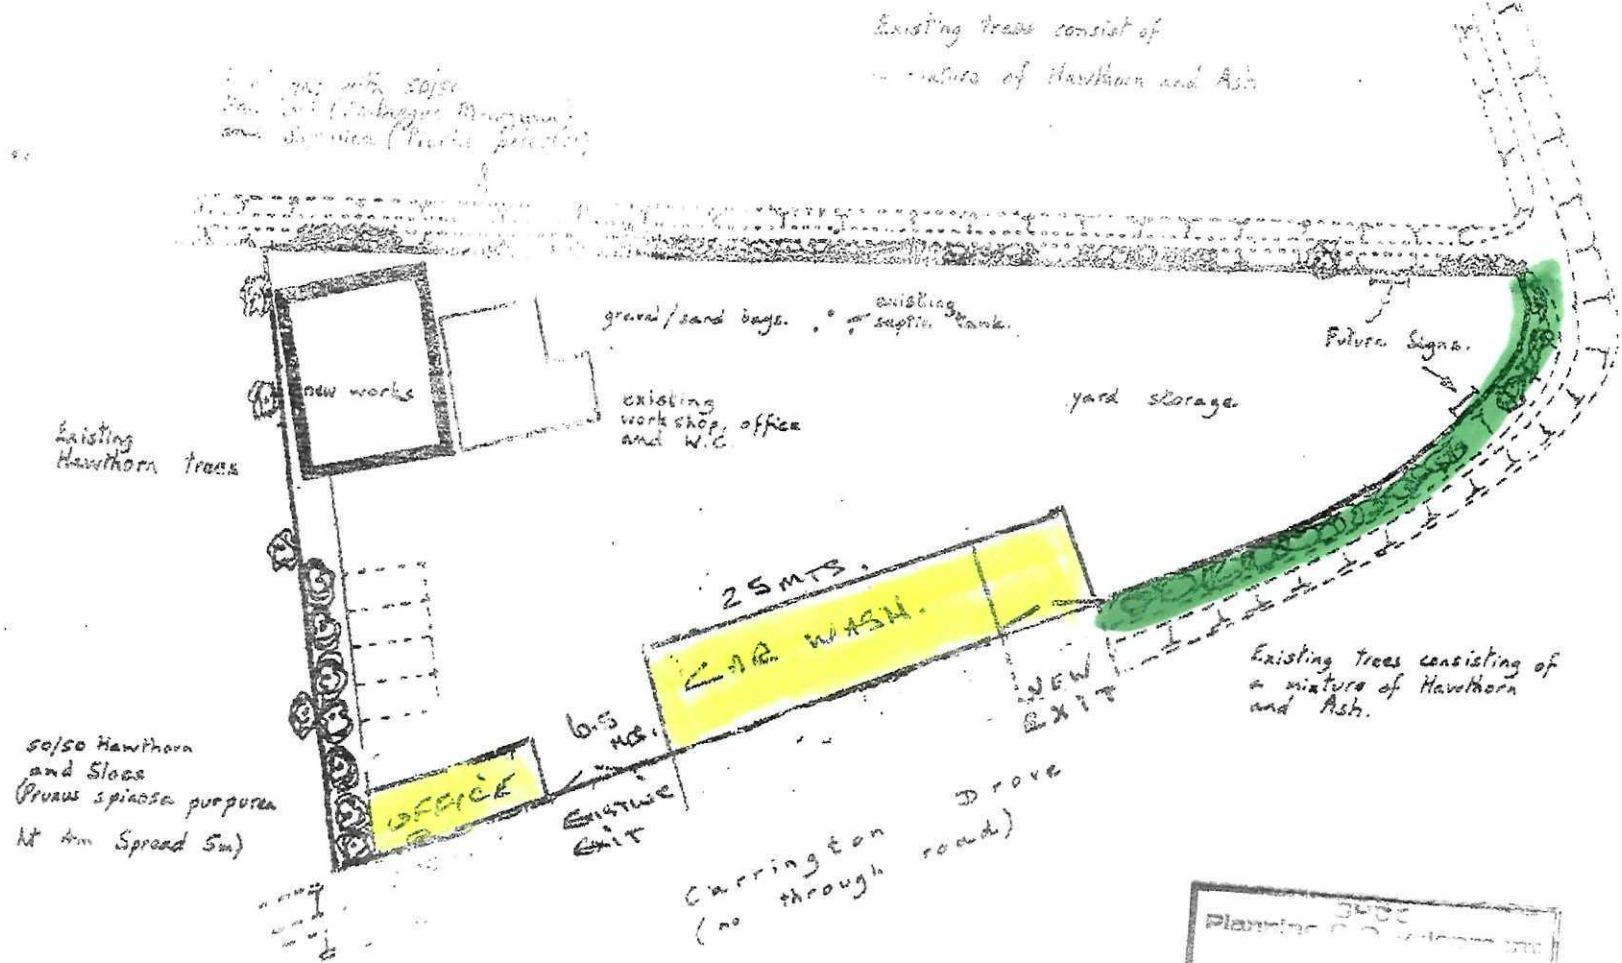

Site Plan - Scale 1:500 - Drawing No 21

