


THIS DRAWING IS A PRINT AND MUST NOT BE SCALE
ANY QUERIES REGARDING DIMENSIONS TO BE TAKEN UP WITH
PENTANGLE DESIGN GROUP.

ALL DIMENSIONS OF EXISTING BUILDINGS TO BE VERIFIED ON SITE

THIS DRAWING IS THE COPYRIGHT OF PENTANGLE DESIGN GROUP
AND SHALL NOT BE IN ANY WAY USED OR REPRODUCED WITHOUT
THEIR PRIOR WRITTEN CONSENT.

NOTES

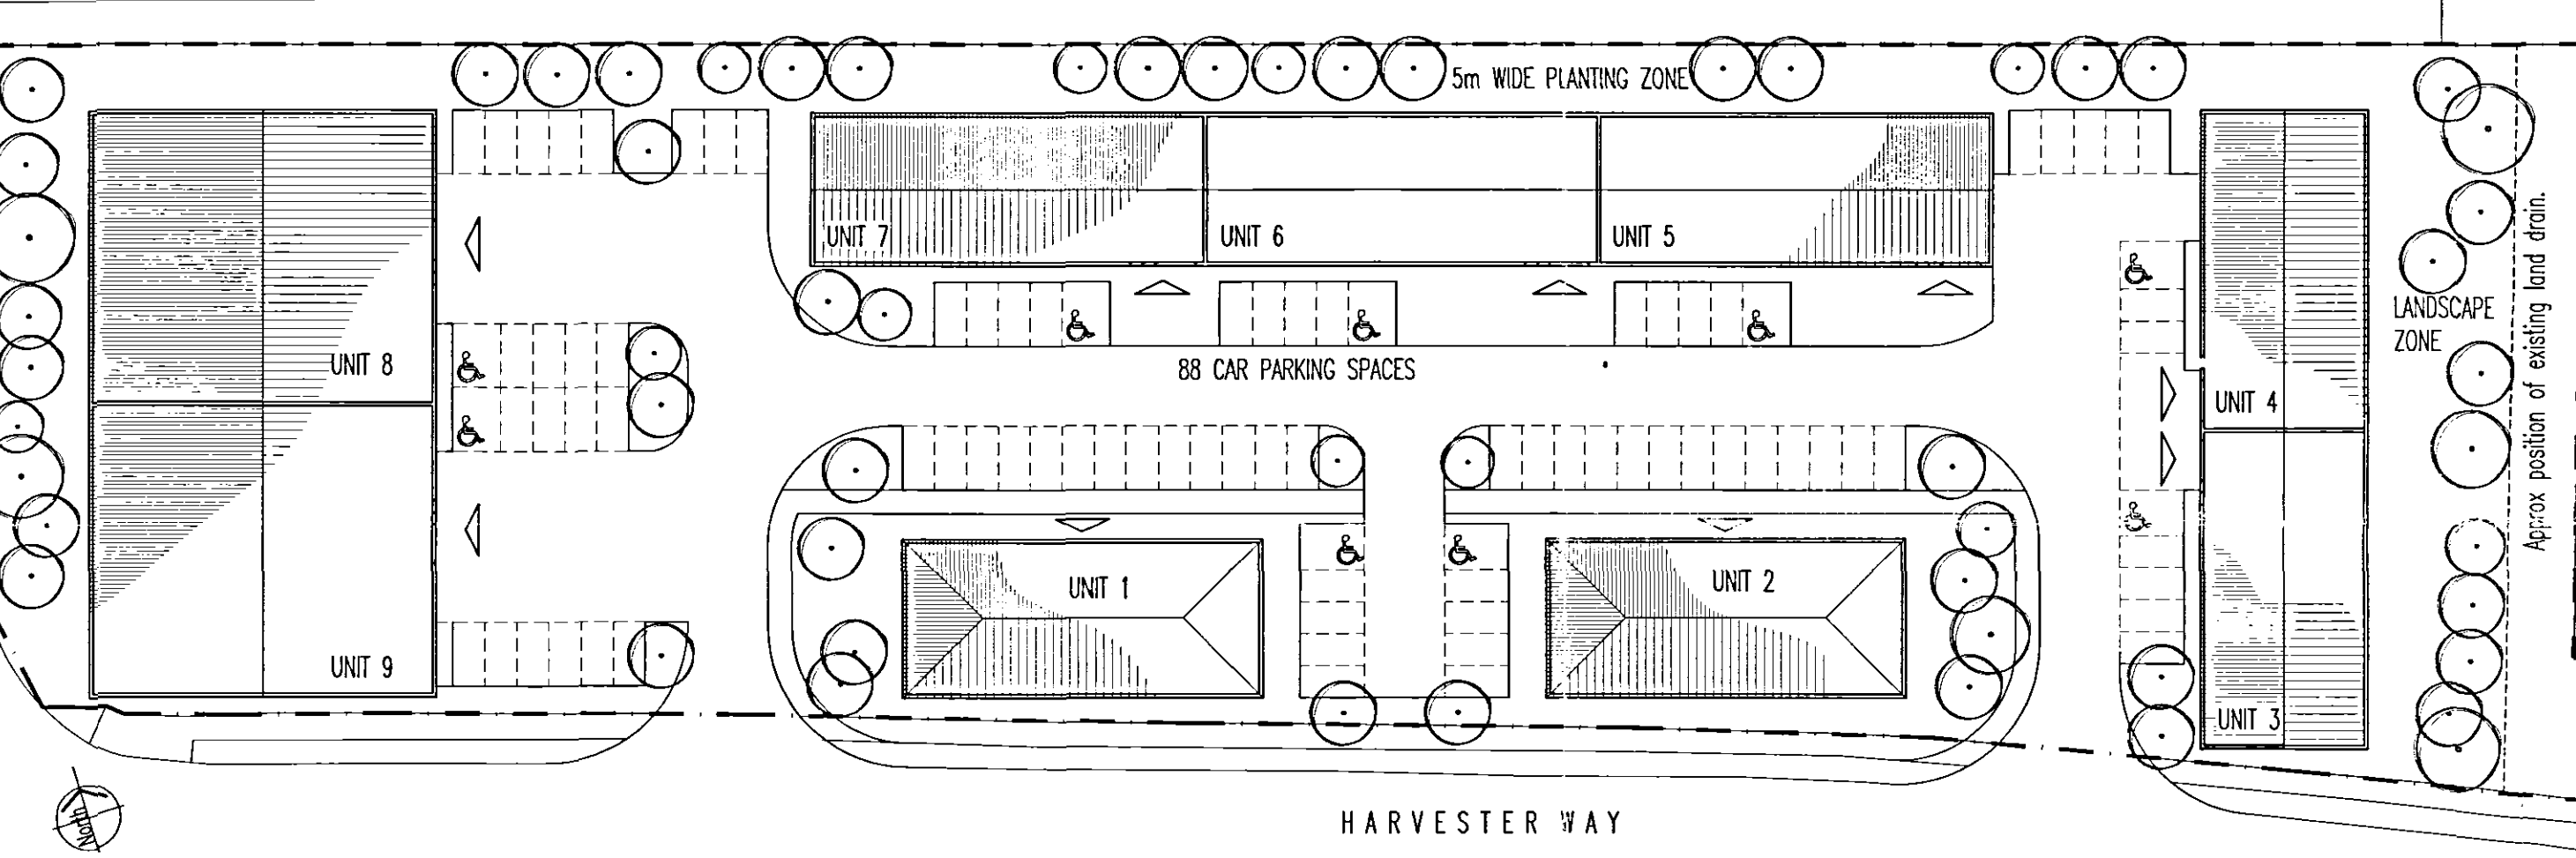

SCHEDULE OF ACCOMMODATION:

UNIT 1	-	603m ²	/	6,490sq.ft	(2 storey)
UNIT 2	-	603m ²	/	6,490sq.ft	(2 storey)
UNIT 3	-	282m ²	/	3,035sq.ft	
UNIT 4	-	282m ²	/	3,035sq.ft	
UNIT 5	-	319m ²	/	3,433sq.ft	
UNIT 6	-	321m ²	/	3,455sq.ft	
UNIT 7	-	319m ²	/	3,433sq.ft	
UNIT 8	-	552m ²	/	5,941sq.ft	
UNIT 9	-	552m ²	/	5,941sq.ft	
TOTAL	-	3,833m ²	/	41,258sq.ft	

PHASE 2.

AMENDED PLAN

Ref.

Prepared by: 3776/05
28 JUL 2005

REV A: 19-07-05. 5m planting zone added to North boundary.
Clear zone indicated to East boundary for existing land drain.
Units 3-9 adjusted to suit

PENTANGLE

DESIGN GROUP

3 TILEHOUSE STREET HITCHIN HERTS SG5 2DY
FAX(01462) 420918 TEL(01462) 43113

JOB TITLE

PROPOSED COMMERCIAL DEVELOPMENT
HARVESTER WAY, CROWLAND, Lincs

for WHEATLEY COMMERCIAL DEVELOPMENTS

DRAWING TITLE

SITE PLAN

SCALE	1:500	DRAWING NUMBER	02	REVISION	A
DATE	Dec '04				
SERIAL No.					
JOB NUMBER	2630				

ARCHITECTS & INTERIOR DESIGNERS