


THIS DRAWING IS A PRINT AND MUST NOT BE SCALED.
ANY QUERIES REGARDING DIMENSIONS TO BE TAKEN UP WITH
PENTANGLE DESIGN GROUP.


ALL DIMENSIONS OF EXISTING BUILDINGS TO BE VERIFIED ON SITE.

THIS DRAWING IS THE COPYRIGHT OF PENTANGLE DESIGN GROUP
AND SHALL NOT BE IN ANY WAY USED OR REPRODUCED WITHOUT
THEIR PRIOR WRITTEN CONSENT.


NOTES

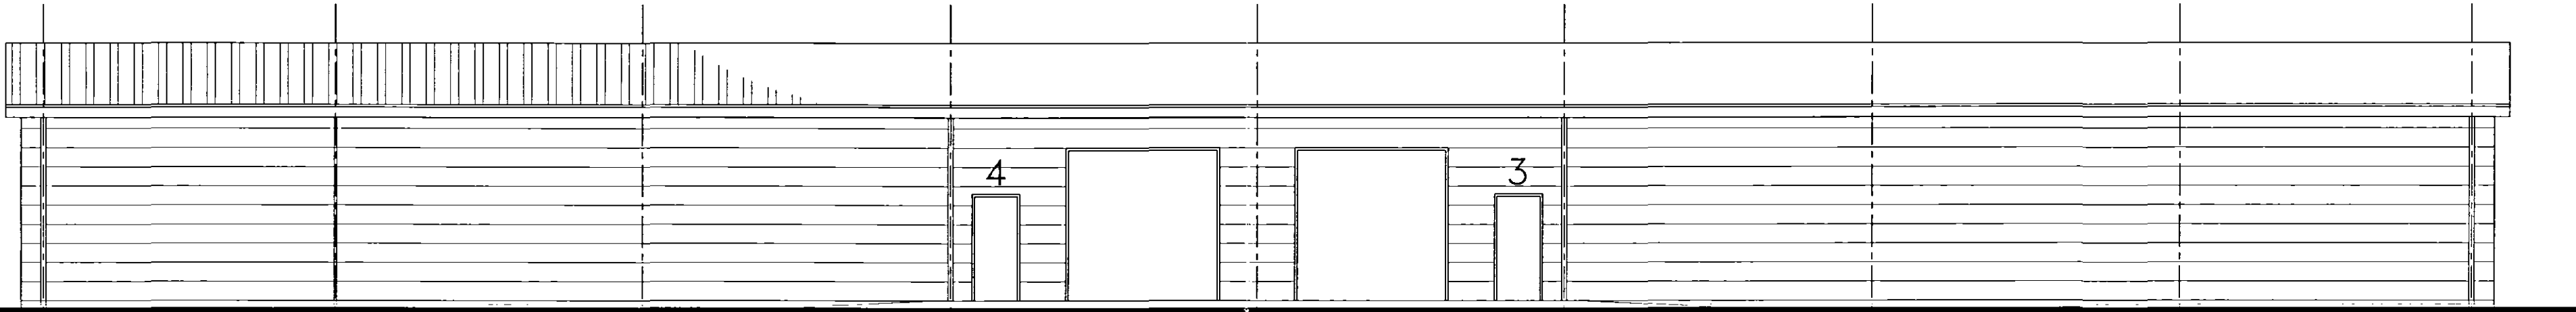


West Elevation

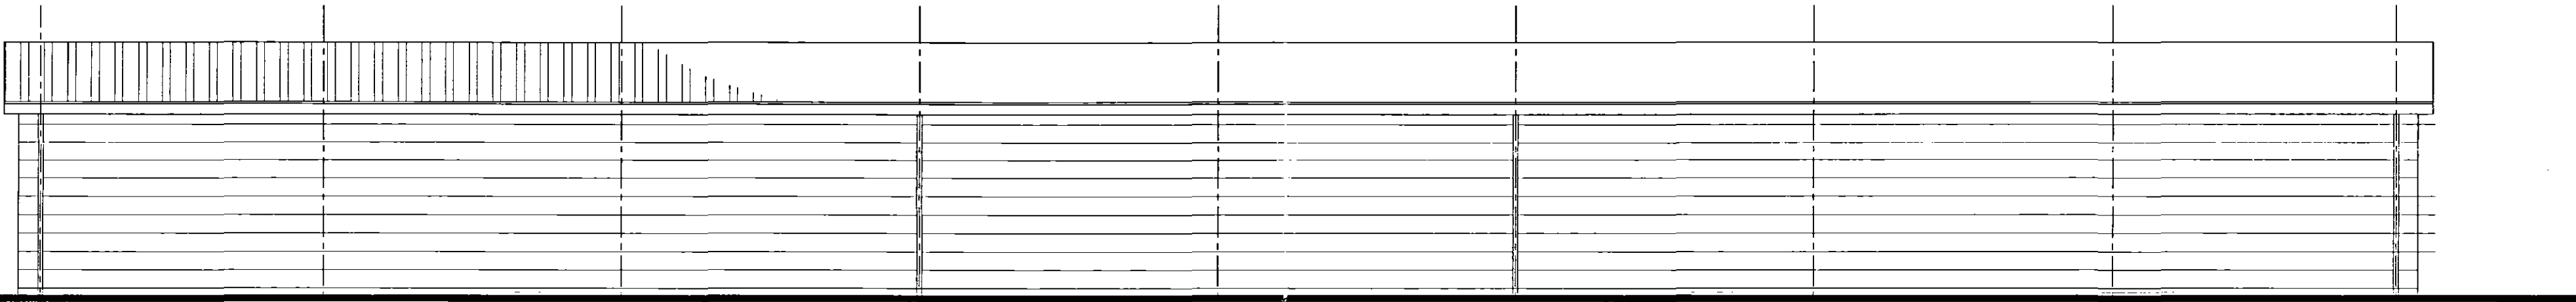

East Elevation

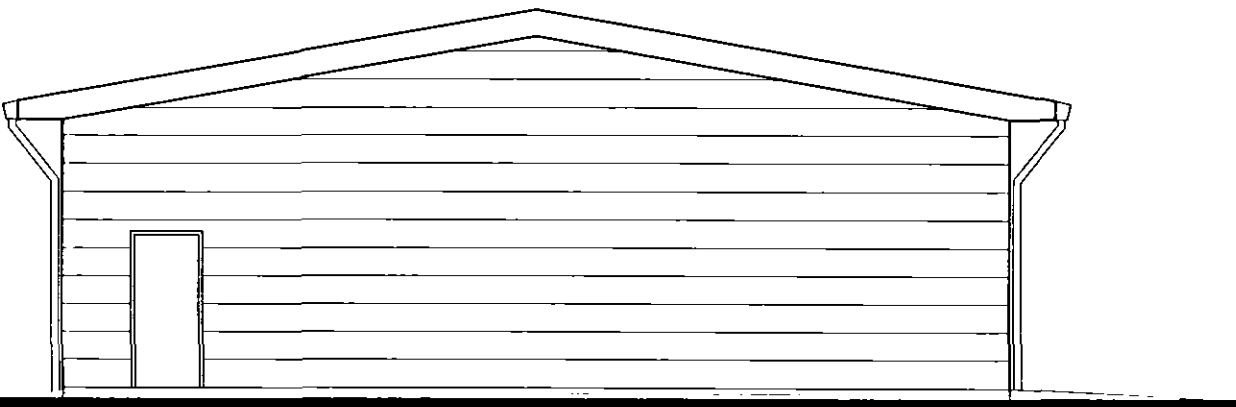

North Elevation

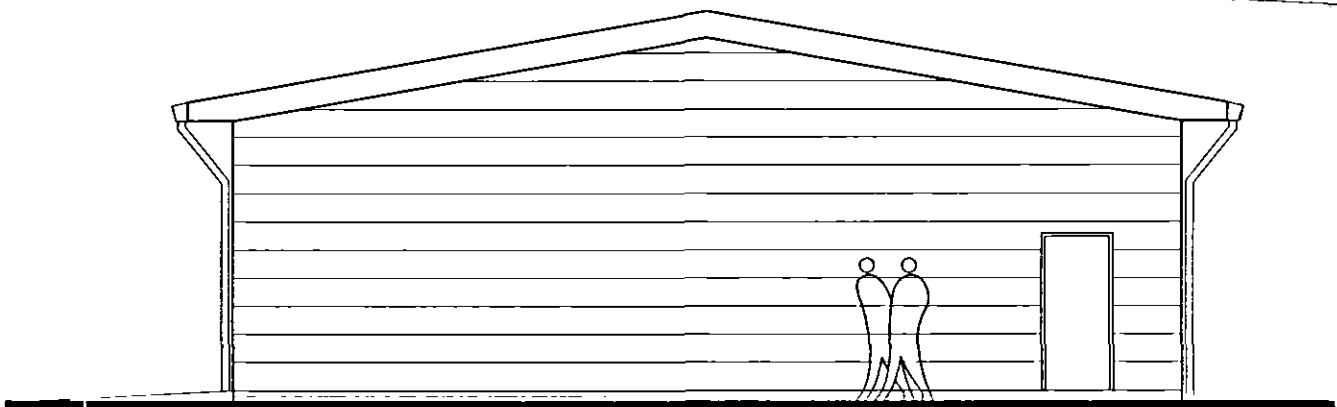

South Elevation

AMENDED PLAN
Ref.

SHDC
Planning & Development
28 JUL 2005
377/05

REV A: 21-07-05. Building shortened
to accommodate 5m planting zone.

PENTANGLE
DESIGN GROUP

3 TILEHOUSE STREET HITCHIN HERTS SG5 2DW
FAX(01462) 420918 TEL(01462) 431133

JOB TITLE
PROPOSED INDUSTRIAL DEVELOPMENT AT
HARVESTER WAY, CROWLAND, LINCS.

DRAWING TITLE		
UNITS 3 & 4 Elevations		
SCALE 1:100	DRAWING NUMBER 08	REVISION A
DATE Jan '05	08	A
SERIAL No.		
JOB NUMBER 2630		
ARCHITECTS & INTERIOR DESIGNERS		

External Materials:
Roof: Insulated Profiled metal sheet
Walls: Insulated Profiled metal sheet