


THIS DRAWING IS A PRINT AND MUST NOT BE SCALED.
ANY QUERIES REGARDING DIMENSIONS TO BE TAKEN UP WITH
PENTANGLE DESIGN GROUP.

ALL DIMENSIONS OF EXISTING BUILDINGS TO BE VERIFIED ON SITE.
THIS DRAWING IS THE COPYRIGHT OF PENTANGLE DESIGN GROUP
AND SHALL NOT BE IN ANY WAY USED OR REPRODUCED WITHOUT
THEIR PRIOR WRITTEN CONSENT.

NOTES

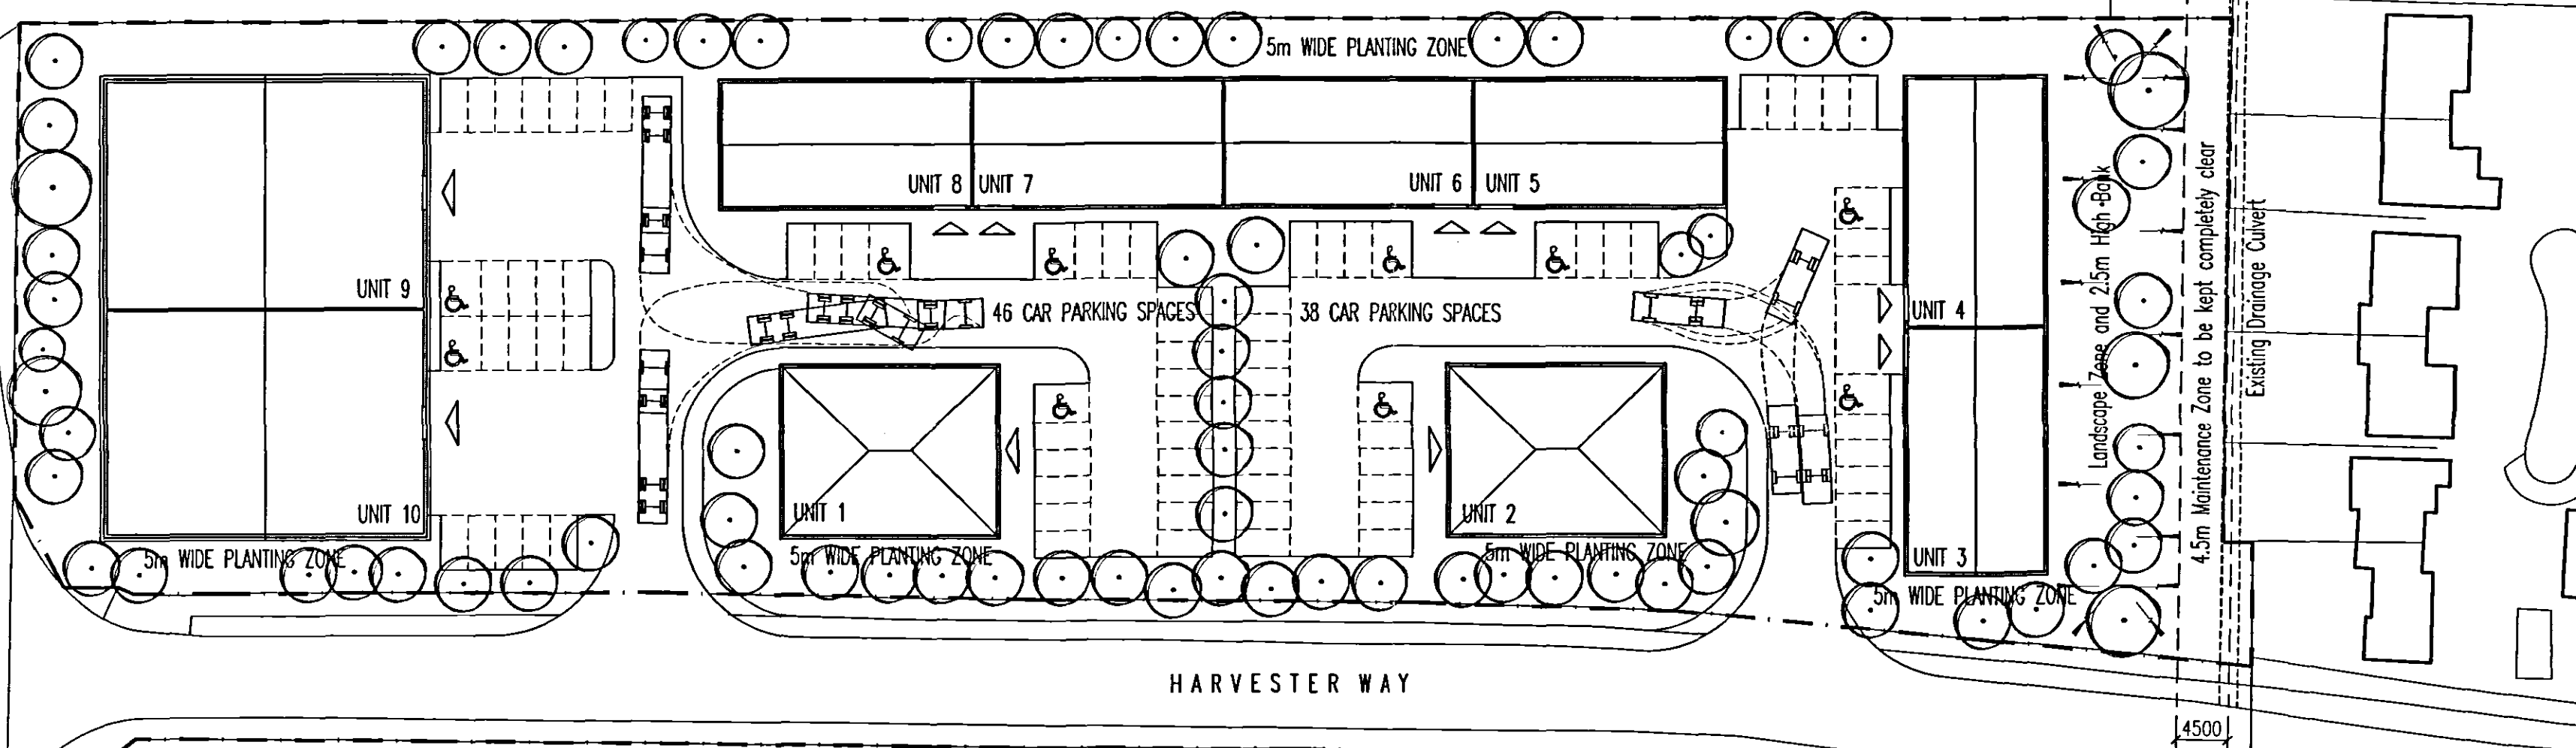

Schedule of Accommodation		
	Area /m2	Area / sq.ft
UNIT 01	561	6039
UNIT 02	561	6039
UNIT 03	265	2858
UNIT 04	266	2859
UNIT 05	240	2584
UNIT 06	240	2584
UNIT 07	240	2584
UNIT 08	240	2585
UNIT 09	553	5952
UNIT 10	553	5952
Total	3719m ²	40036sq.ft

1122m² Office Accommodation
32 Parking Spaces @ 1 per 35m²

2597m² Warehouse Accommodation
52 Parking Spaces @ 1 per 50m²

PHASE 2.

REFER TO LANDSCAPE ARCHITECTS
DRAWING 726.1 rev A FOR DETAILS
OF PLANTING ETC.

AMENDED PLAN

Ref. A1

SHDC
PLANNING & DEVELOPMENT

- 6 APR 2006

Ref. 0371/05

PENTANGLE

DESIGN GROUP

3 TILEHOUSE STREET HITCHIN HERTS SG5 2DW
FAX(01462) 420918 TEL(01462) 431133

JOB TITLE
PROPOSED COMMERCIAL DEVELOPMENT
HARVESTER WAY, CROWLAND, Lincs

for WHEATLEY COMMERCIAL DEVELOPMENTS

DRAWING TITLE
SITE PLAN

SCALE	DRAWING NUMBER	REVISION
1:500		
DATE	Mar 06	
SERIAL No.		
JOB NUMBER	2630	

14

ARCHITECTS & INTERIOR DESIGNERS