


THIS DRAWING IS A PRINT AND MUST NOT BE SCALED.
 ANY QUERIES REGARDING DIMENSIONS TO BE TAKEN UP WITH
 PENTANGLE DESIGN GROUP.

ALL DIMENSIONS OF EXISTING BUILDINGS TO BE VERIFIED ON SITE.

THIS DRAWING IS THE COPYRIGHT OF PENTANGLE DESIGN GROUP
 AND SHALL NOT BE IN ANY WAY USED OR REPRODUCED WITHOUT
 THEIR PRIOR WRITTEN CONSENT.

NOTES

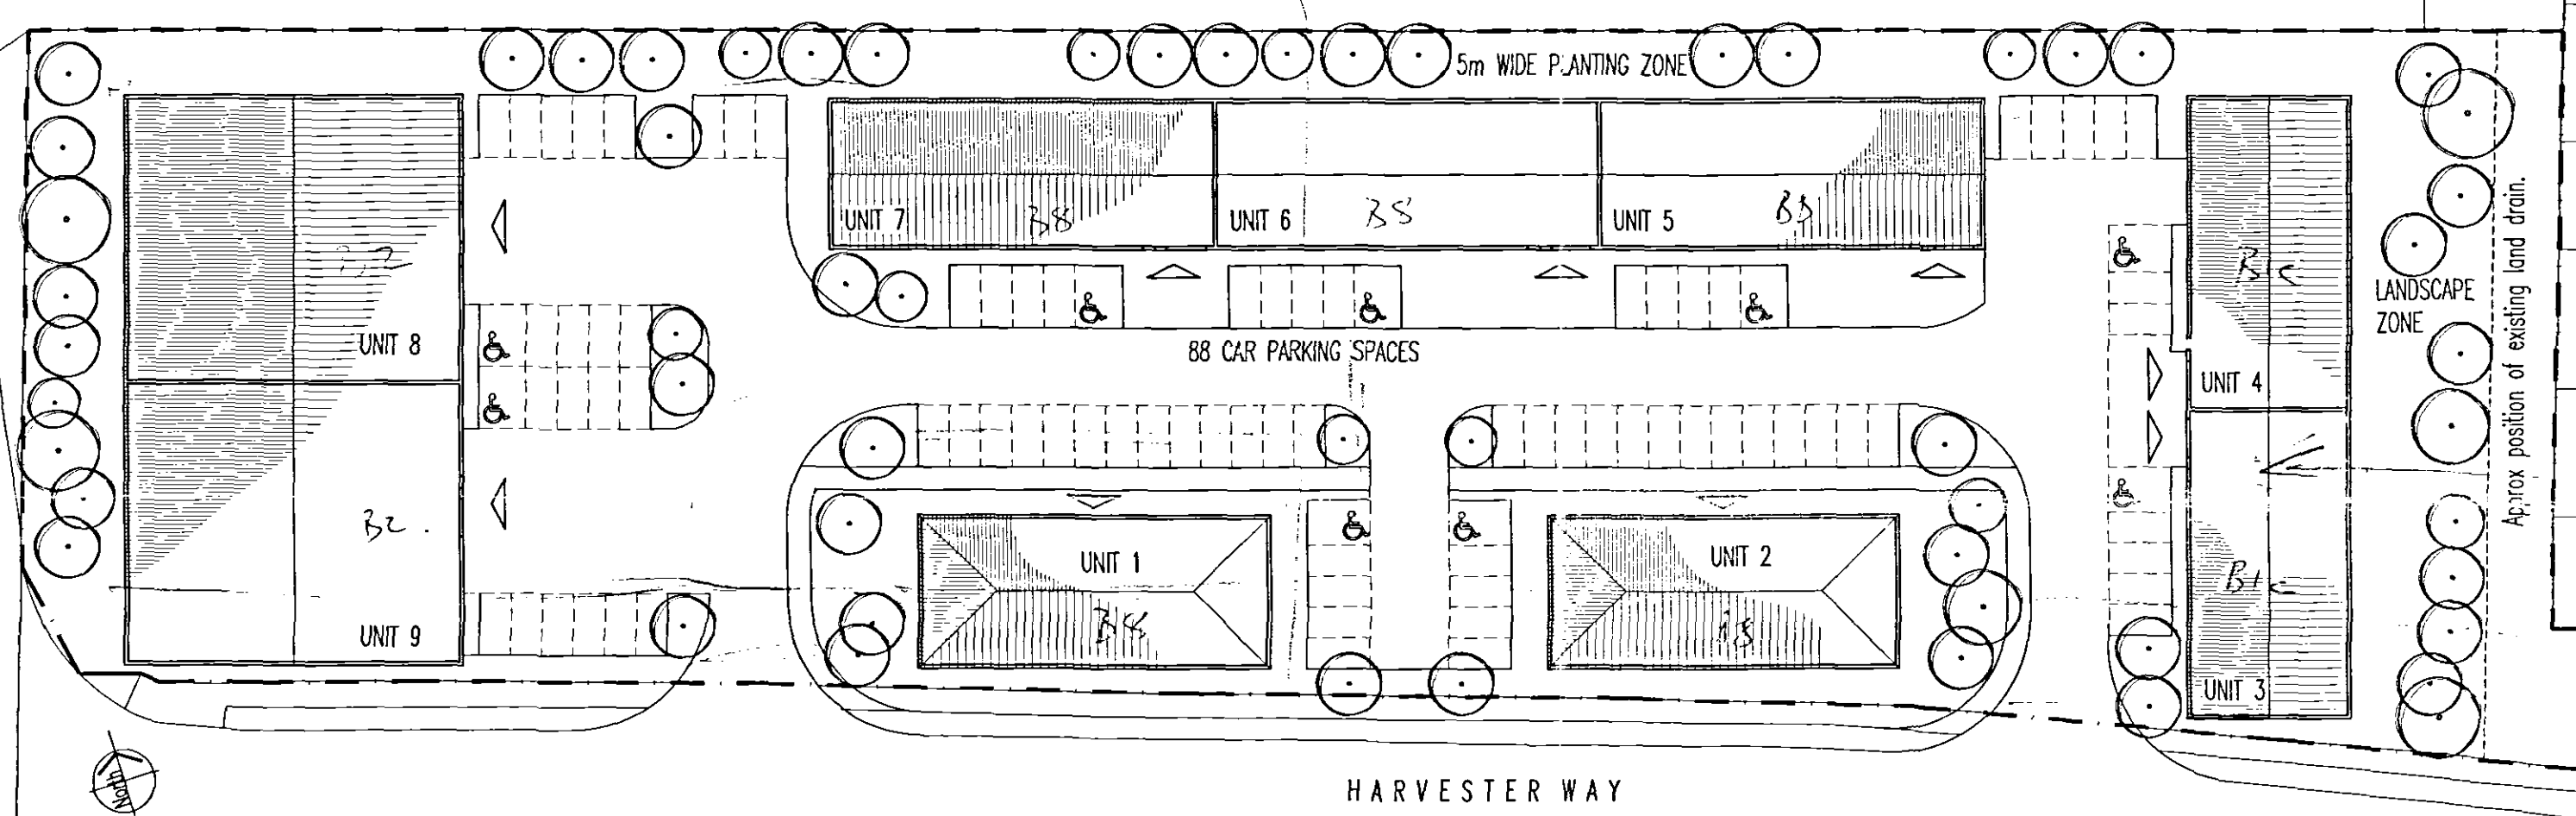

SCHEDULE OF ACCOMMODATION:

UNIT 1	- 603m ² / 6,490sq.ft (2 storey)
UNIT 2	- 603m ² / 6,490sq.ft (2 storey)
UNIT 3	- 282m ² / 3,035sq.ft
UNIT 4	- 282m ² / 3,035sq.ft
UNIT 5	- 319m ² / 3,433sq.ft
UNIT 6	- 321m ² / 3,455sq.ft
UNIT 7	- 319m ² / 3,433sq.ft
UNIT 8	- 552m ² / 5,941sq.ft
UNIT 9	- 552m ² / 5,941sq.ft
TOTAL	- 3,833m ² / 41,258sq.ft

PHASE 2.

AMENDED PLAN

Ref.

28 DEC 2005
 377/05

REV A: 19-07-05. 5m planting zone added to North boundary.
 Clear zone indicated to East boundary for existing land drain.
 Units 3-9 adjusted to suit

PENTANGLE

DESIGN GROUP

3 TILEHOUSE STREET HITCHIN HERTS SG5 2DW
 FAX(01462) 420918 TEL(01462) 431133

JOB TITLE

PROPOSED COMMERCIAL DEVELOPMENT
 HARVESTER WAY, CROWLAND, Lincs

for WHEATLEY COMMERCIAL DEVELOPMENTS

DRAWING TITLE
 SITE PLAN

SCALE	1:500	DRAWING NUMBER	02	REVISION	A
DATE	Dec '04	SERIAL No.			
JOB NUMBER	2630				

ARCHITECTS & INTERIOR DESIGNERS