

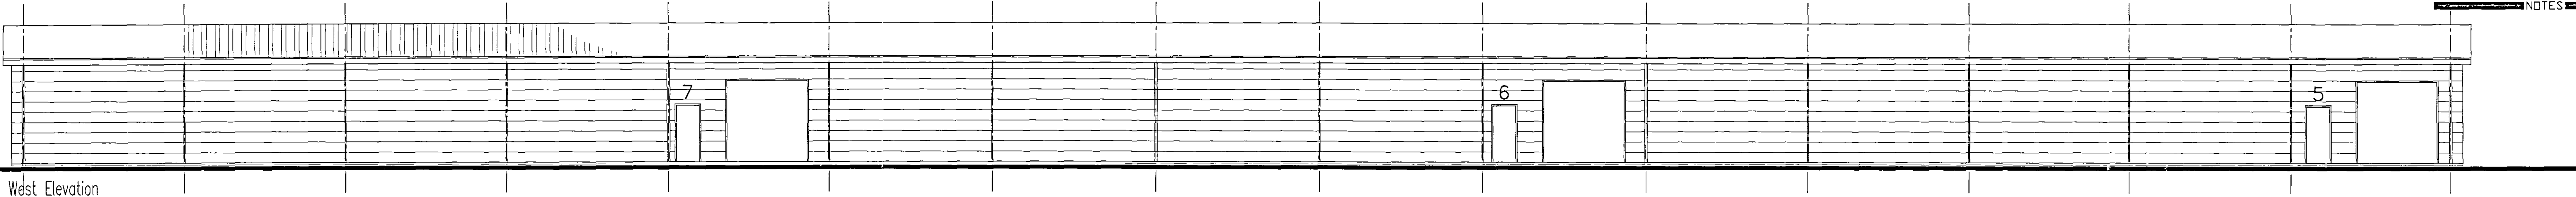


THIS DRAWING IS A PRINT AND MUST NOT BE SCALED.
ANY QUERIES REGARDING DIMENSIONS TO BE TAKEN UP WITH
PENTANGLE DESIGN GROUP.
ALL DIMENSIONS OF EXISTING BUILDINGS TO BE VERIFIED ON SITE.
THIS DRAWING IS THE COPYRIGHT OF PENTANGLE DESIGN GROUP
AND SHALL NOT BE IN ANY WAY USED OR REPRODUCED WITHOUT
THEIR PRIOR WRITTEN CONSENT.


NOTES

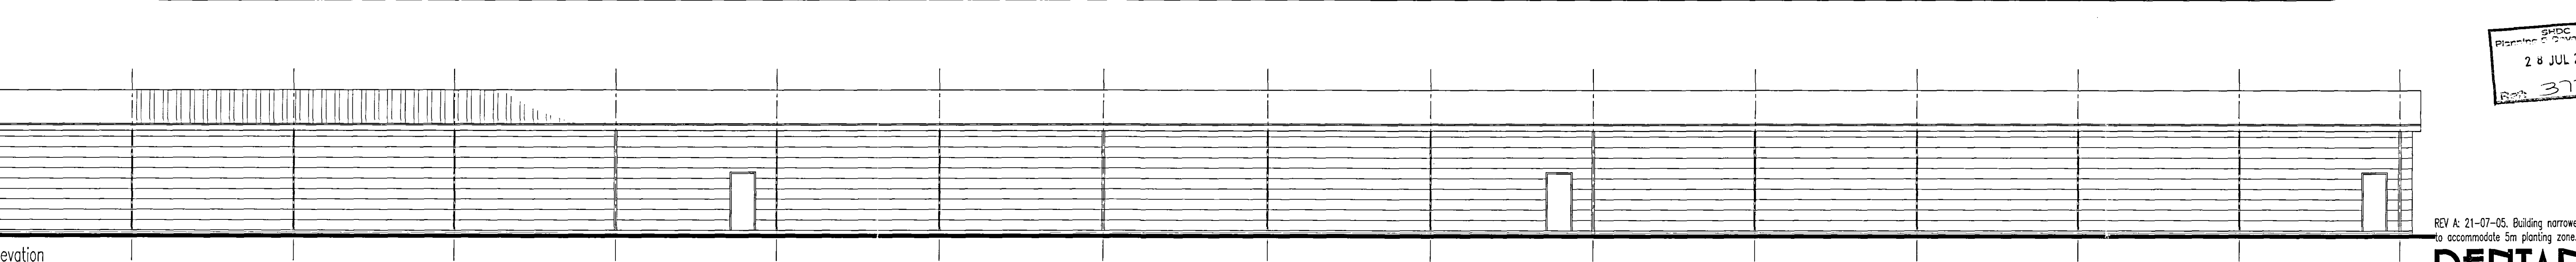


West Elevation

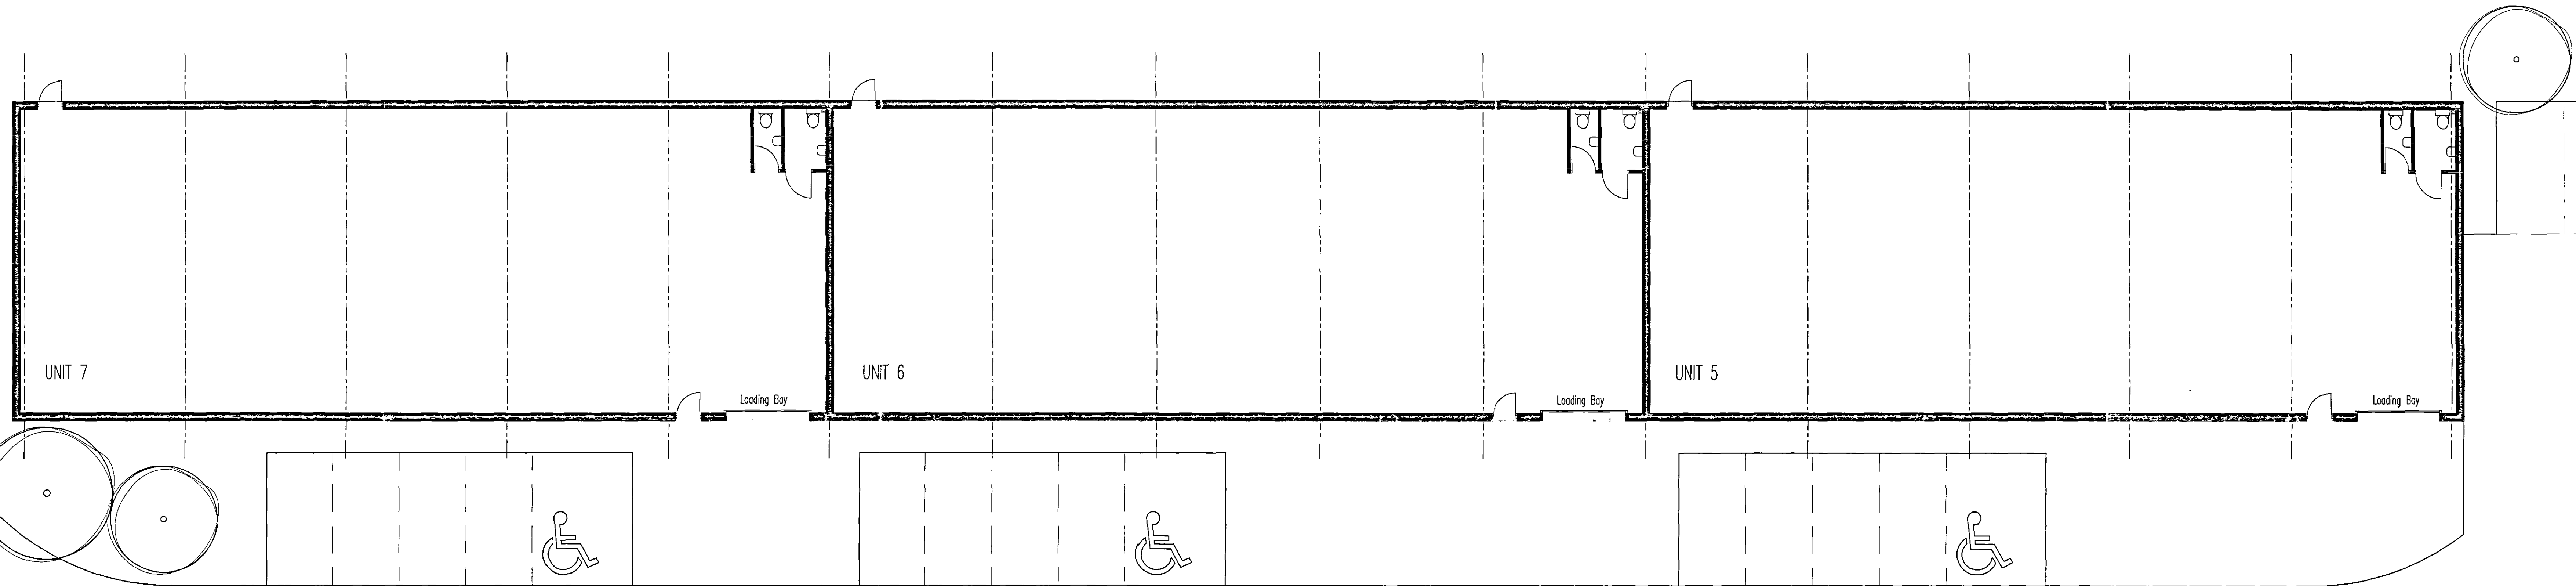


East Elevation

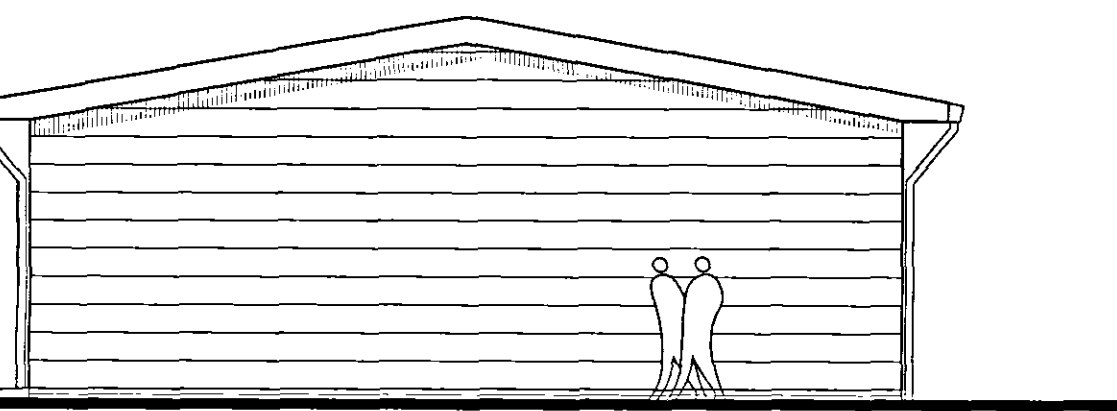

South Elevation

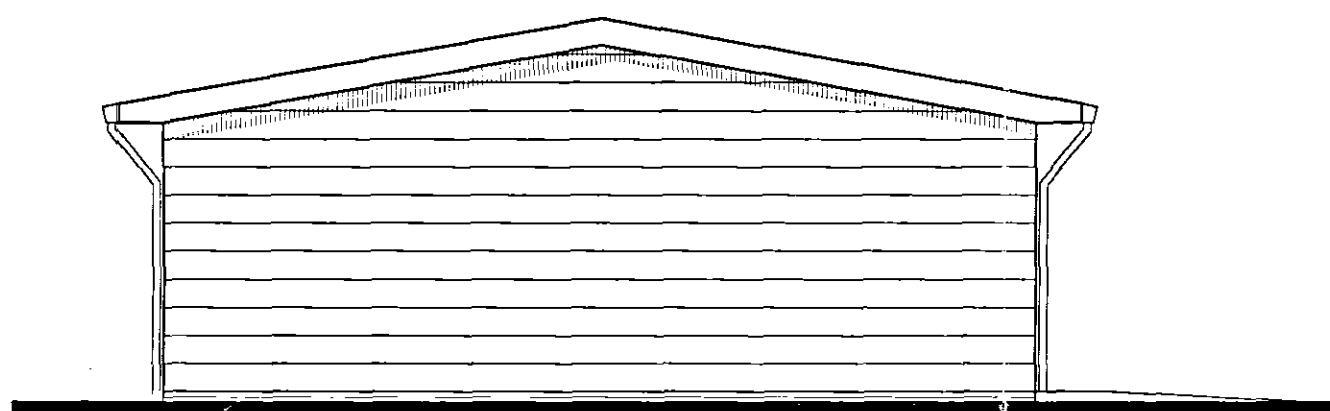

North Elevation

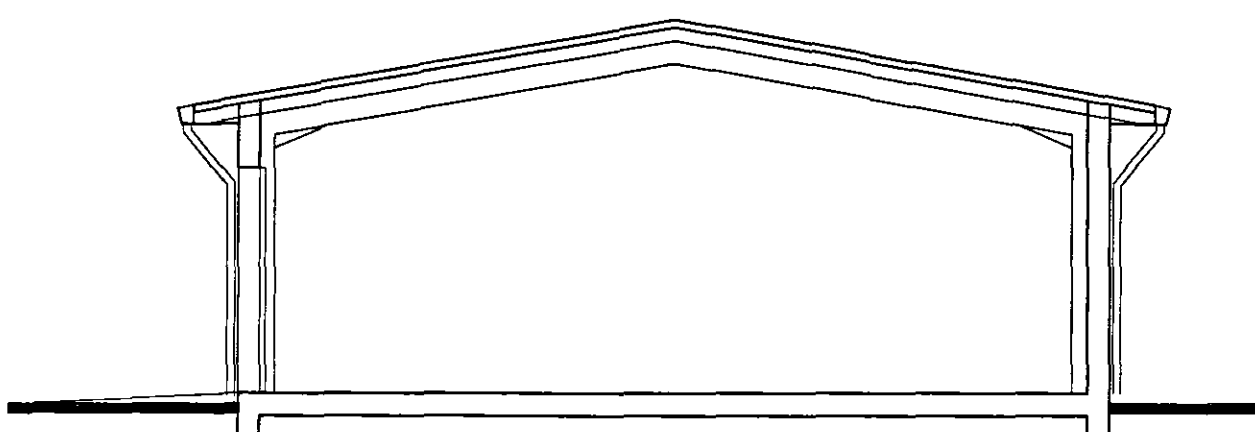

Typical Section
Units 5, 6 & 7

AMENDED PLAN

Ref.

External Materials:

Roof: Insulated Profiled metal sheet
Walls: Insulated Profiled metal sheet

Gross Internal Floor Area:
Unit 5 - 320 m² (3,444 sq.ft)
Unit 6 - 321 m² (3,455 sq.ft)
Unit 7 - 320 m² (3,444 sq.ft)

REV A: 21-07-05. Building narrowed
to accommodate 5m planting zone.

PENTANGLE

DESIGN GROUP

3 TILEHOUSE STREET HITCHIN HERTS SG5 2DW
FAX(01462) 420918 TEL(01462) 431133

JOB TITLE
PROPOSED INDUSTRIAL DEVELOPMENT AT
HARVESTER WAY, CROWLAND, Lincs.

DRAWING TITLE

UNITS 5, 6 & 7
Ground Floor Plan, Section and Elevations

SCALE	DRAWING NUMBER	REVISION
1:100		
DATE Jan '05		
SERIAL No.	09	A
JOB NUMBER	2630	
ARCHITECTS & INTERIOR DESIGNERS		