
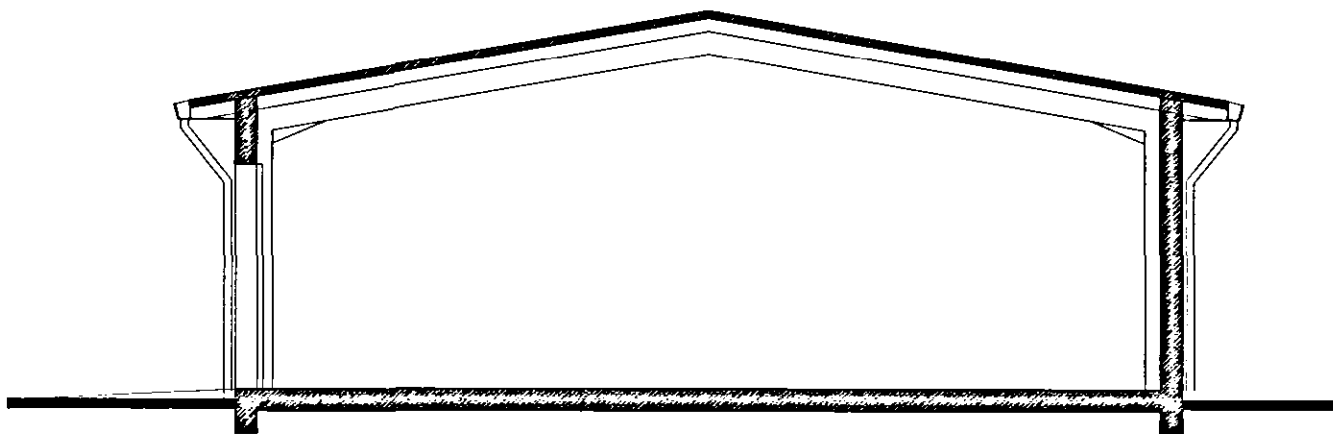


THIS DRAWING IS A PRINT AND MUST NOT BE SCALED.
ANY QUERIES REGARDING DIMENSIONS TO BE TAKEN UP WITH
PENTANGLE DESIGN GROUP.
ALL DIMENSIONS OF EXISTING BUILDINGS TO BE VERIFIED ON SITE.
THIS DRAWING IS THE COPYRIGHT OF PENTANGLE DESIGN GROUP
AND SHALL NOT BE IN ANY WAY USED OR REPRODUCED WITHOUT
THEIR PRIOR WRITTEN CONSENT.

NOTES

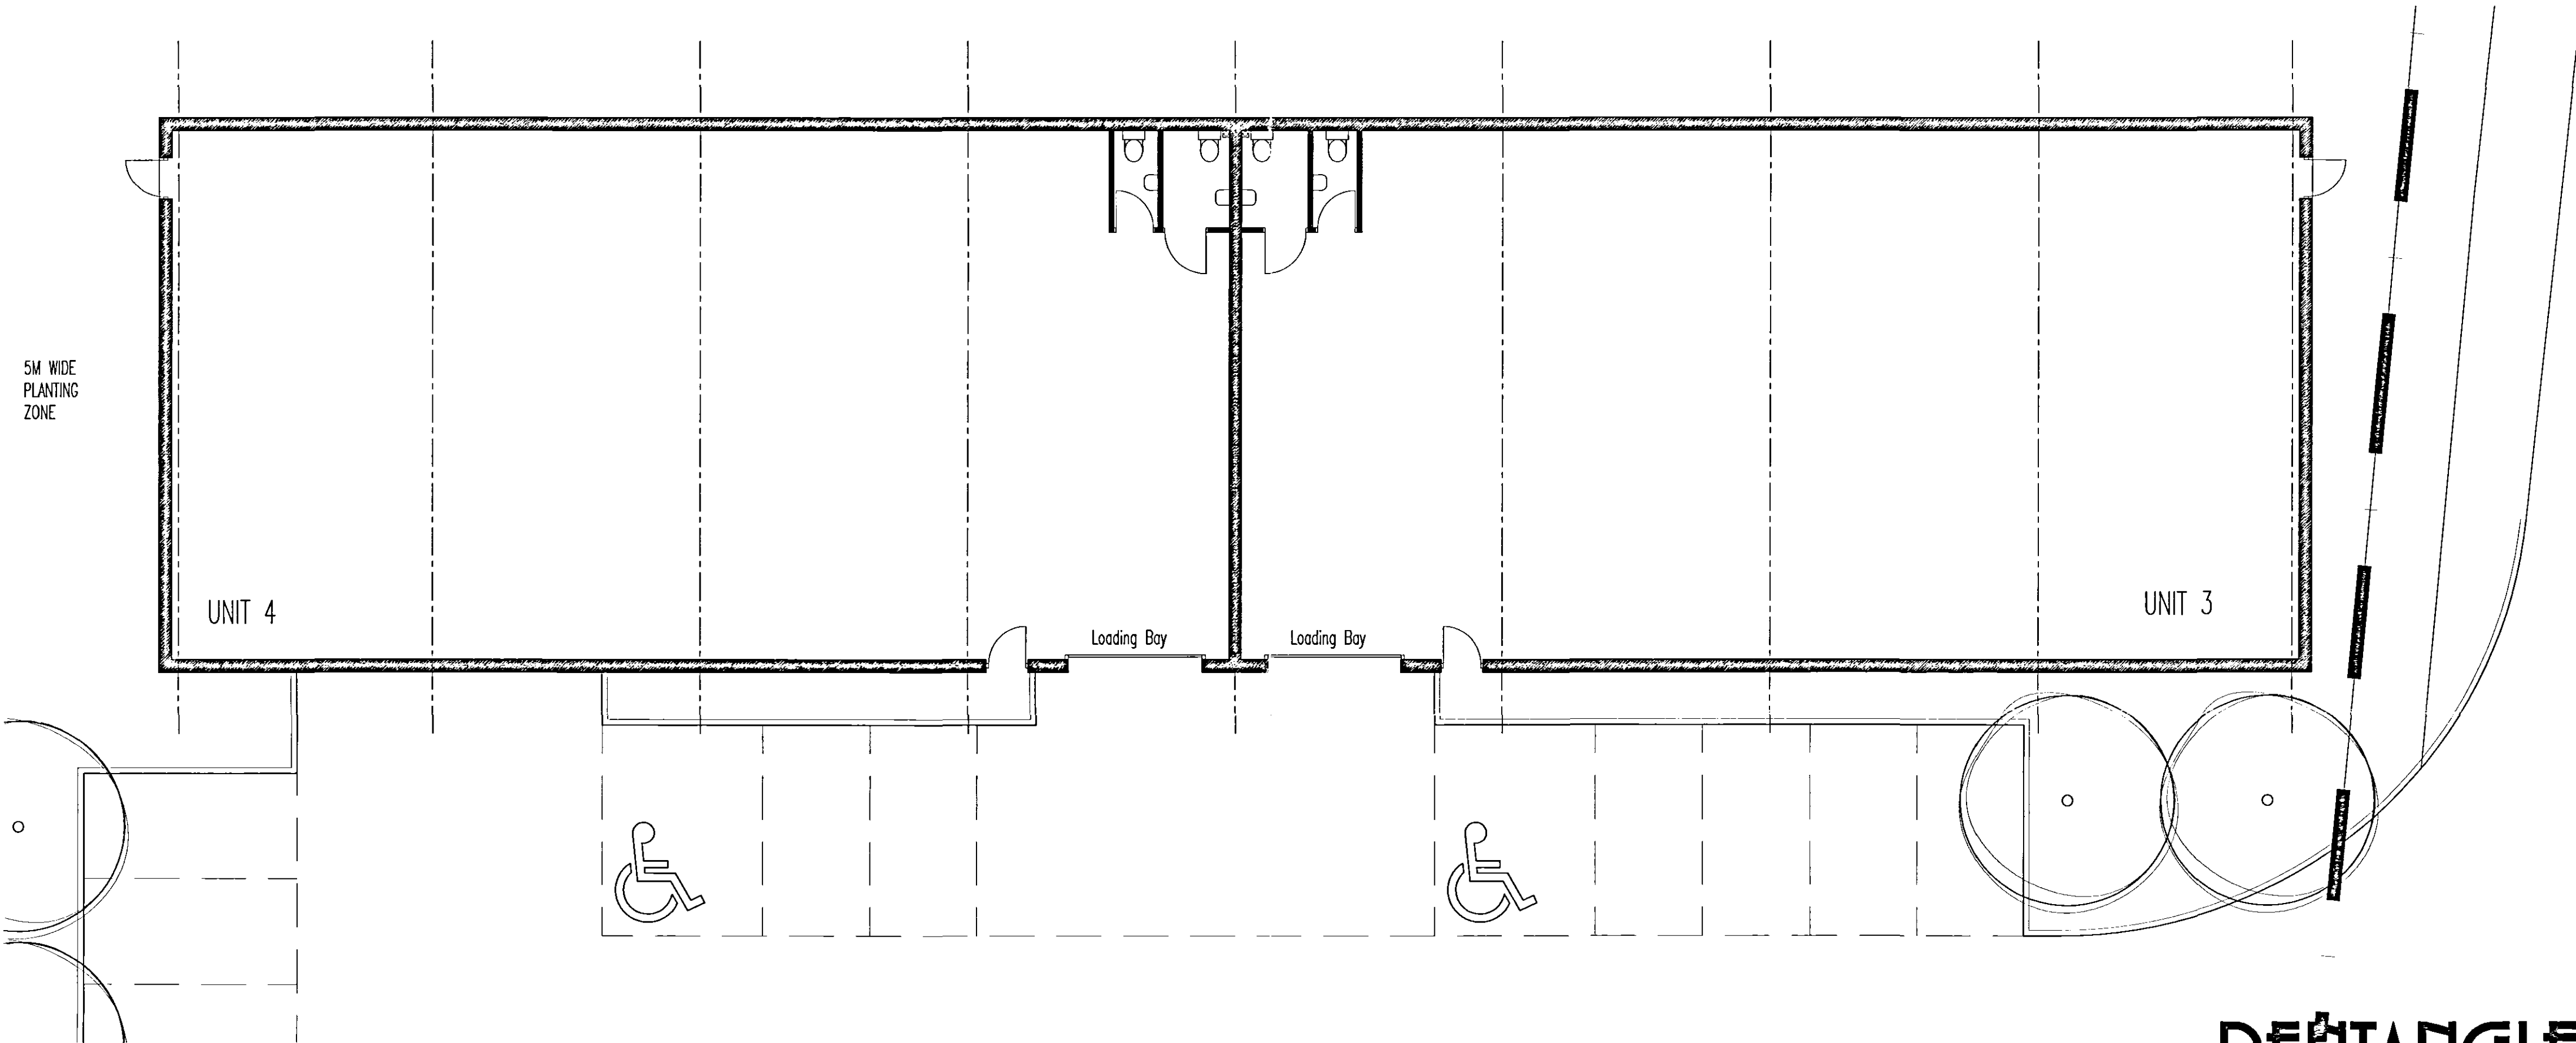

Typical Section
Units 3 & 4

AMENDED PLAN

Ref.

Revised
28 JUL 2005
377105

rev a: 21-07-05. Building shortened
to accommodate 5m planting zone.

Gross Internal Floor Area:
Unit 3 - 283 m2 (3,046 sq.ft)
Unit 4 - 283 m2 (3,046 sq.ft)

PENTANGLE

DESIGN GROUP

3 TILEHOUSE STREET HITCHIN HERTS SG5 2DW
FAX(01462) 420918 TEL(01462) 431133

JOB TITLE
PROPOSED INDUSTRIAL DEVELOPMENT AT
HARVESTER WAY, CROWLAND, Lincs.

DRAWING TITLE
UNITS 3 & 4
Ground Floor Plan

SCALE	DRAWING NUMBER	REVISION
1:100	07	A
DATE Jan '05		
SERIAL No.		
JOB NUMBER 2630		

ARCHITECTS & INTERIOR DESIGNERS