
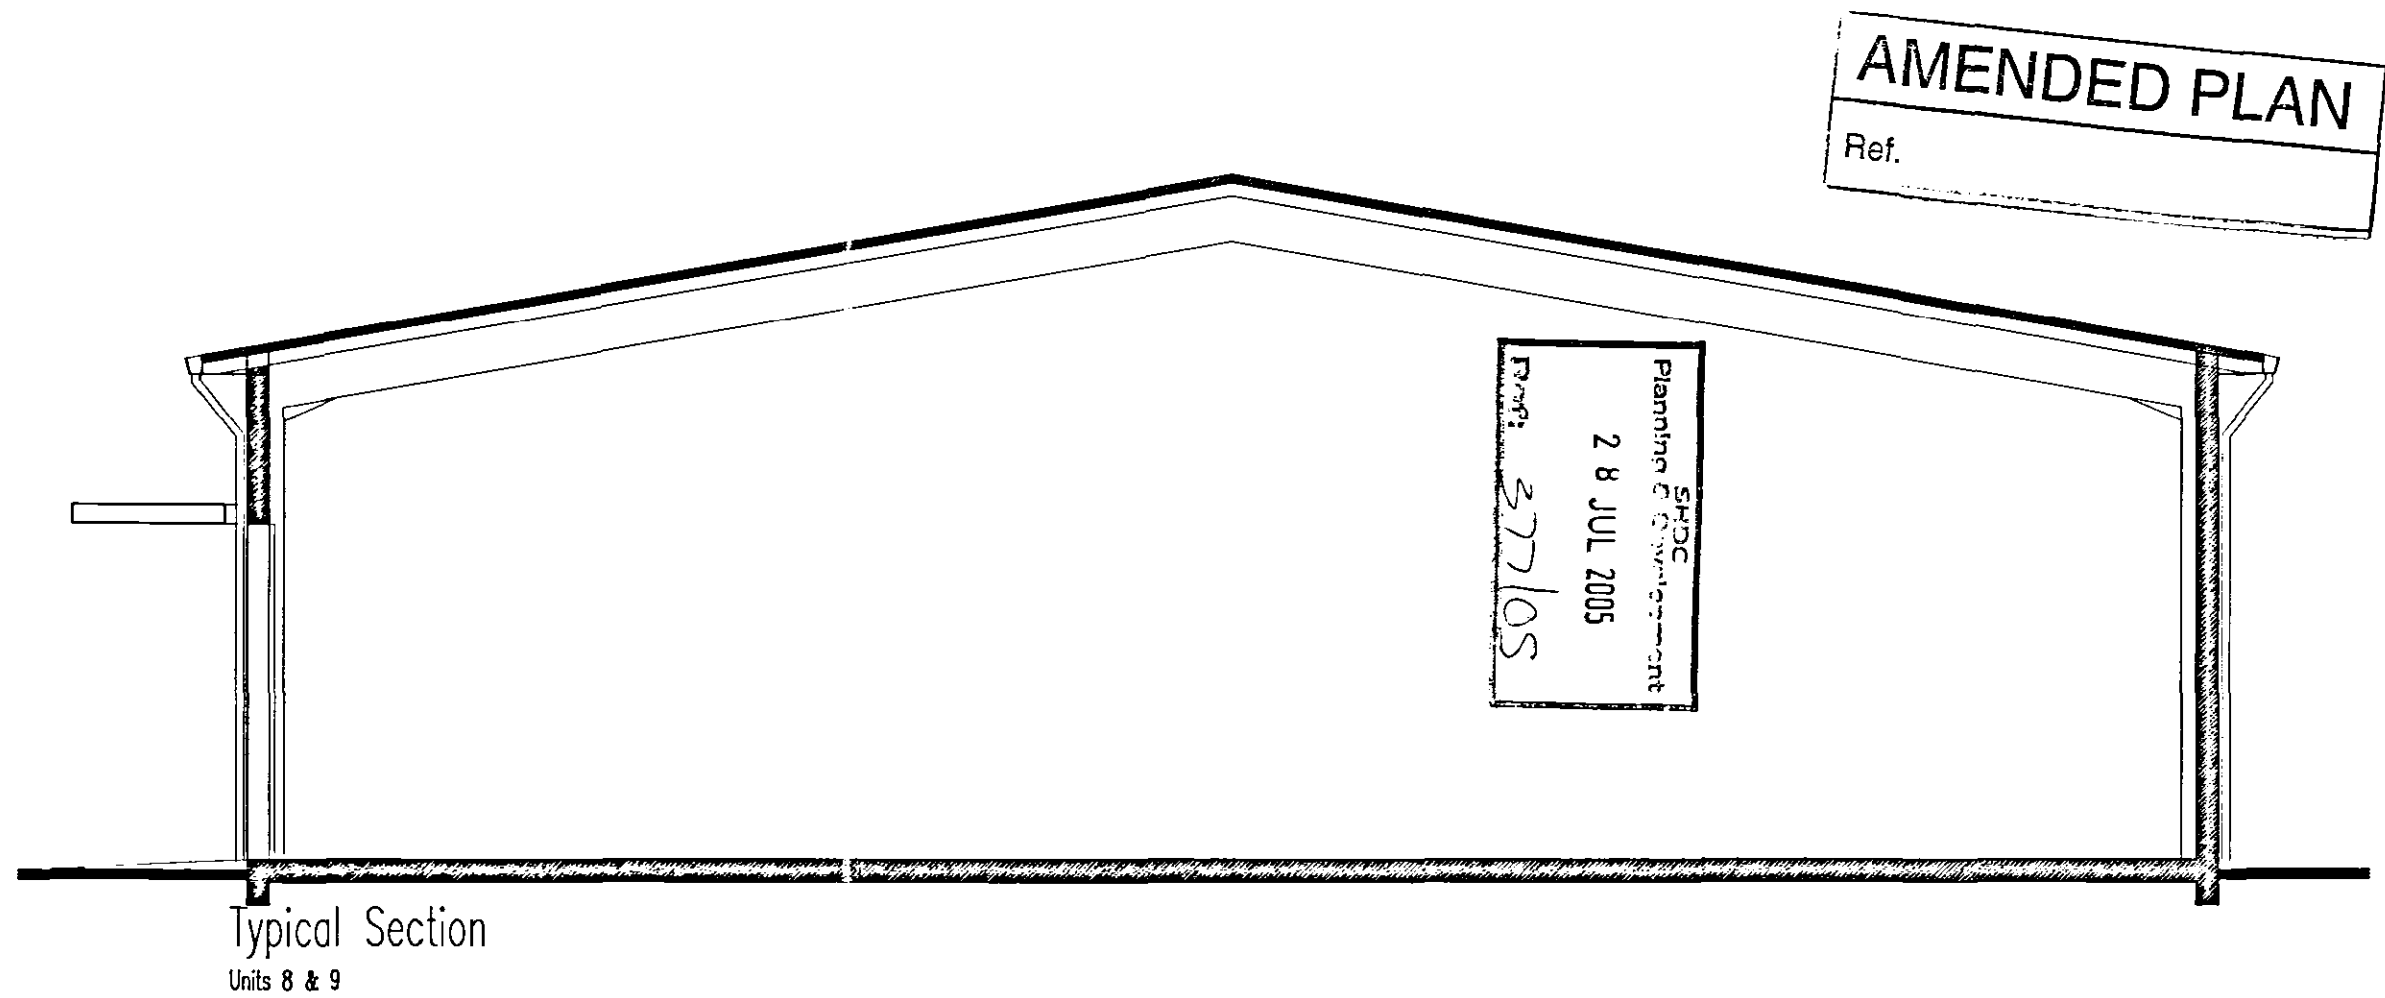


THIS DRAWING IS A PRINT AND MUST NOT BE SCALED.
ANY QUERIES REGARDING DIMENSIONS TO BE TAKEN UP WITH
PENTANGLE DESIGN GROUP.
ALL DIMENSIONS OF EXISTING BUILDINGS TO BE VERIFIED ON SITE.
THIS DRAWING IS THE COPYRIGHT OF PENTANGLE DESIGN GROUP
AND SHALL NOT BE IN ANY WAY USED OR REPRODUCED WITHOUT
THEIR PRIOR WRITTEN CONSENT.

NOTES

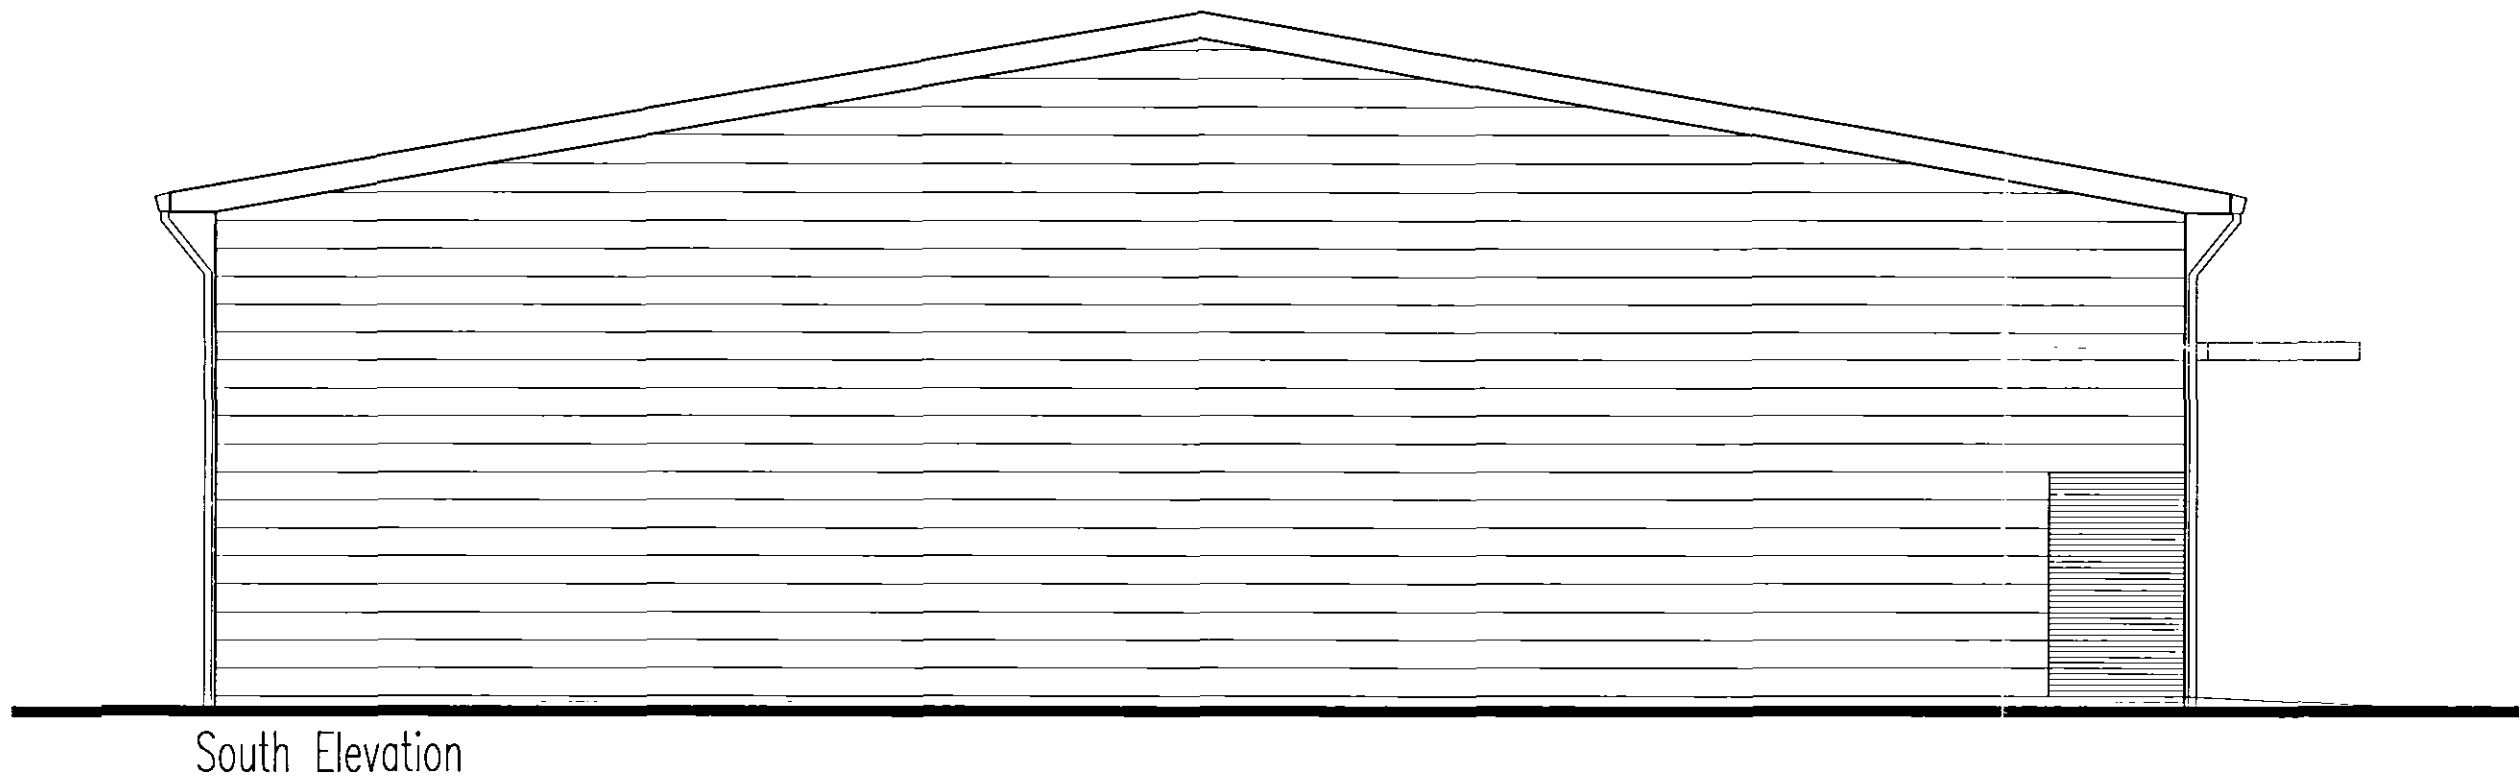

External Materials:

Roof: Insulated Profiled metal sheet
Walls: Insulated Profiled metal sheet
with Buff facing brickwork feature
panel

REV A: 21-07-05. Building shortened
to accommodate 5m planting zone.

PENTANGLE
DESIGN GROUP

3 TILEHOUSE STREET HITCHIN HERTS SG5 2DW
FAX(01462) 420918 TEL(01462) 431133

JOB TITLE
PROPOSED INDUSTRIAL DEVELOPMENT AT
HARVESTER WAY, CROWLAND, Lincs.

DRAWING TITLE
UNITS 8 & 9
Section, South and East Elevations

SCALE	DRAWING NUMBER	REVISION
1:100	12	A
DATE Jan '05		
SERIAL No.		
JOB NUMBER 2630		

ARCHITECTS & INTERIOR DESIGNERS