


THIS DRAWING IS A PRINT AND MUST NOT BE SCALE
ANY QUERIES REGARDING DIMENSIONS TO BE TAKEN UP WITH
PENTANGLE DESIGN GROUP.

ALL DIMENSIONS OF EXISTING BUILDINGS TO BE VERIFIED ON SITE

THIS DRAWING IS THE COPYRIGHT OF PENTANGLE DESIGN GROUP
AND SHALL NOT BE IN ANY WAY USED OR REPRODUCED WITHOUT
THEIR PRIOR WRITTEN CONSENT.


NOTES

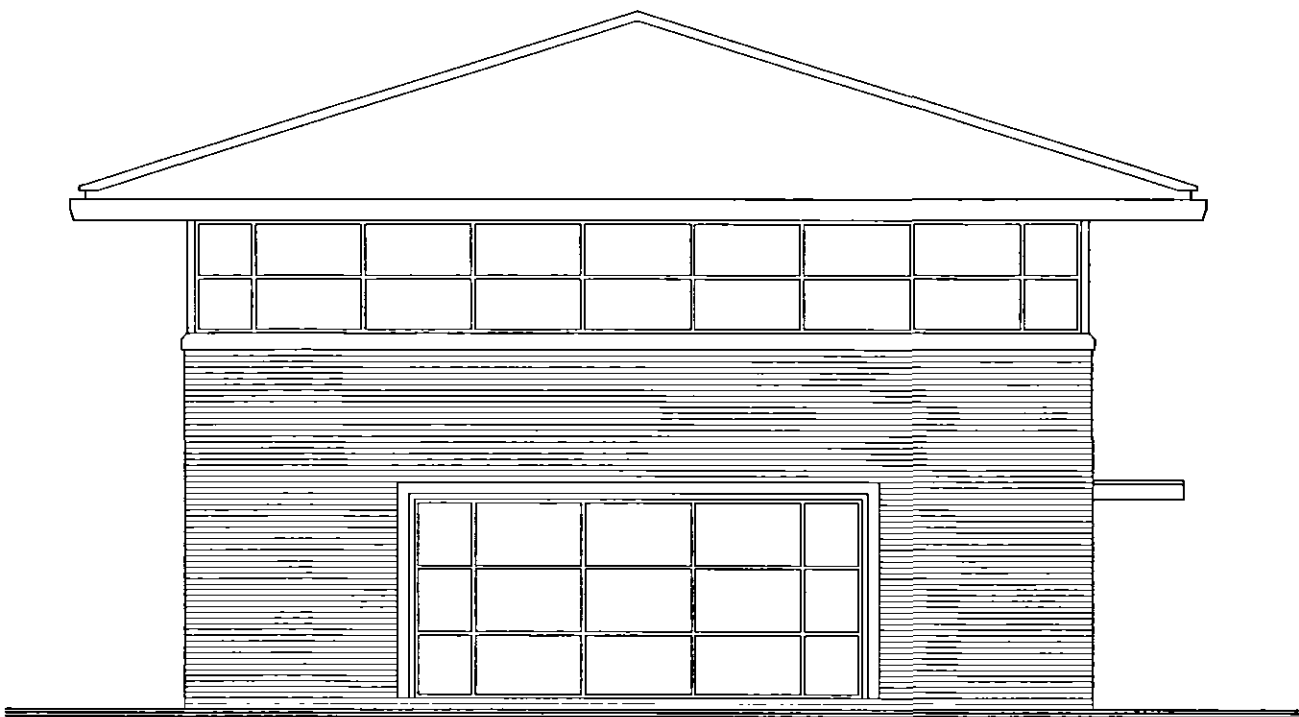

East Elevation



North Elevation

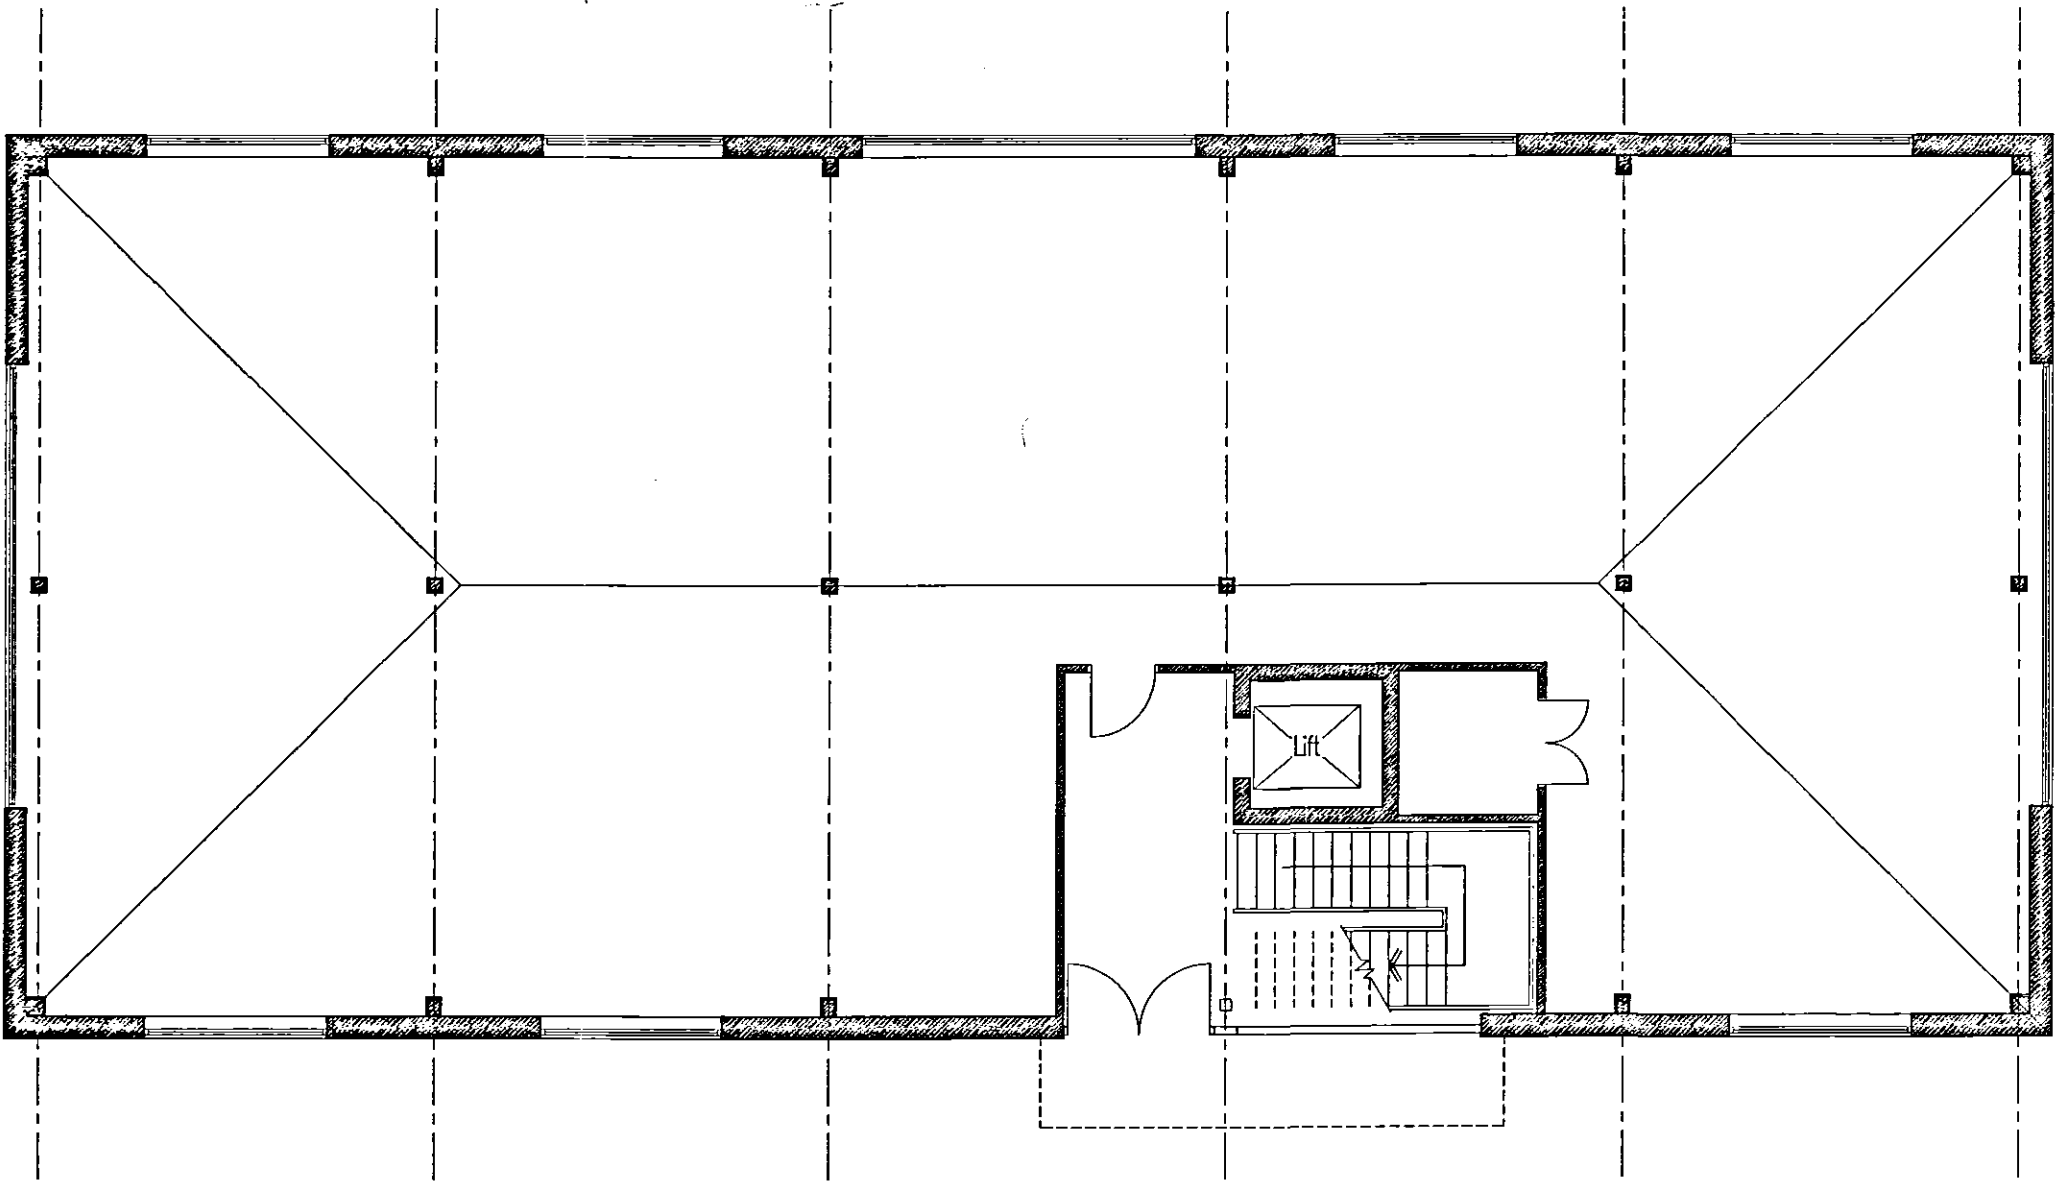

Ground Floor Plan

External Materials:

Roof: Slate Grey concrete tiles
Walls: Buff facing brickwork
Windows: Powder coated aluminium

Gross Internal Floor Area:
603 m² (6,490 sq.ft)

PENTANGLE

DESIGN GROUP

3 TILEHOUSE STREET HITCHIN HERTS SG5 2EL
FAX(01462) 420918 TEL(01462) 43113

JOB TITLE
PROPOSED INDUSTRIAL DEVELOPMENT AT
HARVESTER WAY, CROWLAND, Lincs.

DRAWING TITLE

UNIT 2
Ground Floor Plan, North and East Elevations

SCALE	DRAWING NUMBER	REVISION
1:100		
DATE Jan '05	05	
SERIAL No.		
JOB NUMBER 2630		

ARCHITECTS & INTERIOR DESIGNER

SHDC
Planning & Development
21 MAR 2005
Ref: 0377/05