

THIS DRAWING IS A PRINT AND MUST NOT BE SCALED.
ANY QUERIES REGARDING DIMENSIONS TO BE TAKEN UP WITH
PENTANGLE DESIGN GROUP.


ALL DIMENSIONS OF EXISTING BUILDINGS TO BE VERIFIED ON SITE.

THIS DRAWING IS THE COPYRIGHT OF PENTANGLE DESIGN GROUP
AND SHALL NOT BE IN ANY WAY USED OR REPRODUCED WITHOUT
THEIR PRIOR WRITTEN CONSENT.


NOTES




North Elevation

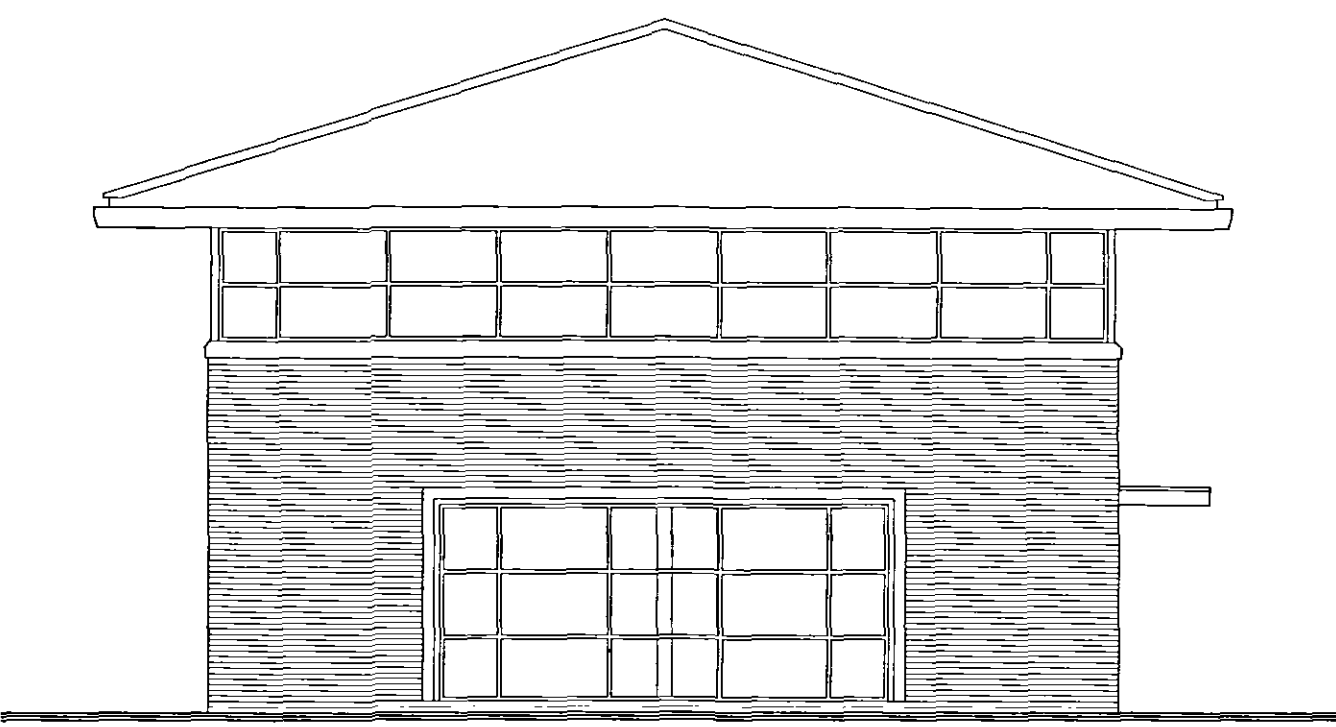

East Elevation

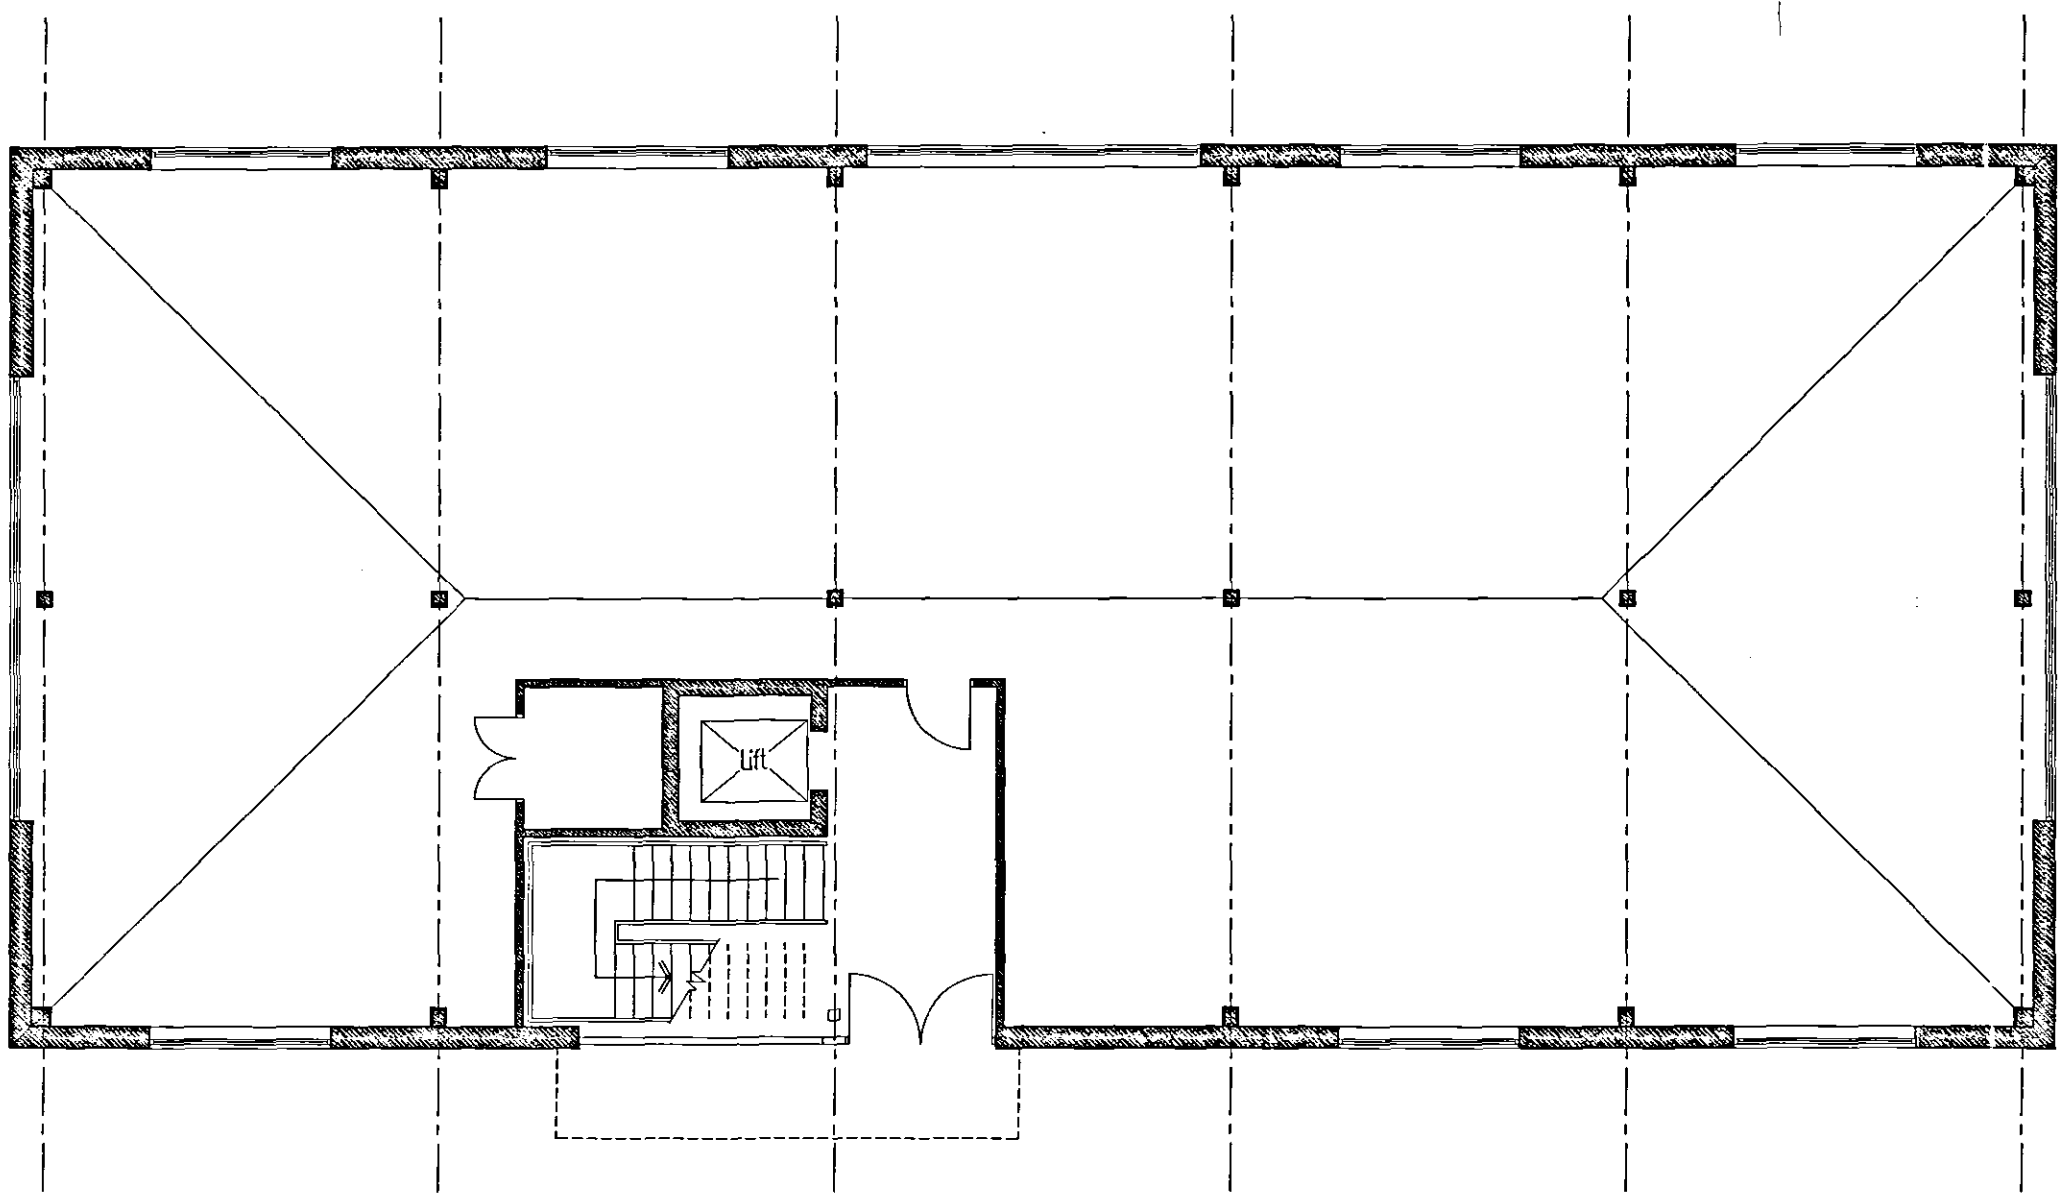

Ground Floor Plan

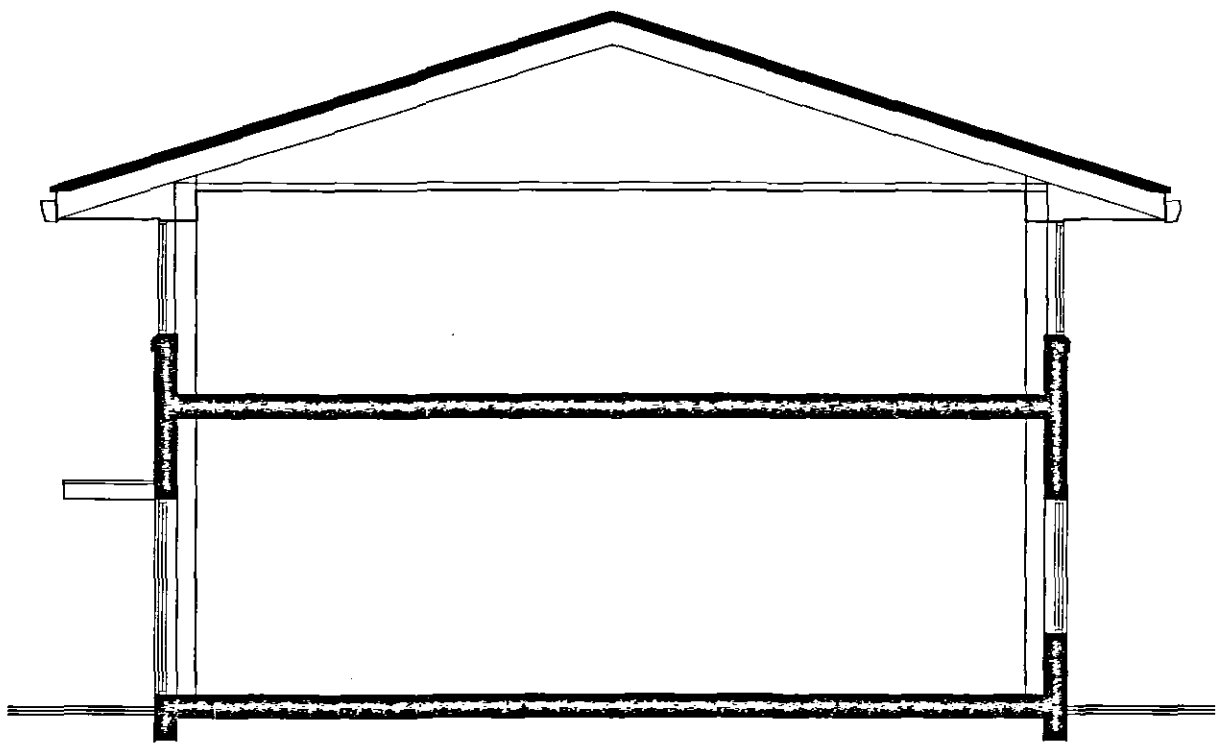

Typical Section
Units 1 & 2

External Materials:

Roof: Slate Grey concrete tiles
Walls: Buff facing brickwork
Windows: Powder coated aluminium

Gross Internal Floor Area:
603 m2 (6,490 sq.ft)

PENTANGLE
DESIGN GROUP

3 TILEHOUSE STREET HITCHIN HERTS SG5 2DW
FAX(01462) 420918 TEL(01462) 431133

JOB TITLE
PROPOSED INDUSTRIAL DEVELOPMENT AT
HARVESTER WAY, CROWLAND, Lincs.

DRAWING TITLE
UNIT 1
Ground Floor Plan, North and East Elevations

SHDC
Planning & Development
21 MAR 2005
Ref: 0377/05

SCALE	DRAWING NUMBER	REVISION
1:100	03	
DATE Jan '05		
SERIAL No.		
JOB NUMBER 2630		

ARCHITECTS & INTERIOR DESIGNERS