


THIS DRAWING IS A PRINT AND MUST NOT BE SCALED.
ANY QUERIES REGARDING DIMENSIONS TO BE TAKEN UP WITH
PENTANGLE DESIGN GROUP.


ALL DIMENSIONS OF EXISTING BUILDINGS TO BE VERIFIED ON SITE.

THIS DRAWING IS THE COPYRIGHT OF PENTANGLE DESIGN GROUP
AND SHALL NOT BE IN ANY WAY USED OR REPRODUCED WITHOUT
THEIR PRIOR WRITTEN CONSENT.


NOTES

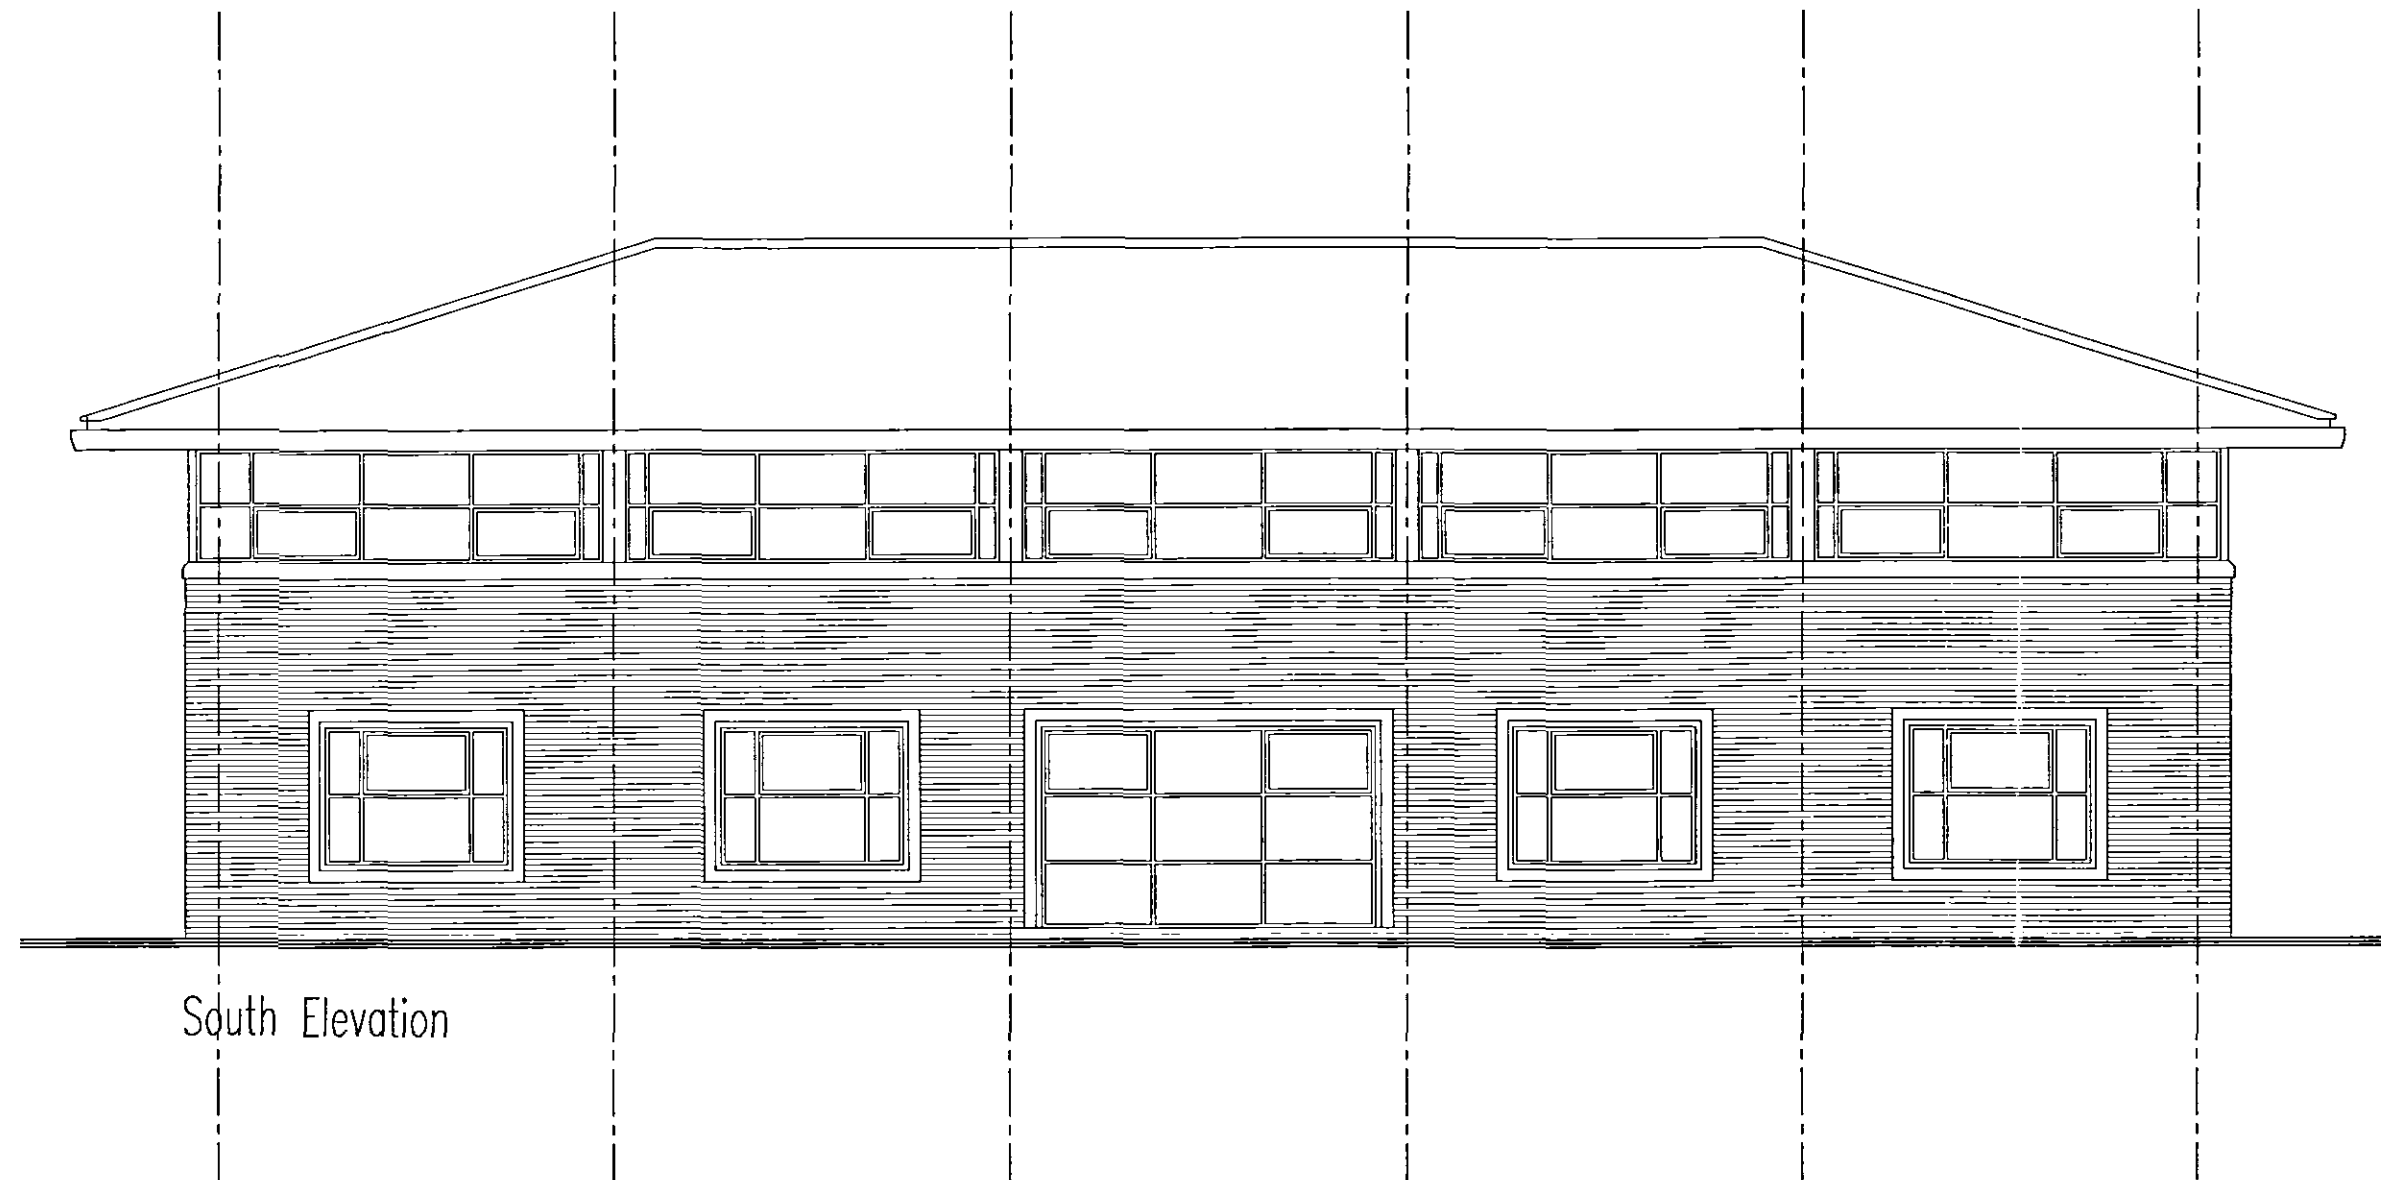

South Elevation

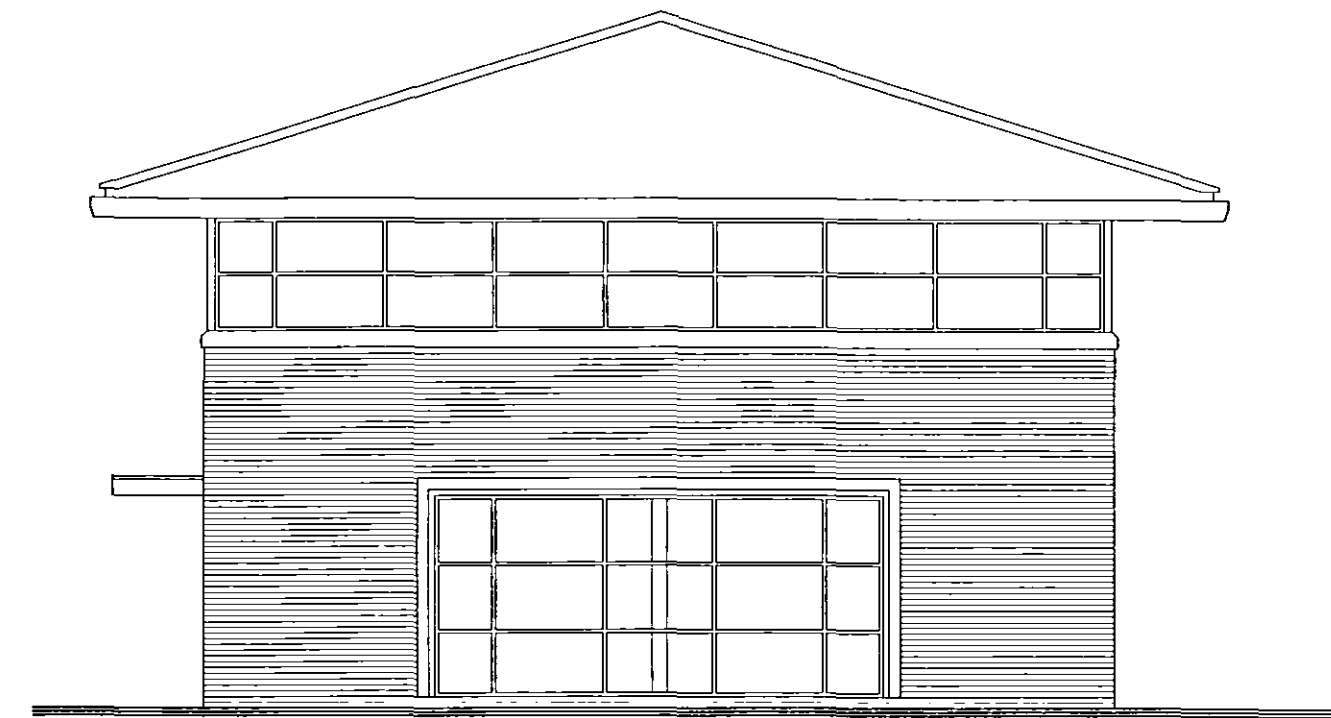

West Elevation

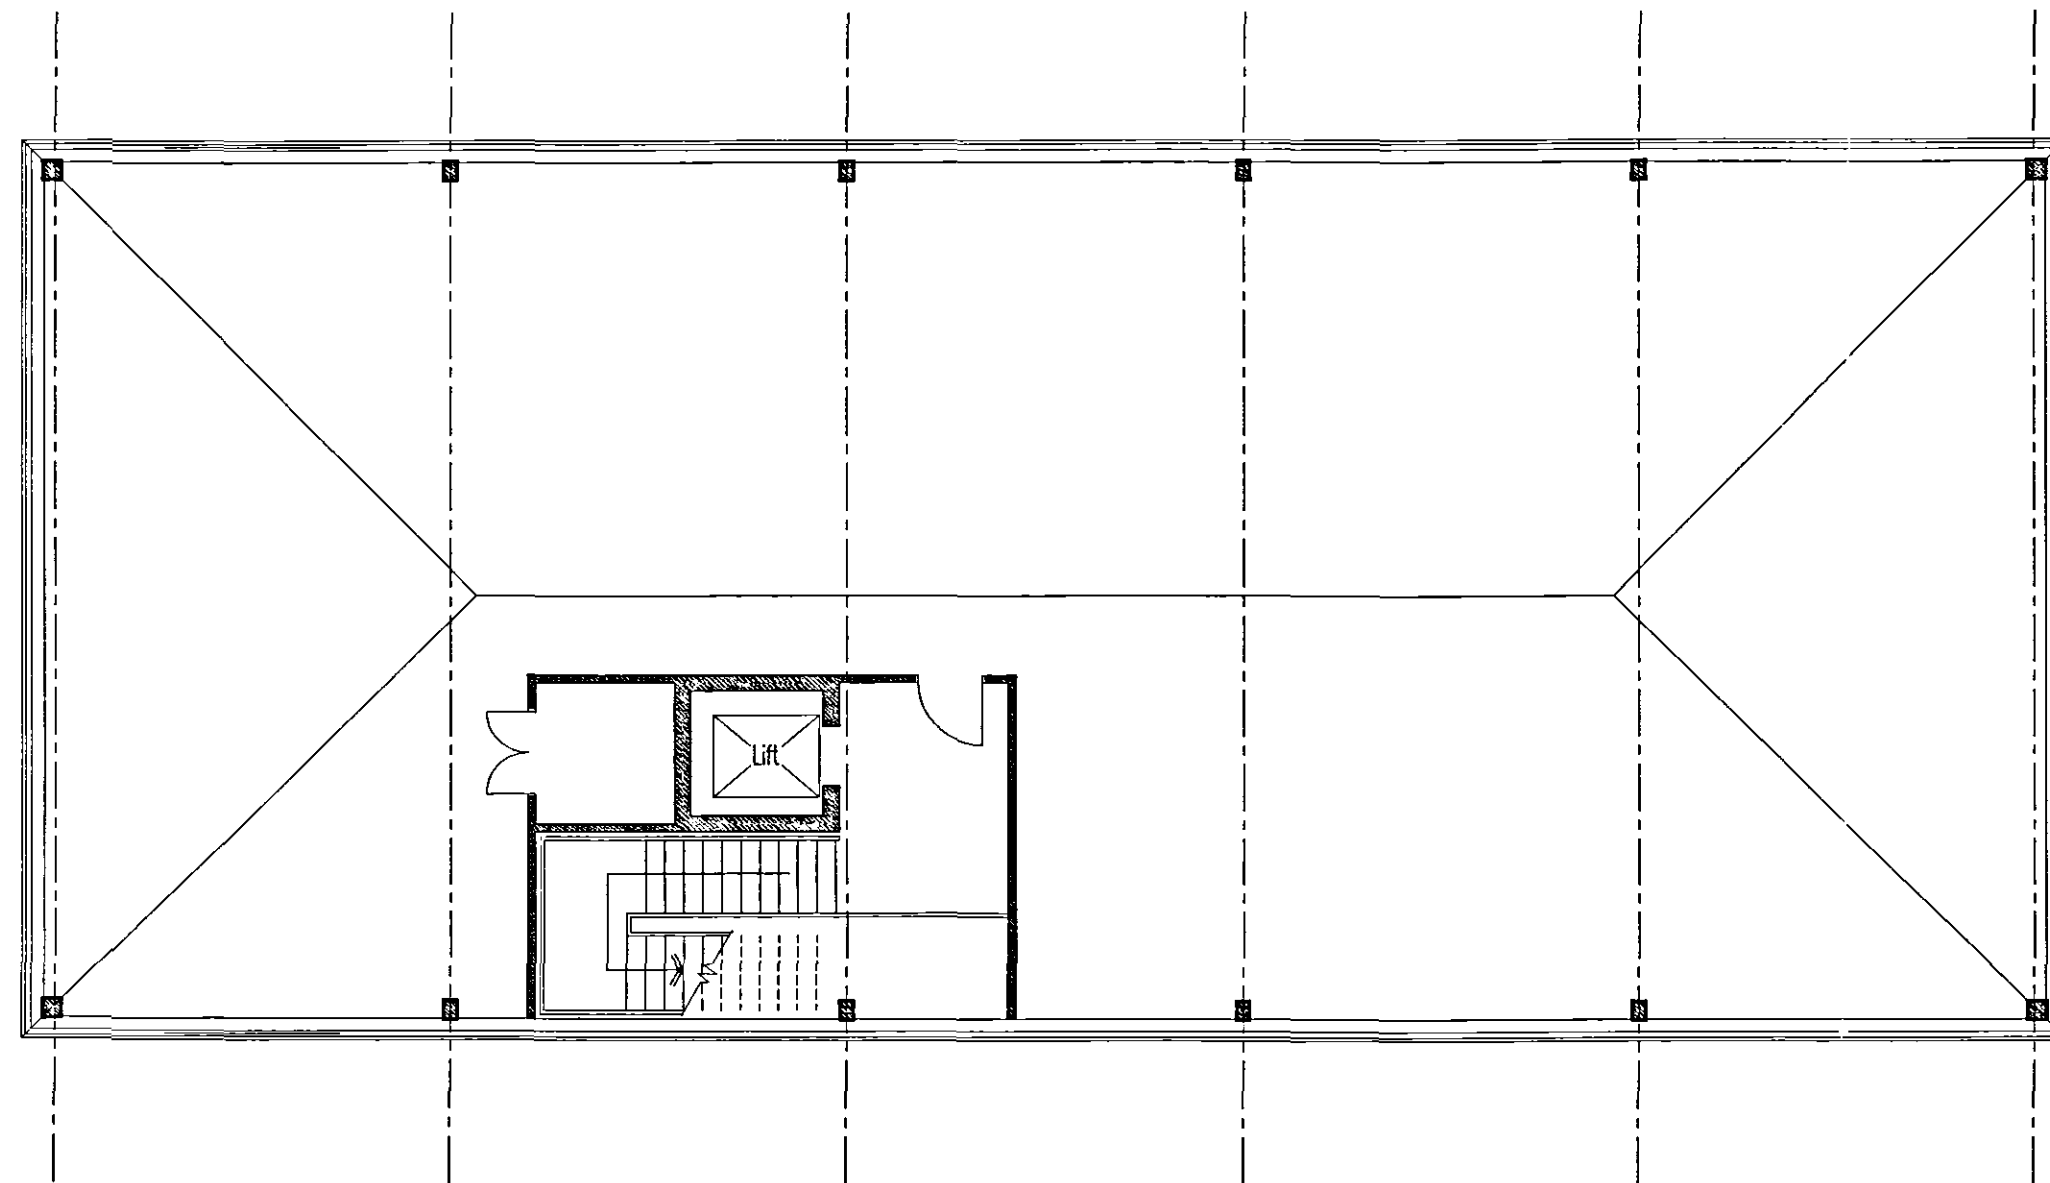

First Floor Plan

SHDC
Planning & Development
2 1 MAR 2005
Ref: 0377/05

PENTANGLE

DESIGN GROUP

3 TILEHOUSE STREET HITCHIN HERTS SG5 2DW
FAX(01462) 420918 TEL(01462) 431133

JOB TITLE
PROPOSED INDUSTRIAL DEVELOPMENT AT
HARVESTER WAY, CROWLAND, Lincs.

DRAWING TITLE

UNIT 1
First Floor Plan, South and West Elevations

SCALE 1:100	DRAWING NUMBER	REVISION
DATE Jan '05	04	
SERIAL No.		
JOB NUMBER 2630		

ARCHITECTS & INTERIOR DESIGNERS