



NOTES:

1. DO NOT SCALE FROM DRAWING
2. ALL DIMENSIONS IN MILLIMETRES
3. TO BE READ IN CONJUNCTION WITH ALL OTHER RELEVANT DRAWINGS, CALCULATIONS, SPECIFICATIONS ETC.

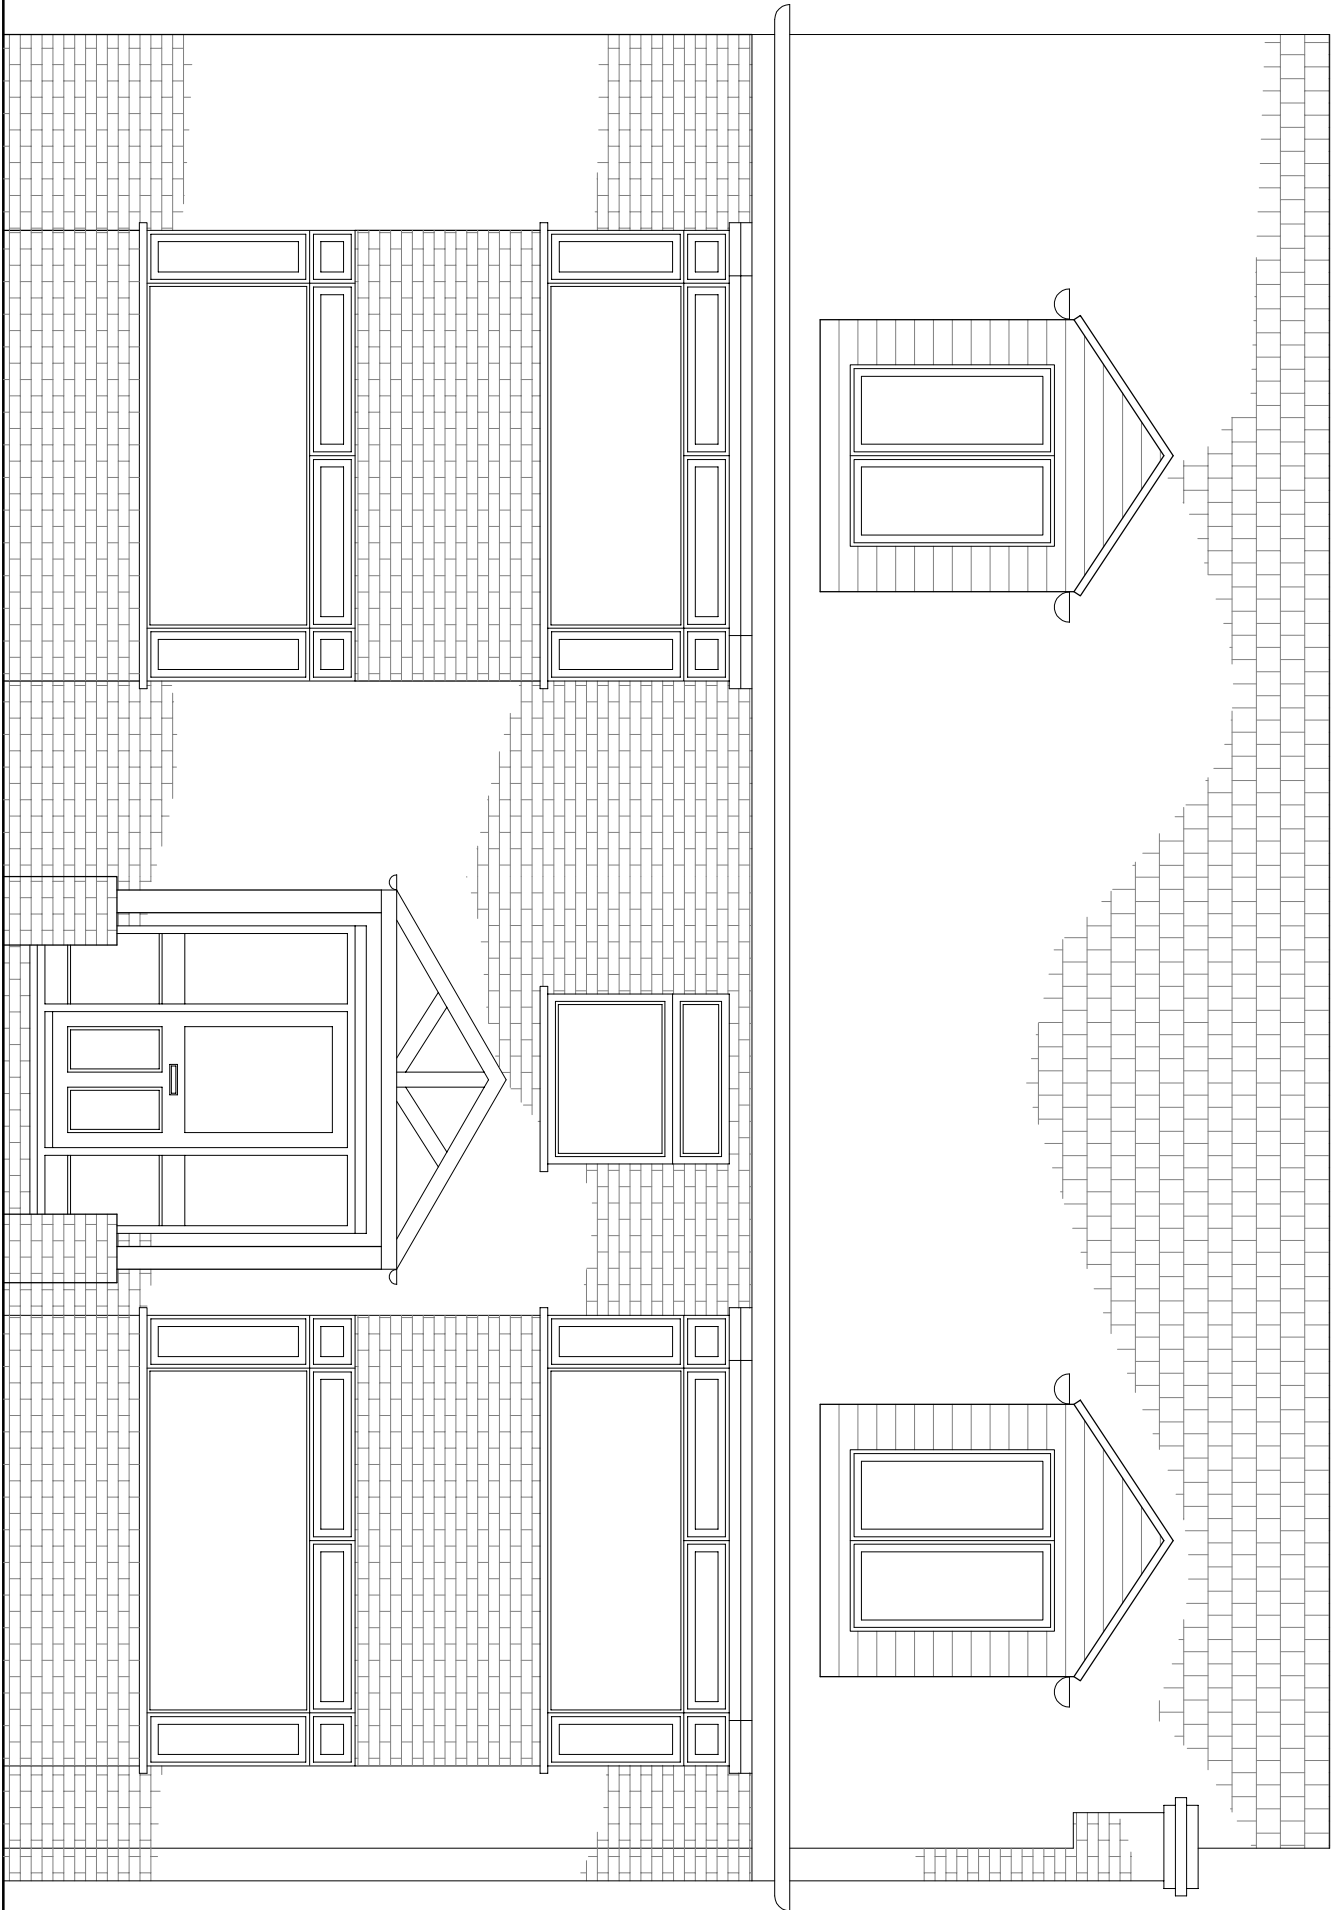


PROPOSED FRONT ELEVATION

(Scale 1:50)

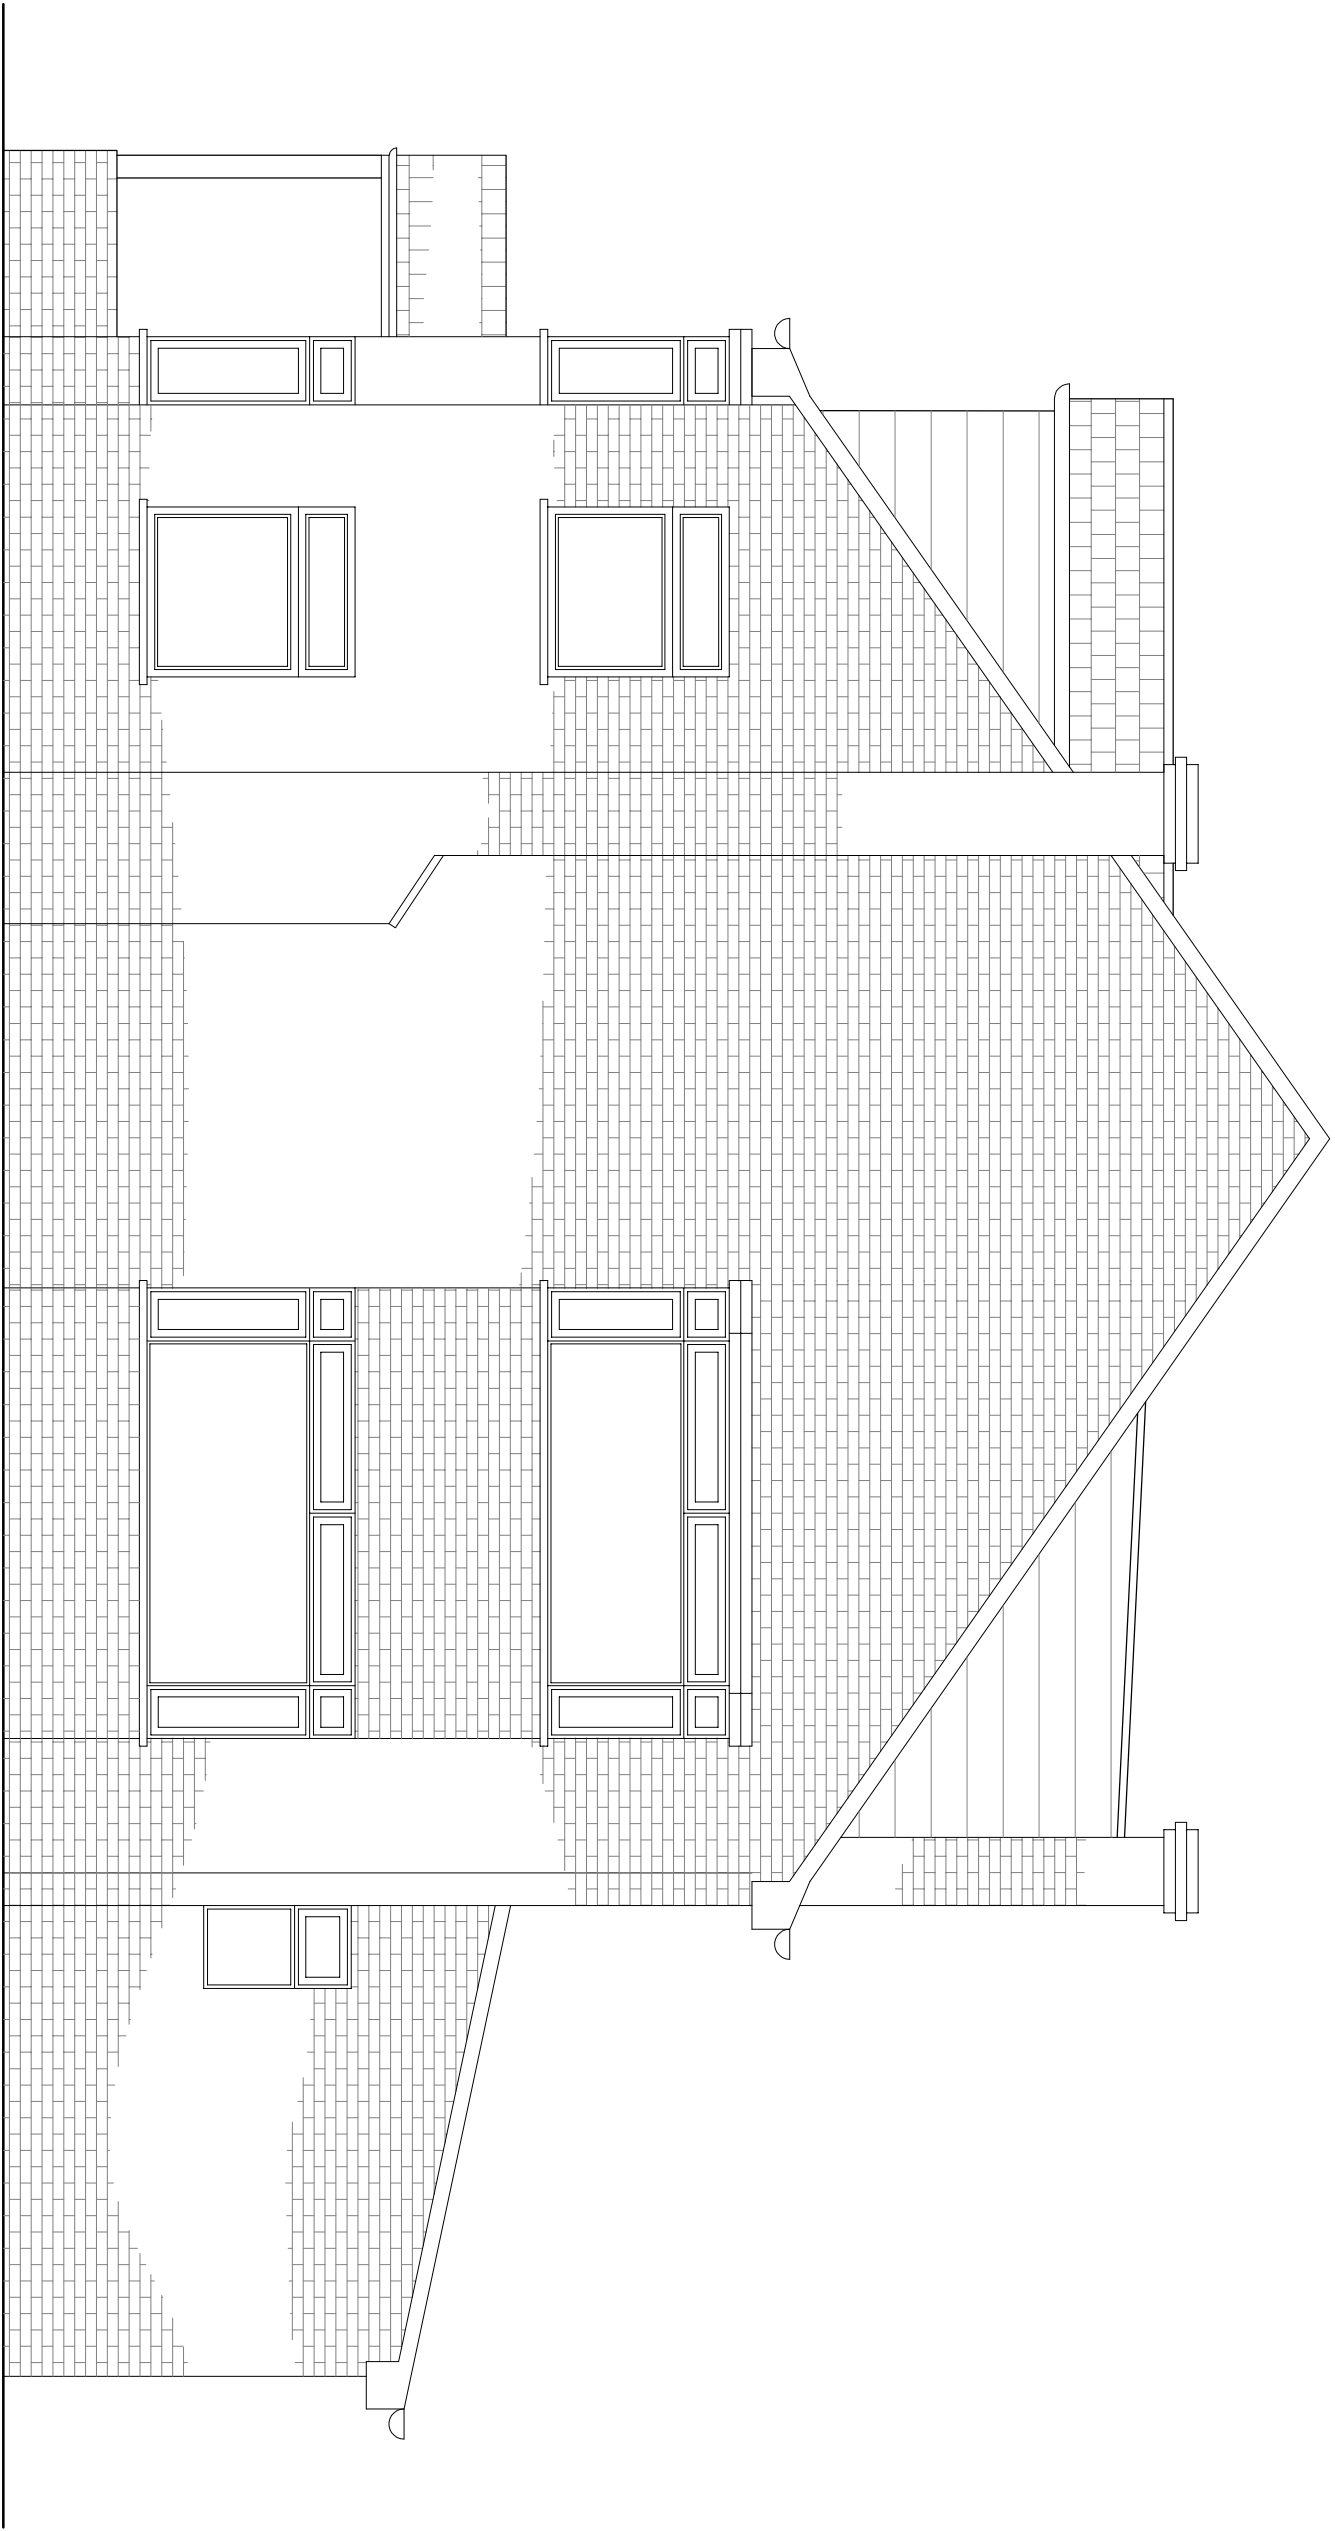


PROPOSED SIDE ELEVATION

(Scale 1:50)

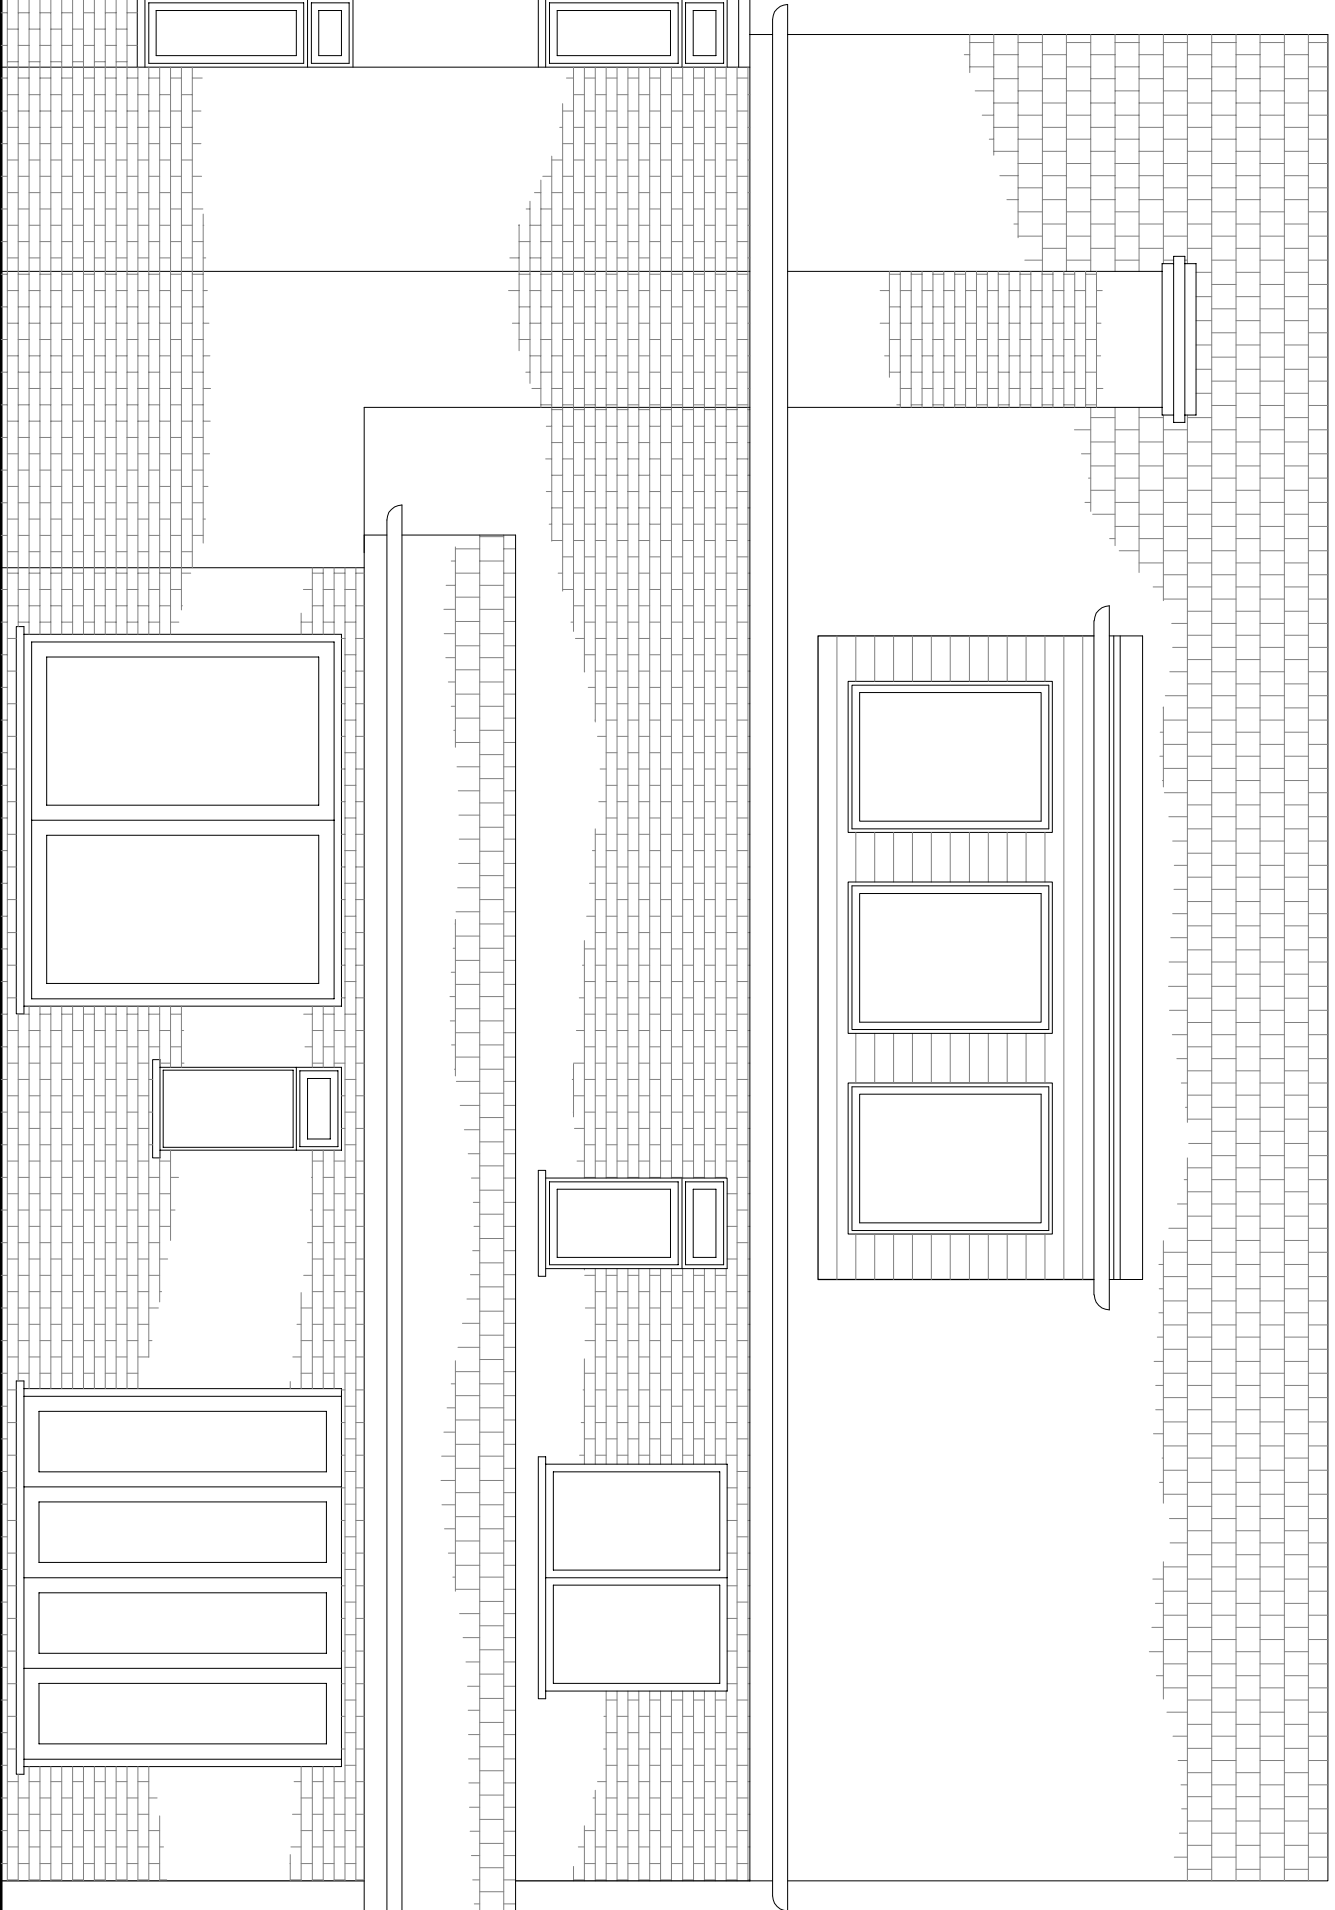


PROPOSED REAR ELEVATION

(Scale 1:50)

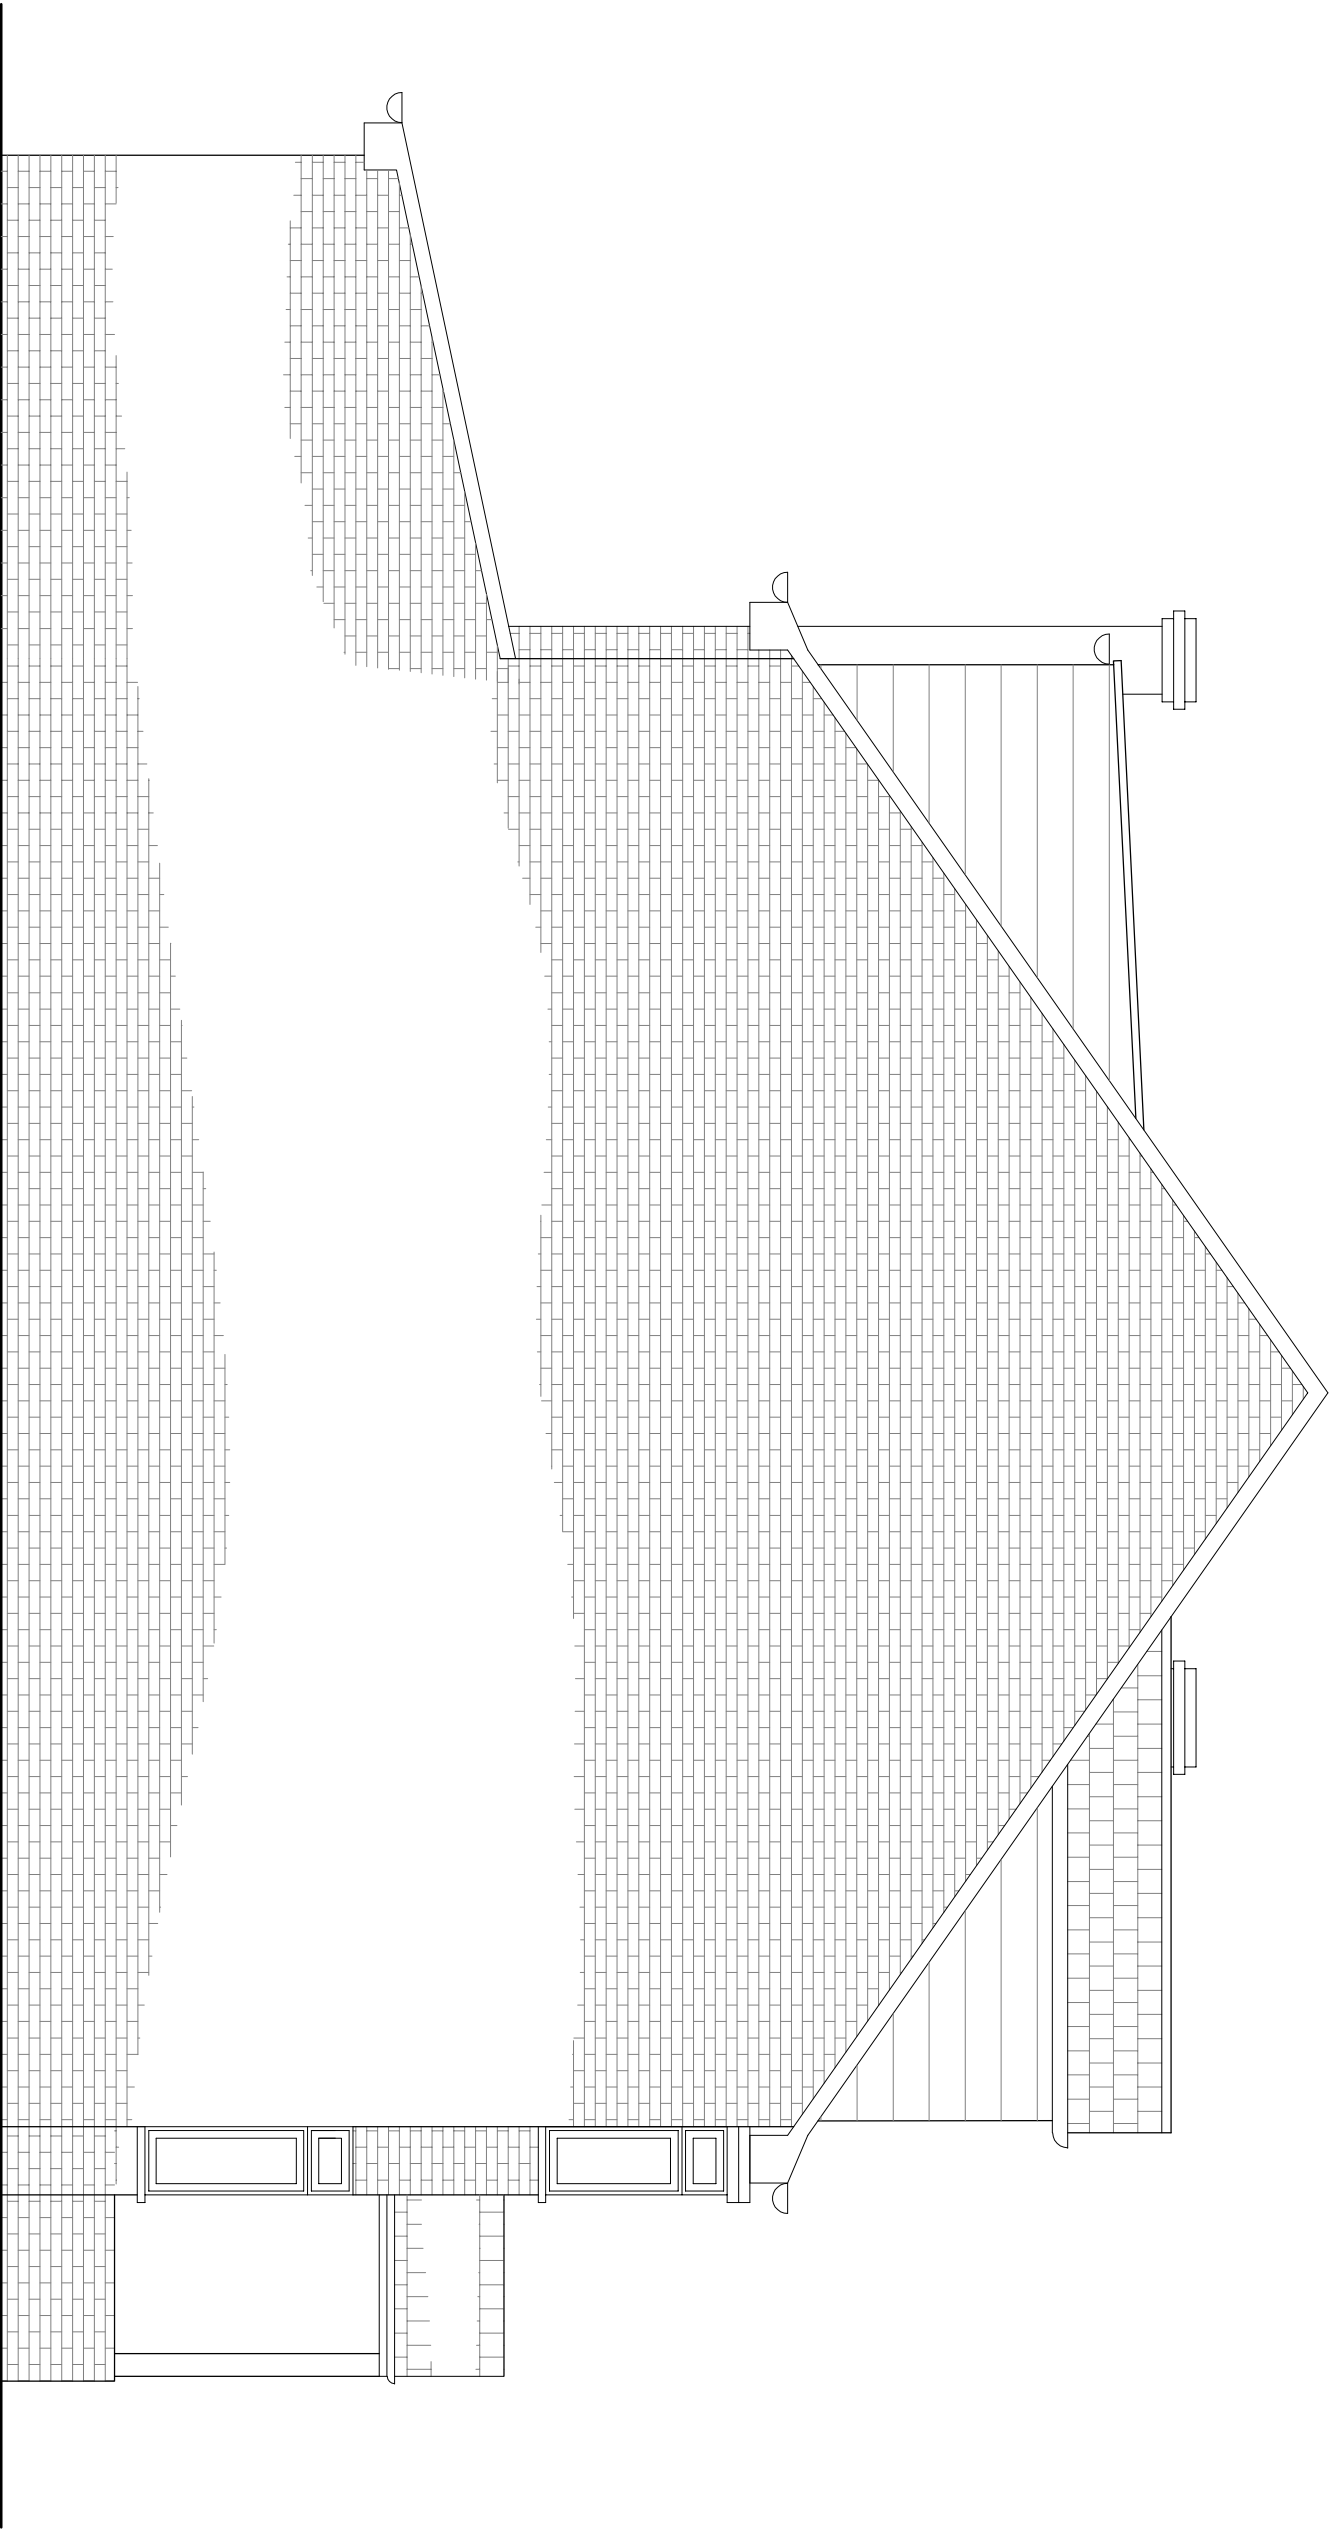

PROPOSED SIDE ELEVATION

(Scale 1:50)

 

B	Domer windows added to elevations	Apr 20
A	Roof arrangement amended	Apr 19
Rev.	Description	Date


Client

Sarge

Project 62 Peterborough Road
Crowland
Peterborough
Proposed Elevations

Scale AS SHOWN Date Aug 2016

Drawing No. 16-390-103

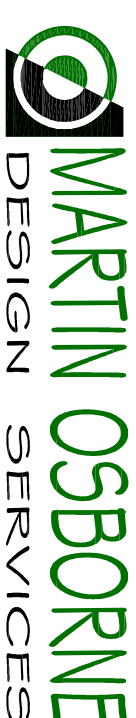

Unit C, Holdingham Barris
Sheaford
NG34 8NP

t: 07811 175323
e: martin@mo-designservices.com

www.mo-designservices.com