



NOTES:

1. DO NOT SCALE FROM DRAWING
2. ALL DIMENSIONS IN MILLIMETRES
3. TO BE READ IN CONJUNCTION WITH ALL OTHER RELEVANT DRAWINGS, CALCULATIONS, SPECIFICATIONS ETC.

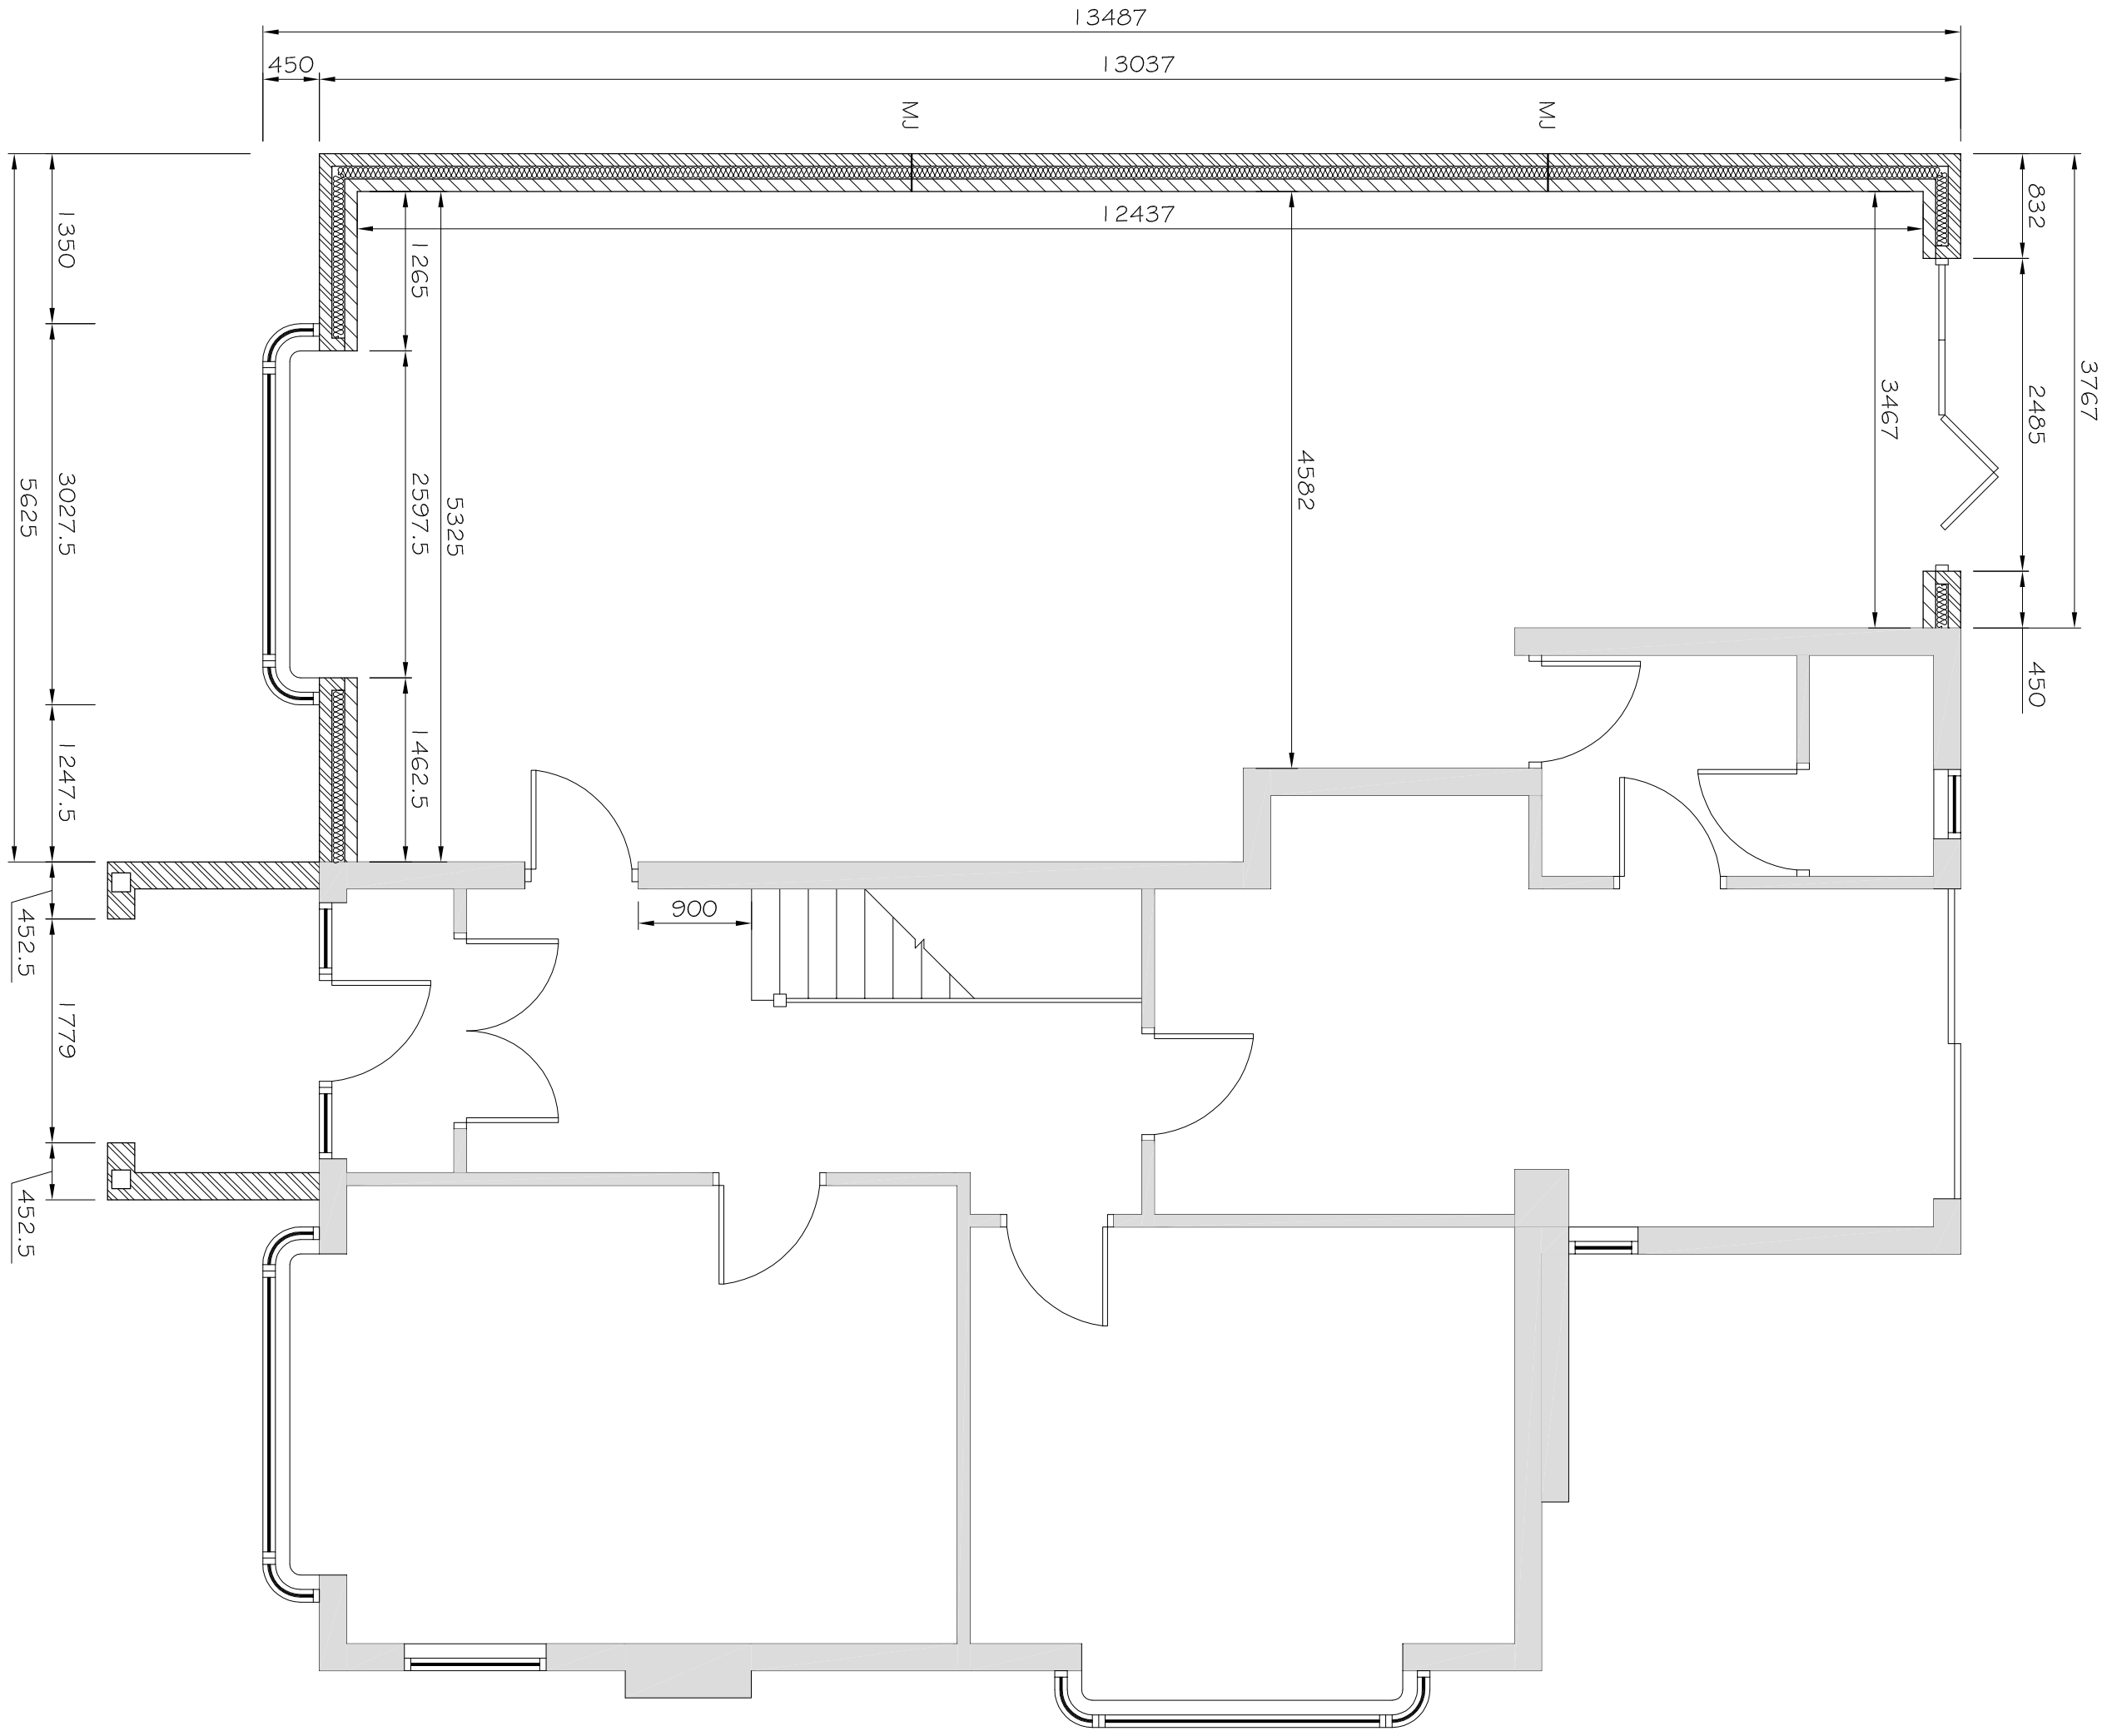


PROPOSED GROUND FLOOR PLAN

(Scale 1:50)

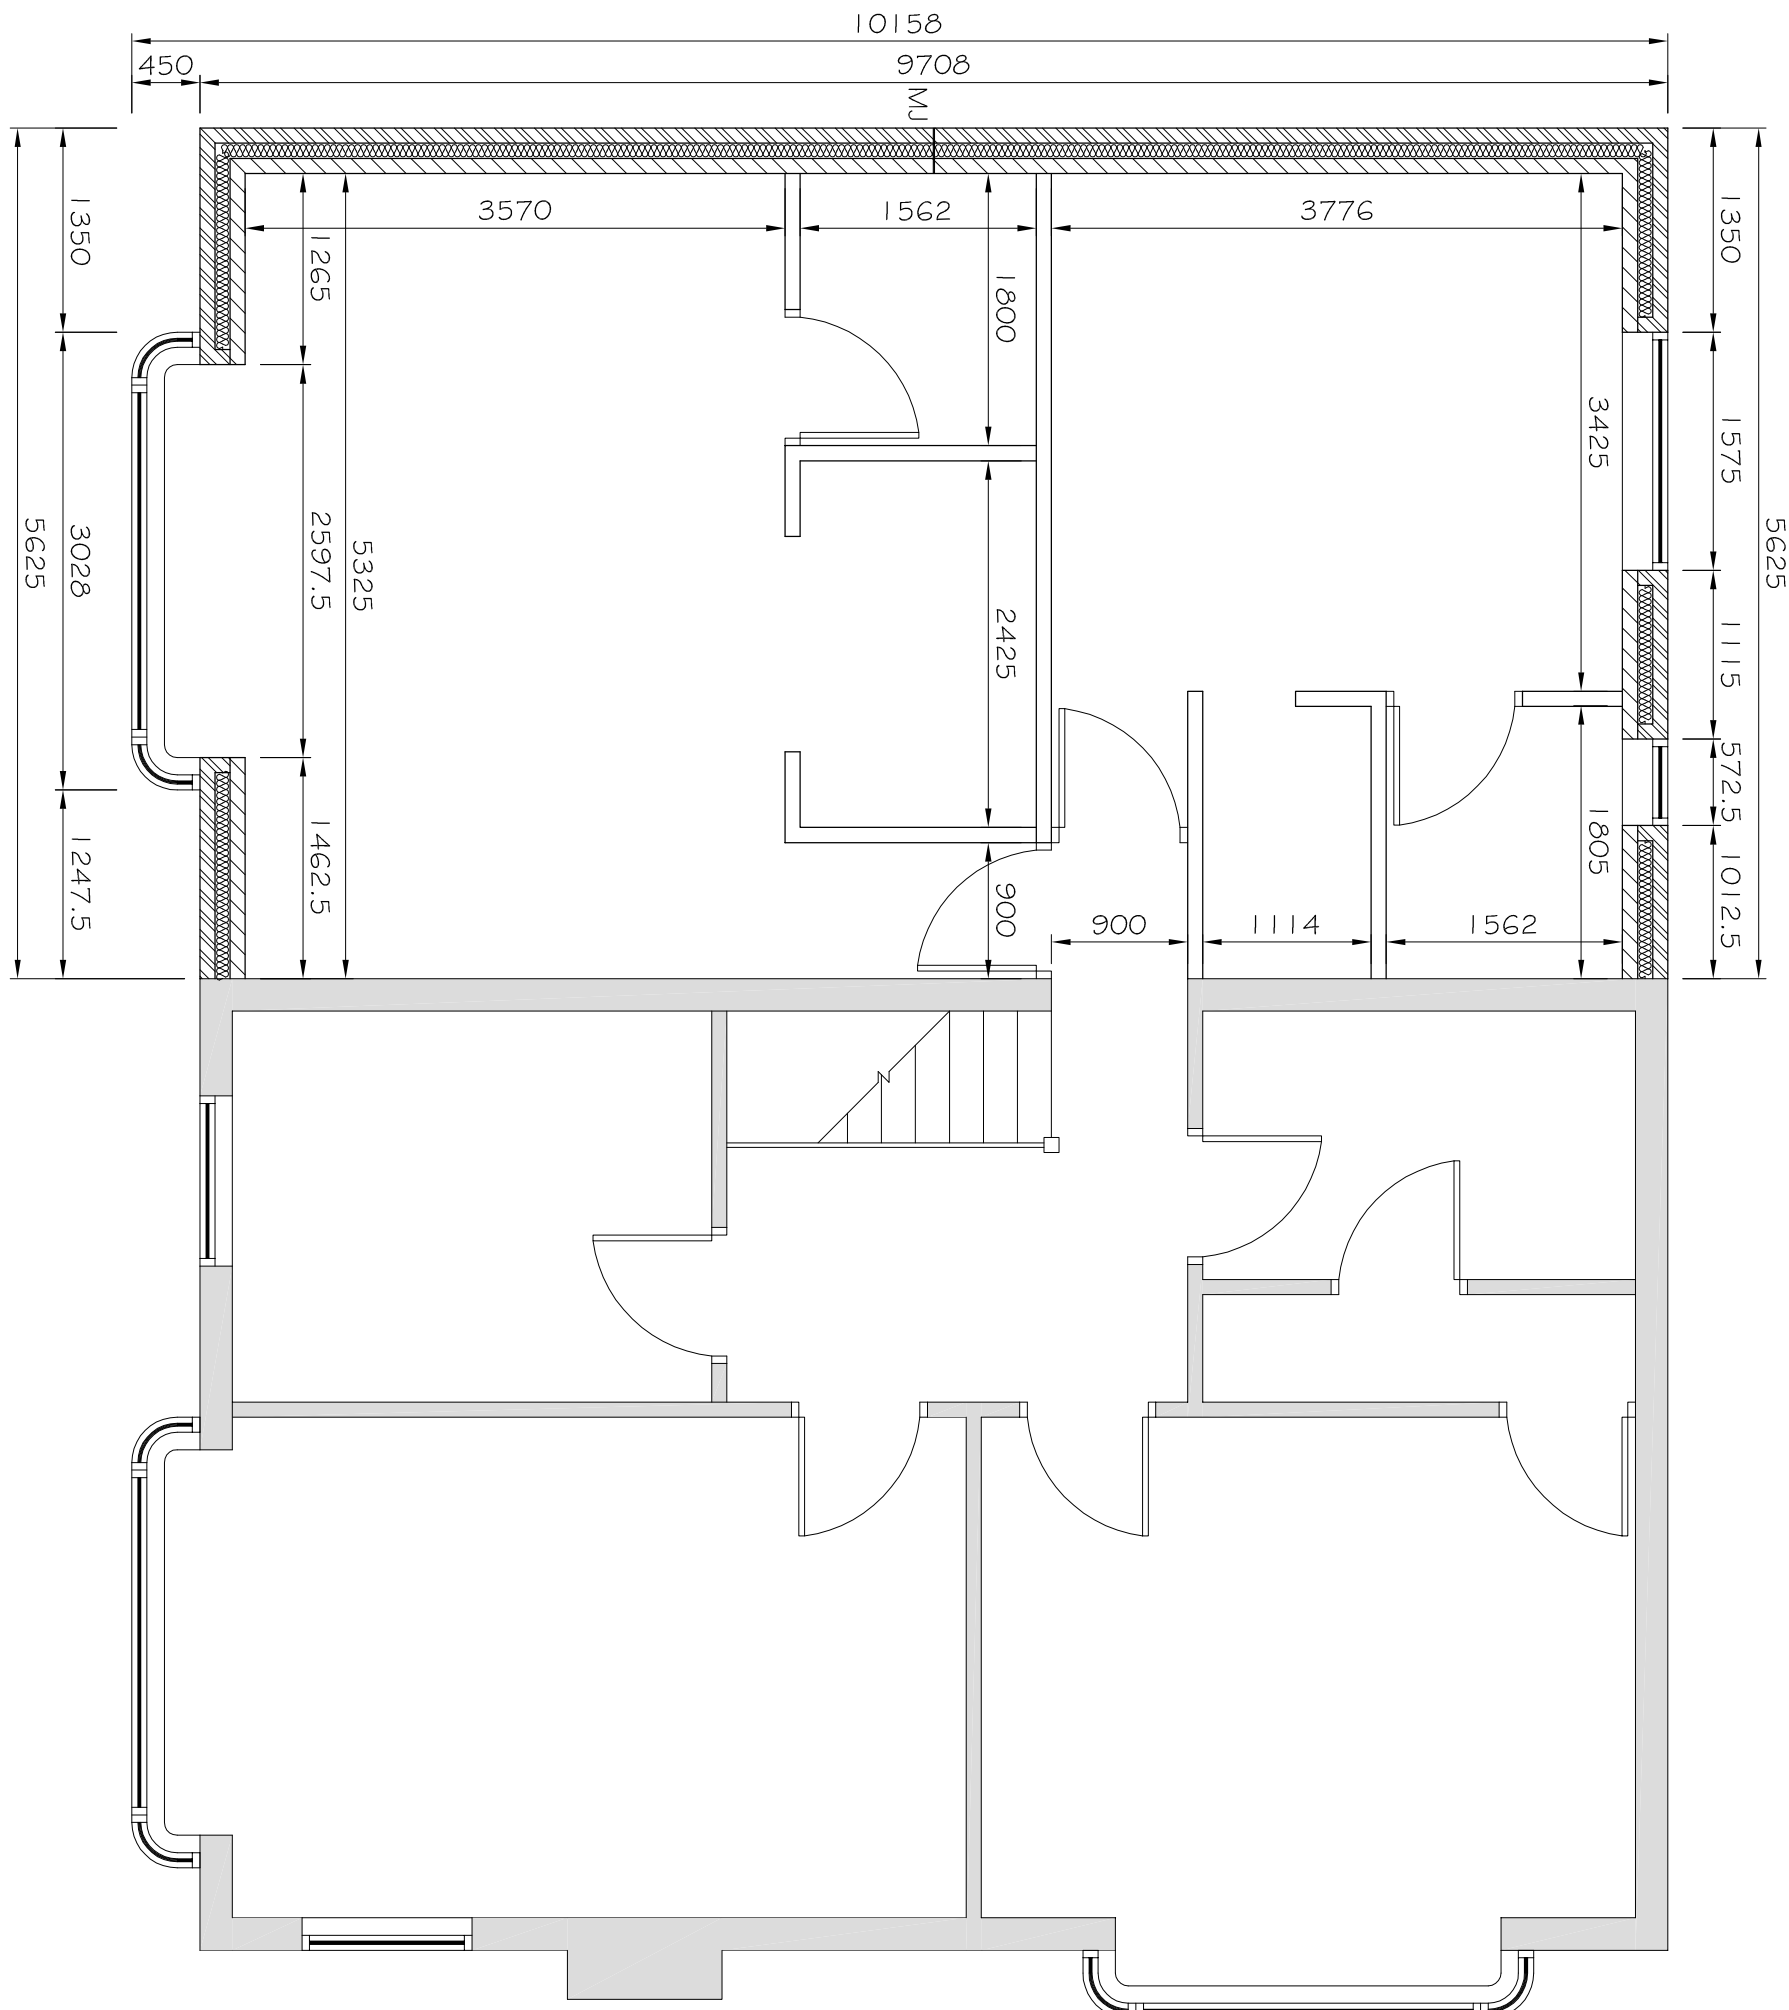


PROPOSED FIRST FLOOR PLAN

(Scale 1:50)

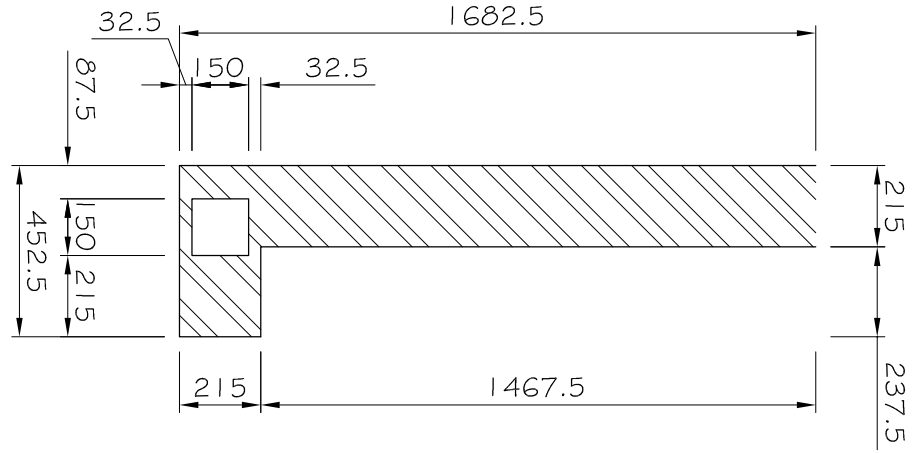


PROPOSED PORCH WALLS

(Scale 1:20)

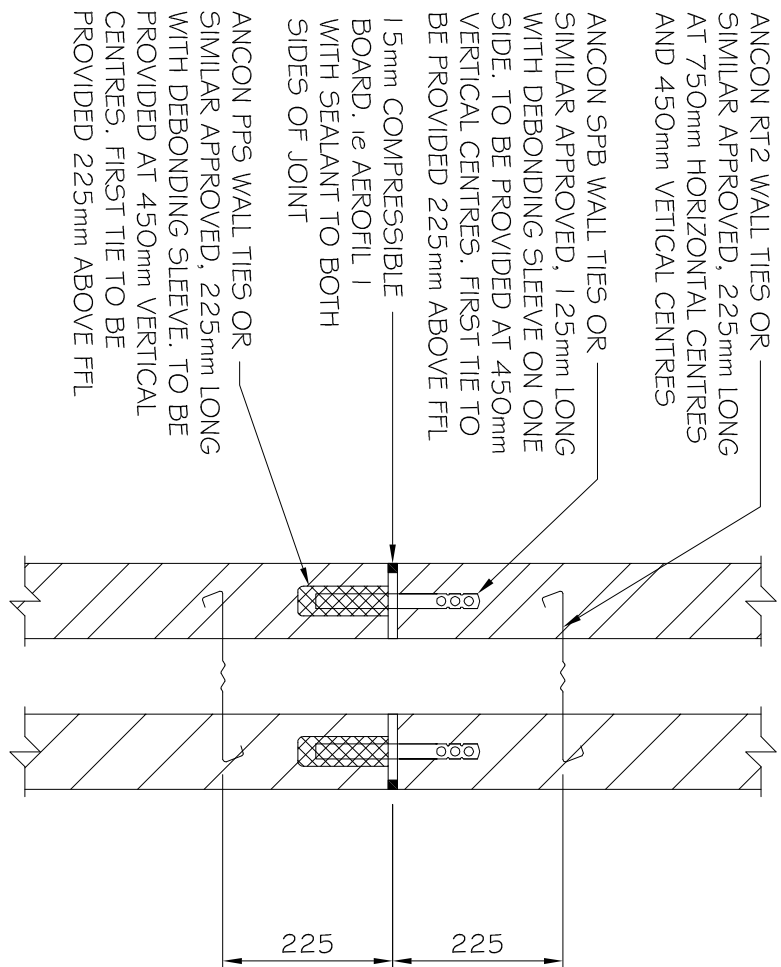


MASONRY MOVEMENT JOINT (MJ)

(Scale 1:10)

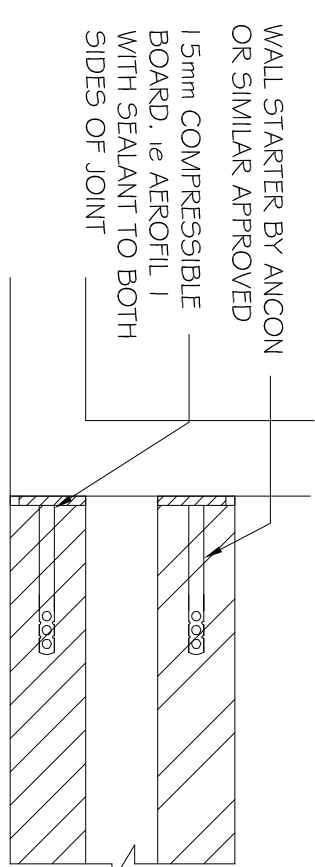

WALL STARTER DETAIL


(Scale 1:10)

 

Rev.	Description	Date
Client	Sarge	

Project 62 Peterborough Road
Crowland
Peterborough
House Building Regs 1 Of 2

Scale AS SHOWN Date Sep 2016
Drawing No. 16-390-110

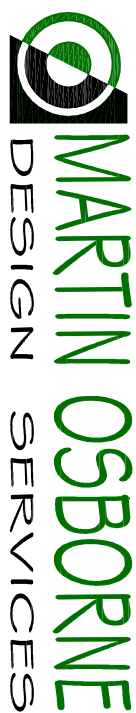

Unit C, Holdingham Barris

Sleaford

NG34 8NP

t: 07811 175323
e: martin@mo-designservices.com

www.mo-designservices.com