


SCOPE OF WORK: Construction of new detached double garage.

Roof Finish: Matching colour tiles. Redland Renown in Breckland Brown...

Wall Finish: Matching bricks. Buff rustics..


Doors: Timber

Rainwater gutters: White upvc

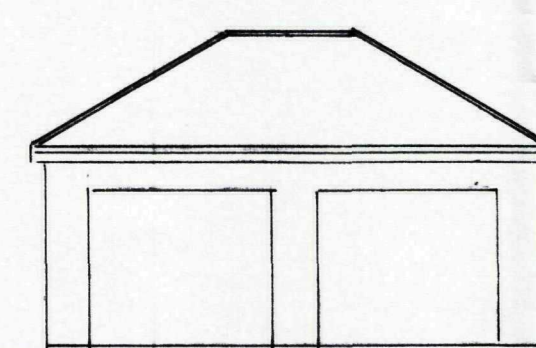


PROPOSED SIDE ELEVATION
North

1:100

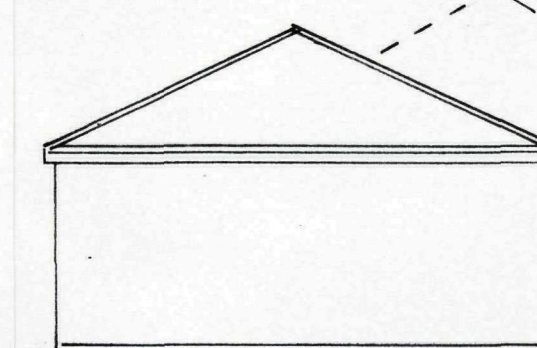


PROPOSED FRONT ELEVATION
East

1:100

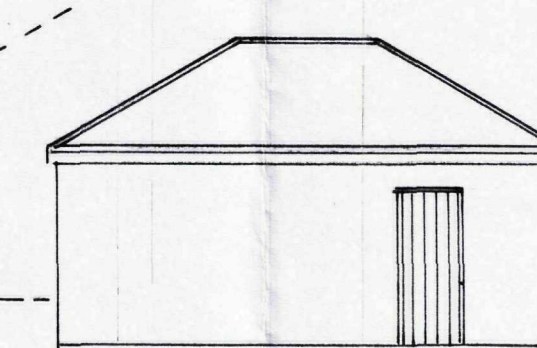


PROPOSED REAR ELEVATION
West

1:100

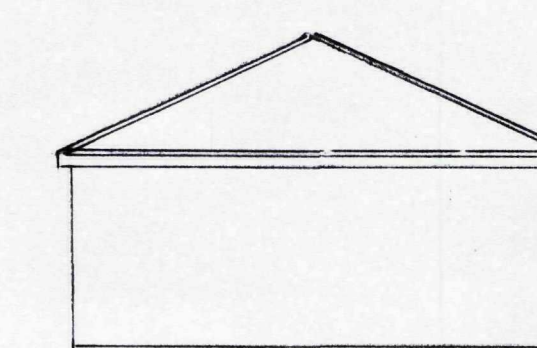


PROPOSED SIDE ELEVATION
South

1:100

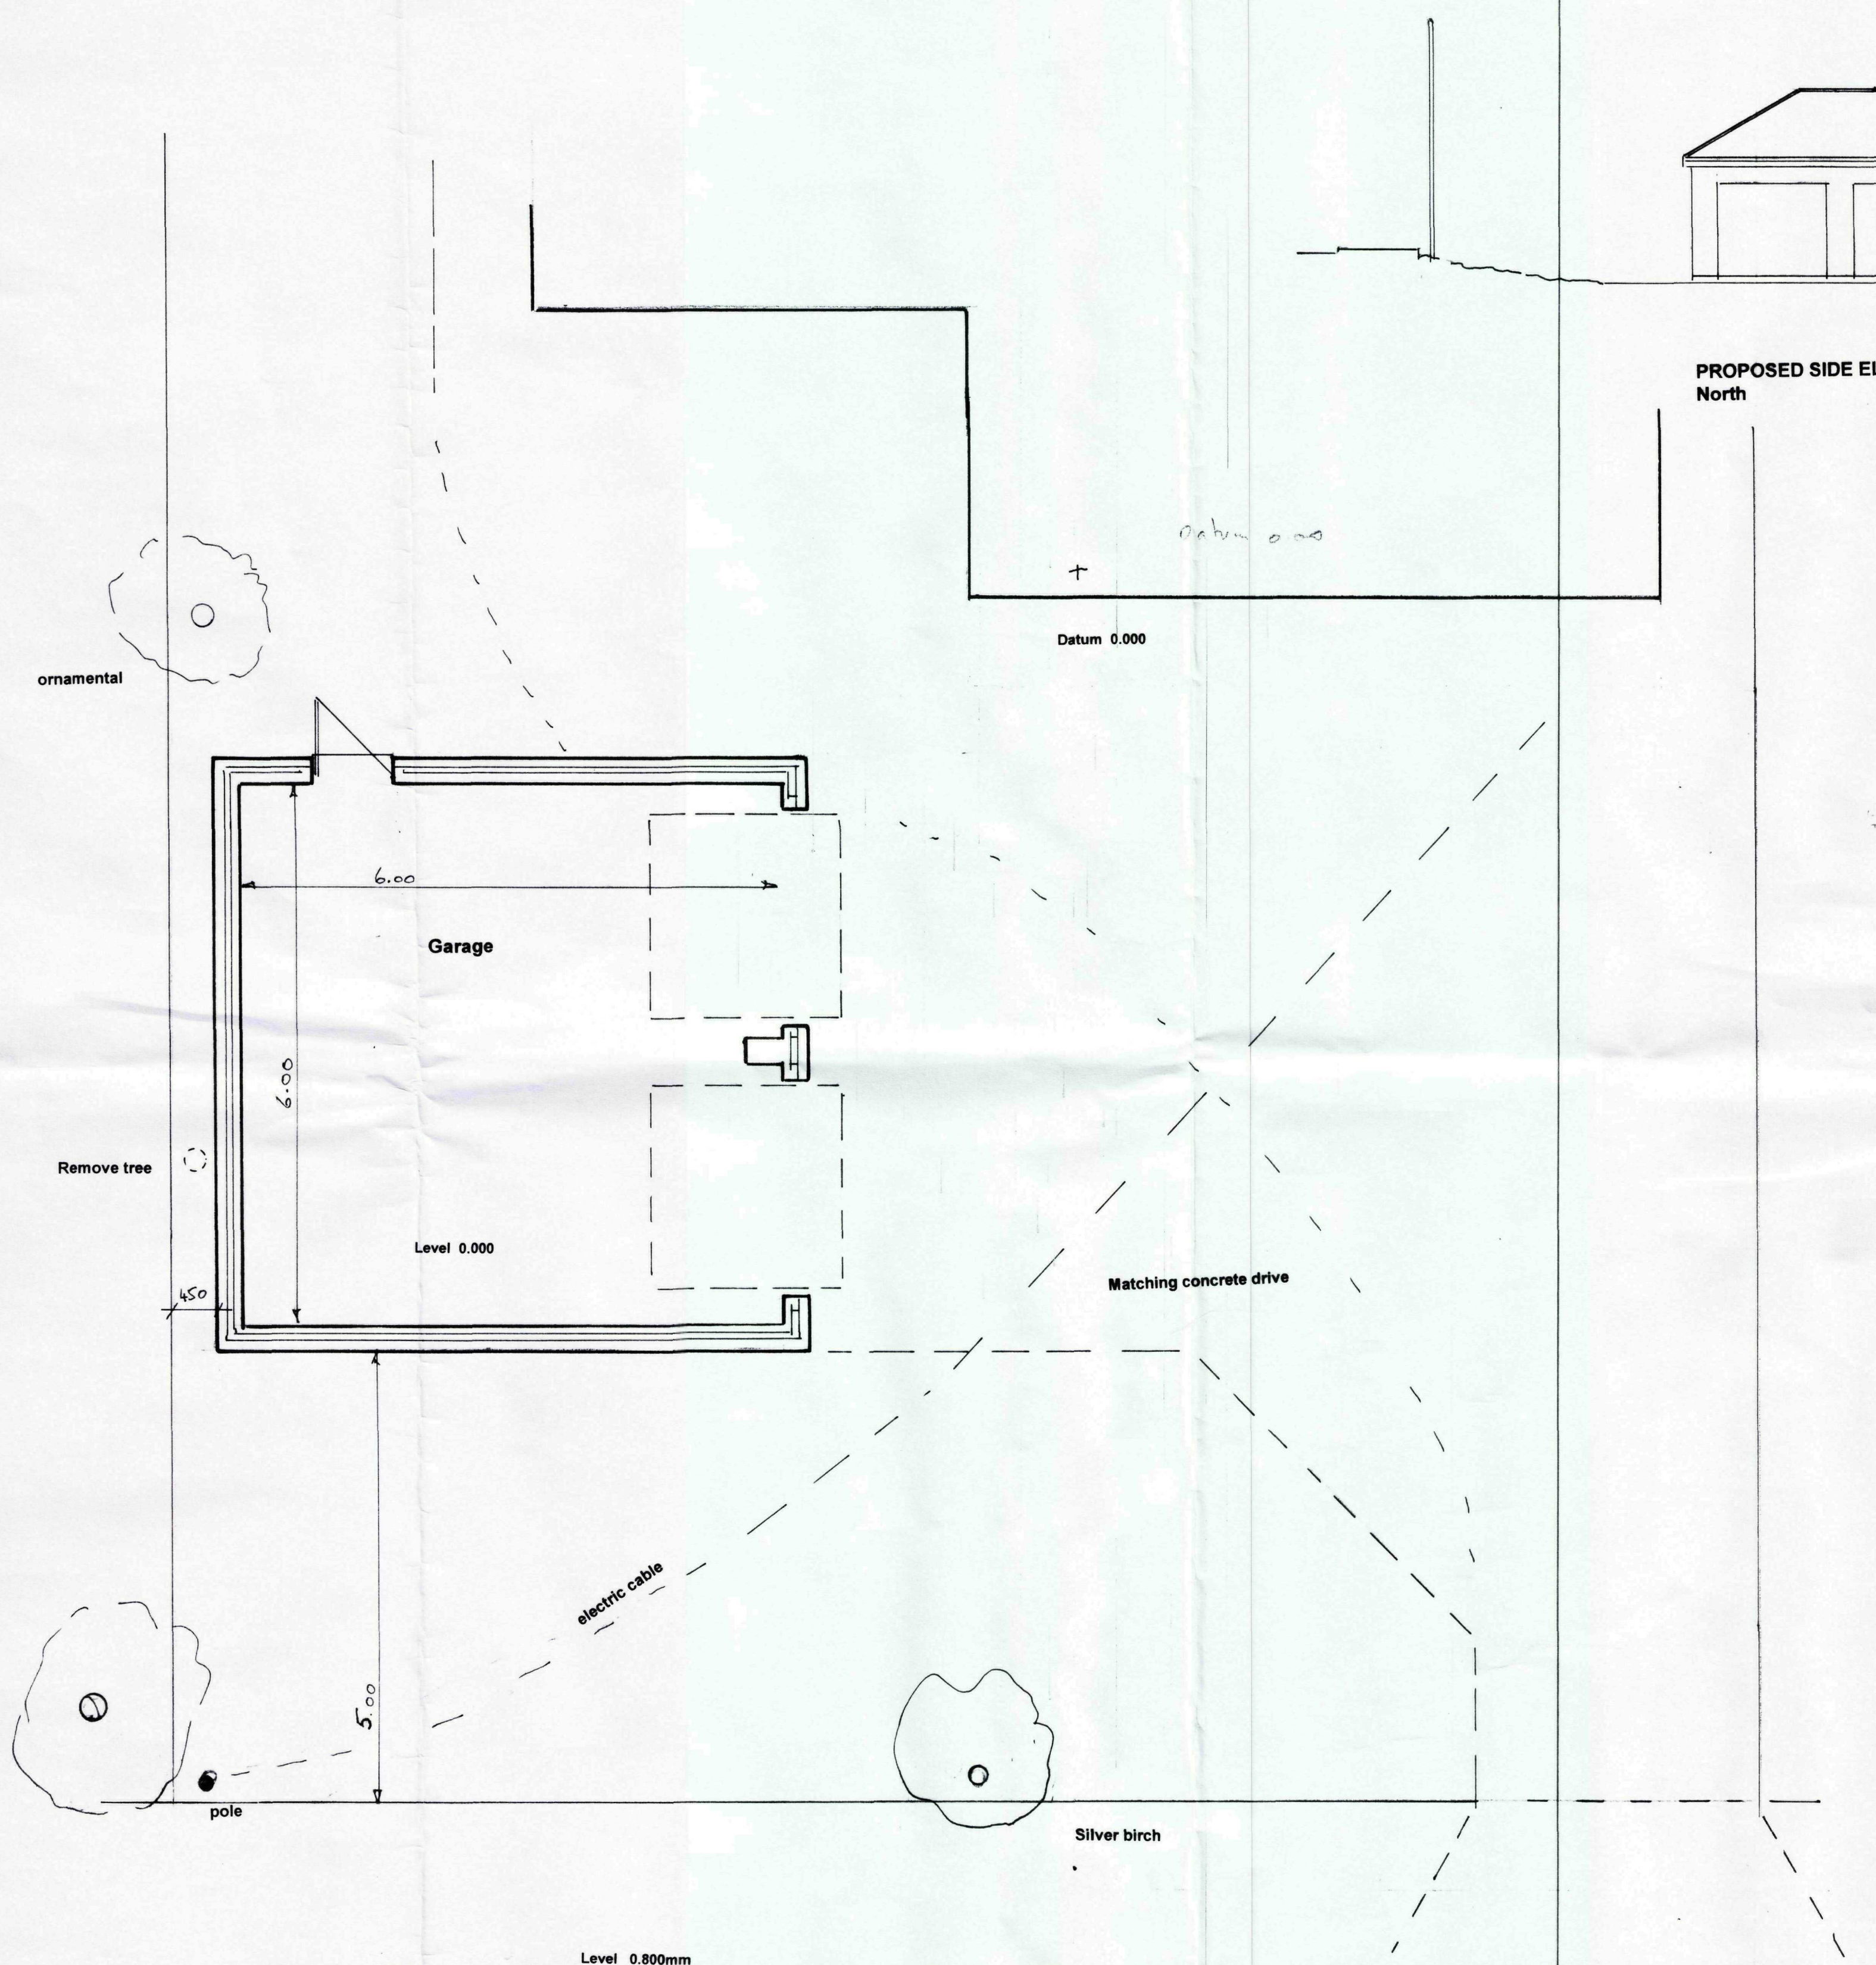

PROPOSED GROUND FLOOR 1:50

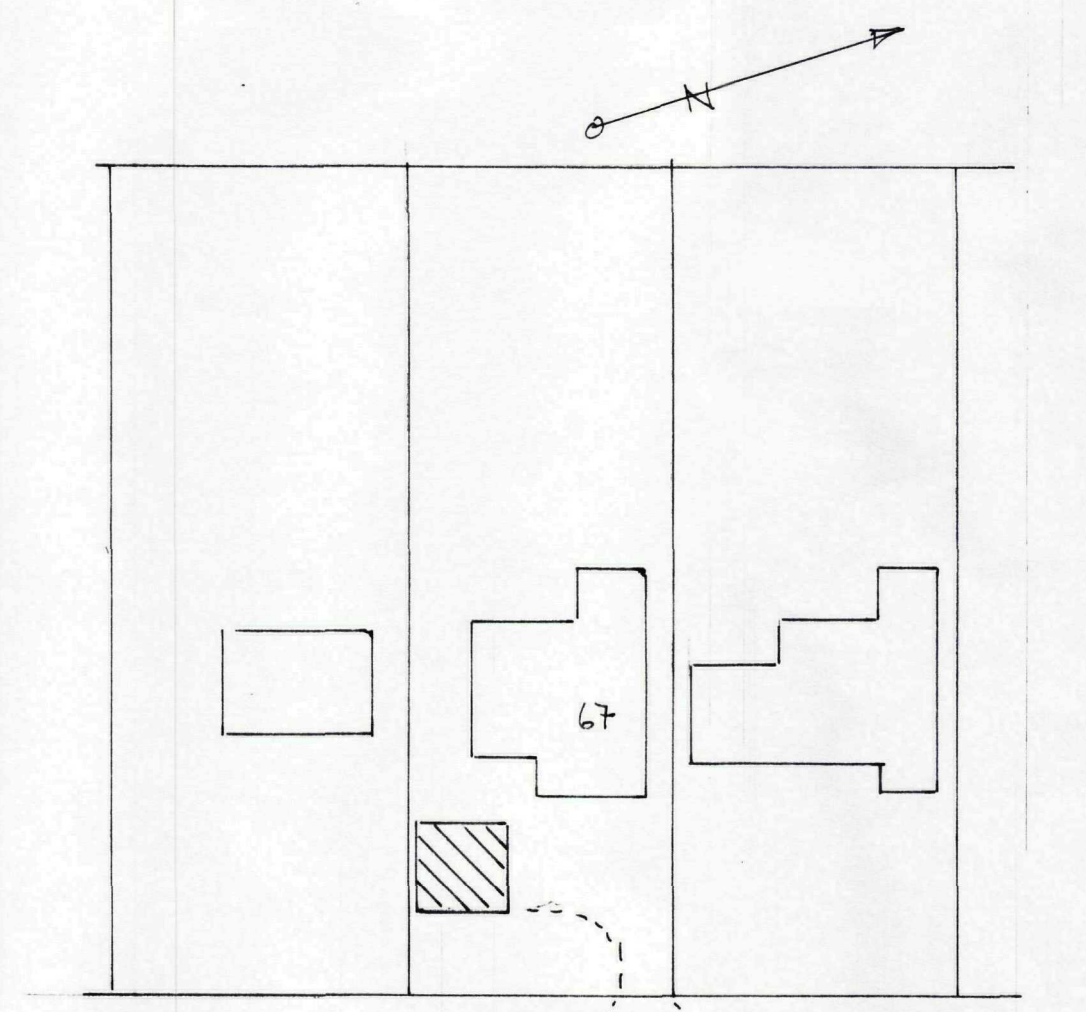

BLOCK PLAN 1:500

AMENDED PLAN
Ref. A1

SHDC
Planning & Development
03 JUN 2011
Ref: 0394-11

PROPOSED GARAGE

FOR
MRS K BEEBY
AT
67 PETERBOROUGH
ROAD
CROWLAND

N. P. BRANSTON mrics, mclob
400 EASTFIELD ROAD,
PETERBOROUGH,
PE1 4RE
phone: 01733-348119
email: philbranstons@btinternet.com

Scales:
1:100

Date:
MAY 2011

Drawing Number:
11.011 A