


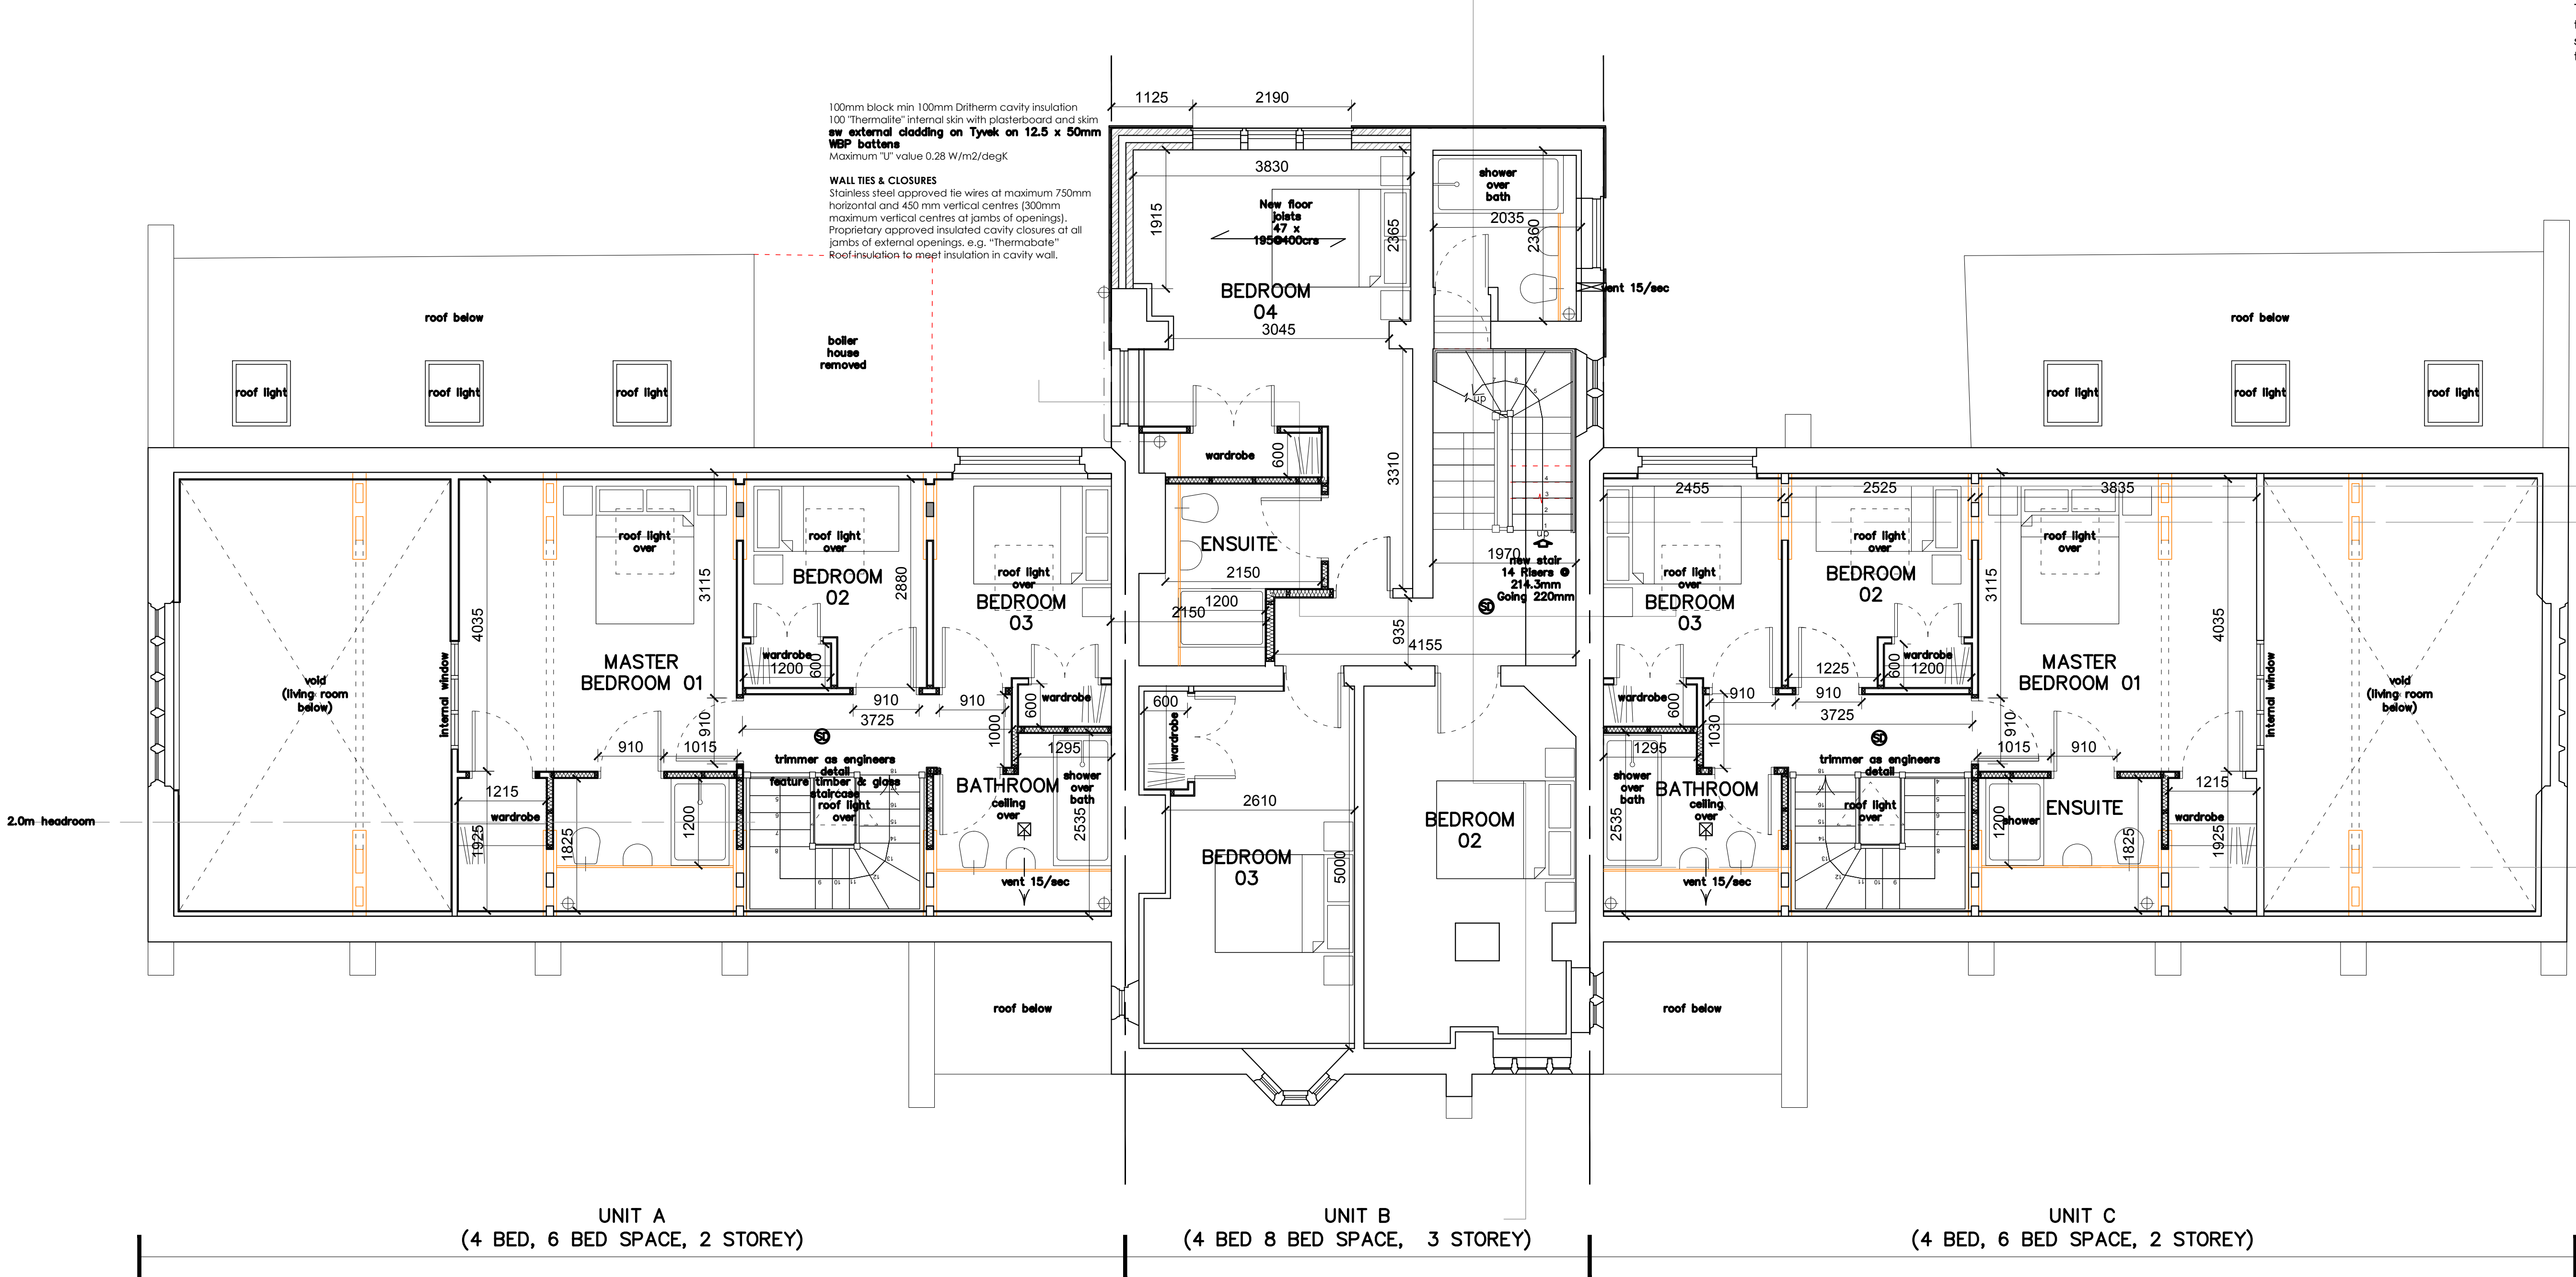

B02	BRegs Issue	09.01.19
B01	BRegs Issue for comment	18.12.17
P02	planning issue - revised design	27.11.17
P01	Planning issue	02.11.17
F03	preliminary issue for comment	02.08.17
F02	preliminary issue for comment	19.07.17
F01	preliminary issue for comment	27.06.17
revision	note	date

client

project title

The Old School, Postland Road, Crowland

drawing title

Proposed First Floor Plan

drawing status

Planning

scale

1:50 @ A1

date

November 2018

project number

2319

drawing number

AB0212

revision

B02