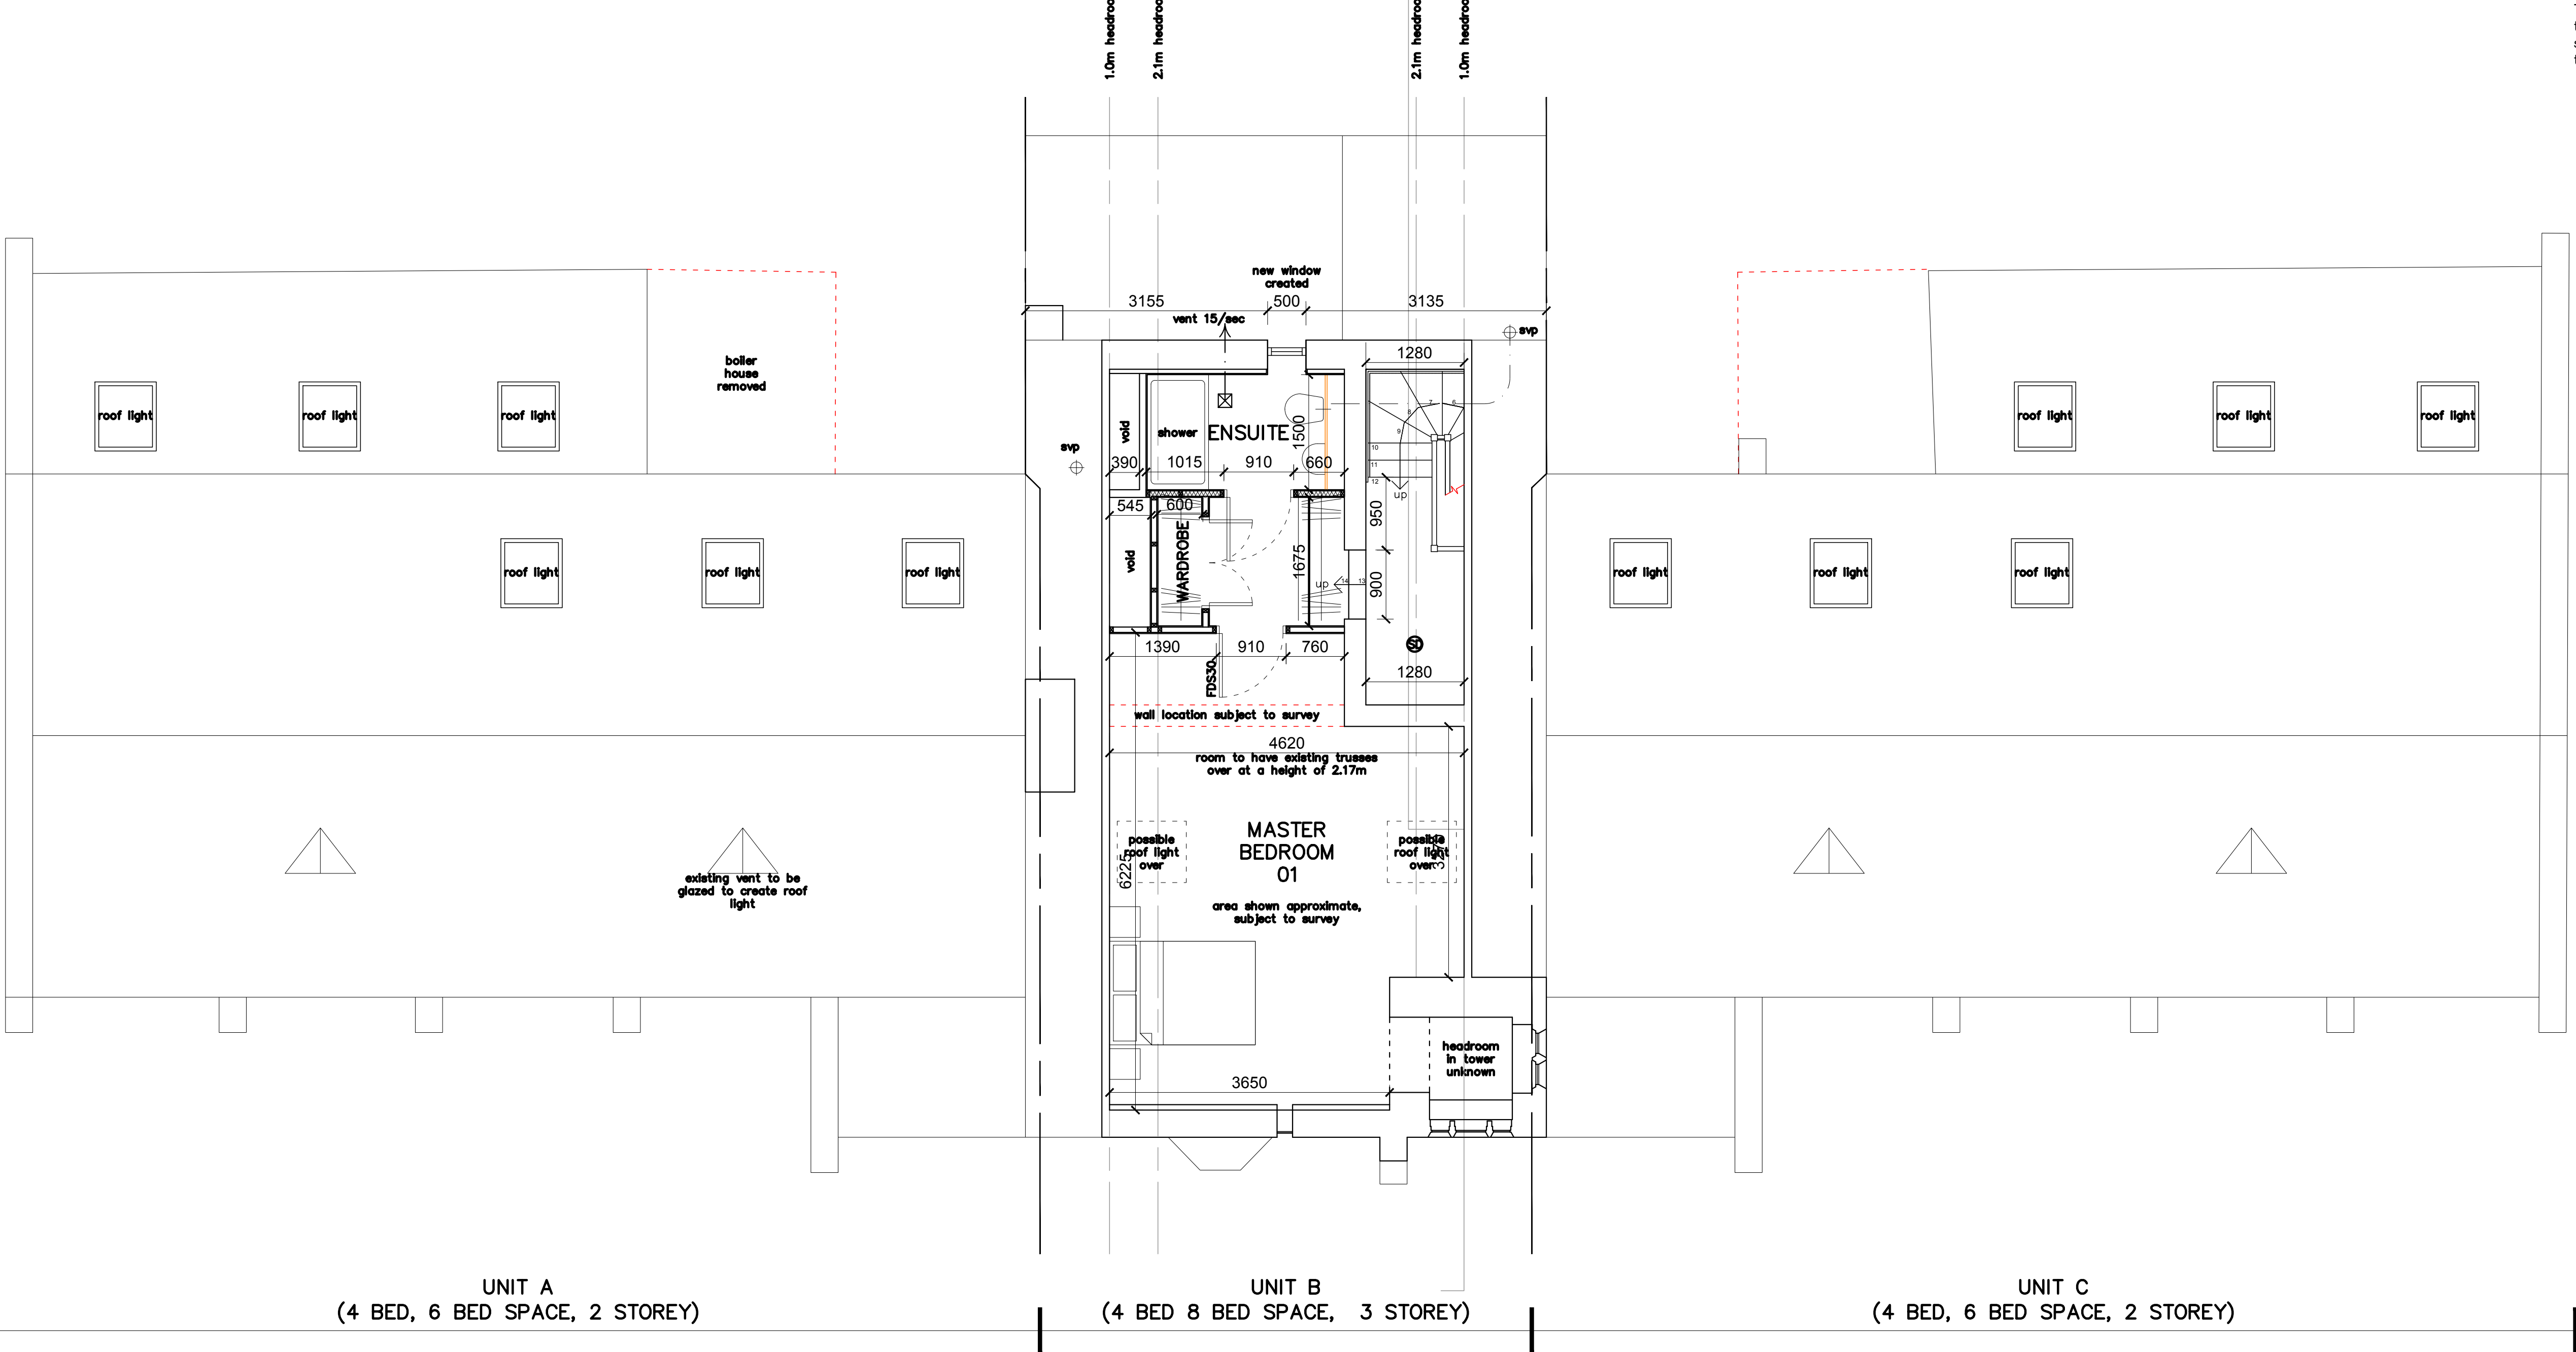


|     |                                 |          |
|-----|---------------------------------|----------|
| B02 | BRegs Issue                     | 09.01.19 |
| B01 | BRegs Issue - for comment       | 18.12.18 |
| P02 | planning issue - revised design | 27.11.17 |
| P01 | planning issue                  | 02.11.17 |
| F03 | preliminary issue for comment   | 02.08.17 |
| F02 | preliminary issue for comment   | 19.07.17 |
| F01 | preliminary issue for comment   | 27.06.17 |

| revision | note | date |
|----------|------|------|
|----------|------|------|

client

project title  
The Old School, Postland Road, Crowland

drawing title  
Proposed Second Floor Plan

drawing status  
Planning

| scale     | date          |
|-----------|---------------|
| 1:50 @ A1 | November 2017 |

| project number | drawing number | revision |
|----------------|----------------|----------|
| 2319           | AB0213         | B02      |

