




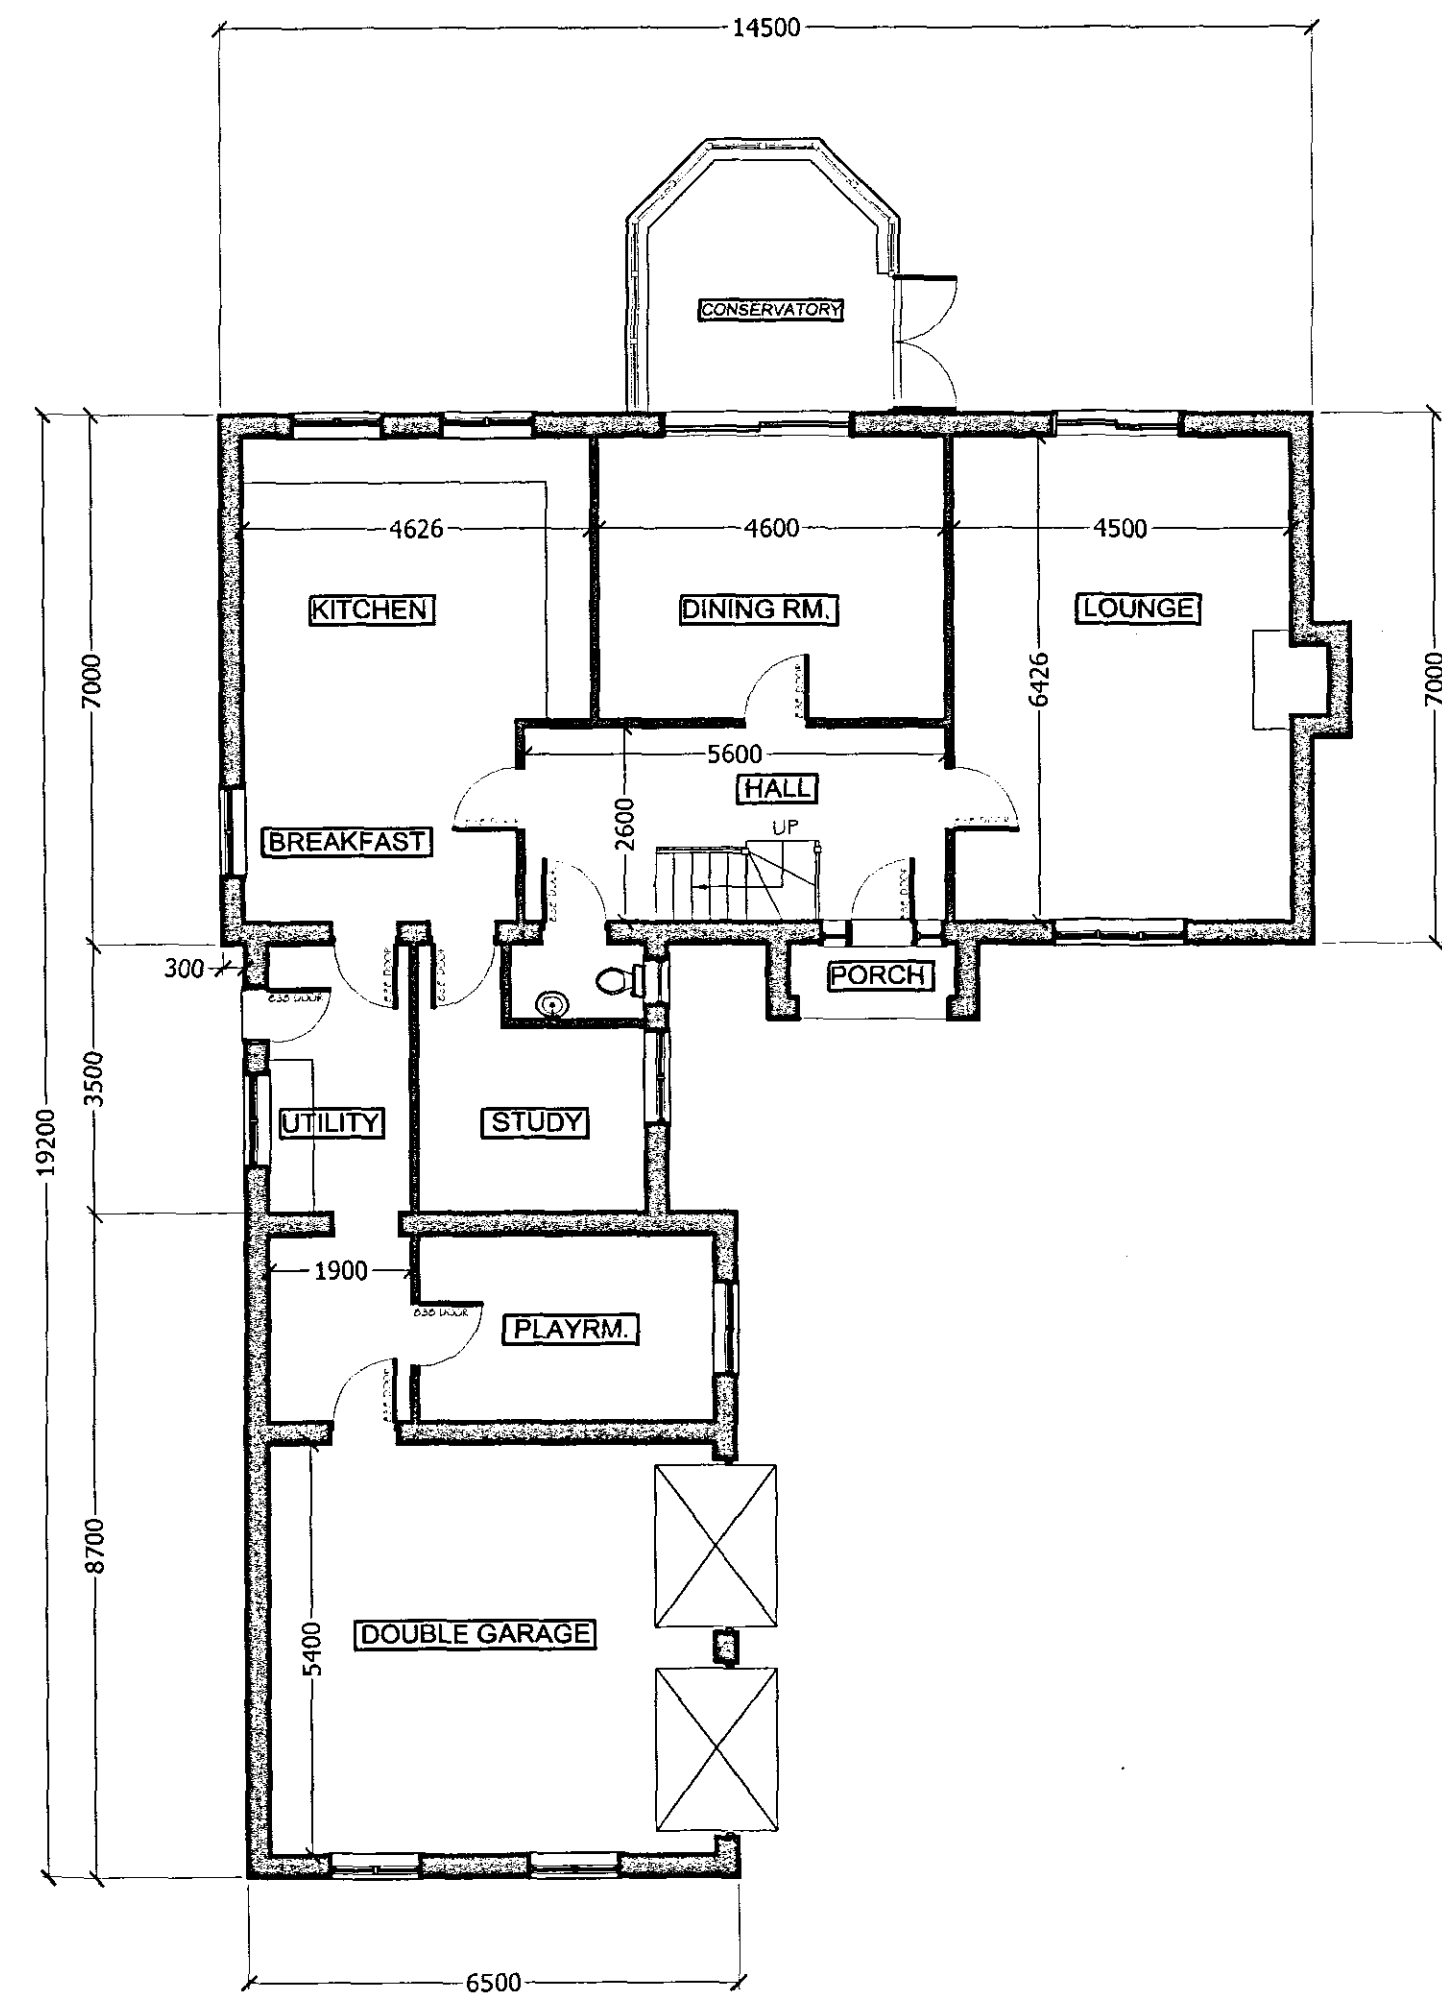

A1 GROUND FLOOR PLAN
SCALE:1:100

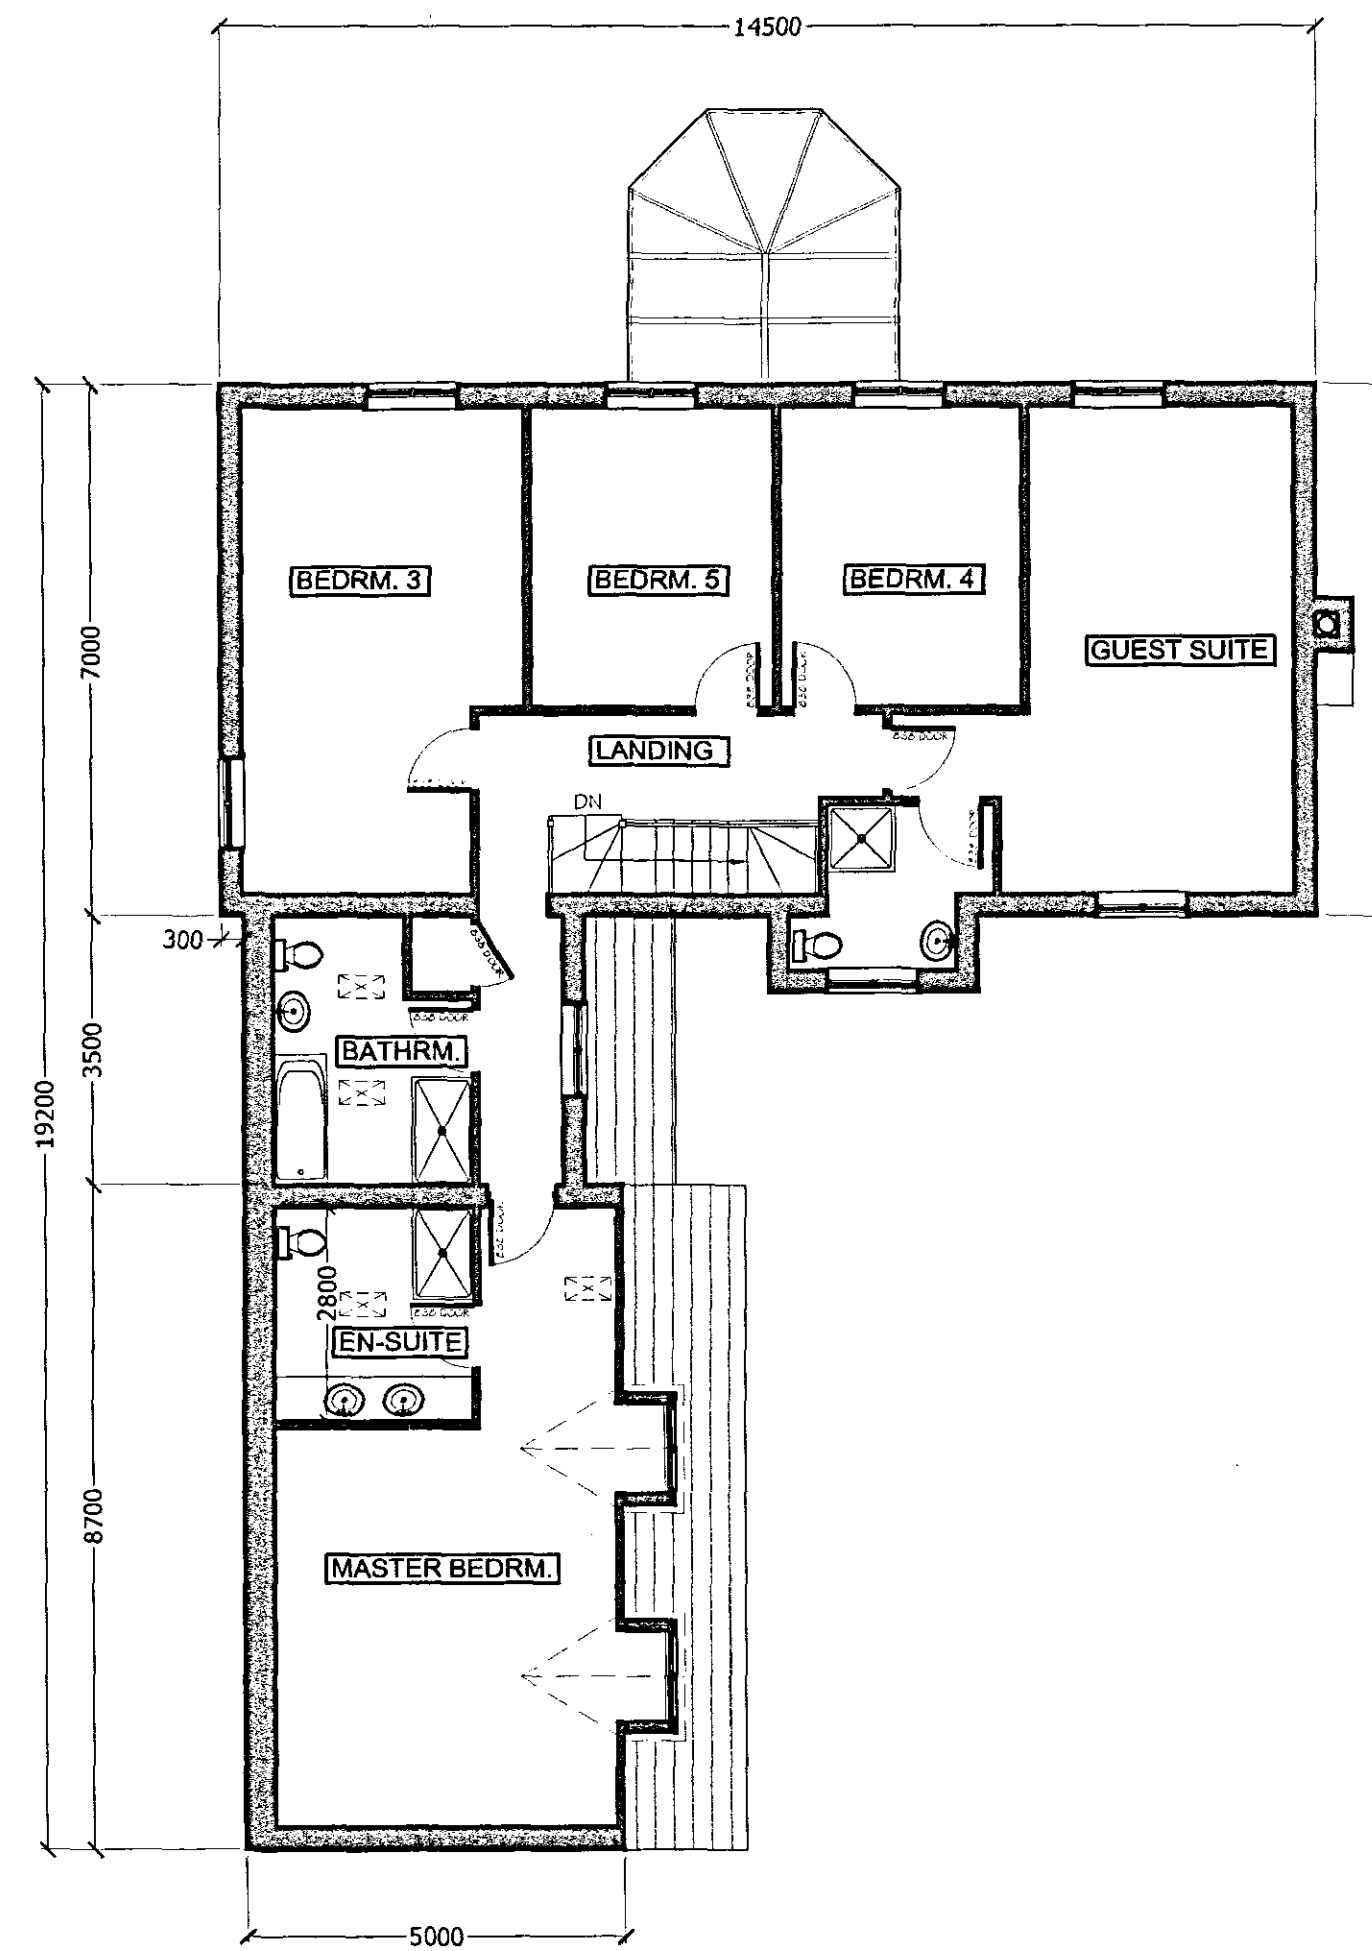

A2 FIRST FLOOR PLAN
SCALE:1:100

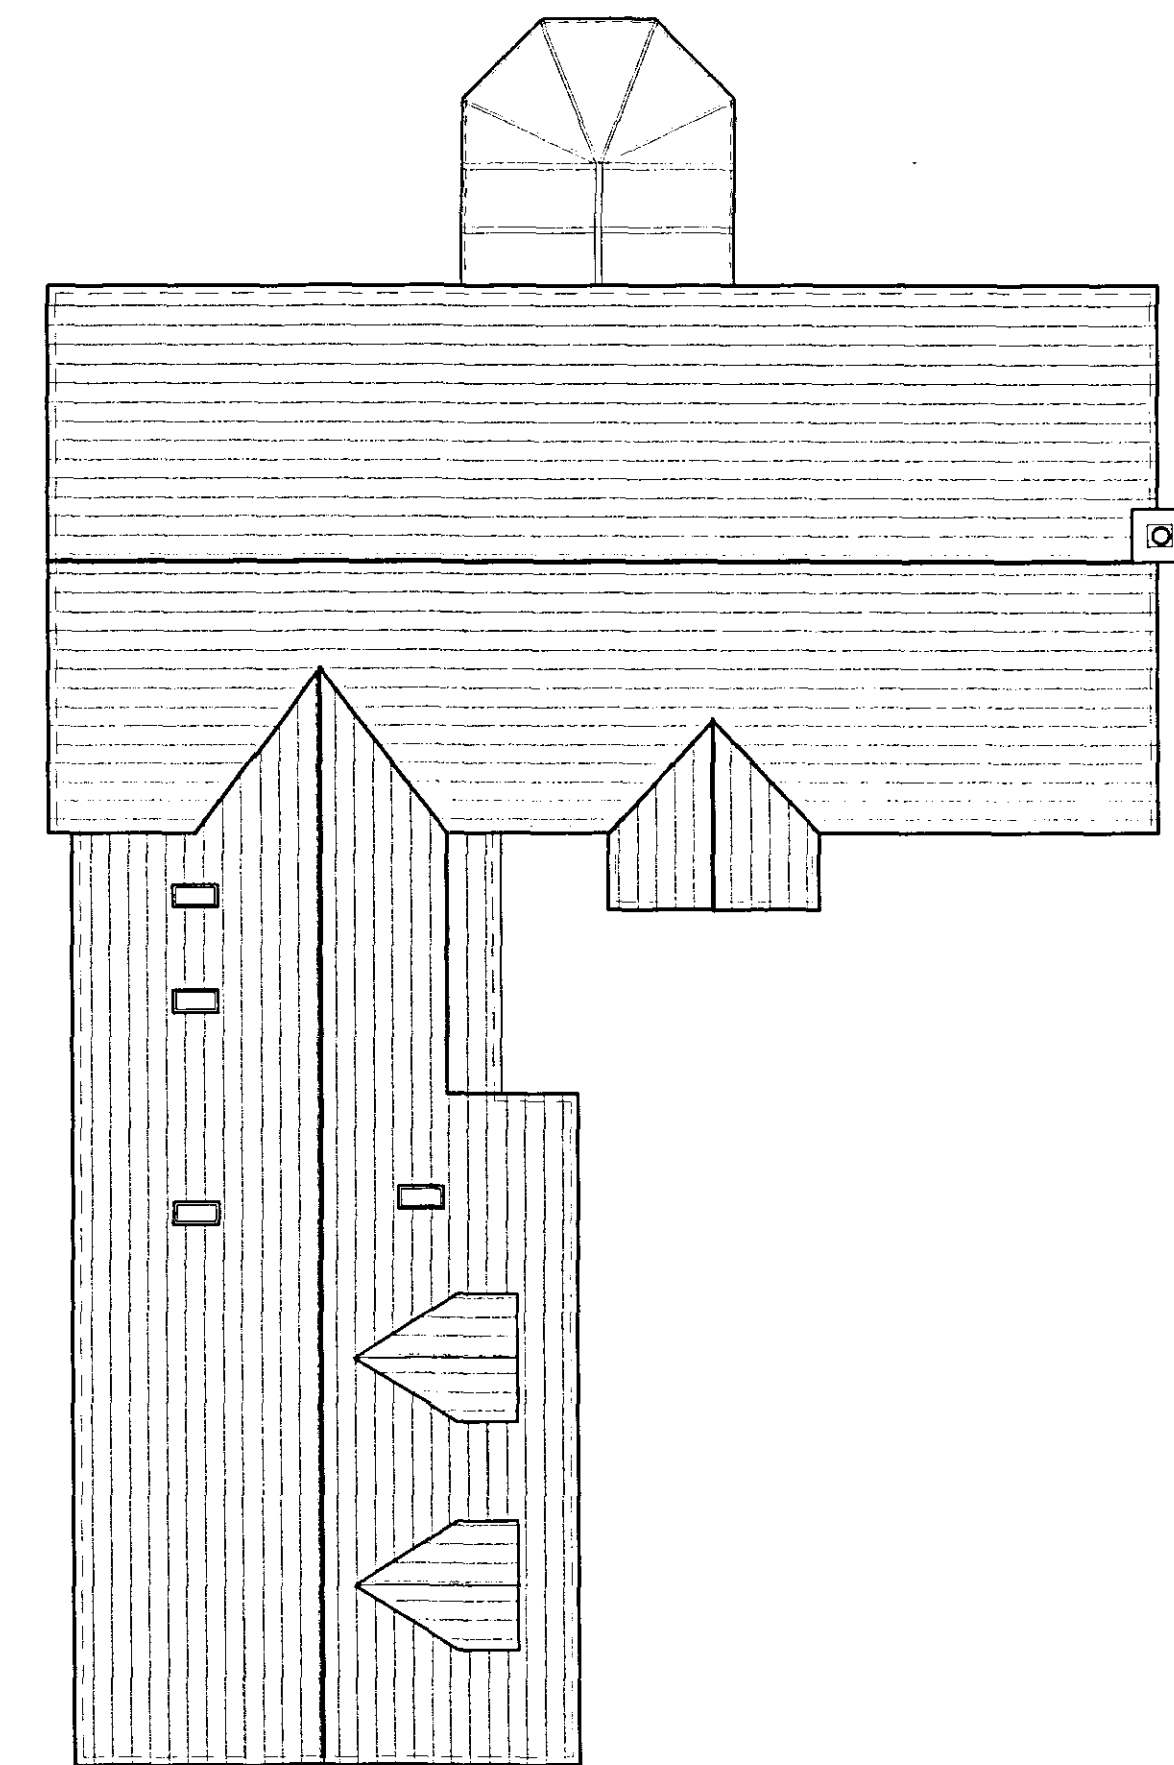

A3 ROOF PLAN
SCALE:1:100



E1 FRONT
SCALE:1:100



E2 SIDE ELEVATION
SCALE:1:100



E3 REAR ELEVATION
SCALE:1:100



E4 SIDE ELEVATION
SCALE:1:100

22 MAR 2004
ISSUED

ORIGINAL
IF
RED

SHDC
Planning & Development
29 MAR 2004
Ref: 416/04

Rev.	By	Notes	Date
THE ROBERT DOUGHTY CONSULTANCY LIMITED TOWN AND COUNTRY PLANNING-LANDSCAPE ARCHITECTURE 32 High Street, Helpington, Sleaford, Lincolnshire, NG34 0RA Tel: (01529) 421648 Fax: (01529) 421358 Website: www.rdc-landplan.demon.co.uk E mail: admin@rdc-landplan.demon.co.uk			
Client: LARKFLEET Project: CROWLAND Drawing title: HOUSE TYPE- OAKWOOD (LH) Job No. 474-8 Drawing No. DS03 Rev. LT Scale 1:100 Date 04-03-04 Checked			

DO NOT SCALE from this drawing. All measurements should be checked against the conditions and any discrepancies should be brought to the attention of the Robert Doughty Consultancy.