






FRONT ELEVATION

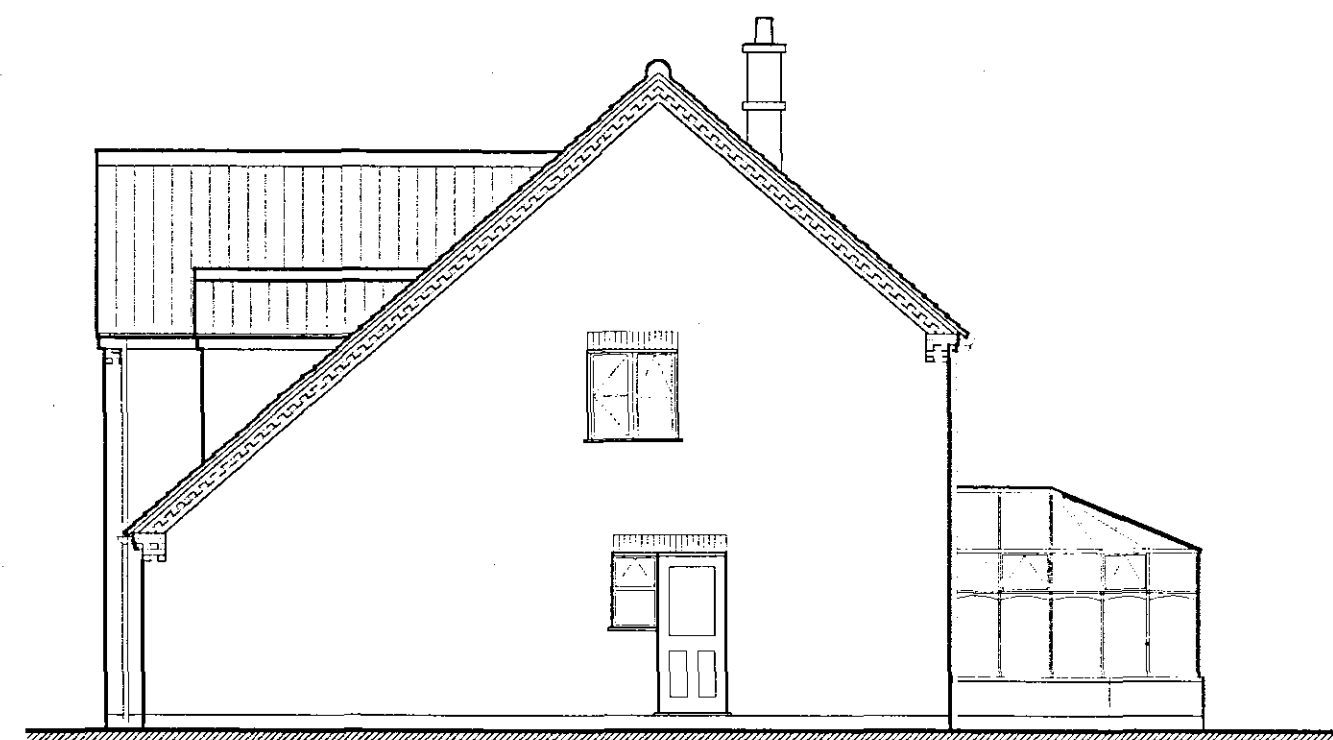


SIDE ELEVATION

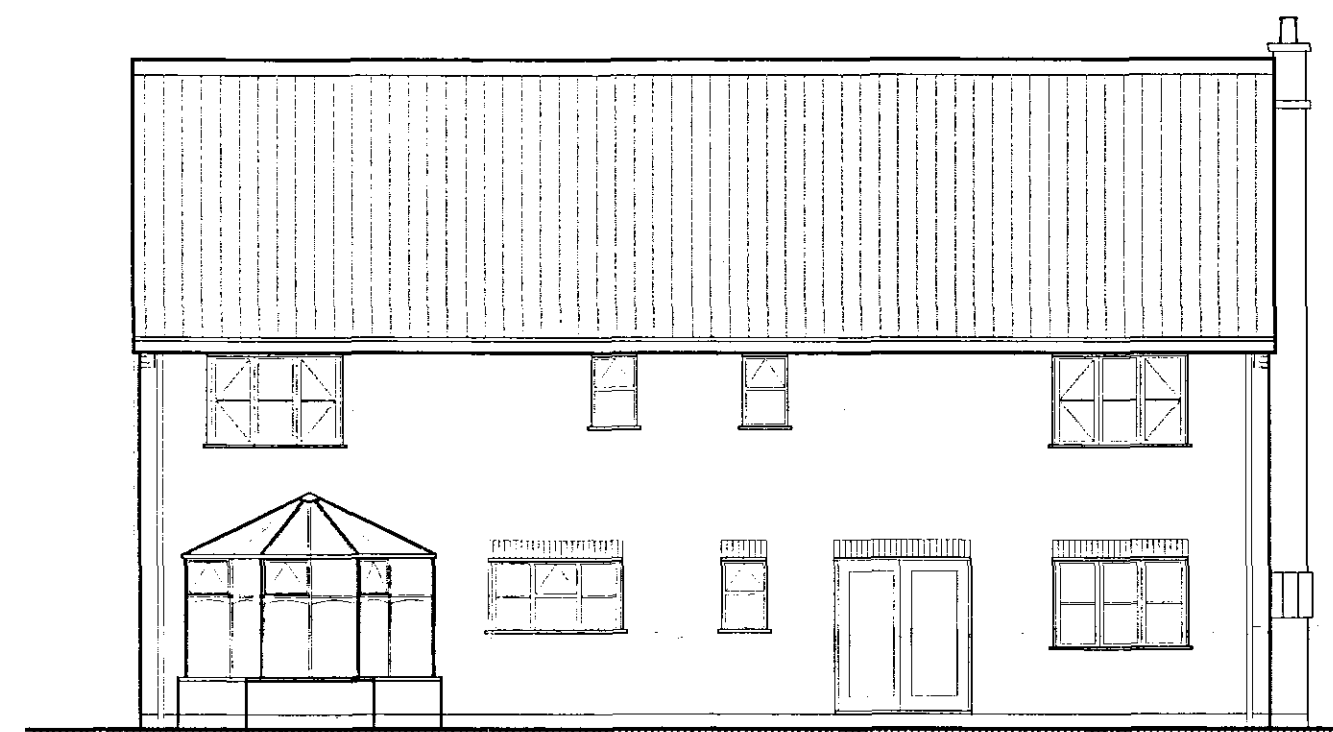


REAR ELEVATION

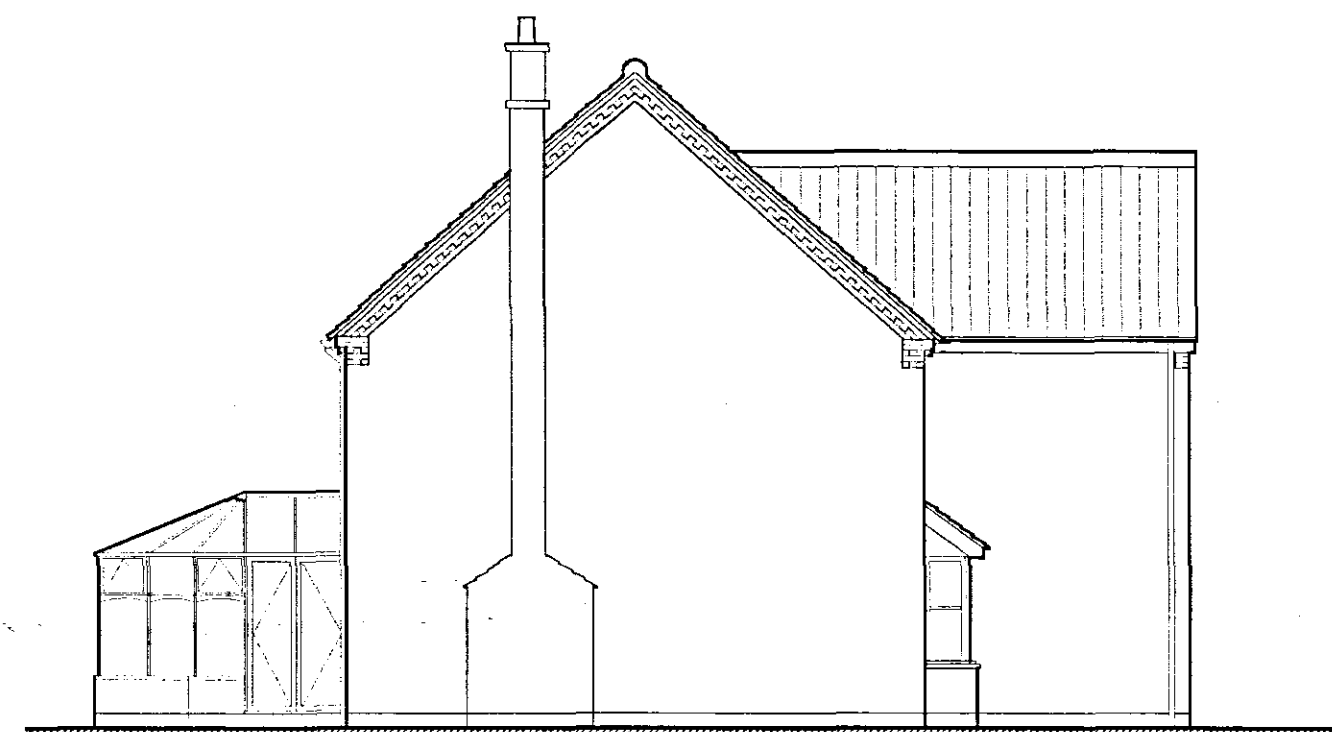

SIDE ELEVATION

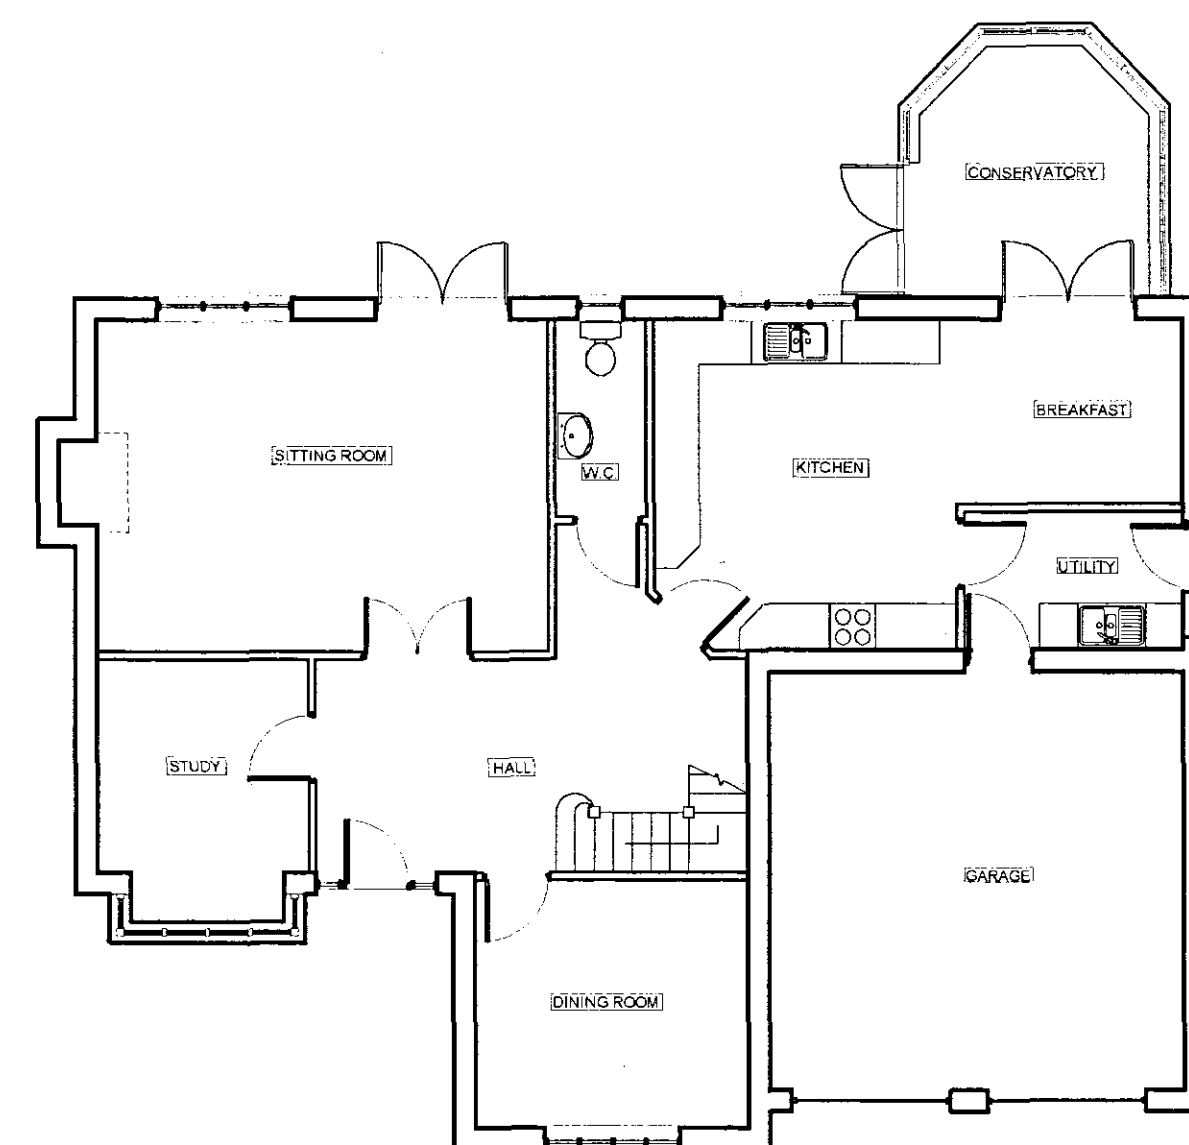

GROUND FLOOR PLAN

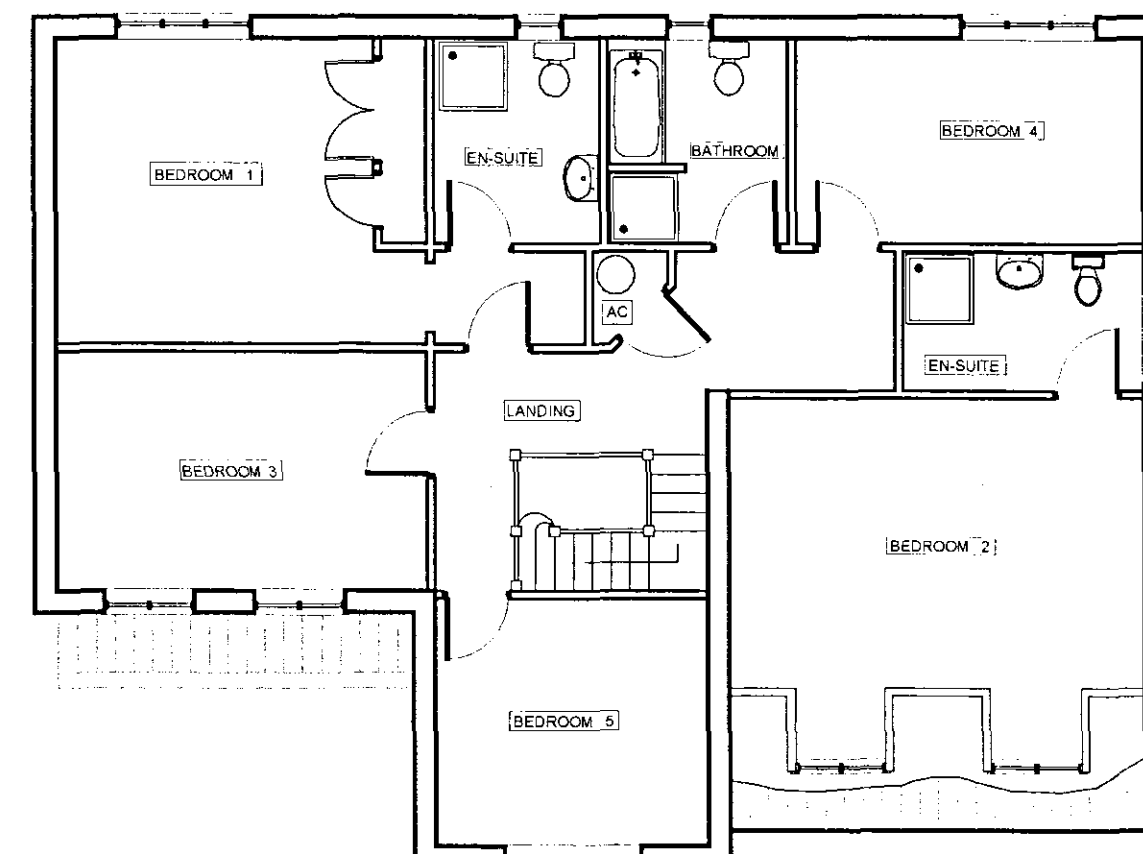

FIRST FLOOR PLAN

22 MAR 2004
ISSUED

ORIGINAL
IF
RED

SHDC
Planning & Development
29 MAR 2004
Ref: 46/04

Rev.	By	Notes	Date
<div><div><div>rdc</div><div>THE ROBERT DOUGHTY CONSULTANCY LIMITED</div><div>TOWN AND COUNTRY PLANNING-LANDSCAPE ARCHITECTURE</div><div>32 High Street, Helpingsham, Sleaford, Lincolnshire, NG34 0RA</div><div>Tel: (01529) 421646 Fax: (01529) 421358 Website: www.rdc-landplan.demon.co.uk E mail: admin@rdc-landplan.demon.co.uk</div></div><div>Client: Larkfleet Ltd</div><div>Project: Low Rd - Crowland</div><div>Drawing title: House Type - Sycamores</div><div>Job No. 474-08</div><div>Drawing No. DS01</div><div>Rev. -</div><div>Drawn SSIVA</div><div>Scale 1:100</div><div>Date MARCH 2004</div><div>Checked GJ</div></div> <div>DETERMINED PLAN</div>			