




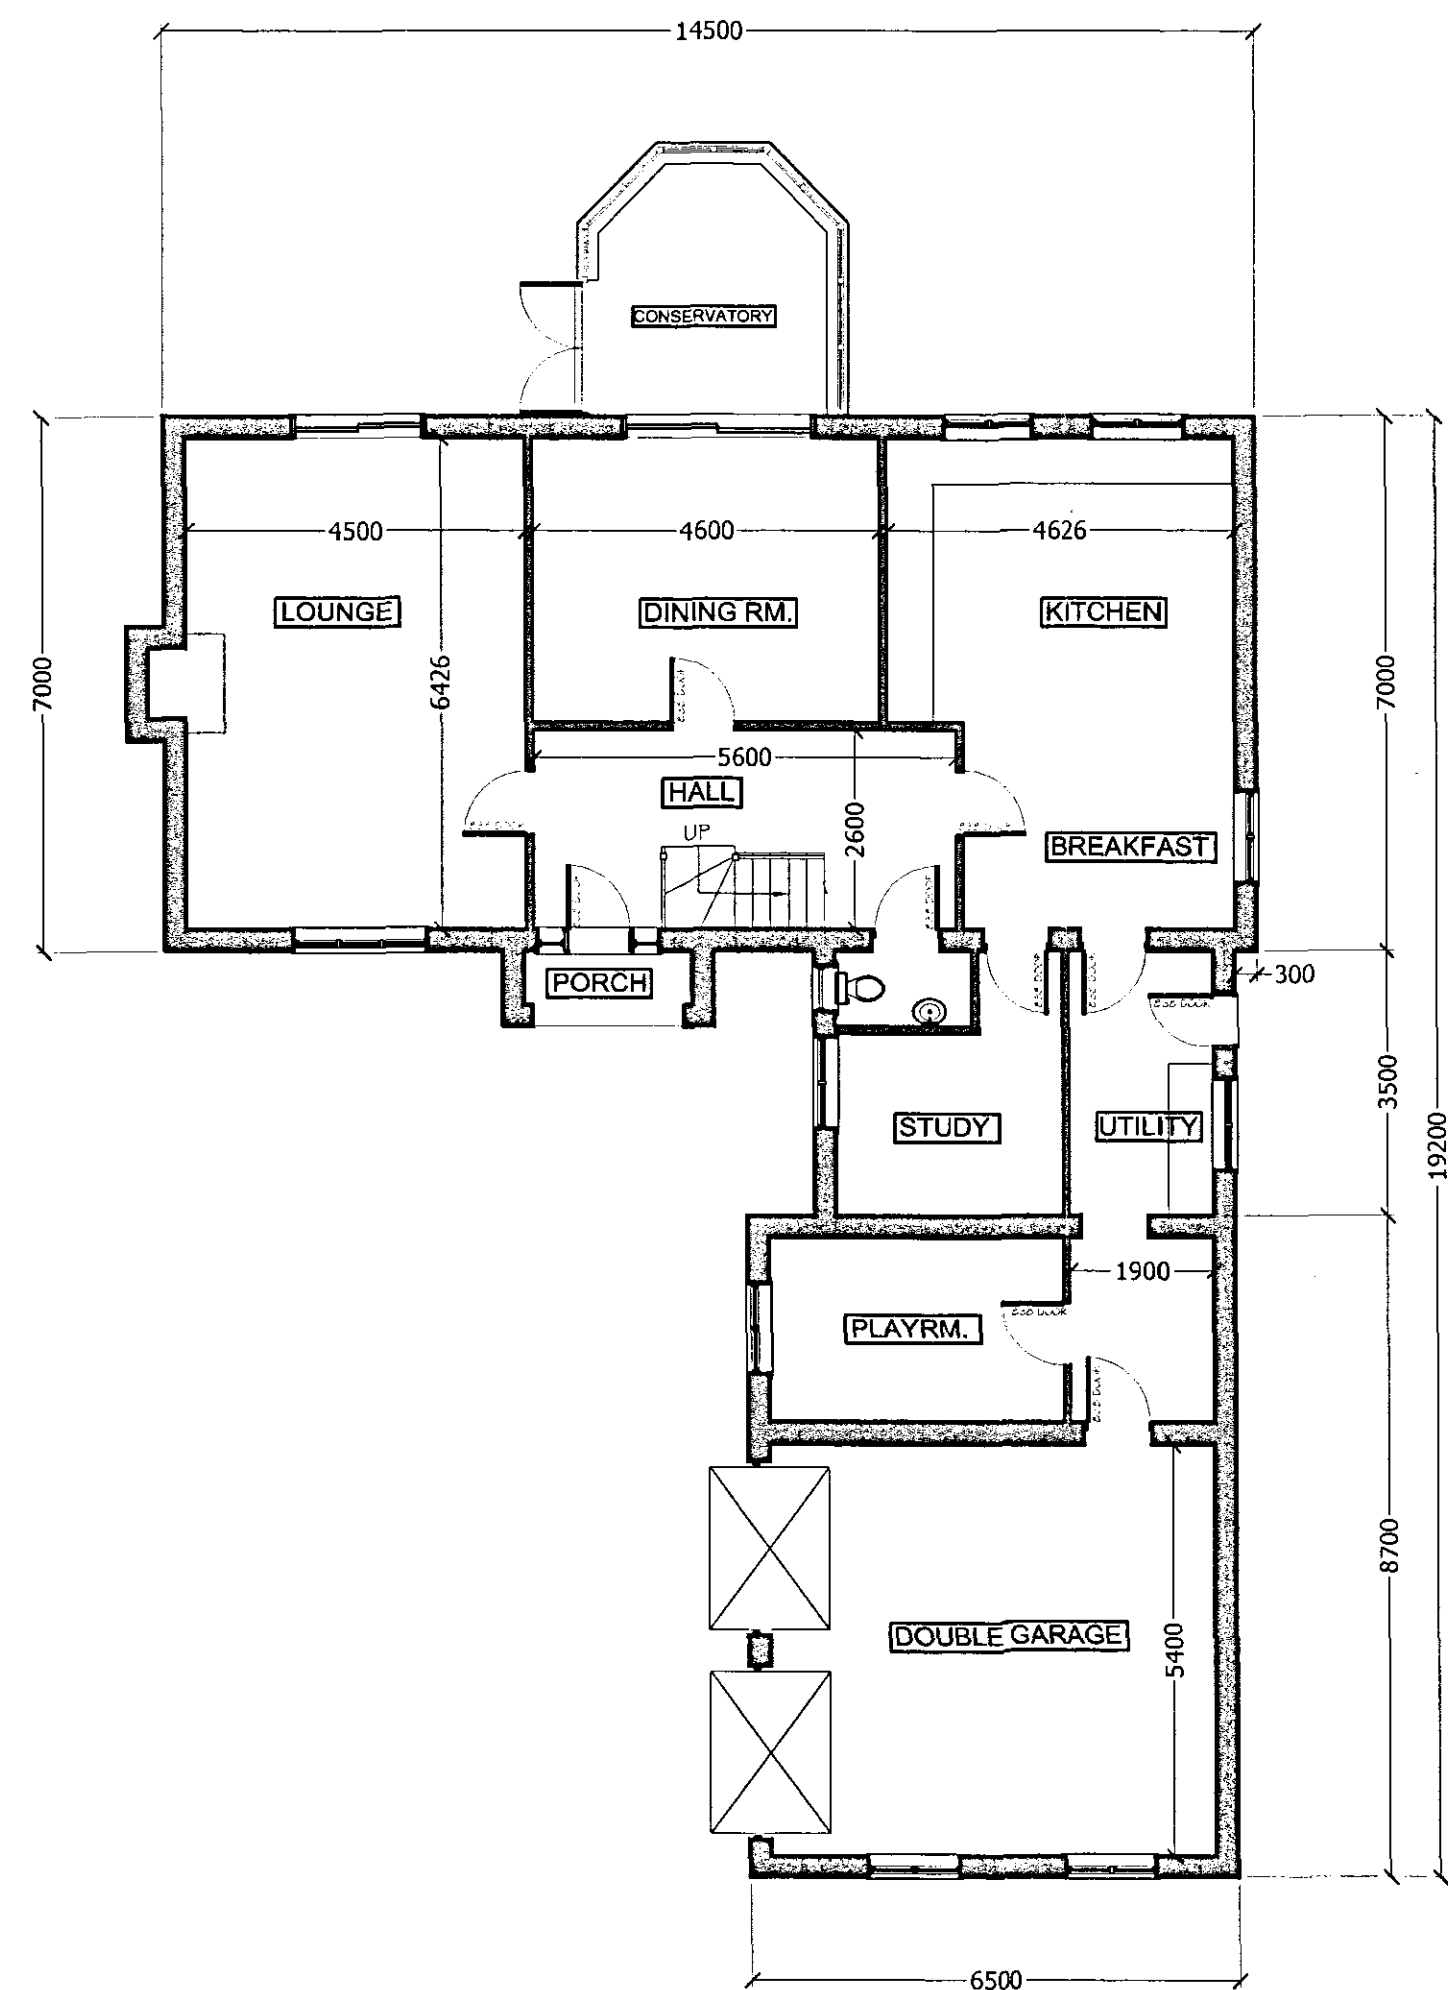

A1 GROUND FLOOR PLAN
SCALE:1:100

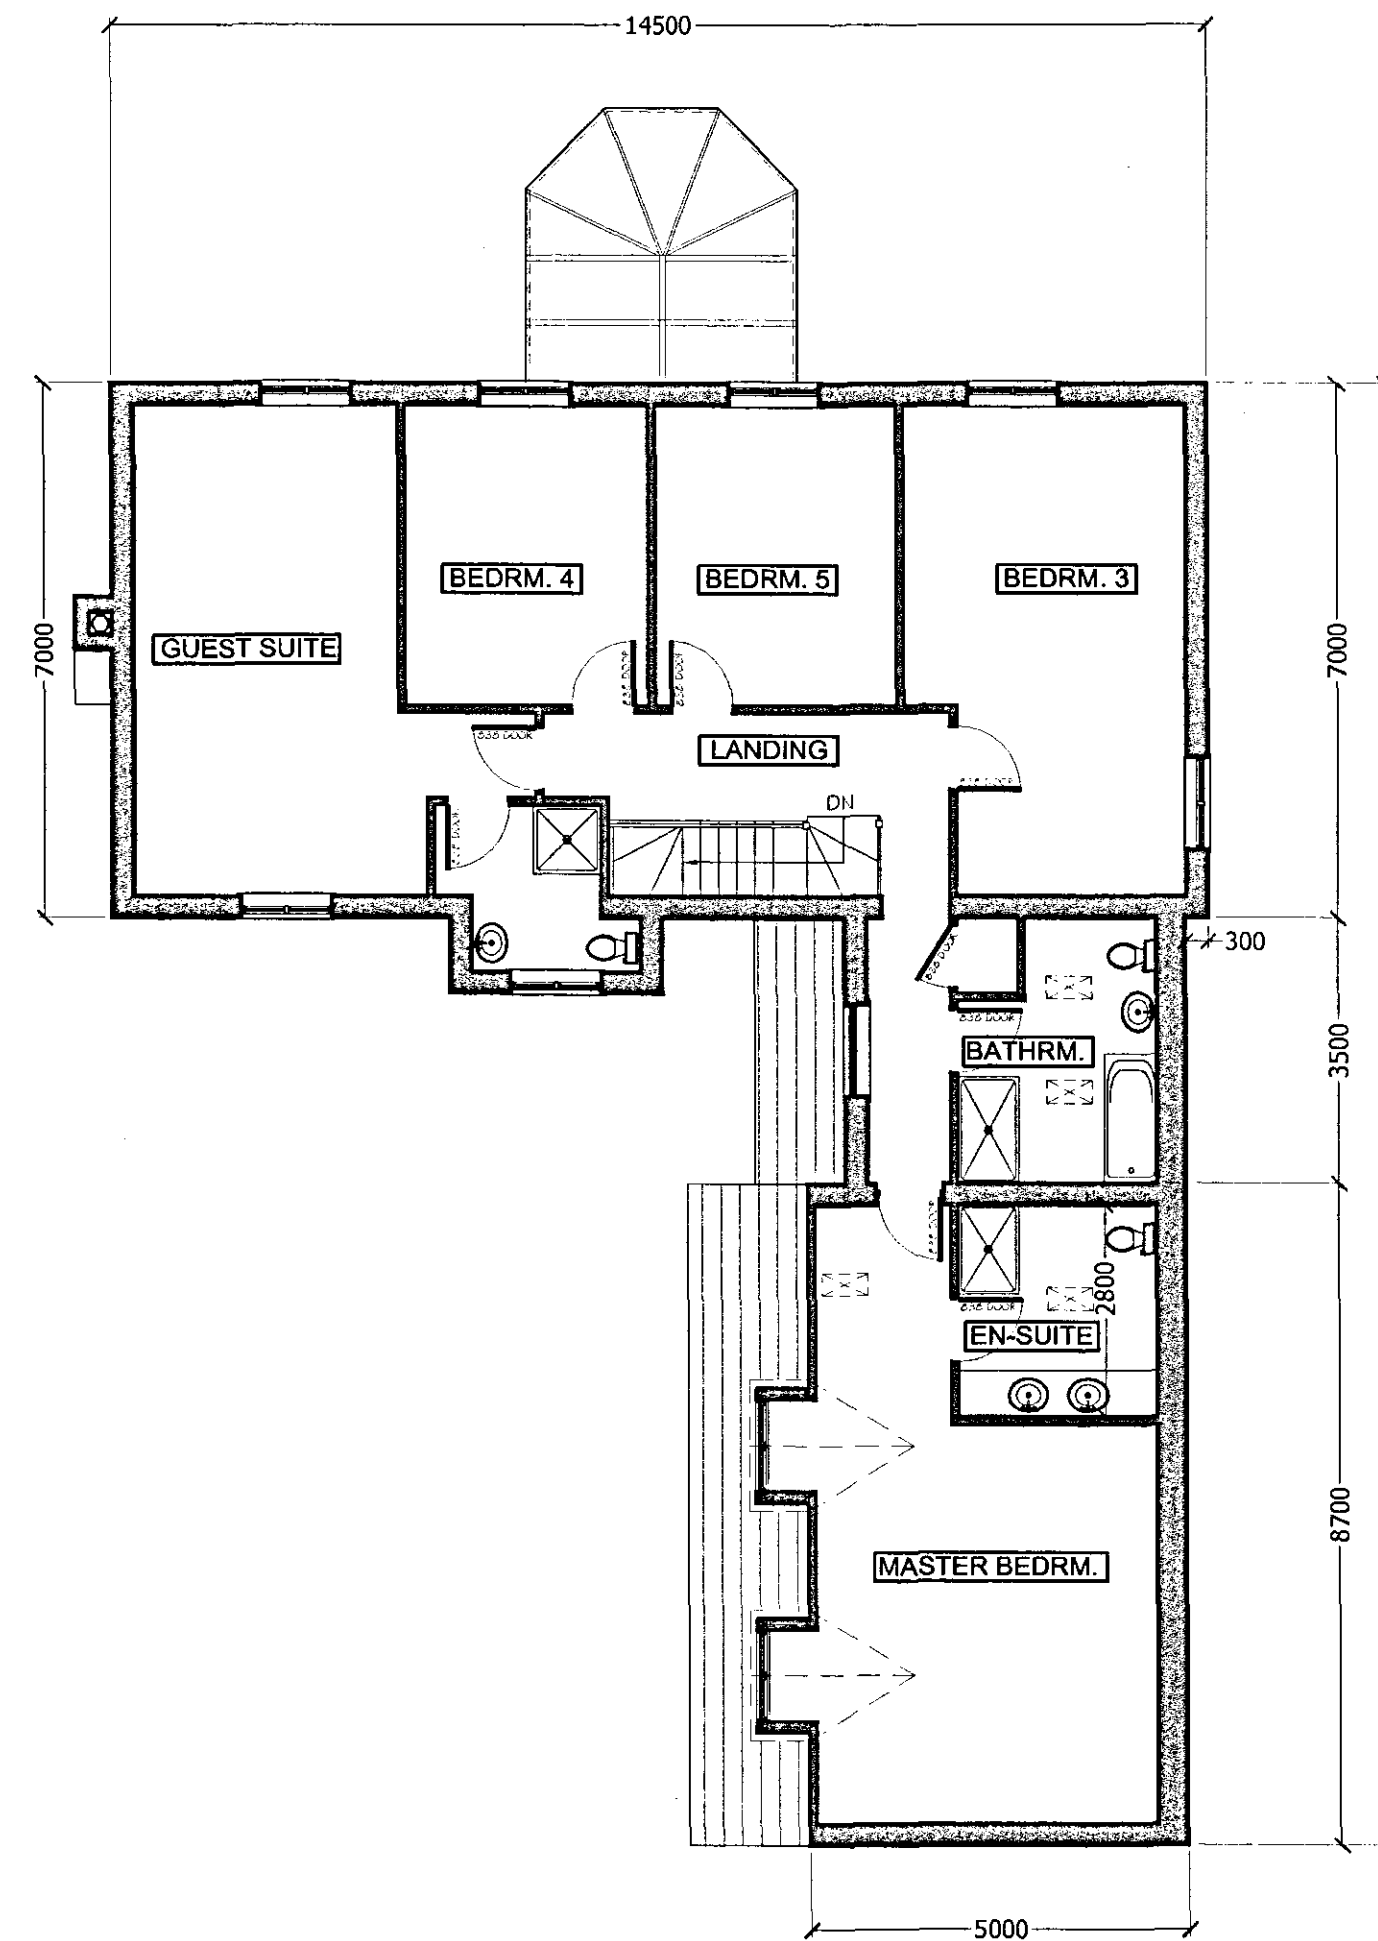

A2 FIRST FLOOR PLAN
SCALE:1:100

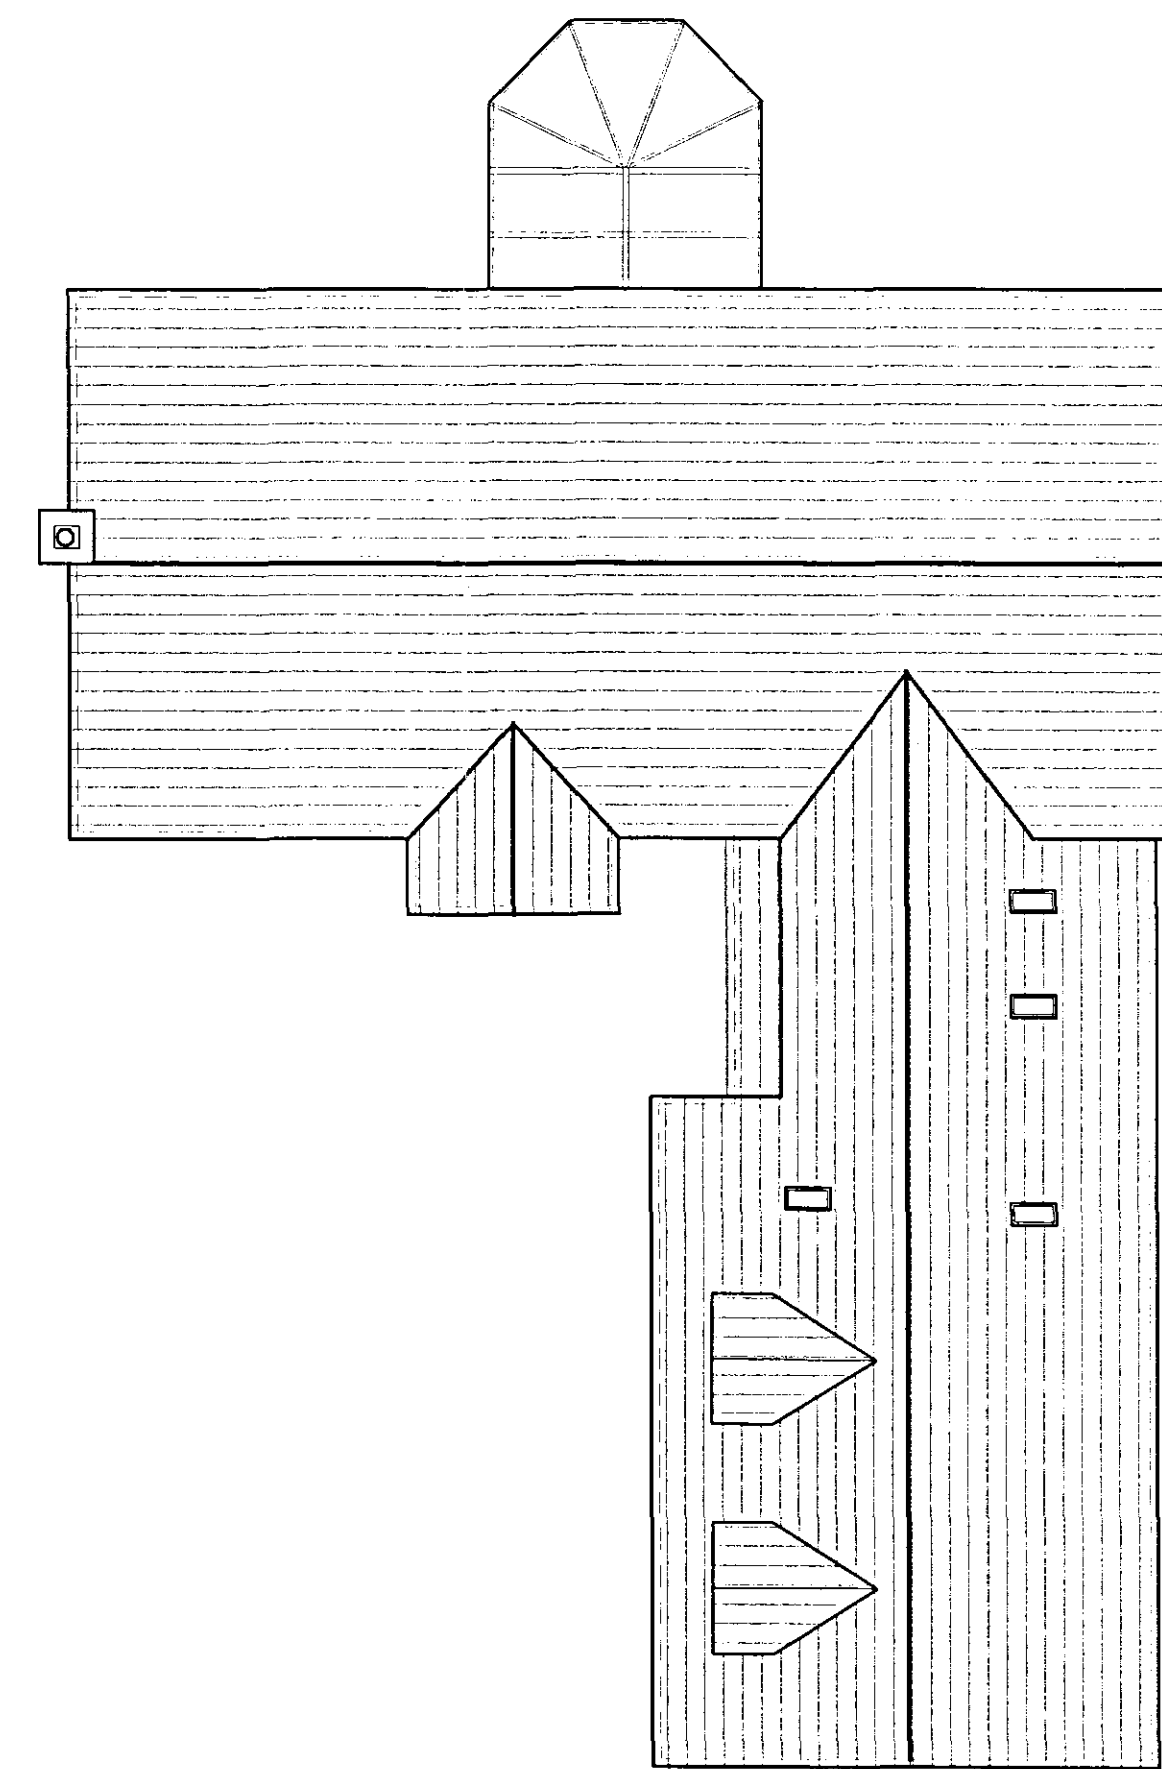

A3 ROOF PLAN
SCALE:1:100



E1 FRONT
SCALE:1:100



E2 SIDE ELEVATION
SCALE:1:100



E3 REAR ELEVATION
SCALE:1:100



E4 SIDE ELEVATION
SCALE:1:100

22 MAR 2004
ISSUED

SHDC
Planning & Development
29 MAR 2004
Ref: 4/16/04

ORIGINAL
IF
RED

-	-	-	-
Rev.	By	Notes	Date
<div><div></div><div><div>THE ROBERT DOUGHTY CONSULTANCY LIMITED</div><div>TOWN AND COUNTRY PLANNING-LANDSCAPE ARCHITECTURE</div><div>32 High Street, Helpingsham, Sheffield, Lincolnshire, C. NG34 0RA</div><div>Tel: (01529) 421646 Fax: (01529) 421358 Web site: www.rdc-landplan.demon.co.uk E mail: admin@rdc-landplan.demon.co.uk</div></div></div>			
Client:		<div><div>DETERMINED</div><div>PLAN</div></div>	
Project:			
CROWLAND			
Drawing title: HOUSE TYPE- OAKWOOD (RH)			
Job No.	Drawing No.	Rev.	Drawn
474-8	DS04		LT
Scale		Date	Checked
1:100		04-03-04	

Do not fix to A3. From this drawing. All measurements should be checked against the conditions and any discrepancies should be brought to the attention of the Robert Doughty Consultancy.